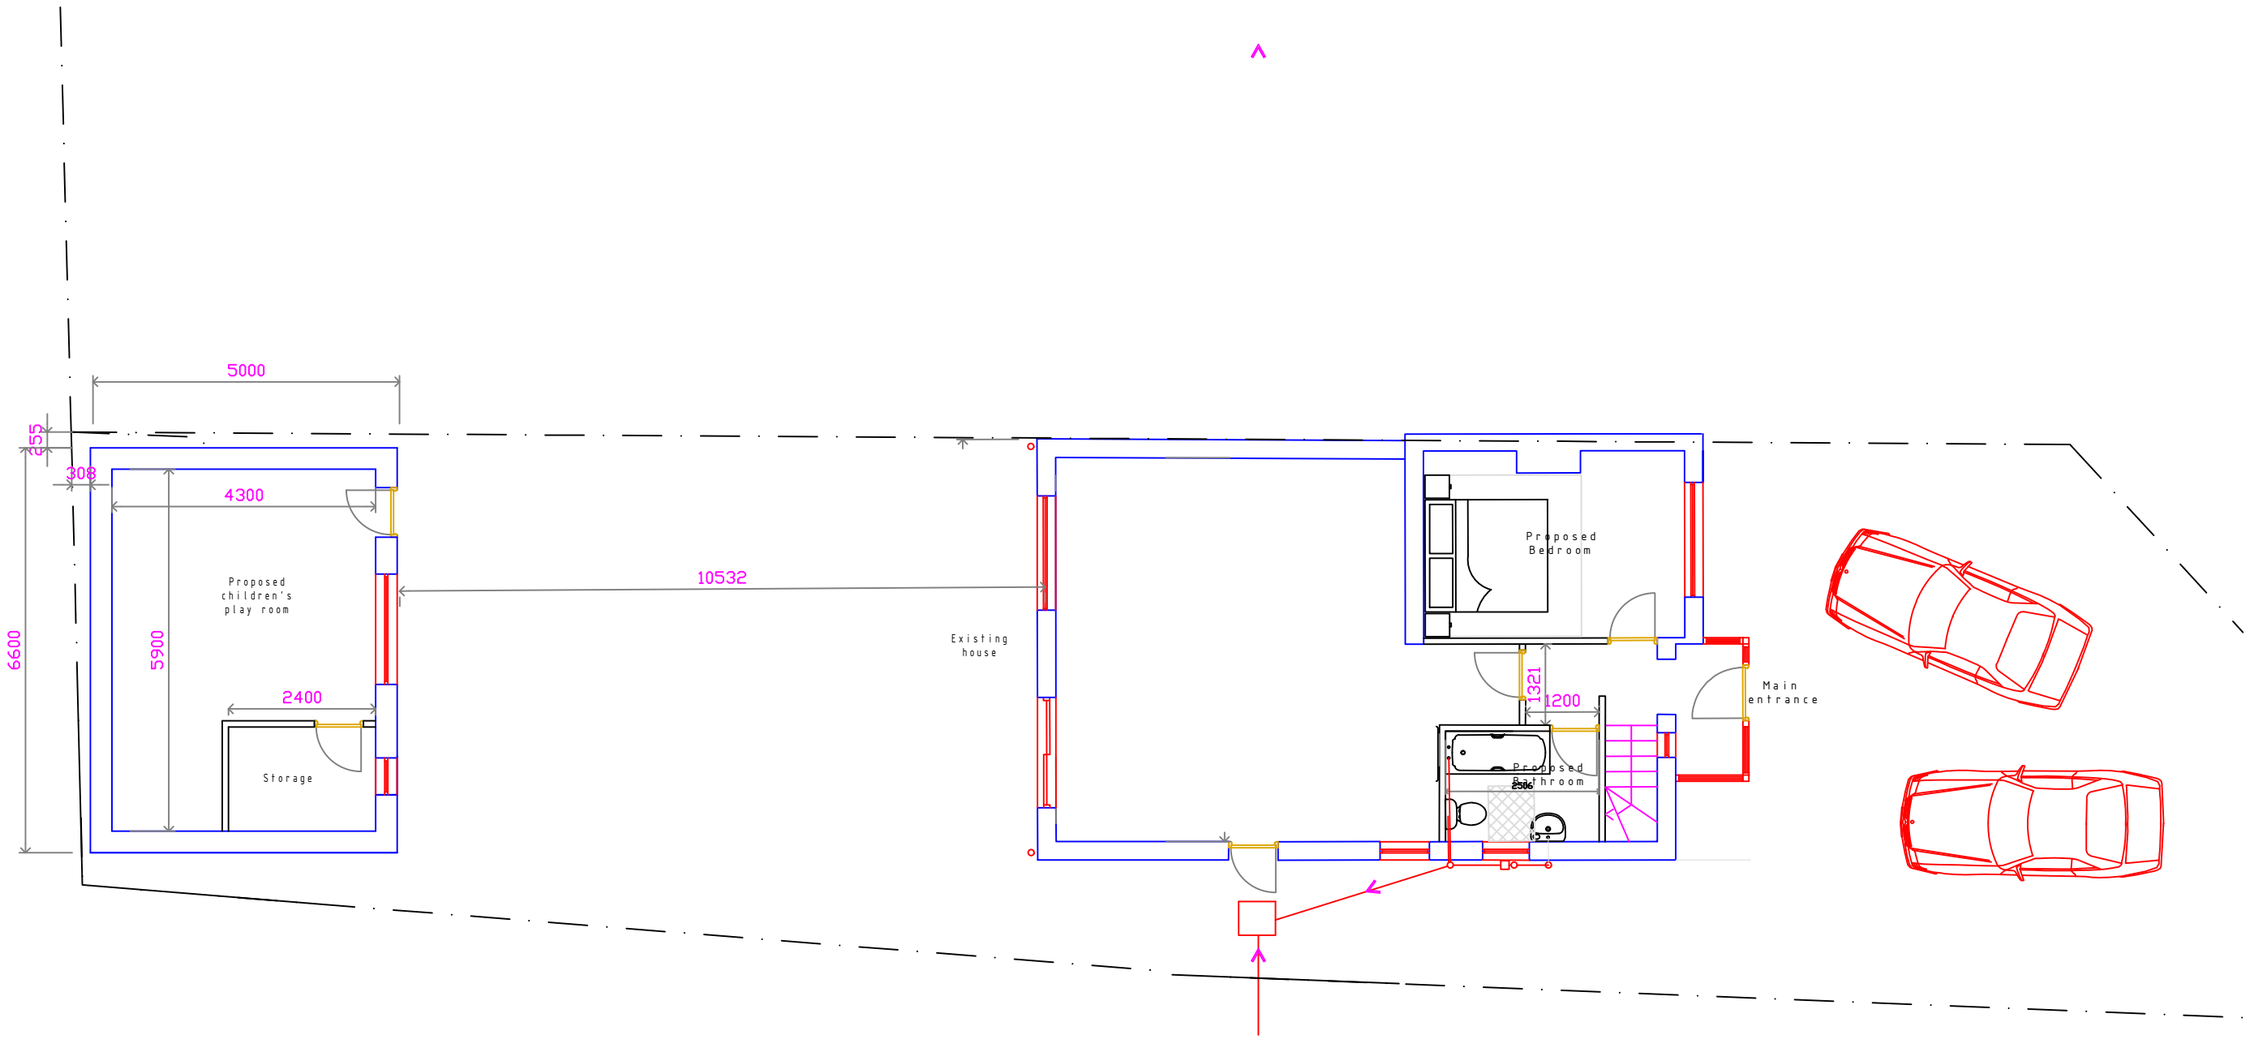

1000 1000 1000

Mayfair.reading
Architects

12 Totnes Road
Reading , Berkshire
RG2 7NY
telephone: +44 (0)7919 410105

Written dimensions on these drawings shall take precedence over scaled dimensions. Contractors shall verify and be responsible for all dimensions and conditions on the project and this office must be notified of any variations from the dimensions and conditions shown by these drawings prior to commencement of any work. All contractors are deemed to have made themselves aware of site conditions prior to entering into any contract.

This drawing is the property of Mayfair.reading Architects . Copyright is reserved by them and the drawing is issued on condition that it is not copied, reproduced, retained or disclosed to any unauthorised person, either wholly or in part without the consent in writing of Mayfair.reading Architects.

	date	description	drn	chk
–	–	–	–	–

project
17 Heatherden, Reading
RG2 8SB

Mayfair.Reading - Architects

drawing title
Proposed children play room floor plan

scale
1/100

drawn by	date	checked
		-

job no.	drawing no.	revision
	-96/02/08/17/03	-