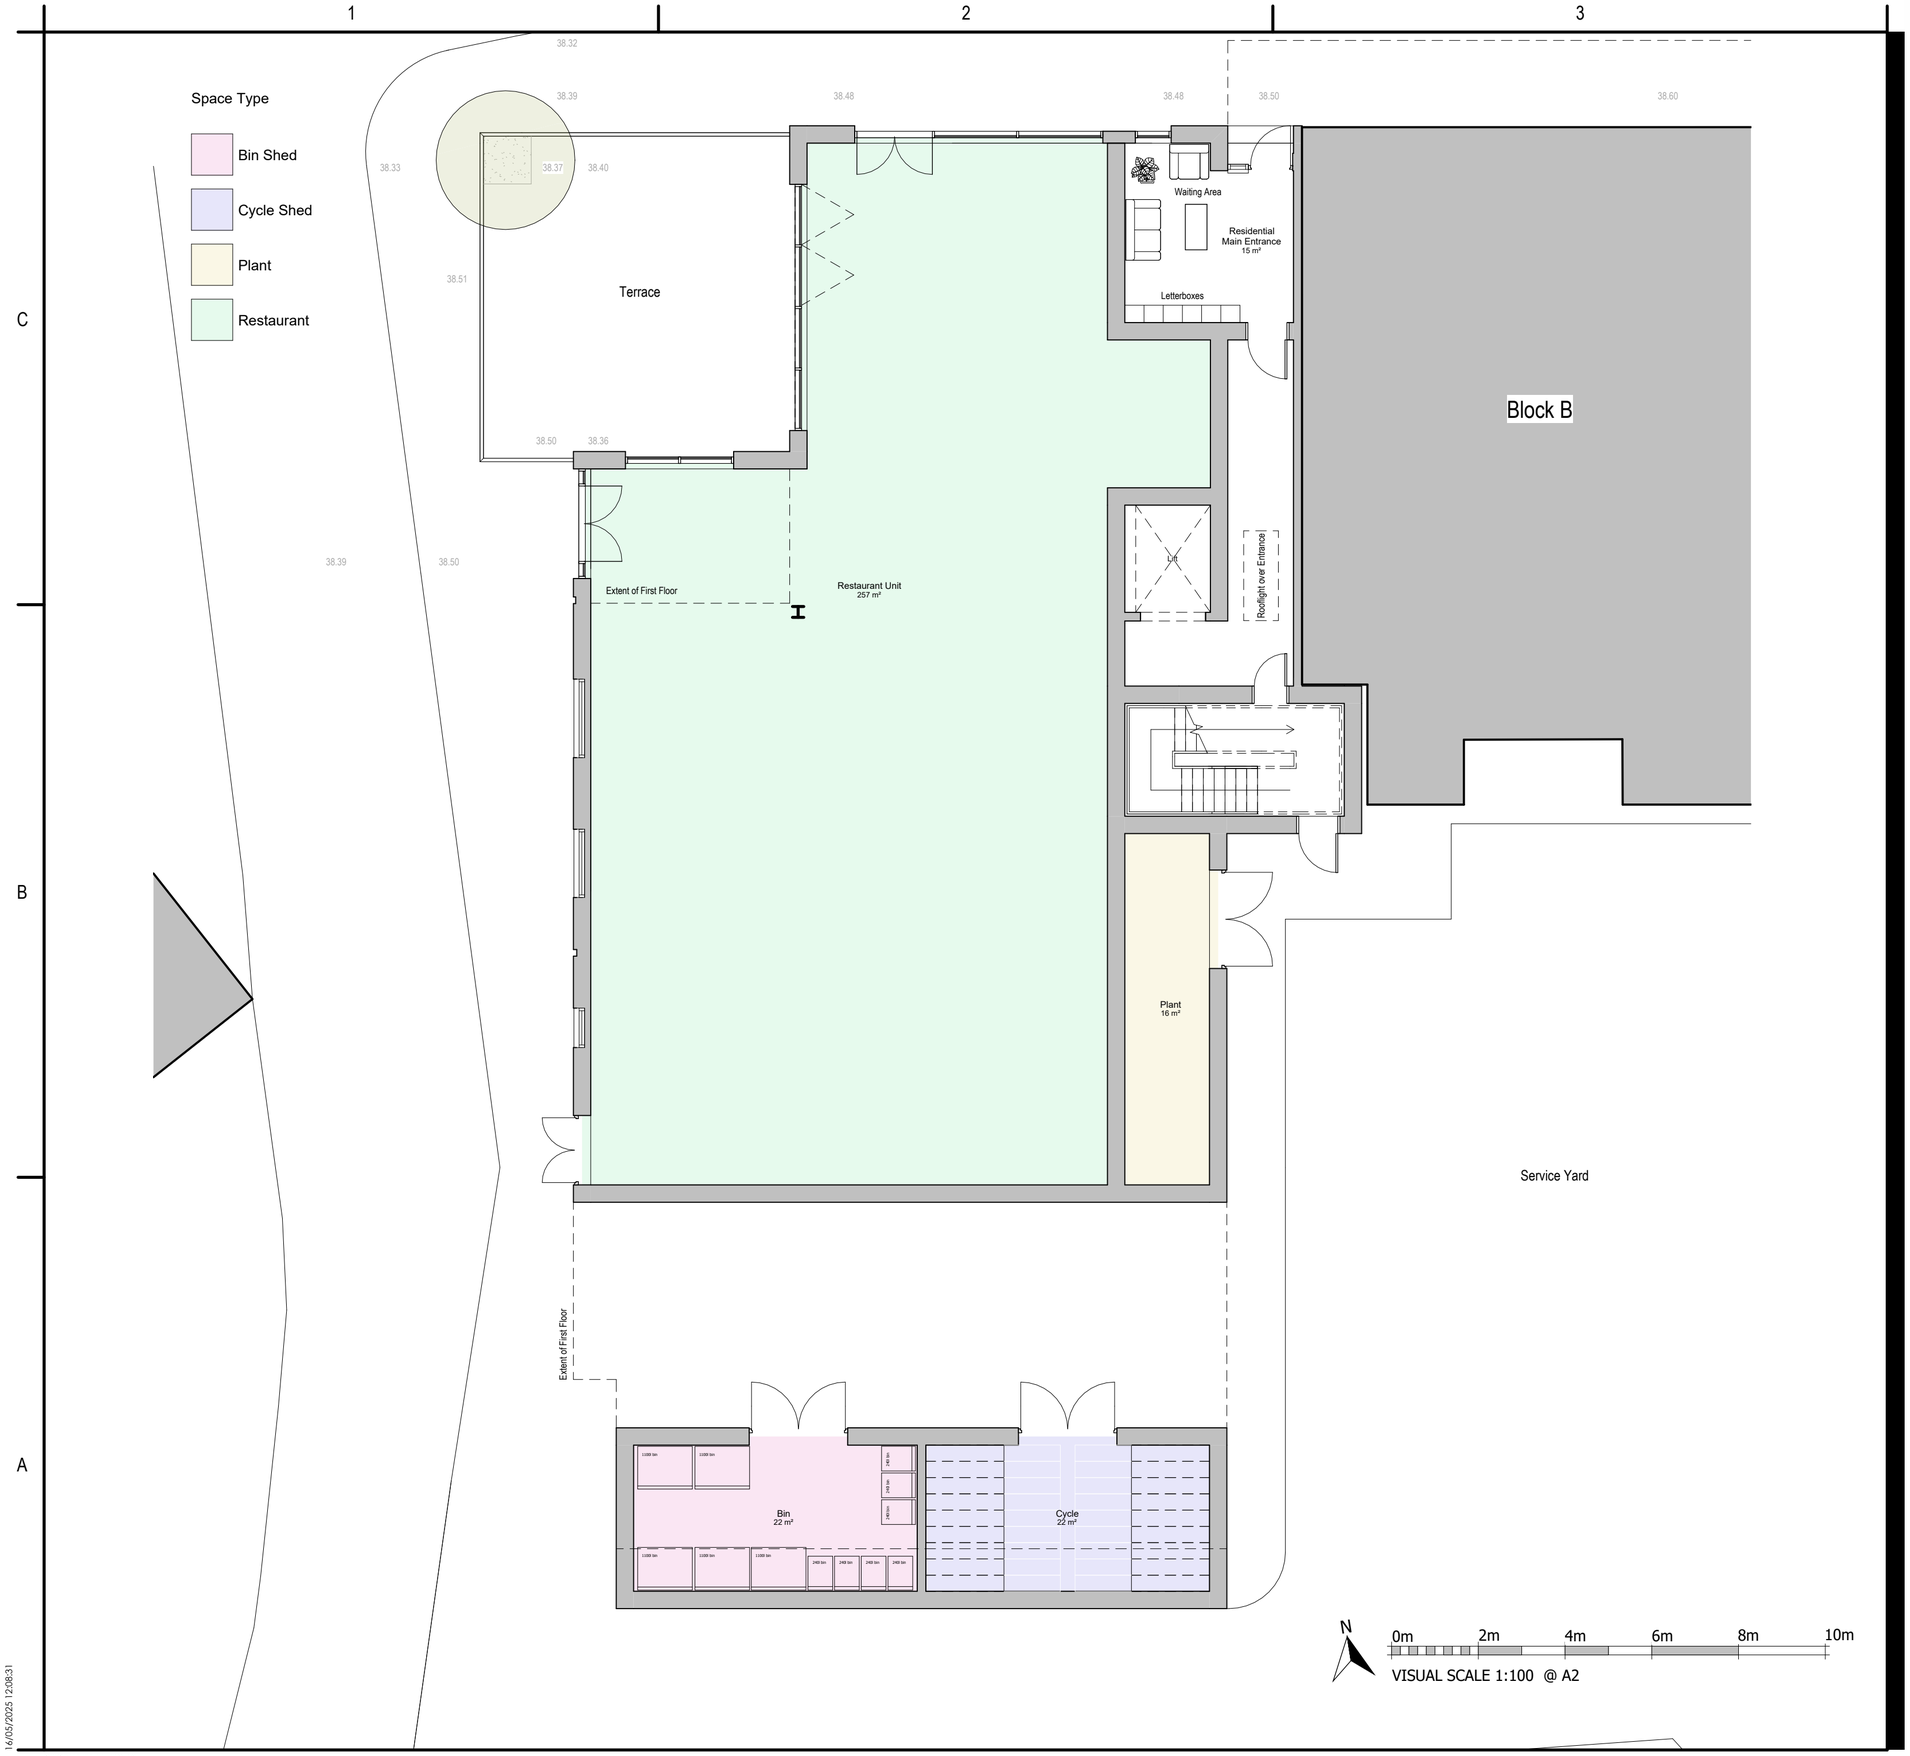

Stantec

Copyright Reserved

The Copyrights to all designs and drawings are the property of Stantec. Reproduction or use for any purpose other than that authorized by Stantec is forbidden.
The Contractor shall verify and be responsible for all dimensions. DO NOT scale the drawing - any errors or omissions shall be reported to Stantec without delay.

Consultant

		By	Appd	YYYY.MM.DD
B	Planning Issue	WH	CB	2025.05.15
A	Draft Planning Issue	WH	CB	2025.05.09

Issued/Revision

File Name: N/A	Author	Designer	Checker	02/27/25
	Dwn.	Dsgn.	Chkd.	YYYY.MM.DD

Permit/Seal

Client/Project Logo

SORBON ESTATES

Client/Project

Sorbon Estates

Caversham Block A

Church St, Caversham, Reading, RG4 8BA

Title

Ground Floor Plan

Project No.	Scale
333101801	1 : 100

Revision	Drawing No.
B	**-11000**