NO PROPOSED CHANGES

3 North-West Elevation
scale 1:100

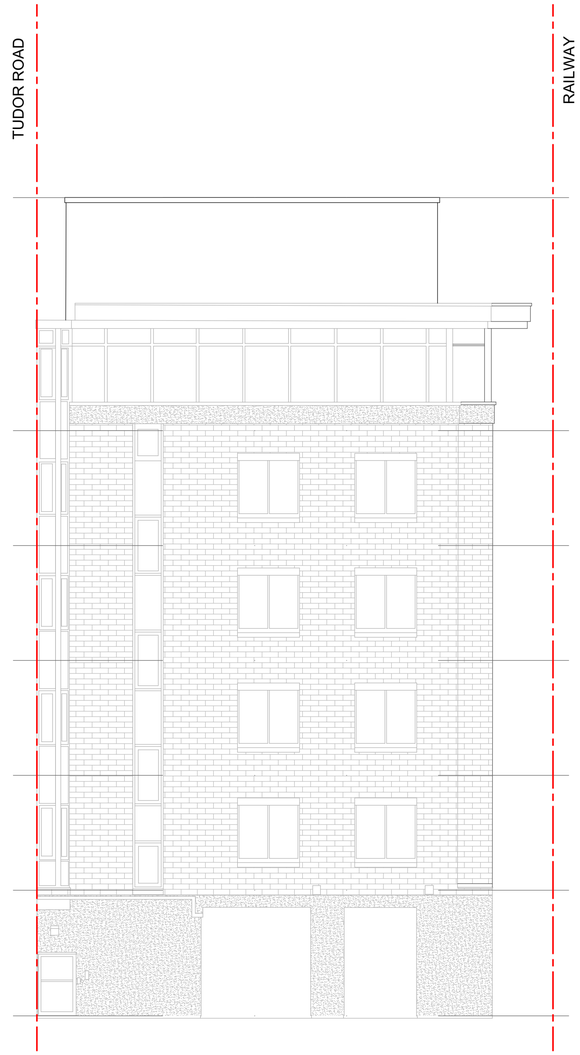

4 South-East Elevation
scale 1:100

© Architects at Studio LTD. Do not reproduce the drawing without written permission.

© Architects at Studio LTD. Do not reproduce the drawing without written permission.

NOTES

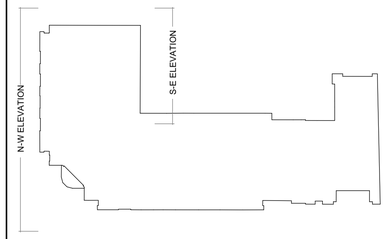

SCALE 1:200
20m 16 12 8 4 0
SCALE 1:100
0 2 4 6 8 10m

REV	DATE	DESCRIPTION	BY
P1	25/06/25	Issued for Planning	OF

PLANNING

ARCHITECTS AT STUDIO
Concorde House
Grenville Place
London NW7 3SA
+44 (0)20 3062 9409
admin@aatstudio.co.uk
www.aatstudio.co.uk

PROJECT
The Pinnacle, 20 Tudor Road
Reading RG1 1NH
CLIENT

SCALE	DATE	DRAWN BY	APPROVED BY
1:100 @ A1 1:200 @ A3	25/06/25	OF	EM

DRAWING
Proposed Side Elevations

Purpose:

PROJECT NO / DRAWING NO
32508 /P019

REVISION
P1