
Project : 248 Kidmore road, Reading		
Title : Site Plan, trees locations and shrubs to be removed		
Dwg no : 2423- A- PL- 19		Scale : 1:150 @ A3
Date: 16.6.25	rev :	atelier EURA

This drawing is copyrighted and may not be reproduced, modified, or used for any purpose other than the planning application process for 248 Kidmore Road by Atelier EURA. This drawing is for illustrative purposes only and is not intended to be a comprehensive representation of the finished building. Atelier EURA is not responsible for any errors, omissions, or misinterpretations in this drawing or for any damages or losses arising from its use

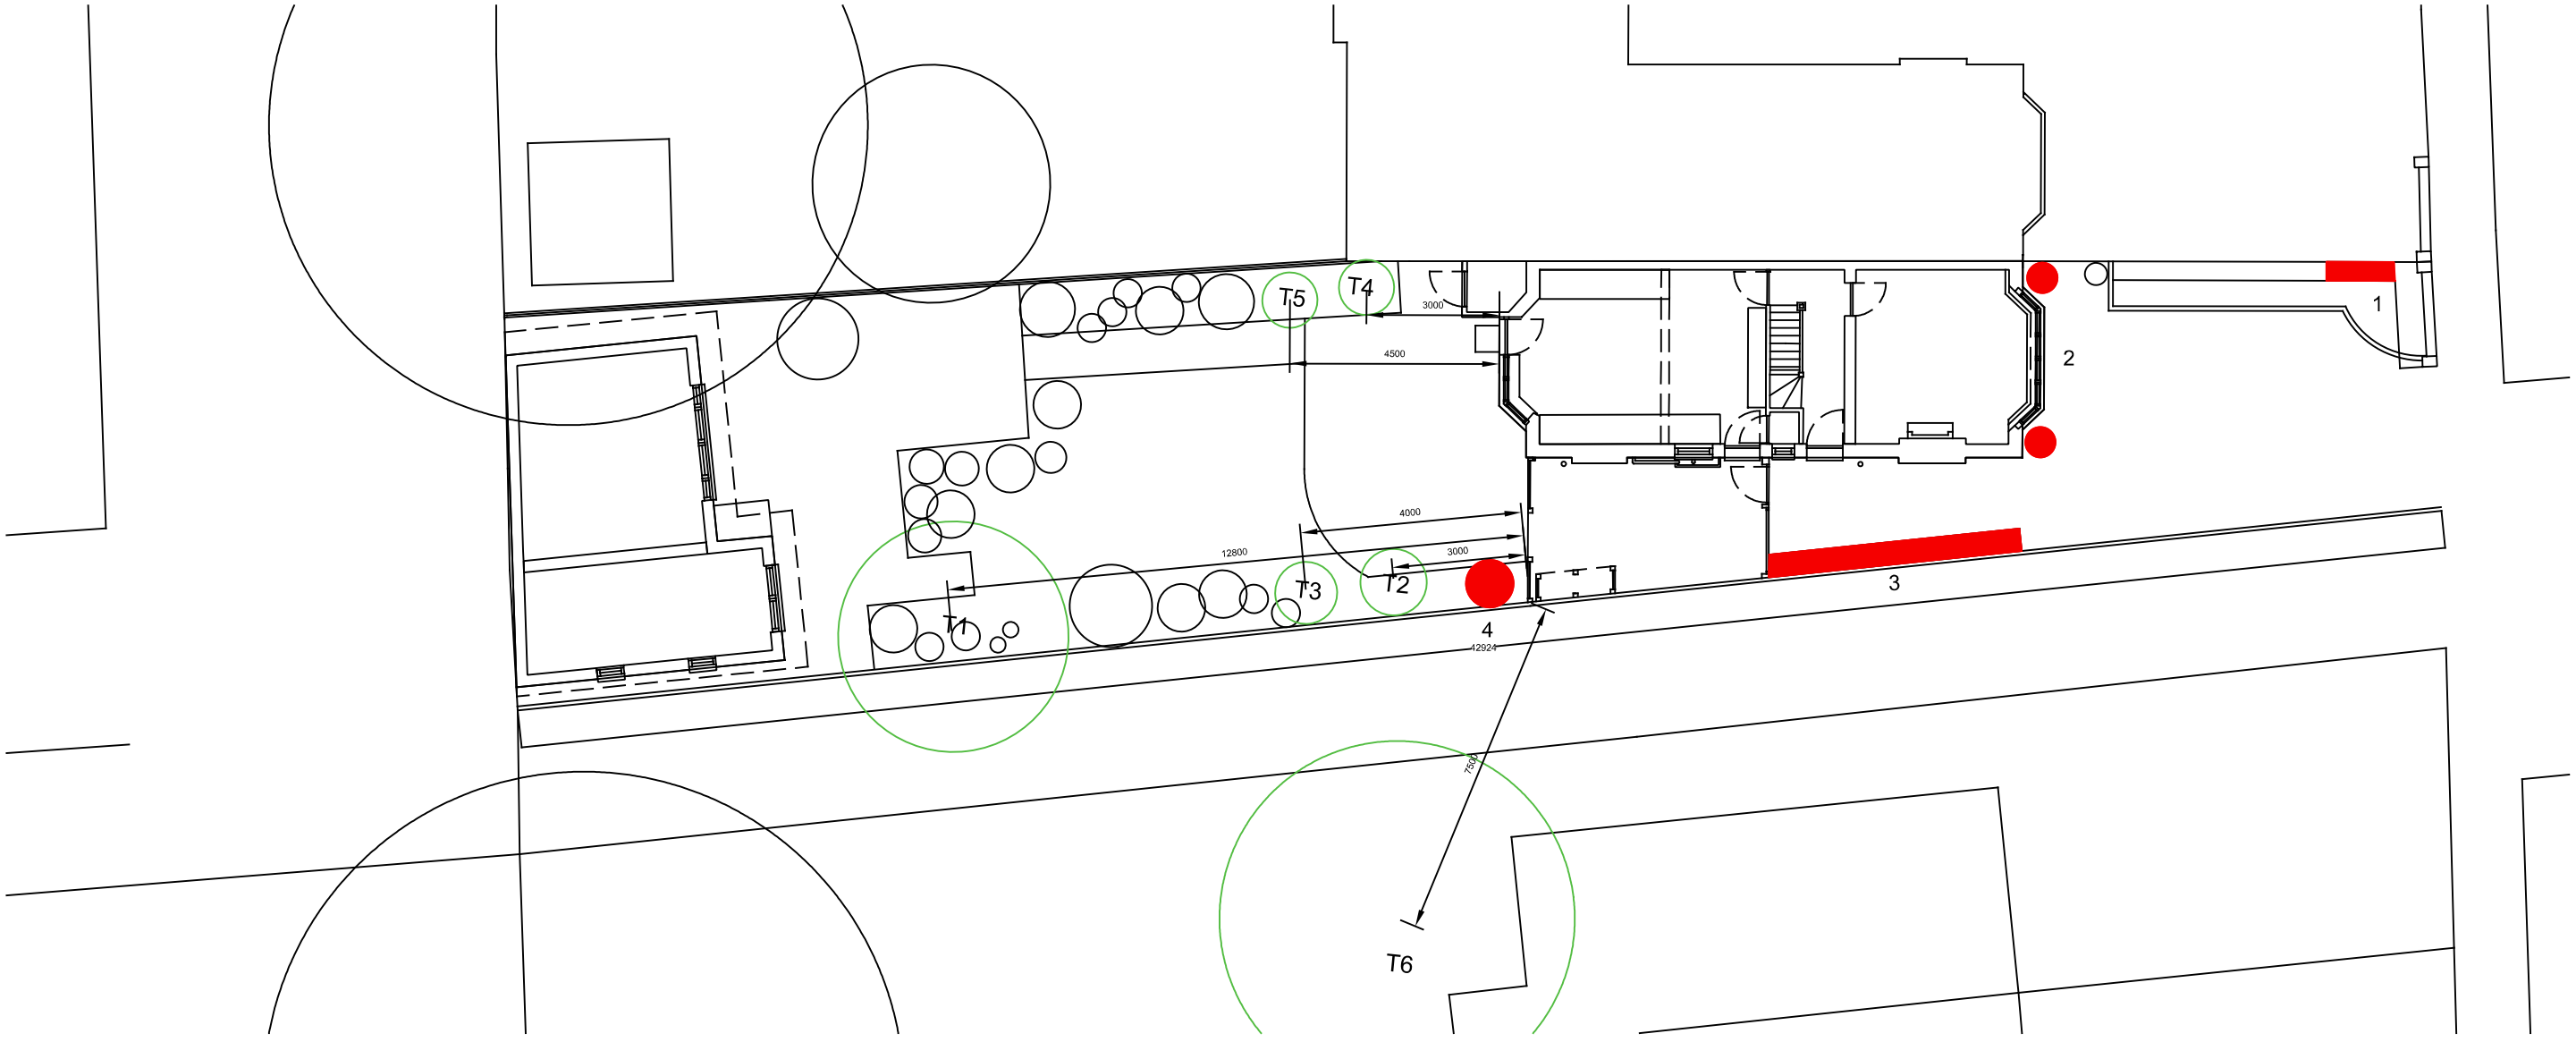

Trees and mature shrubs closest to the building (in green):

T1 Royal purple (Cotinus Coggygria) 5m tall
T4 Prunus laurocerasus (Cherry laurel) 4m tall
T2 Cherry tree 2m tall
T3 Fig treet 2m tall
T5 Camelia japonica 2m tall
T6 Locust 7m tall

Shrubs to be removed: (in red)

Front garden:
1. Box (front garden to make room for bin store) L: 1.5m W: 50cm H: 60cm
2. Ivy (front facade either side of bay) W: 70cm diameter H: 2m

Side path
3. Common privet + ivy L: 5m W: 50cm H:1.6m

Rear garden
4. Prunus laurocerasus (Cherry laurel) shrubs L: 2m W: 70 cm H: 2m