Side Elevation

Projecting Sign 0.45w x 0.45h x 0.13d

Rear Elevation

New signage design at the same location

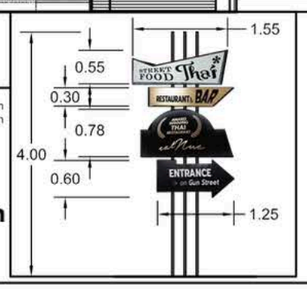

Proposed Signage (at the same (current) location

Front Elevation

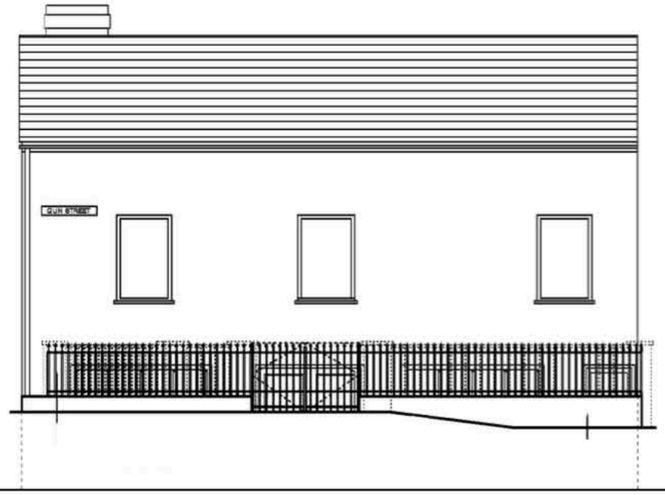

Front Elevation (street)

0m 1m 2m 3m 4m 5m 6m 7m 8m 9m 10m

Rev.D	Scale: 1:100 Date: 10/05/2025 Drawn: TMT/RC	Job 15 Gun Street, Reading	Drawing No. 07/894/205.D