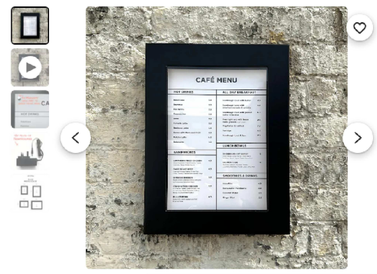

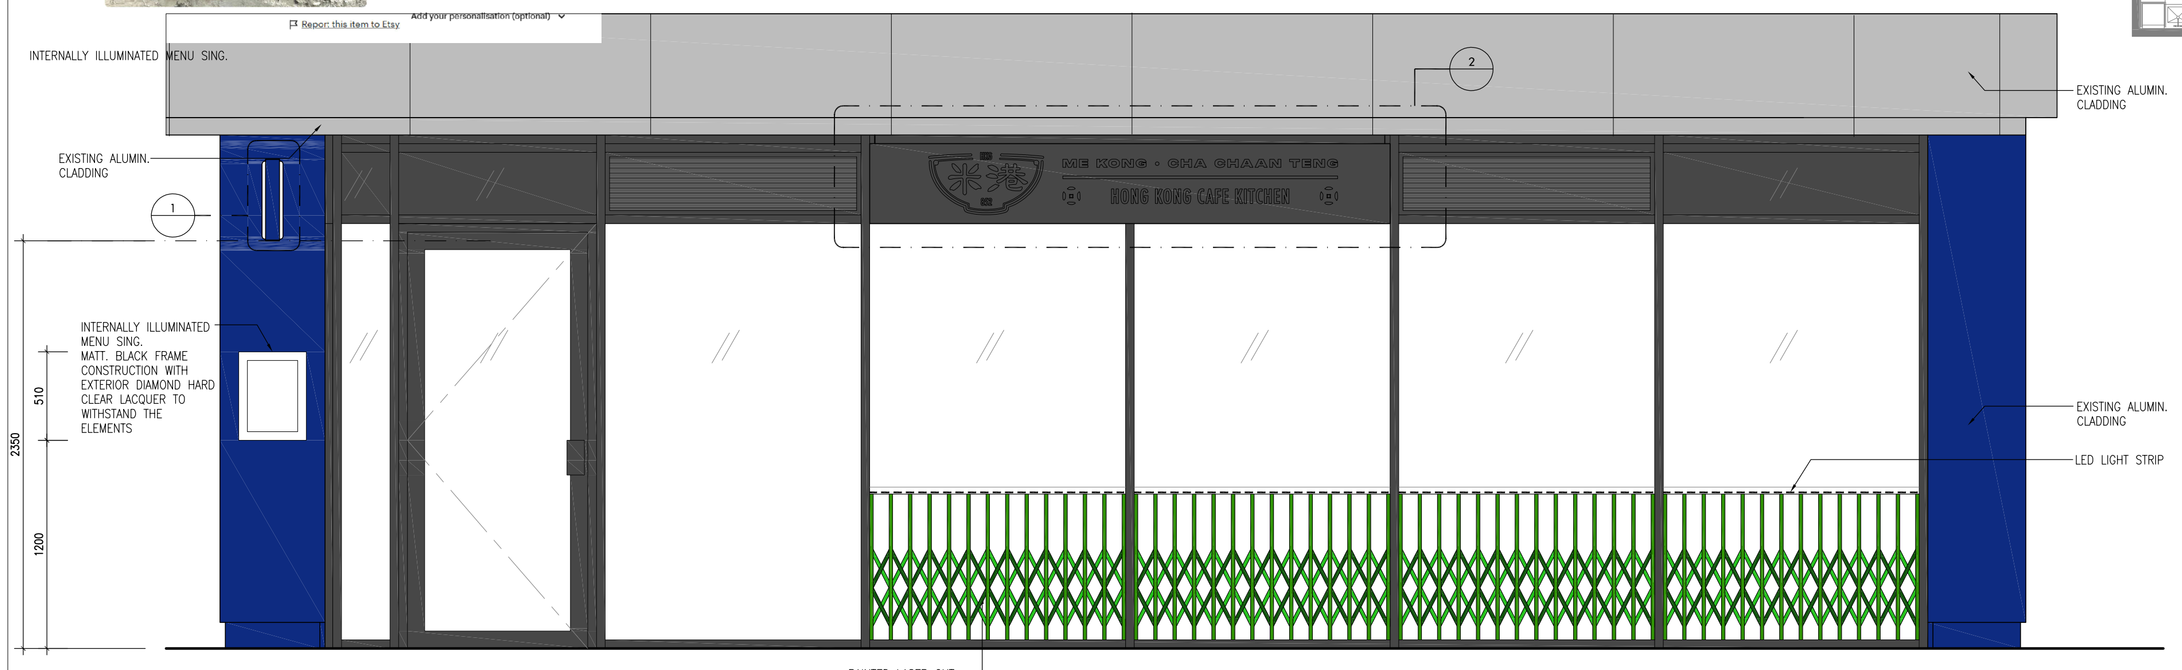

A PROPOSED EXTERIOR SHOPFRONT ELEVATION A
1:25

B EXTERIOR SHOPFRONT ELEVATION B
1:25

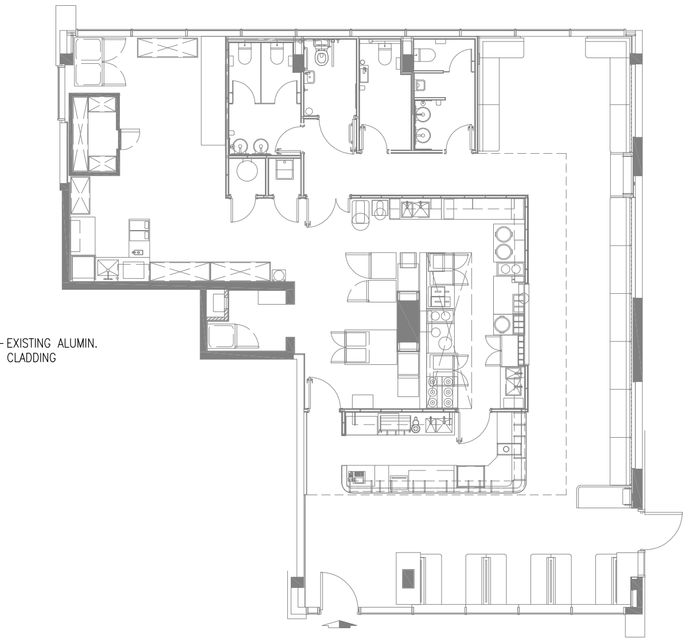

KEY PLAN

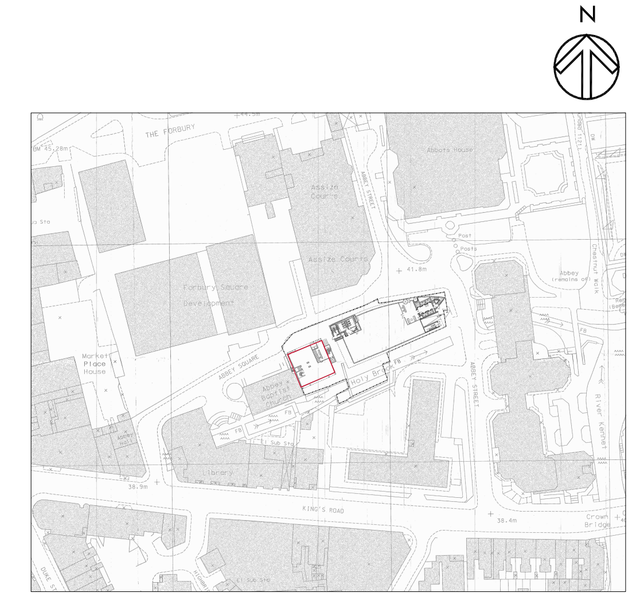

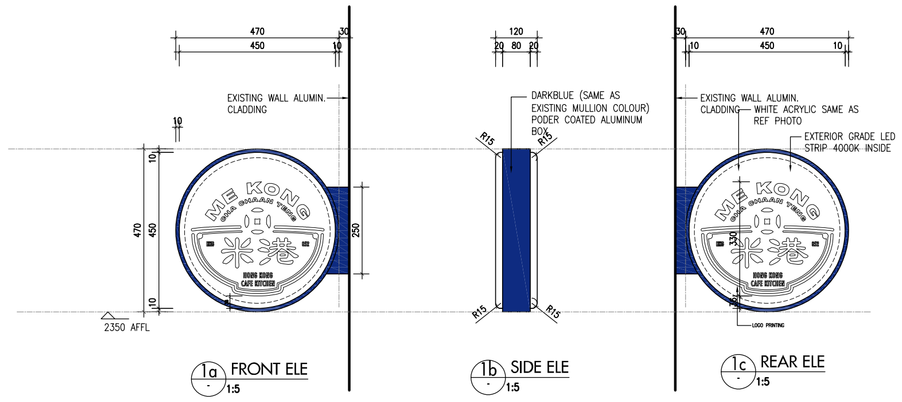

HKG 米港 852
ME KONG • CHA CHAAN TENG
HONG KONG CAFE KITCHEN

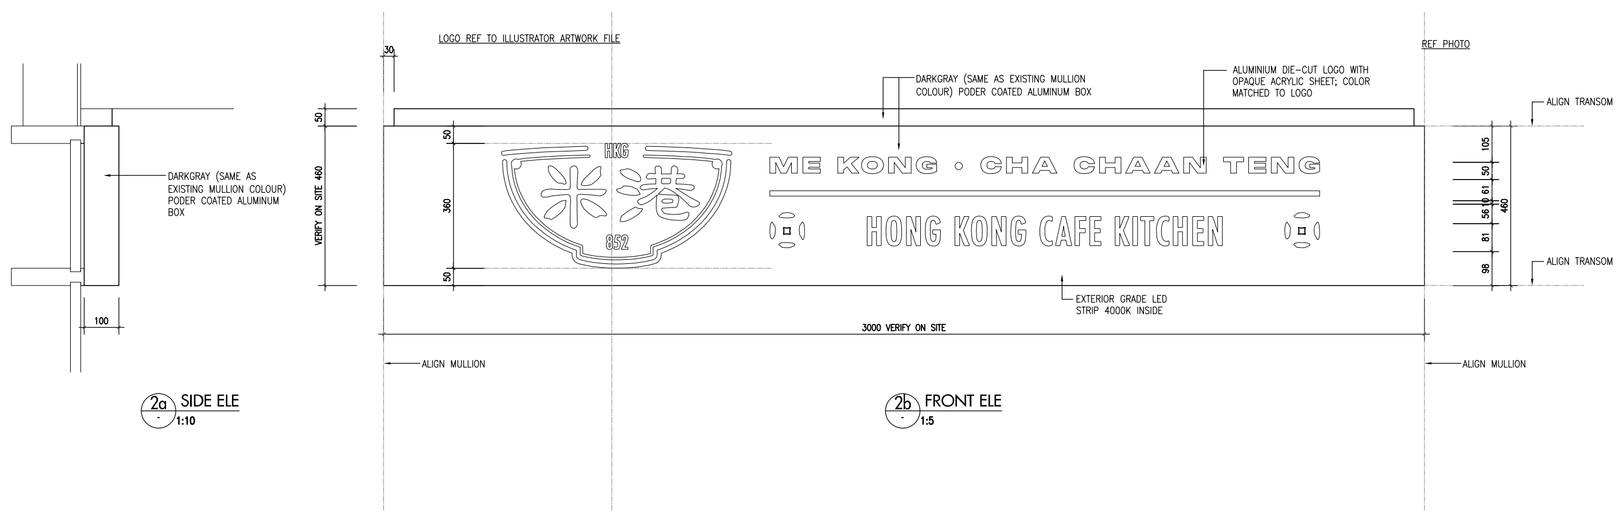

2a SIDE ELE
1:10

2b FRONT ELE
1:5

0 0.5 1 2 M
1:25 @ A3

DESIGN INTENT DRAWING ONLY
CONTRACTORS ARE RESPONSIBLE FOR SUBMISSION OF DETAIL SHOP DRAWINGS AND STRUCTURE CALCULATION WHERE NECESSARY.

H Studio
H SQUARE STUDIO LIMITED

PLANNING SUBMISSION

Revision/Submission

No.	Date	Description

- This drawing and the contents herein are the copyright of H Square Studio Limited
- No part of the drawing and the design contained herein may be reproduced without the prior written consent of Designer
- Do not take measurements directly from this drawing.
- Check and verify all dimensions on site.
- Read this drawing in conjunction with the specifications and all other related drawings.
- Notify the Architect immediately of any discrepancy found herein.

Drawing Title
PROPOSED - GROUND FLOOR FRONT AND SIDE ELEVATION

Project
Lower Ground and Ground Floor, St Lawrence House, Abbey Square, Reading, RG1 3AG

Scale	Drawn	Project no.
1:25(A1)	AF	--
Date.	**Drawing No.**	**Revision**
25.07.2025	EL-11	-