Berkeley Avenue

PAVEMENT

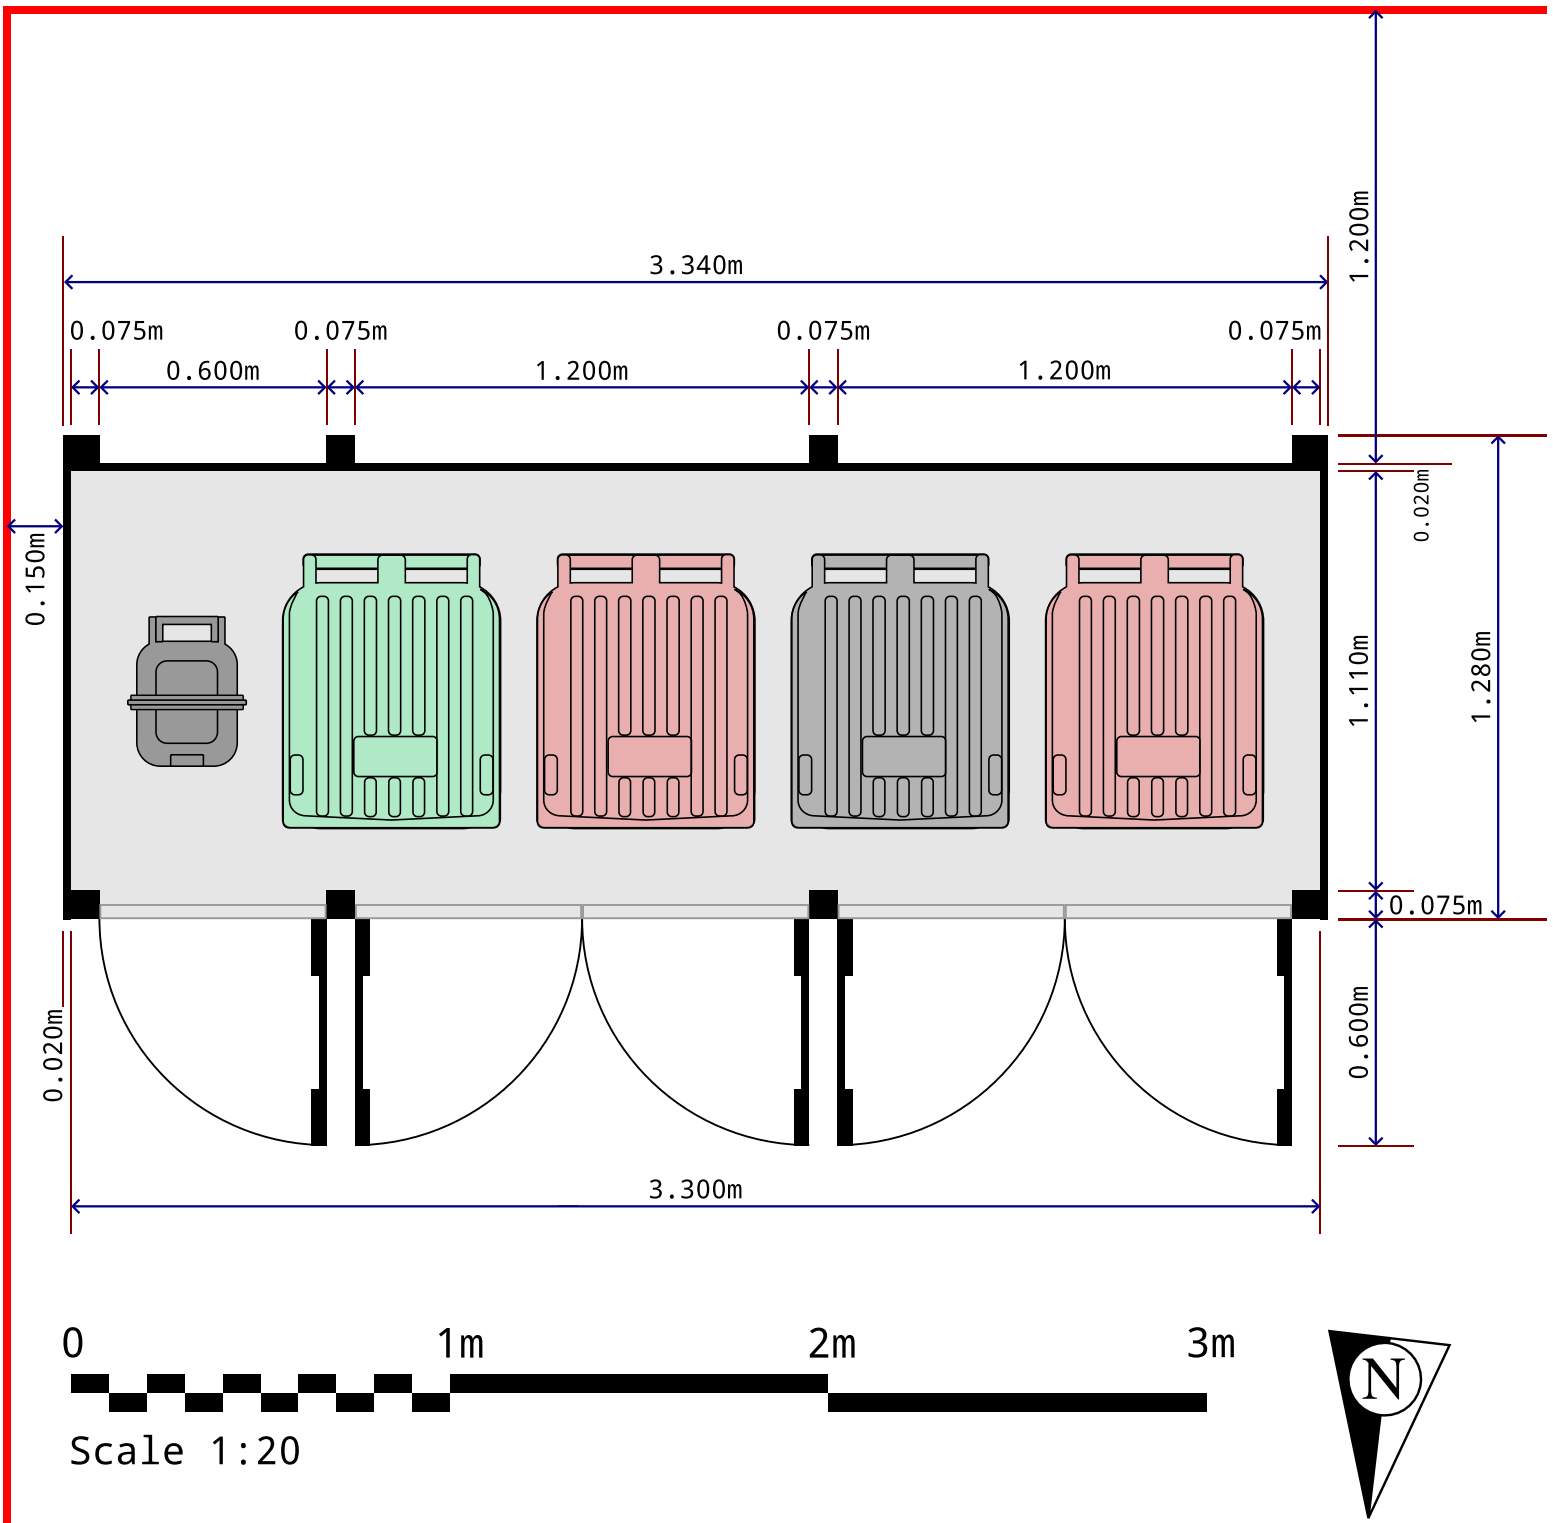

Scale 1:20

FLOOR PLAN - Bin Store - 42a Berkeley Avenue, Reading, RG1 6JE - @2025-09-11