This drawing is copyright.
It is sent to you in confidence and must not be reproduced or disclosed to third parties without our prior permission.

This drawing is to be read in conjunction with all relevant consultants, specialist manufacturers drawings and specifications.

Any discrepancies in dimensions or details on or between these drawings should be drawn to our attension.

All dimensions are in millimetres unless noted otherwise.

Any surveyed information incorporated within this drawing cannot be guaranteed as accurate unless confirmed by feed dimension.

This drawing may be reproduced or copied by the relevant Planning Authority for the purpose of uploading to the internet on that Planning Authorities website only.

North East Elevation
Scale 1:50

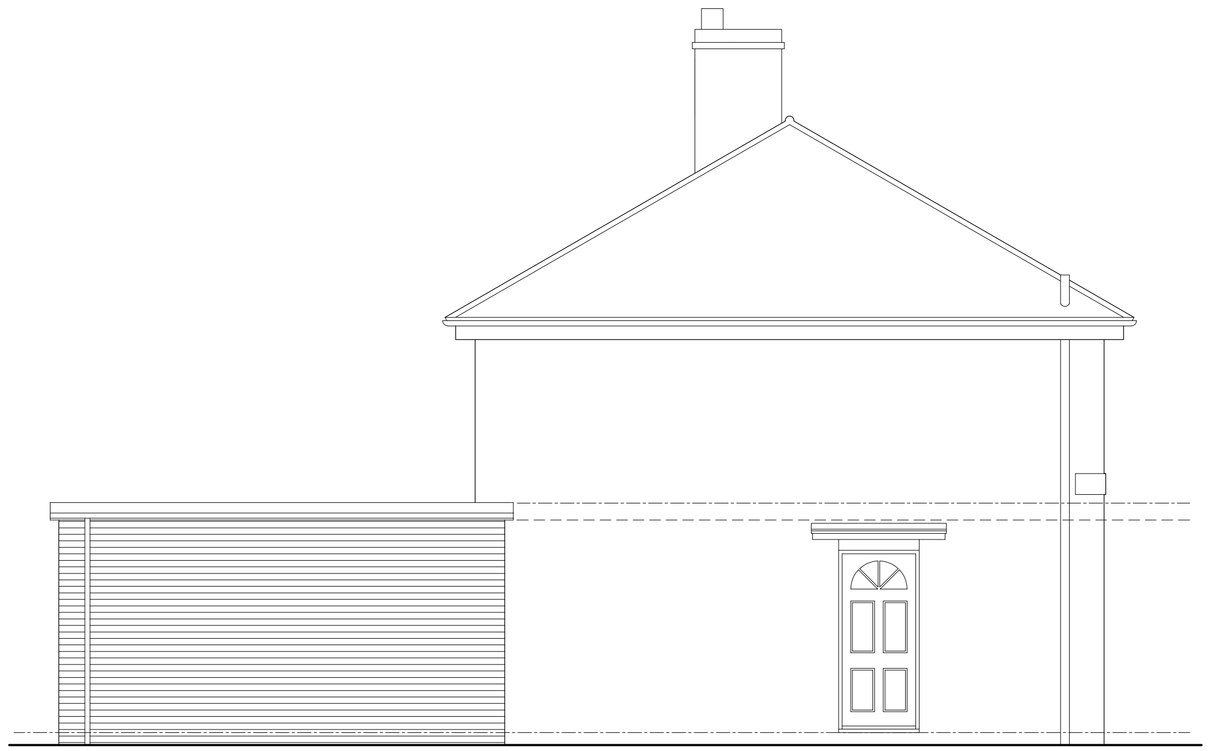

South East Elevation
Scale 1:50

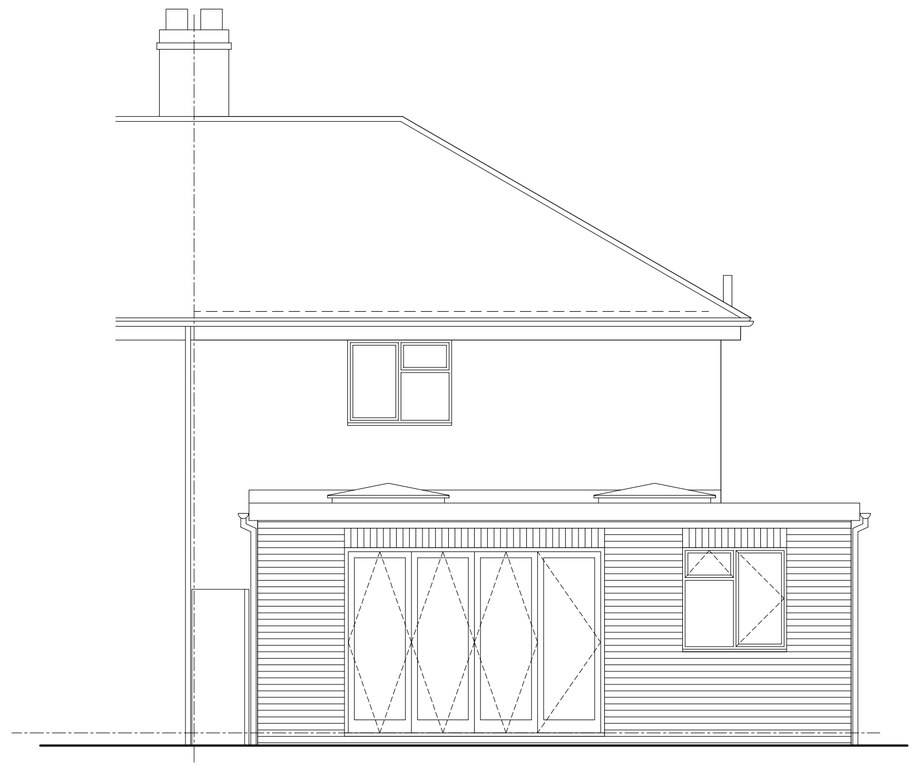

South West Elevation
Scale 1:50

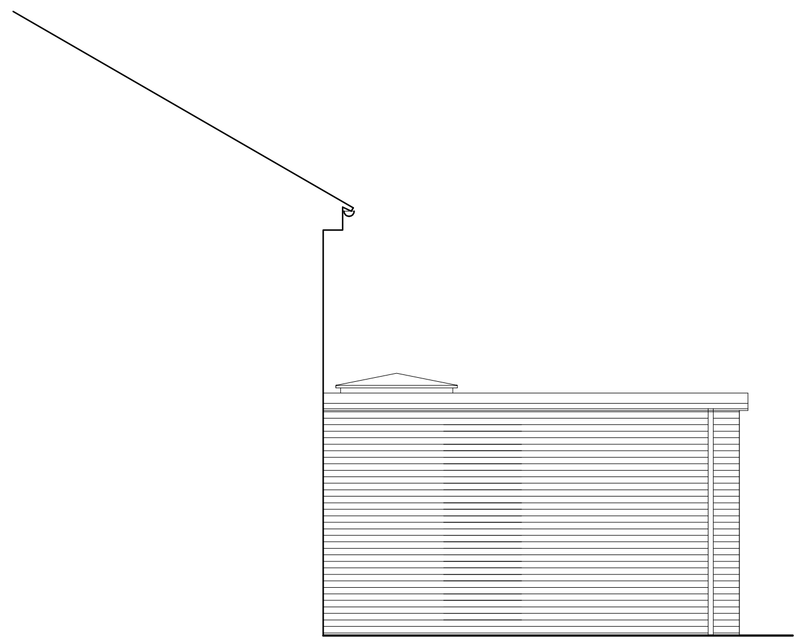

North West Elevation
Scale 1:50

for scales shown print at A1

PLANNING

REV	DATE	DESCRIPTION	INITIAL	CHECKED
-				

Plan and Design Company
architectural designers and consultants

1 Lime Kiln Cottages
Old Burghclere
Newbury
Berkshire RG20 9NU

telephone 07788493121
e-mail - architectdesign@hotmail.co.uk

CLIENT: Ms. C. Bloomfield
PROJECT: 95 Linden Road Reading RG2 7EJ
TITLE: Proposed rear extenslon and conversion
Elevations as proposed
SCALE: 1:50
DATE: 06.10.2025
PROJECT NO.: PL01.10 -
DRAWN: sbr
CHECKED: sbr