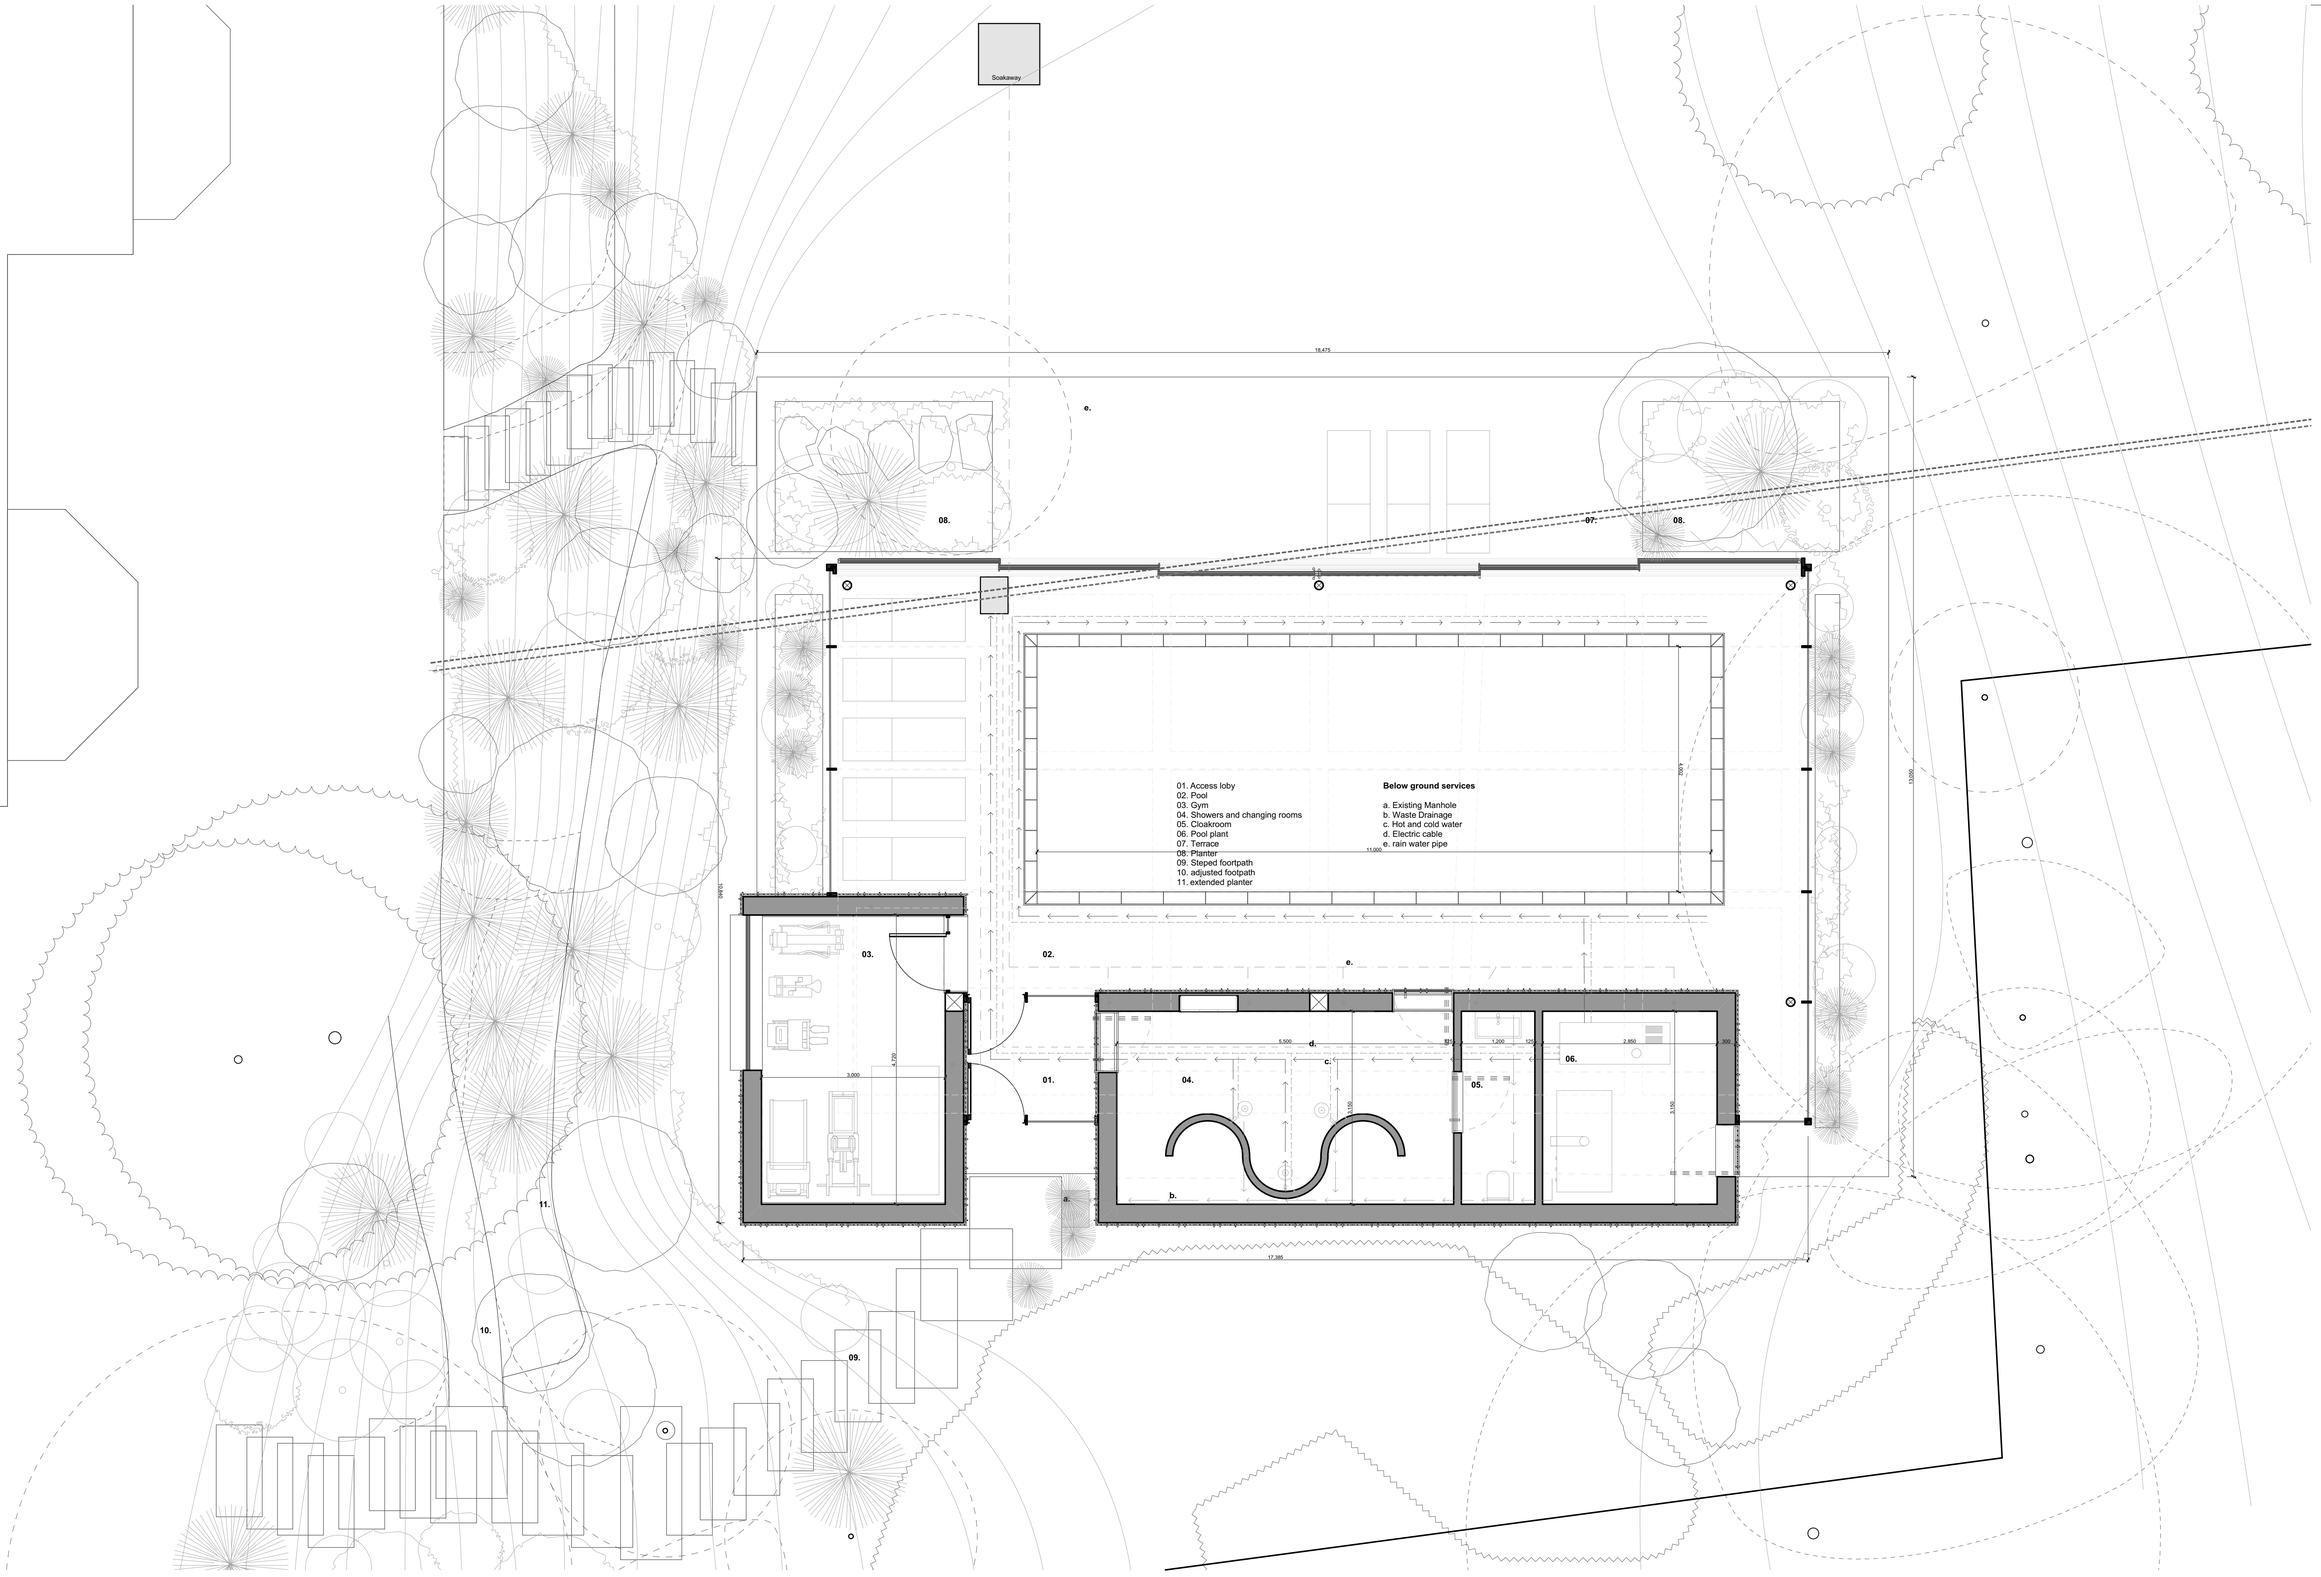


Proposed Ground Floor Plan 1:50

1:1250 0 12.5 25 37.5 50 62.5

1:200 0 2 4 6 8 10

1:100 0 1 2 3 4 5

RevID	ChID	Change Name	Date
A		Drainage added	

Project Name: **#Project Name**

Address: #Site Full Address
Status: #Project Status
Drawing Name: Proposed Ground Floor Plan
Drawing No.: 03
Scale: as indicated @ A2
Date: 09/07/2023

1:50 0 0.5 1 1.5 2 2.5

All dimensions to be checked on site. This drawing to be read with other drawings and all other consultants drawings and specifications. This drawing has been produced for specific client identified below and NOT to be used be any other person or for other purpose then intended. All drawings and specifications are Outset Think copy write. Please report any discrepancy on the drawings.

OUTSET THINK ARCHITECTS
The White Building, 33 King's Road, Reading, RG1 3AR | silviu@outsetthink.co.uk | 0743 2658 875