



East Elevation As Proposed

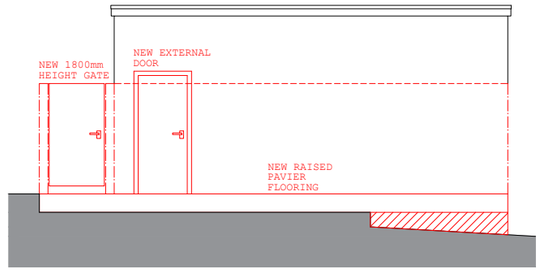


North Elevation As Proposed

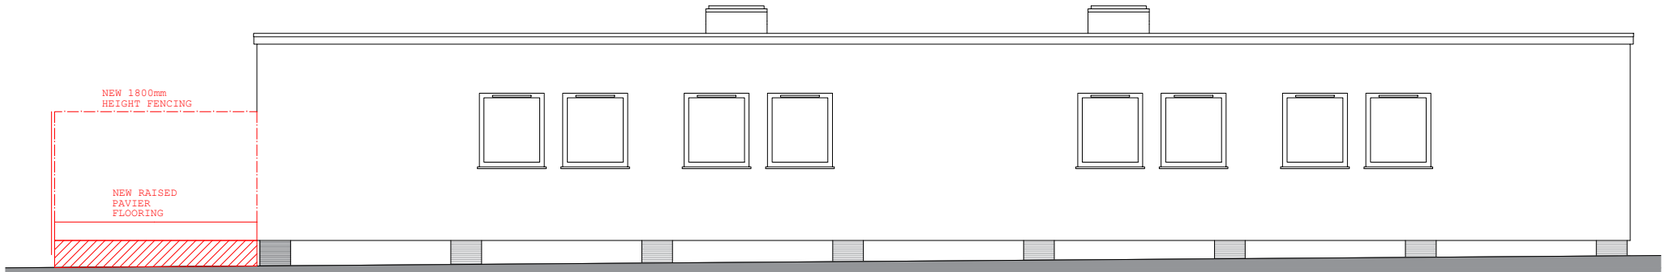

South Elevation As Proposed



West Elevation As Proposed

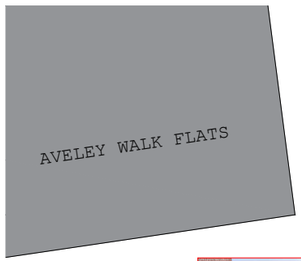




EXAMPLE IMAGE TO SHOW ENTENT OF VISUAL SCREEN



EXAMPLE IMAGE TO SHOW PROPOSED RUBBER CRUMB PLAY AREA



EXAMPLE IMAGE TO SHOW STYLE OF PROPOSED FENCE

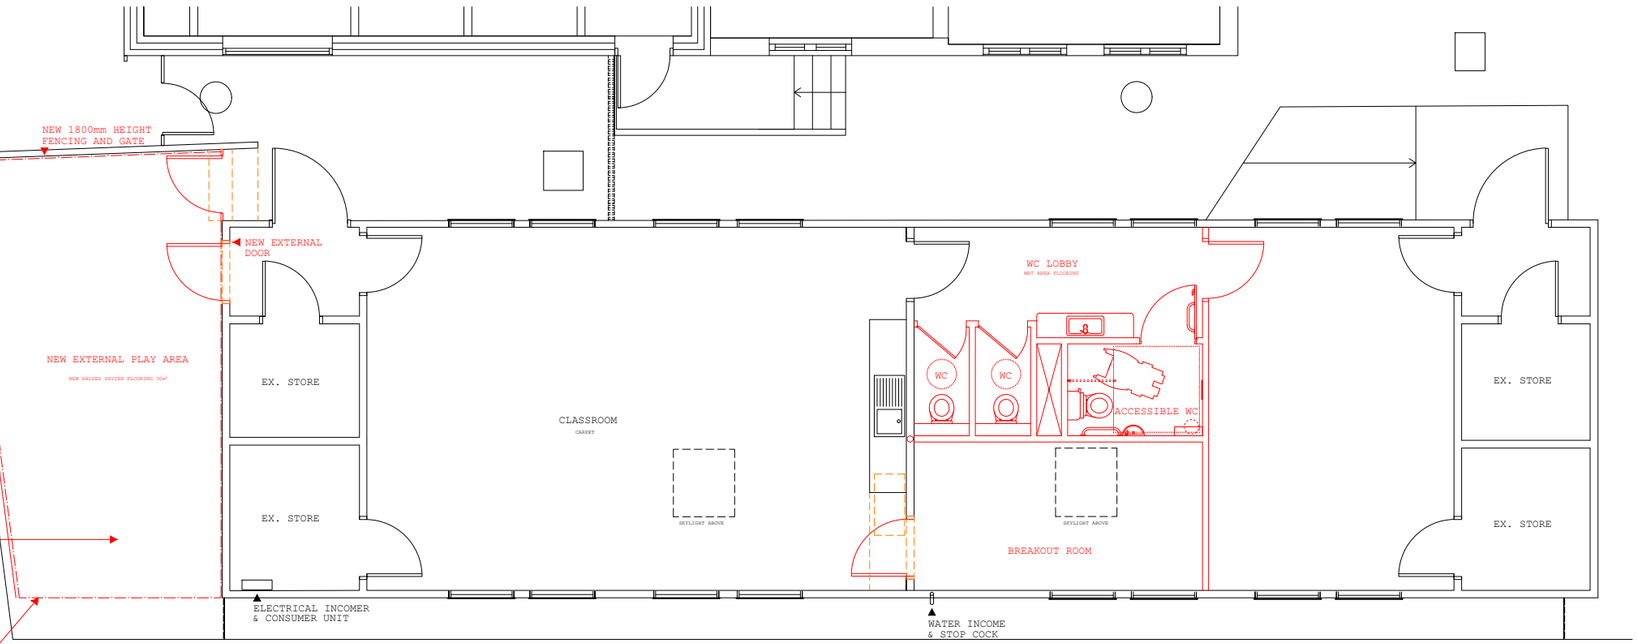

Ground Floor Plan As Proposed

N

colony

Collaborating with:

Job:	Drawing:	Revision:
1128	03-10	

Project:
New Christ Church Primary School
RG2 0AY

Drawing Name:
Plans & Elevations As Proposed

Date:	Status:
NOV '25	DRAFT

Drawn By:	Checked By:
JL	SH

RIBA Chartered Practice

Colony Architects Ltd.
The Wine Store, Brewery Court,
Theale, Reading, RG7 5AJ
+44 (0)118 380 0328
hello@colonyarchitects.com
colonyarchitects.com

Proposed Demolished

1:100 | 01 02 03 04 05 06 07 08 09 10 11 12