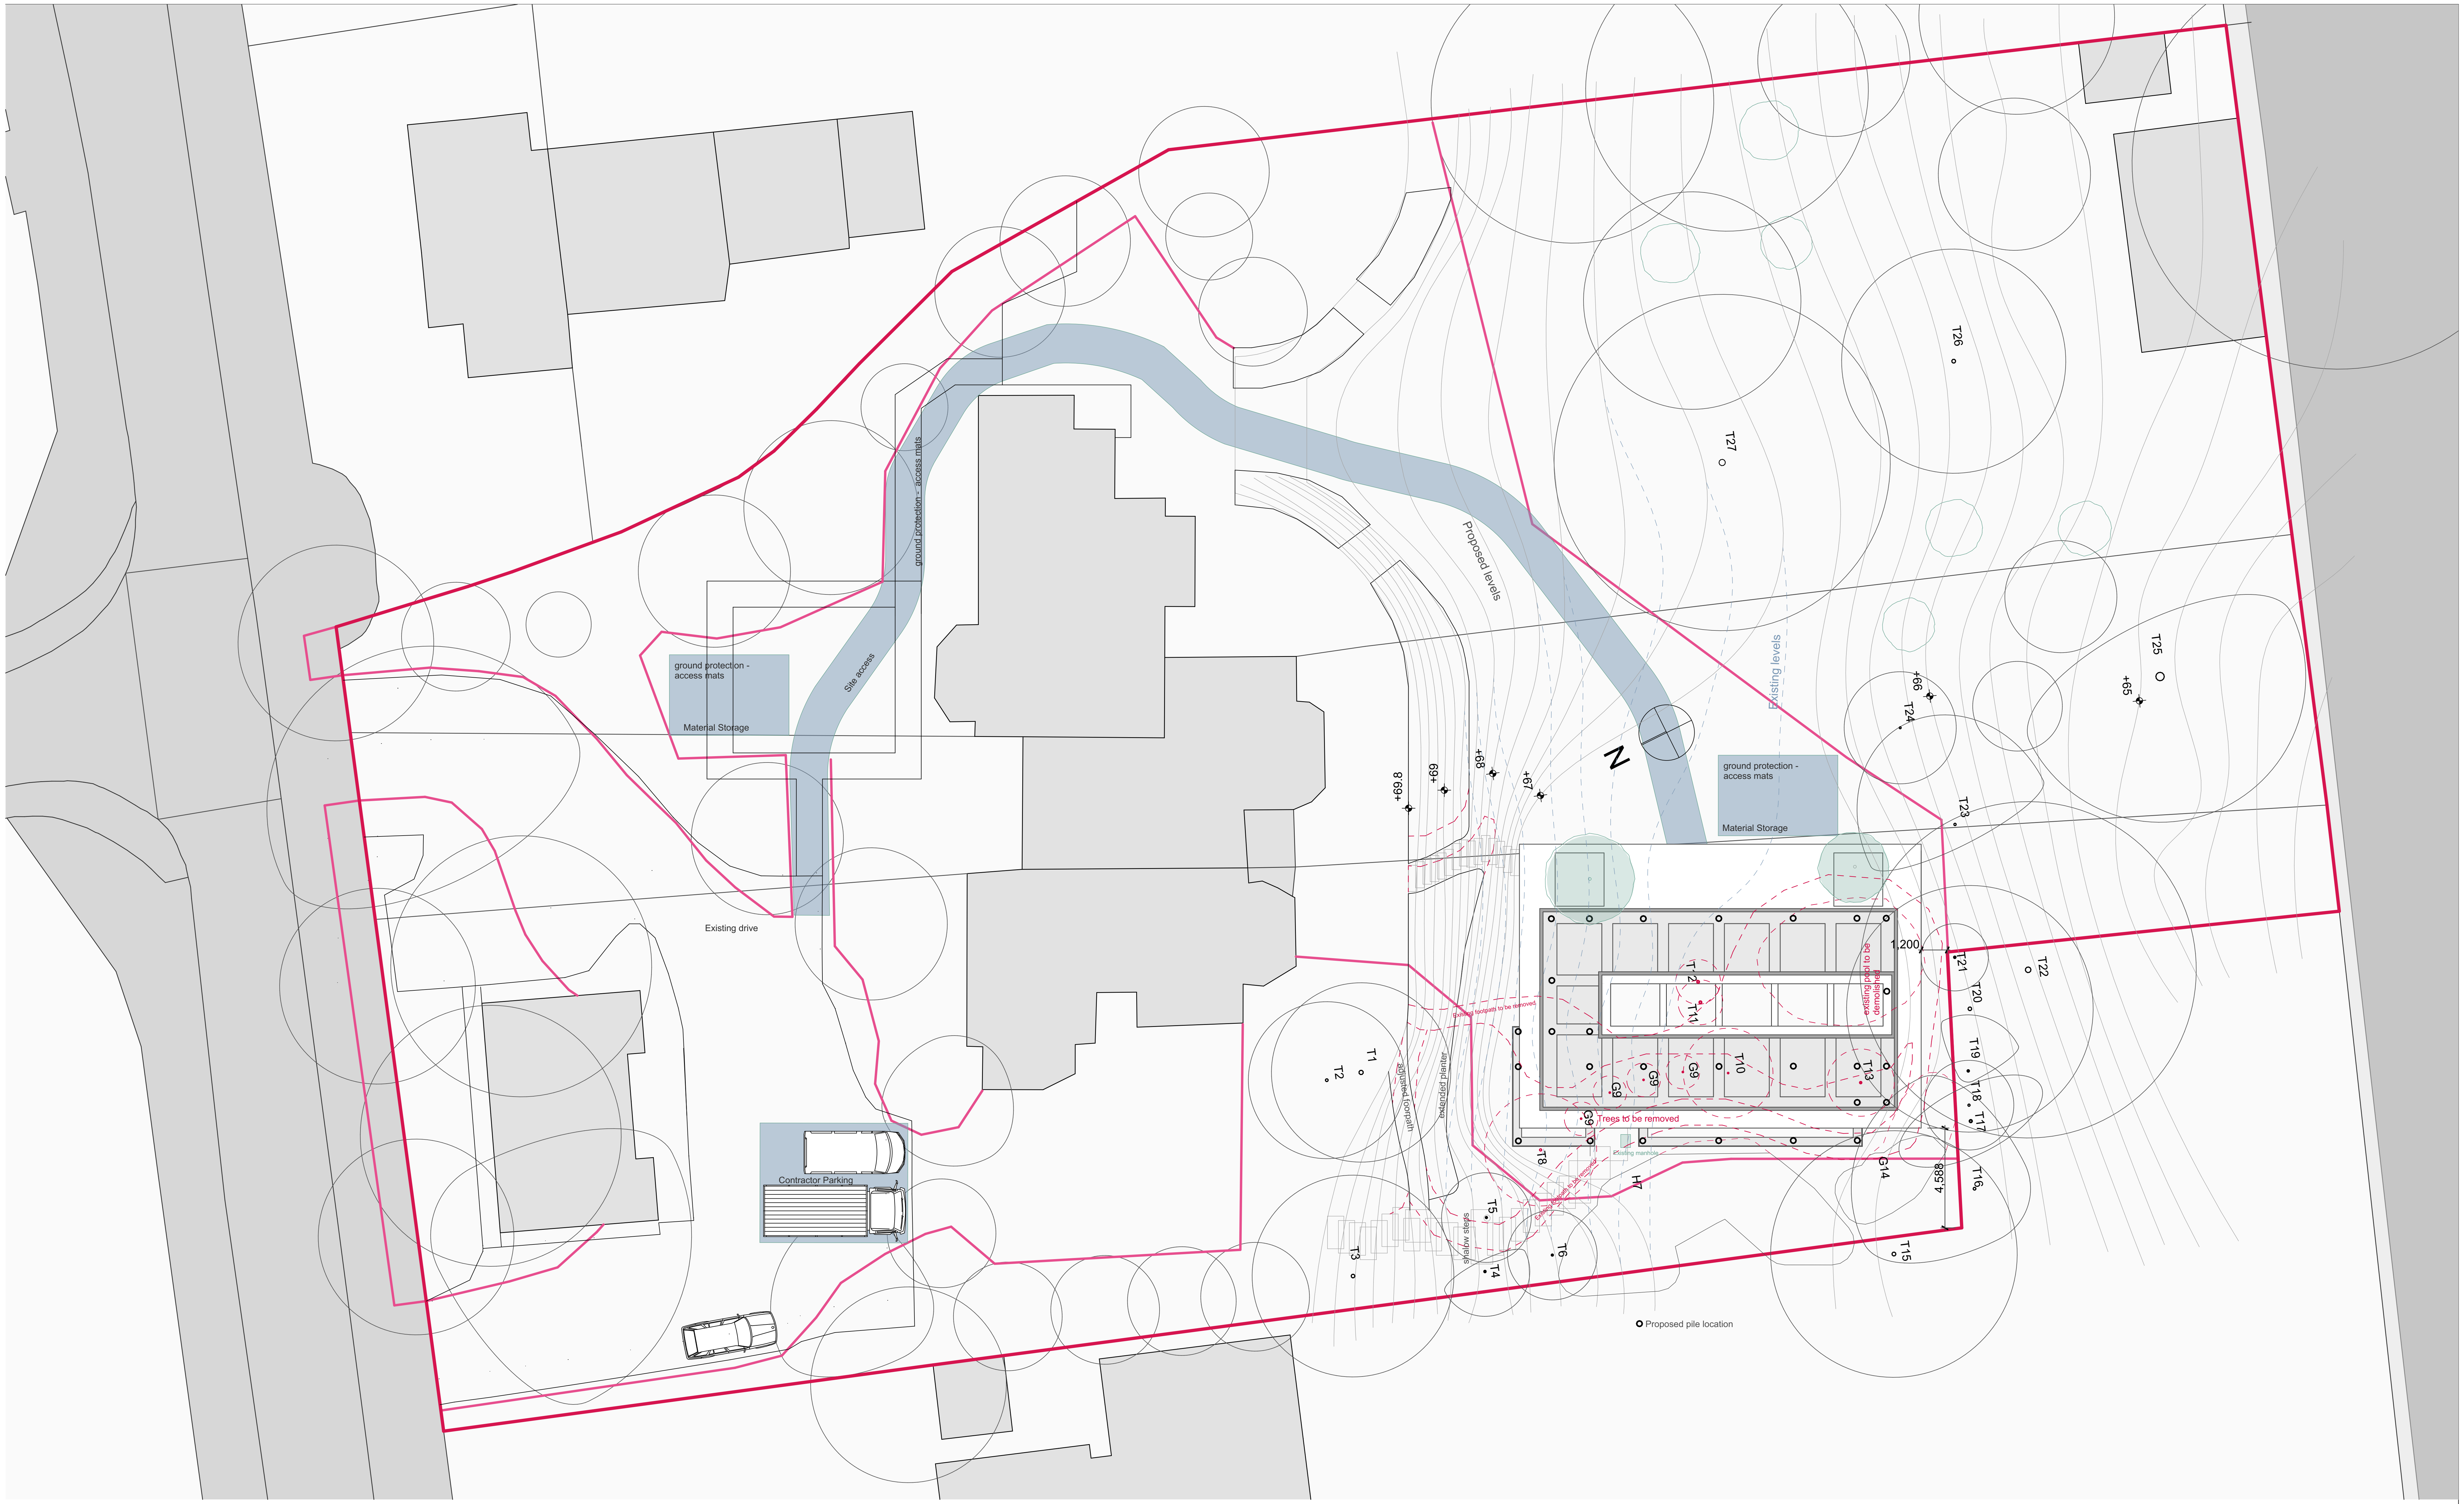

W-03

Proposed Site Plan

1:200

1:1250 0 12.5 25 37.5 50 62.5

1:200 0 2 4 6 8 10

1:100 0 1 2 3 4 5

1:50 0 0.5 1 1.5 2 2.5

Project Name:	**West Chazey**
Address:	West Chazey, Upper Warren Avenue, Caversham,
Status:	Reading, RG4 7ED
Drawing Name:	Stage 4 | Tender
Drawing No.:	Proposed Site Plan
Scale:	T-02
Date:	as indicated @ A2
	09/07/2023

RevID	ChID	Change Name	Date
B		Site management info	
C		Lorry and Crane removed	
D		Aditional tree protection	

All dimensions to be checked on site. This drawing to be read with other drawings and all other consultants drawings and specifications. This drawing has been produced for specific client identified below and NOT to be used be any other person or for other purpose then intended. All drawings and specifications are Outset Think copy write. Please report any discrepancy on the drawings.

OUTSET THINK
ARCHITECTS
The White Building, 33 King's Road, Reading, RG1 3AR. | silviu@outsetthink.co.uk | 0743 2658 875