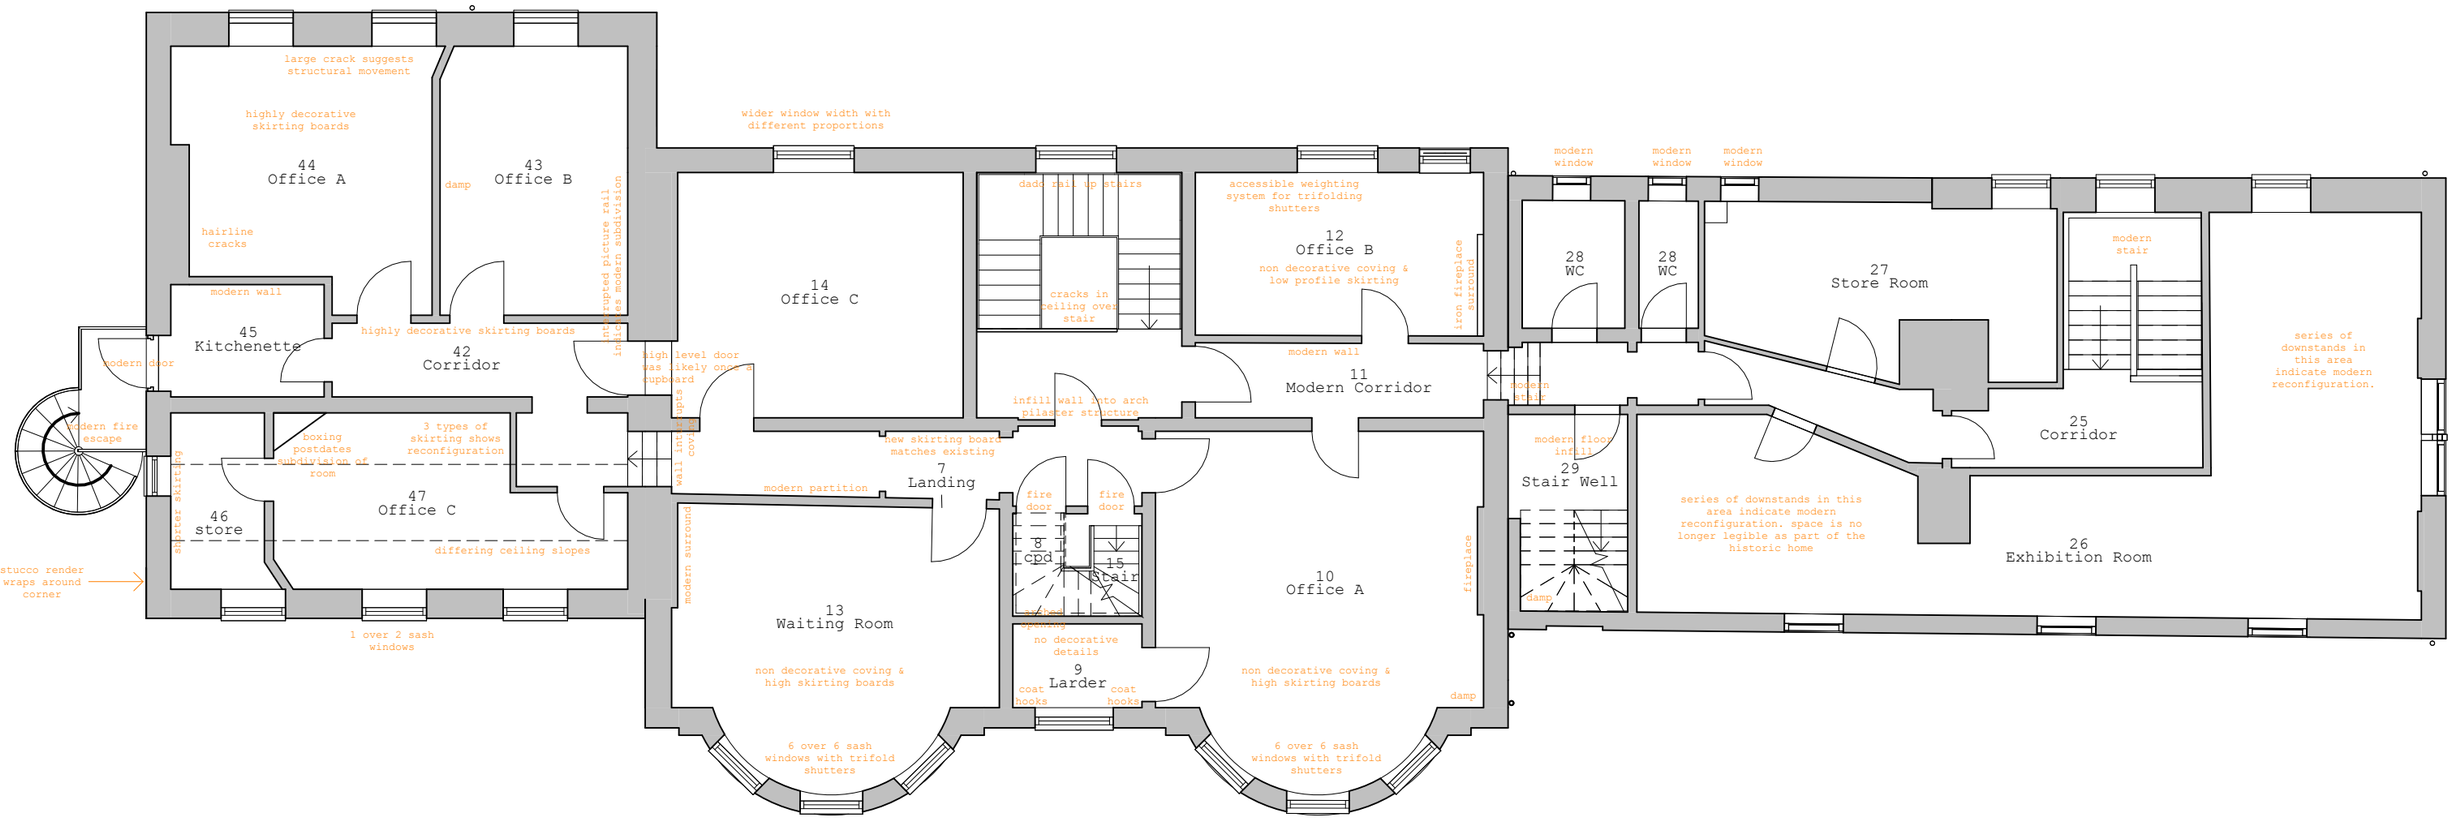


FIRST FLOOR PLAN

N

1:100@A3 2m 4m 6m 8m 10m

Rev:	Date:	Description:

colony

Collaborating with:
Yeomanry House Limited

Project:
Yeomanry House, 131 Castle Hill, Reading, RG1 7TA

Drawing:
Existing First Floor Plan

Job:	Drawing:	Revision:
375	03-02	

Date: **Dec 25** Status For: **Planning**

Drawn By: **VA** Checked By: **ED**

RIBA Chartered Practice

Colony Architects Ltd.
The Wine Store, Brewery Court,Theale, Reading, RG7 5AJ
+44 (0)118 380 0328
hello@colonyarchitects.com
colonyarchitects.com