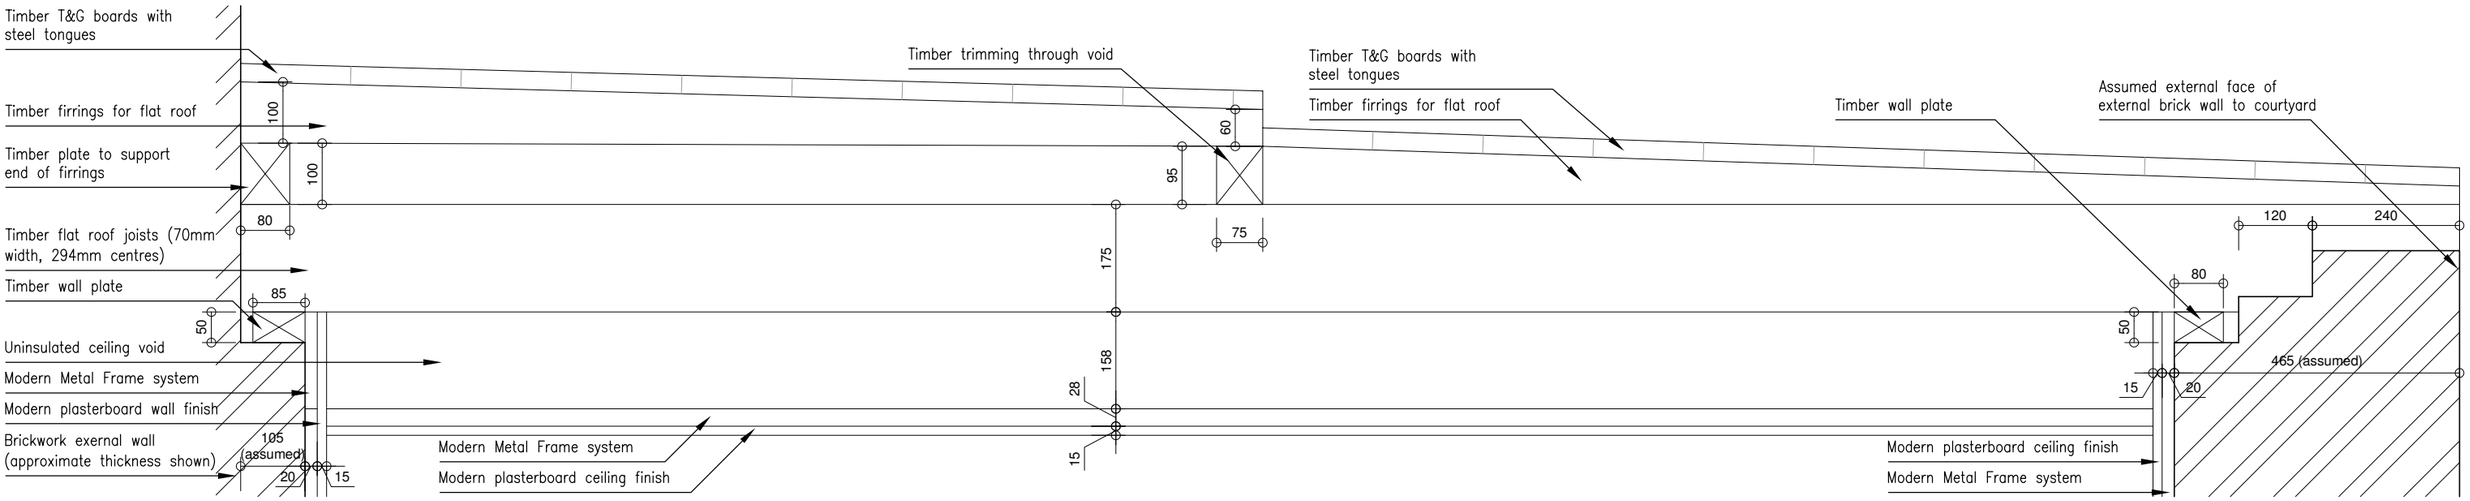

01 RF20 TYPICAL ROOF BUILDUP
1:10

Scale Bar. 1:10

0 0.1 0.5 1

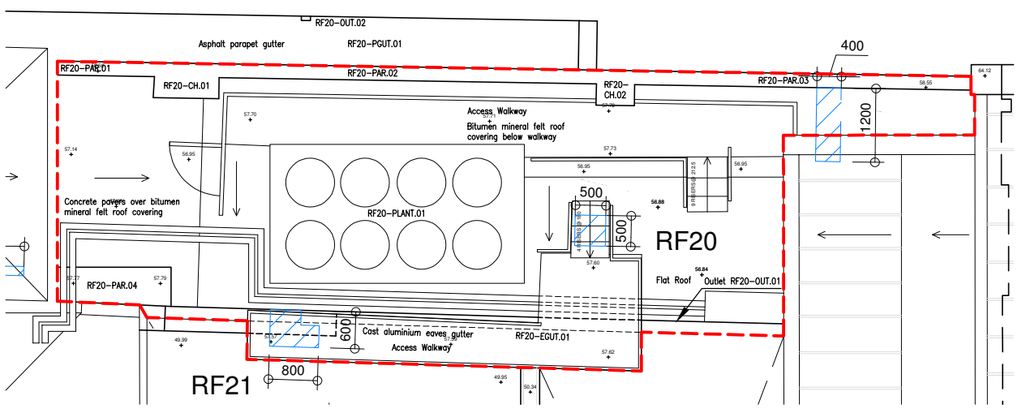

02 EXISTING ROOF PLAN RF20
1:100

Scale Bar. 1:100

0 1 5 10

N

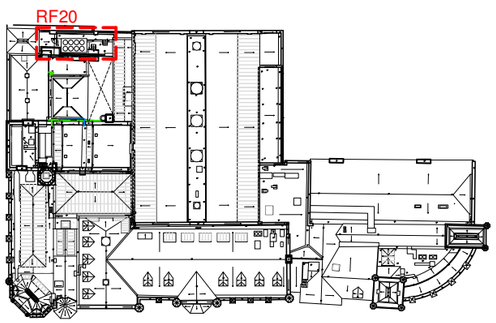

03 KEY ROOF PLAN
NTS

N

04 LOCATION OF INVESTIGATIONS
NTS

05 ROOF JOISTS TO COURTYARD WALL
NTS

06 EXISTING UNINSULATED ROOF VOID
NTS

00/04.03.26 Issued for Planning
revision/date note

morseWEBB architects
The Byre The Street Bramley Hampshire RG26 5DE
T: 01256 587888 W: www.morsewebb.co.uk

project
Reading Town Hall, Alterations & Improvements

title
Roof RF20 As Existing - Recording Of Investigations

scale	status	
Varies@A3	PLANNING	
job no.	dwg no.	status/revision
997	290	PL00

© Morse Webb Ltd