



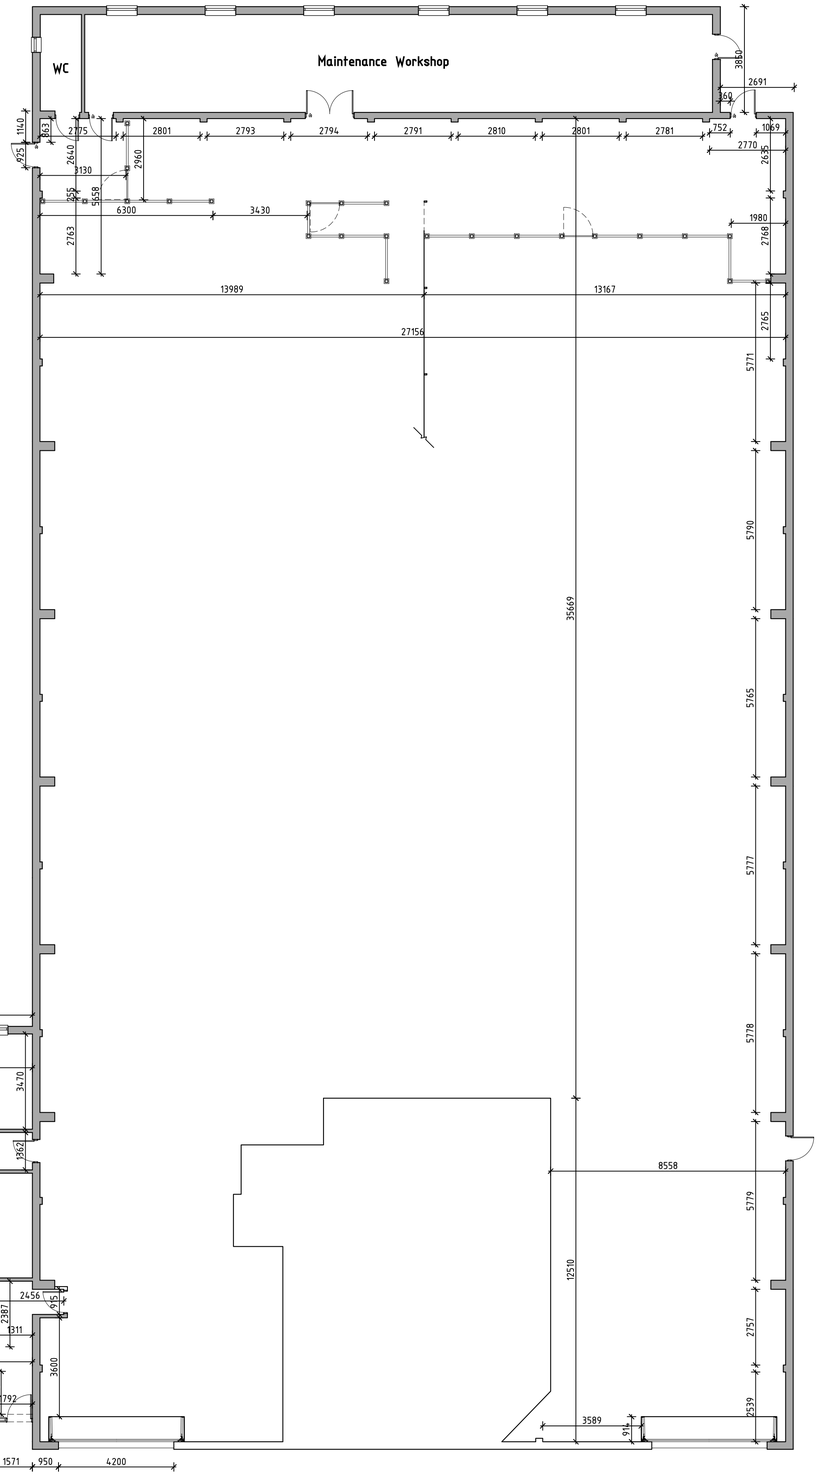


0 1 2 3 Metres
SCALE BAR @ 1-100

Existing Ground Floor Plan

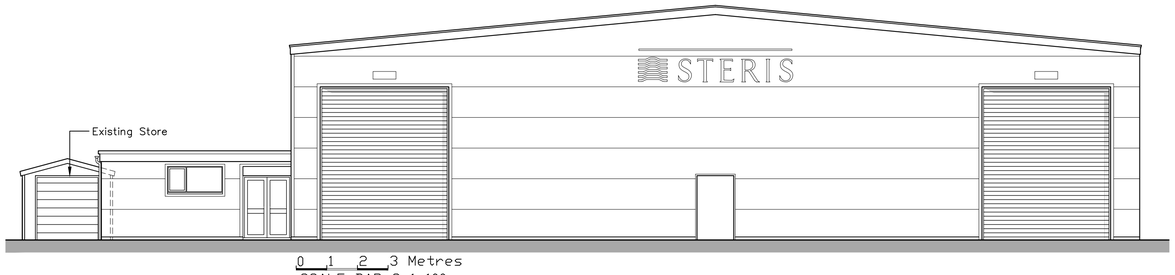


0 1 2 3 Metres
SCALE BAR @ 1-100

Existing Front (North-West) Elevation

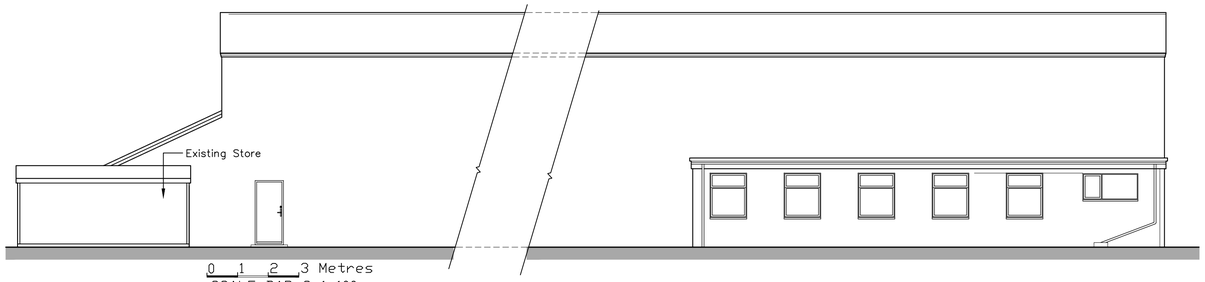


0 1 2 3 Metres
SCALE BAR @ 1-100

Existing Side (North-East) Elevation

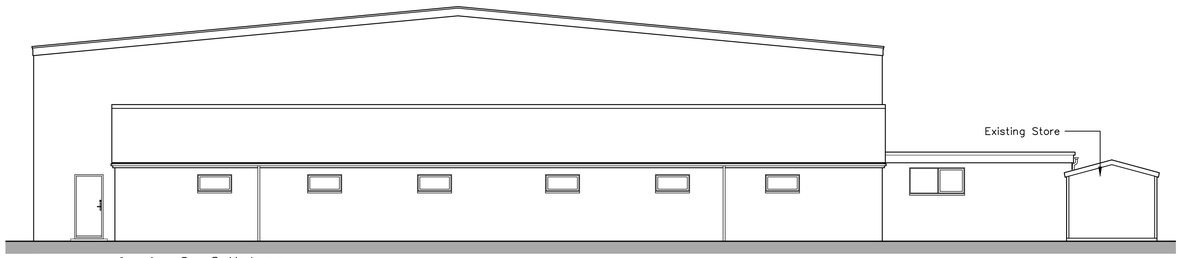


0 1 2 3 Metres
SCALE BAR @ 1-100

Existing Rear (South-East) Elevation

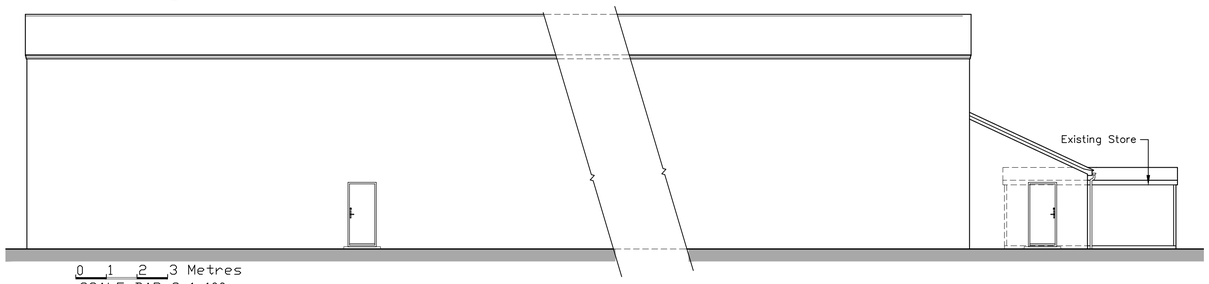


0 1 2 3 Metres
SCALE BAR @ 1-100

Existing Side (South-West) Elevation

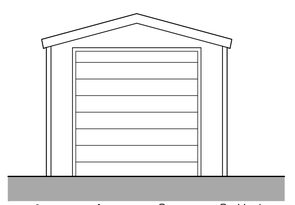


0 1 2 3 Metres
SCALE BAR @ 1-50

Existing Store Front Elevation

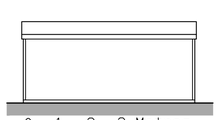


0 1 2 3 Metres
SCALE BAR @ 1-100

Store Side Elevation

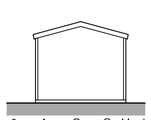


0 1 2 3 Metres
SCALE BAR @ 1-100

Store Rear Elevation

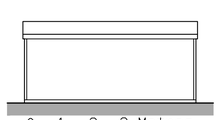

0 1 2 3 Metres
SCALE BAR @ 1-100

Store Side Elevation

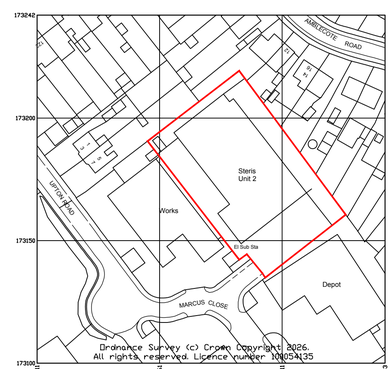

0 10 20 30 Metres
SCALE BAR @ 1-1250

Location Plan 1-1250

GREG Farrell
Building & Design Consultant
Planning, Building Regulations & Structural Design
43 Wendover Way,
Tilehurst, Reading,
Berks RG30 4RJ
Tel & Fax: 0118 941 6249
Mobile: 07967 009862
greg@gregfarrell.co.uk

REVISIONS

Rev.	Description	Date
A	Existing Elevations added	10-04-2026
B	Store Elevations added	10-04-2026
C	Store Elevations updated	07-05-2026

JOB TITLE

Steris
Unit 2, Marcus Close
RG30 4EA

TITLE

Existing Floor Plan & Elevations

SCALE	DATE	DRAWING No.
1:100	November 2025	01 C