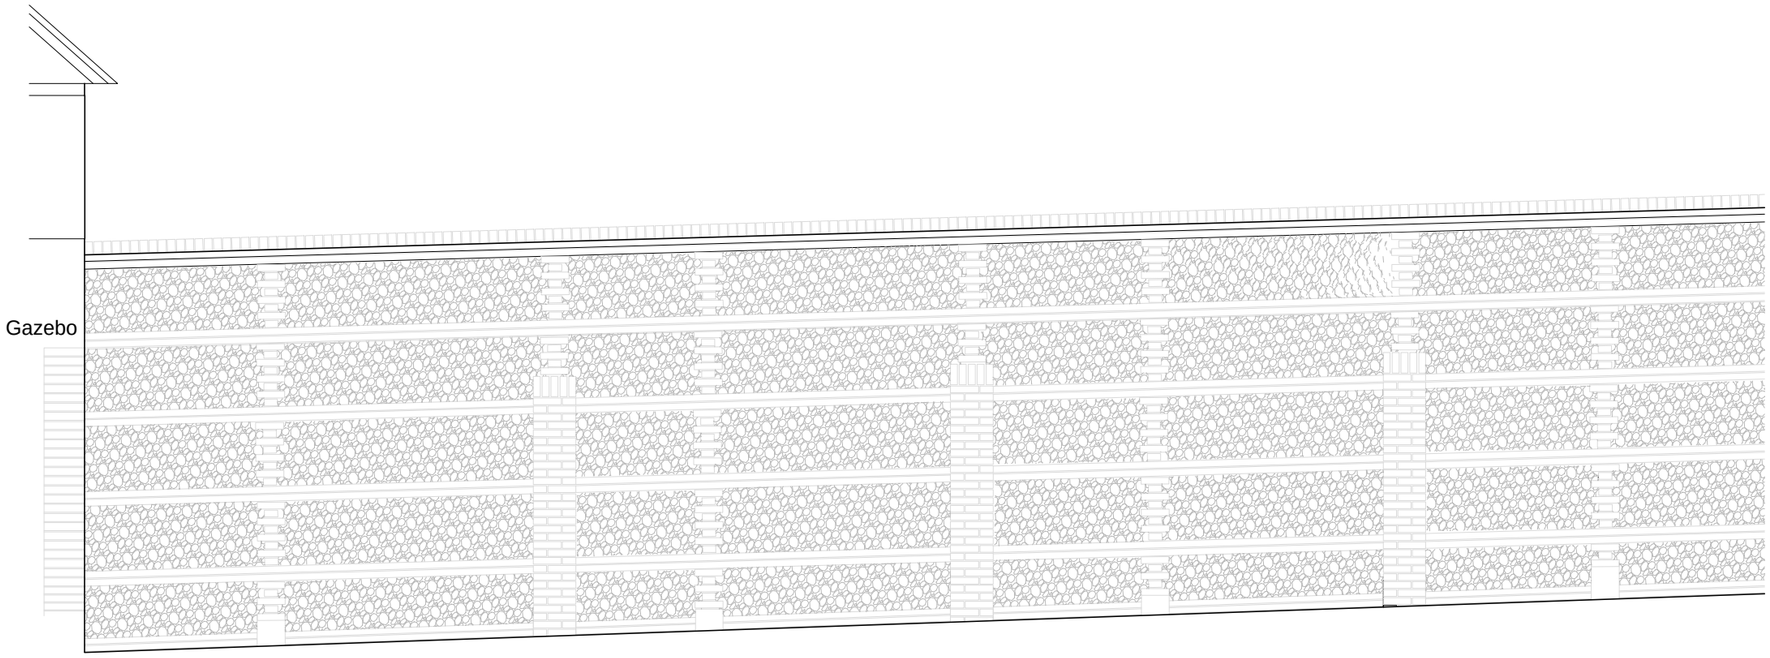

01 EAST ELEVATION: Repairs
1:50

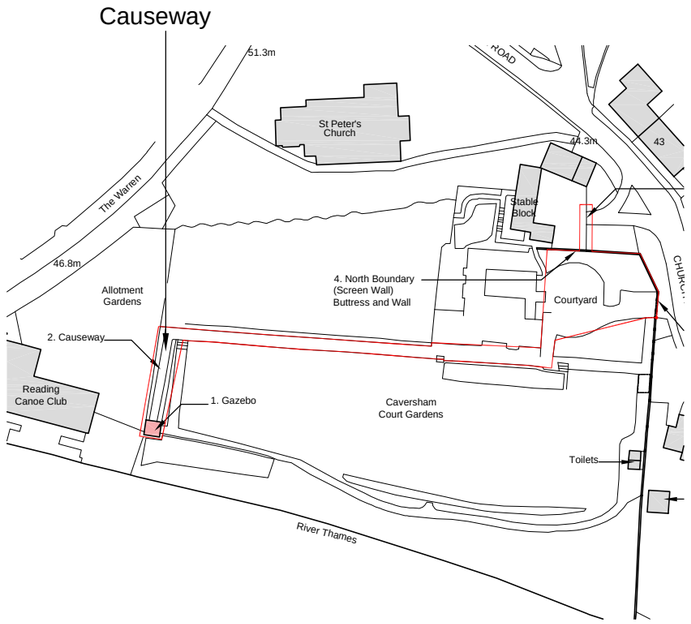

03 Location Plan as Existing
NTS

N

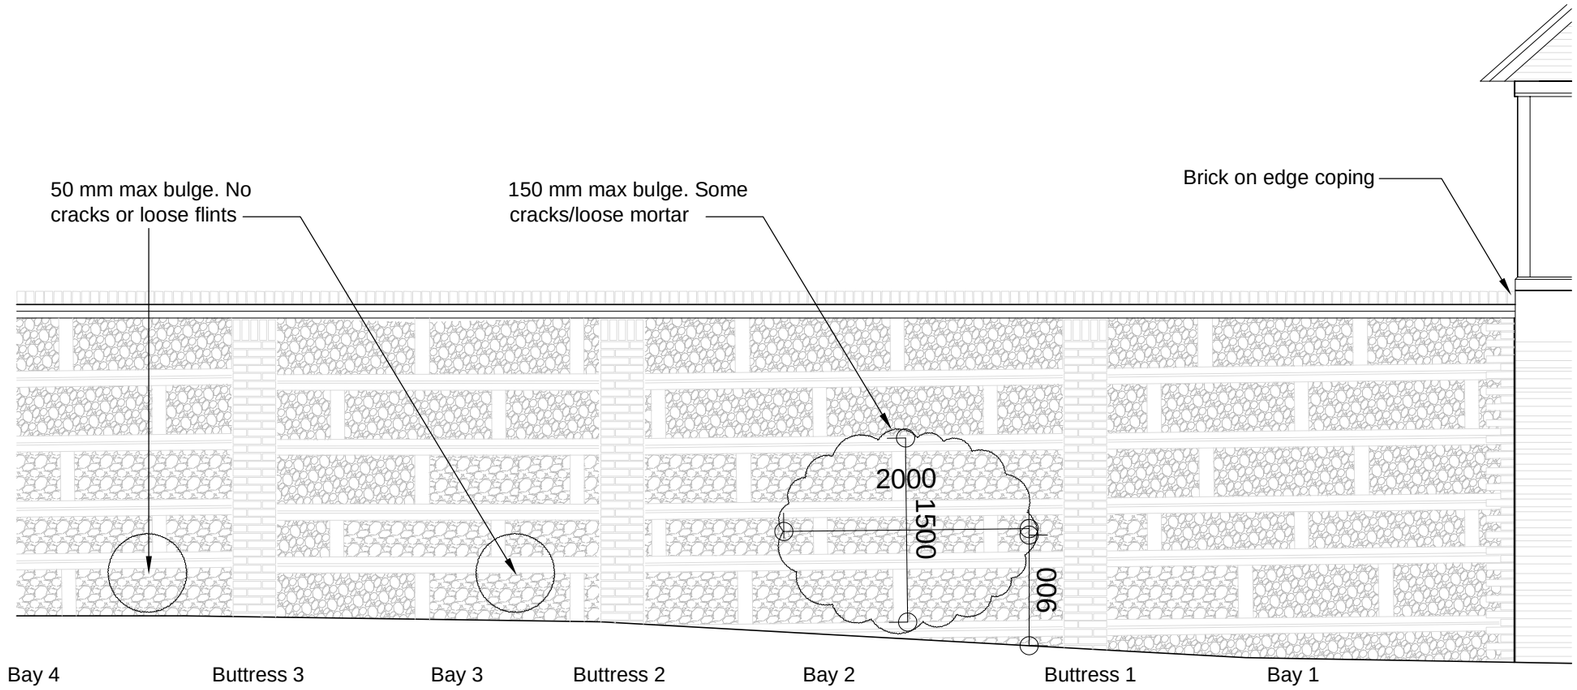

02 WEST ELEVATION (part): Repairs
1:50

Drawing to be read in conjunction with SFK consulting's (structural engineer) drawing: 25143-SFK-CW-ZZ-DR-S-0001-P1

Scale Bar. 1:100

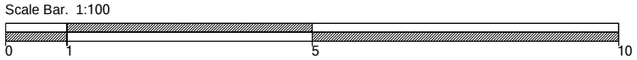

revision/date	note
../../...	...

morseWEBB architects
The Byre The Street Bramley Hampshire RG26 5DE
T: 01256 587888 W: www.morsewebb.co.uk

project
Caversham Court

title
Causeway Elevations as Proposed

scale	status	
1:50@A3	PLANNING	
job no.	dwg no.	status/revision
1053	149	PL00

© Morse Webb Ltd