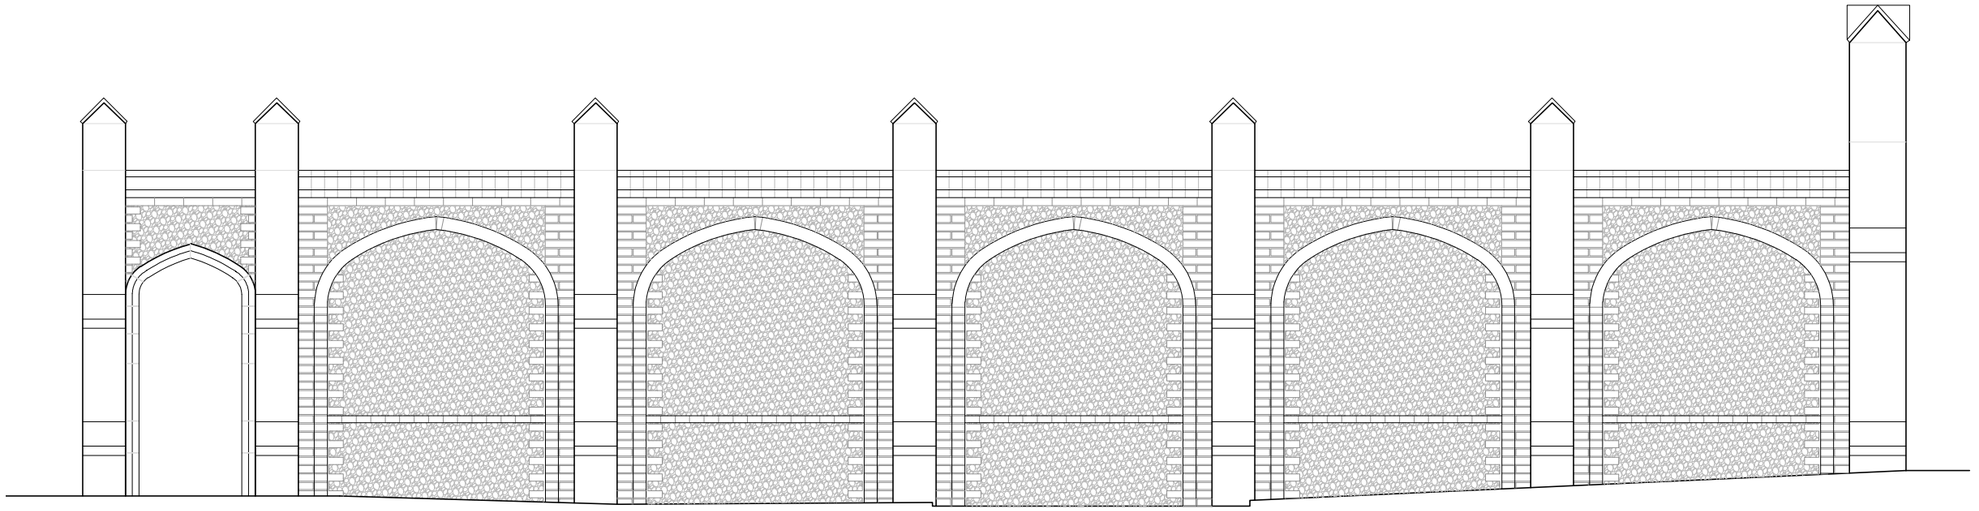

01 SOUTH ELEVATION as EXISTING
1:50

Scale Bar. 1:50

0 1 2.5 5

revision/date	note
. . /. . .	. . .

morseWEBB architects
The Byre The Street Bramley Hampshire RG26 5DE
T: 01256 587888 W: www.morsewebb.co.uk

project
Caversham Court

title
North Boundary Wall
Buttress as Existing

scale	status		
1:50@A3	PLANNING		
job no.	dwg no.	status/revision	
1053	121	PL00	

© Morse Webb Ltd