


PROPOSED CONTEXT ELEVATION (EAST)

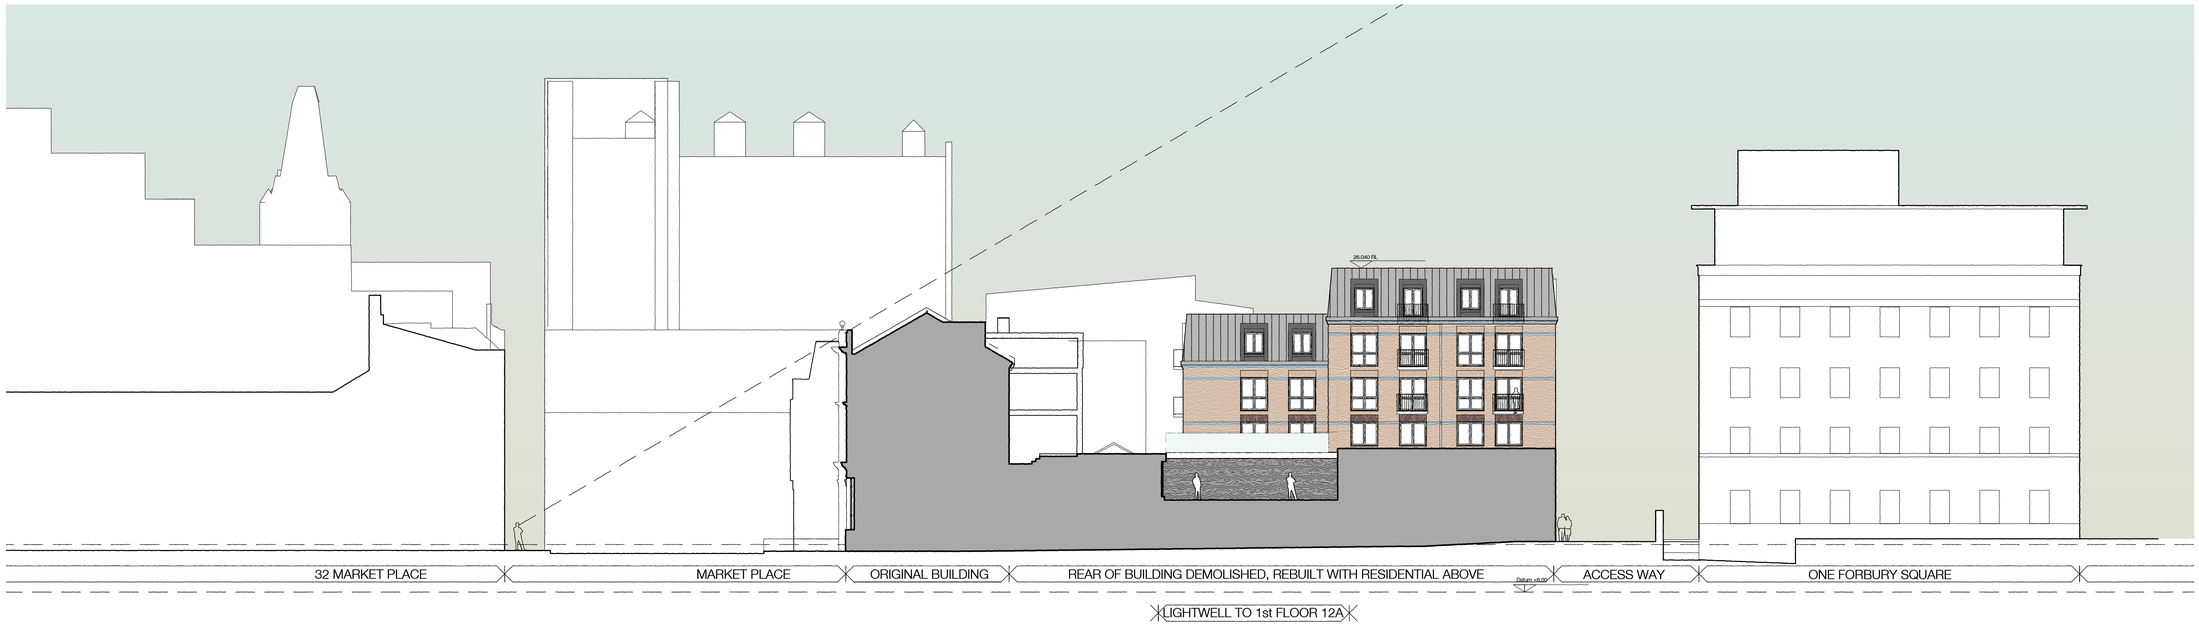

PROPOSED CONTEXT ELEVATION SOUTH

SCALE
0 4 8 12 16 20
1:200

KEY PLAN

REVISIONS
A Windows levels adjusted 27/02/26
D LEVELS ADDED JULY 26

SITE 13 - 16 MARKET PLACE READING
DRAWING PROPOSED CONTEXT ELEVATIONS
NUMBER 21/16/75D DATE JAN '23
SCALE 1:200 PAPER A1

DANKS BADNELL
CHARTERED ARCHITECTS
Kings Stables 3-4 Osborne Mews Windsor Berkshire SL4 3DE
www.danksbadnell.co.uk • enquiry@danksbadnell.co.uk • 01753 859880



PROPOSED CONTEXT ELEVATION (WEST)



PROPOSED CONTEXT ELEVATION NORTH

SCALE
0 4 8 12 16 20
1:200

KEY PLAN

REVISIONS

C	Additional windows added to North elevation	01 Dec 2023
D	Levels updated	27/02/26
E	LEVELS ADDED	JULY 26

SITE	13 - 16 MARKET PLACE READING		
DRAWING	PROPOSED CONTEXT ELEVATIONS		
NUMBER	21/16/76E	DATE	JAN '23
SCALE	1:200	PAPER	A1

DANKS BADNELL
CHARTERED ARCHITECTS
Kings Stables 3-4 Osborne Mews Windsor Berkshire SL4 3DE
www.danksbadnell.co.uk • enquiry@danksbadnell.co.uk • 01753 859880



PROPOSED EAST ELEVATION




PROPOSED SECTION D-D



PROPOSED COURTYARD ELEVATION (EAST)



PROPOSED COURTYARD ELEVATION (WEST)

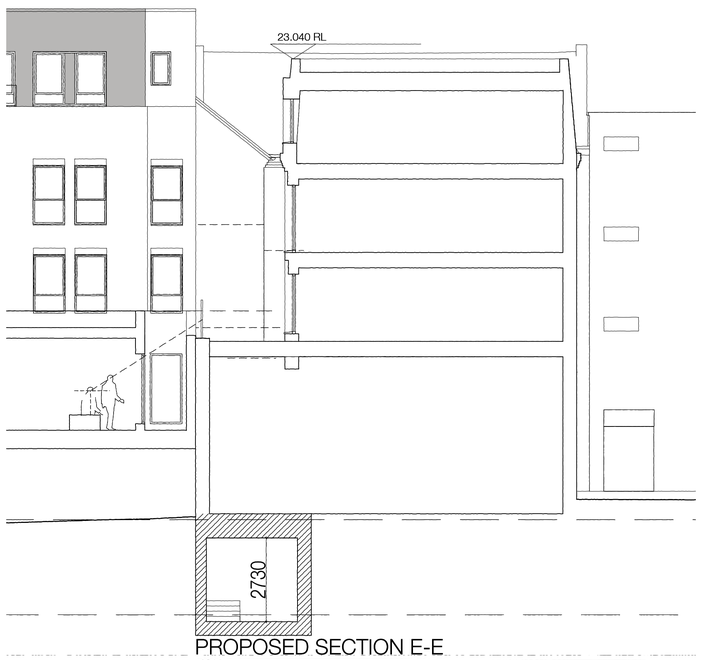

PROPOSED SECTION E-E

SCALE
0 2 4 6 8 10
1:100

KEY PLAN

REVISIONS


B	FF WINDOW MOVED	AUG' 23
C	Levels updated	27/02/26
D	BASEMENT ADDED	JULY 26

SITE 13 - 16 MARKET PLACE READING
DRAWING PROPOSED ELEVATIONS (1)
NUMBER 21/16/77D DATE JAN '23
SCALE 1:100/1:200 PAPER A1 / A3

D A N K S B A D N E L L
CHARTERED ARCHITECTS
Kings Stables 3-4 Osborne Mews Windsor Berkshire SL4 3DE
www.danksbadnell.co.uk • enquiry@danksbadnell.co.uk • 01753 859880



PROPOSED SOUTH ELEVATION

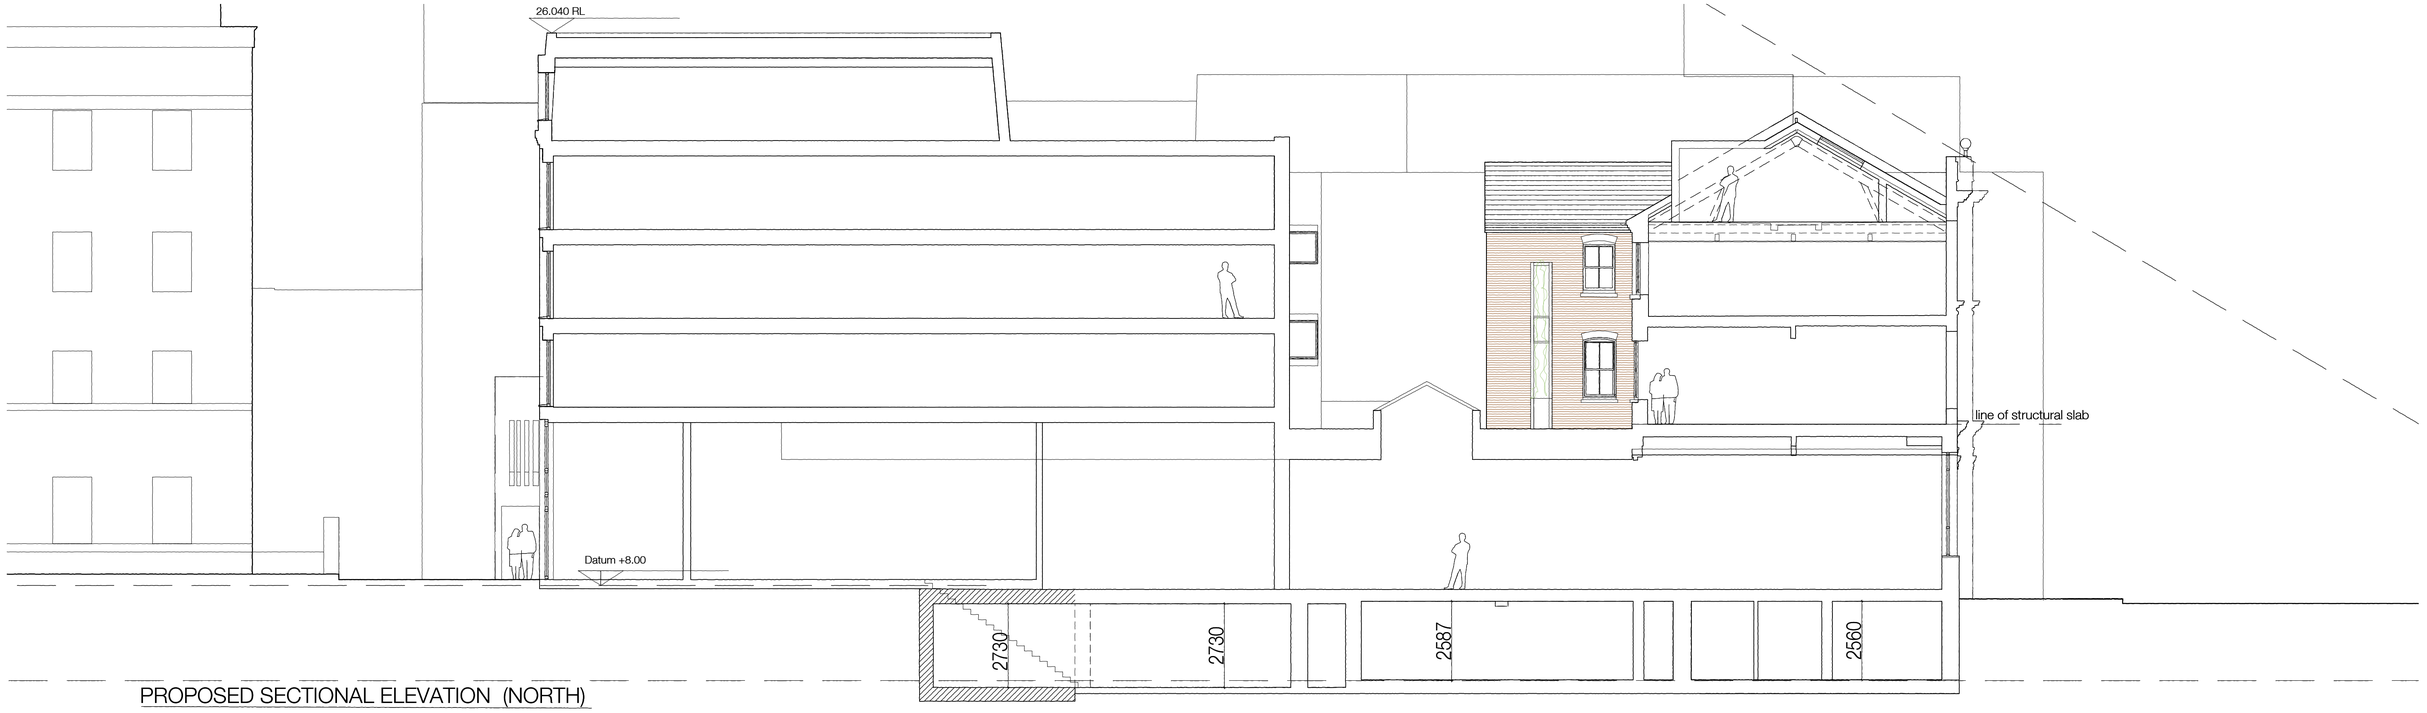

PROPOSED SECTIONAL ELEVATION (NORTH)

SCALE
0 2 4 6 8 10
1:100


KEY PLAN

REVISIONS

B	PLANTING SCREEN ADDED	AUG 23
C	Levels updated	27/02/26
D	BASEMENT UPDATED	July 26

SITE 13 - 16 MARKET PLACE READING
DRAWING PROPOSED SOUTH ELEVATION
NUMBER 21/16/78D DATE JAN '23
SCALE 1:100 PAPER A1 / A3

DANKS BADNELL
CHARTERED ARCHITECTS
Kings Stables 3-4 Osborne Mews Windsor Berkshire SL4 3DE
www.danksbadnell.co.uk • enquiry@danksbadnell.co.uk • 01753 859880

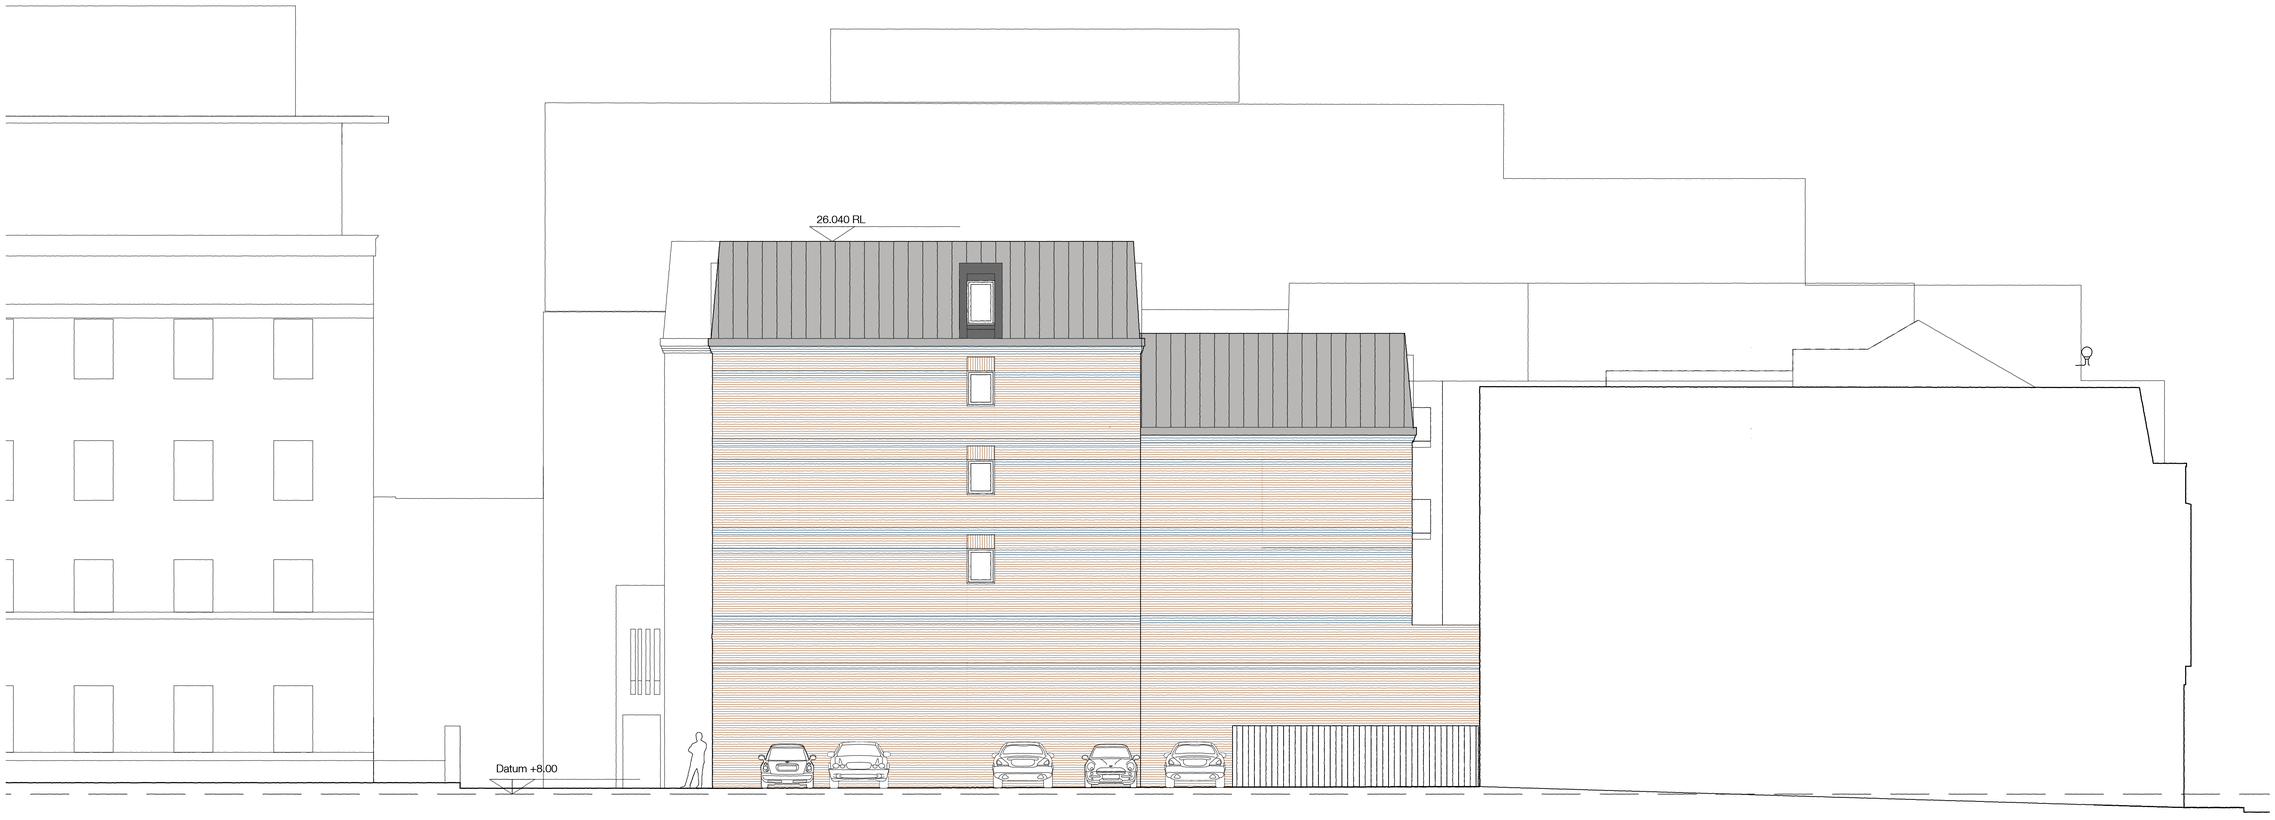

PROPOSED NORTH ELEVATION



Existing double doors altered to create separate accesses

ATM infill removed, cill lowered and window replaced

PROPOSED WEST ELEVATION



PROPOSED COURTYARD ELEVATION WITH PLANTED SCREEN (EAST)

SCALE

0 2 4 6 8 10

1:100


KEY PLAN

REVISIONS

C	PLANTING SCREEN ADDED	AUG 23
D	Additional windows added to North elevation	01 Dec 2023
E	Levels updated	27/02/26
F	BASEMENT ADDED	JULY 26

SITE	13 - 16 MARKET PLACE READING		
DRAWING	PROPOSED ELEVATIONS		
NUMBER	21/16/79F	DATE	DEC' 22
SCALE	1:100	PAPER	A1

DANKS BADNELL
CHARTERED ARCHITECTS
Kings Stables 3-4 Osborne Mews Windsor Berkshire SL4 3DE
www.danksbadnell.co.uk • enquiry@danksbadnell.co.uk • 01753 859880

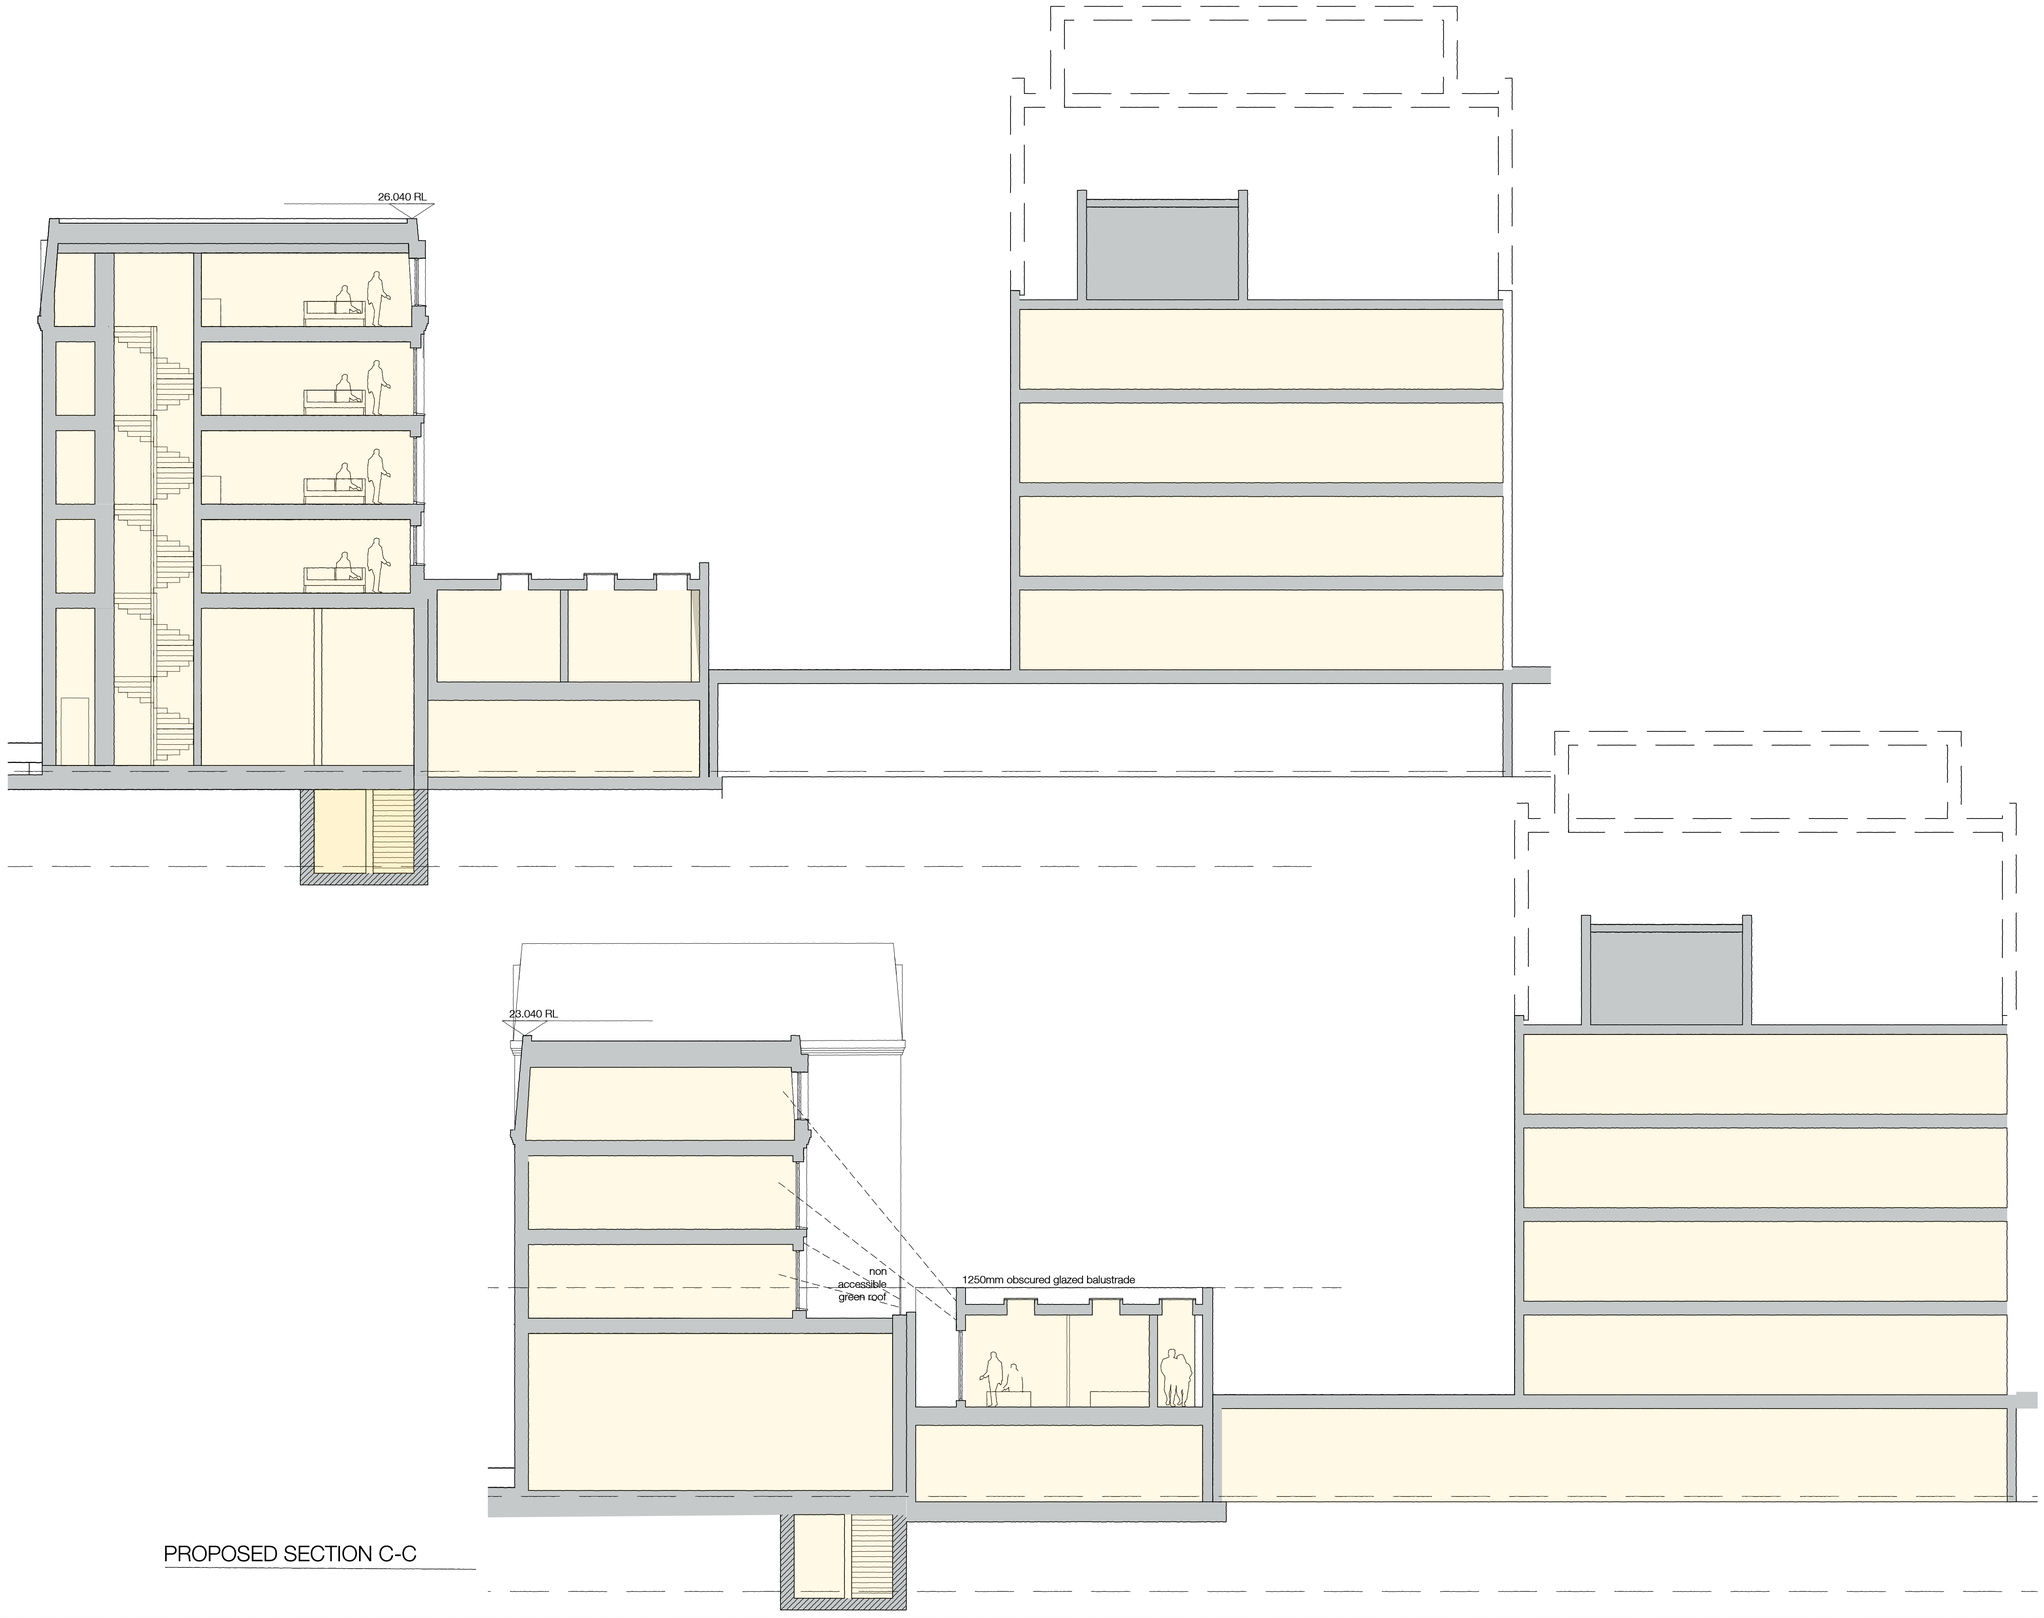

PROPOSED SECTION B-B

PROPOSED SECTION C-C

SCALE
0 2 4 6 8 10
1:100

KEY PLAN

REVISIONS
A Height dimensions added 24/05/23
B Levels updated 27/02/26
C Levels Updated July 26

SITE 13 - 16 MARKET PLACE READING
DRAWING PROPOSED SECTIONS
NUMBER 21/16/81C DATE JAN' 23
SCALE 1:100 PAPER A1

DANKS BADNELL
CHARTERED ARCHITECTS
Kings Stables 3-4 Osborne Mews Windsor Berkshire SL4 3DE
www.danksbadnell.co.uk • enquiry@danksbadnell.co.uk • 01753 859880