## Front Elevation

## Proposed First Floor Plan

SCALE BAR @ 1-50

0 1 2 3 Metres

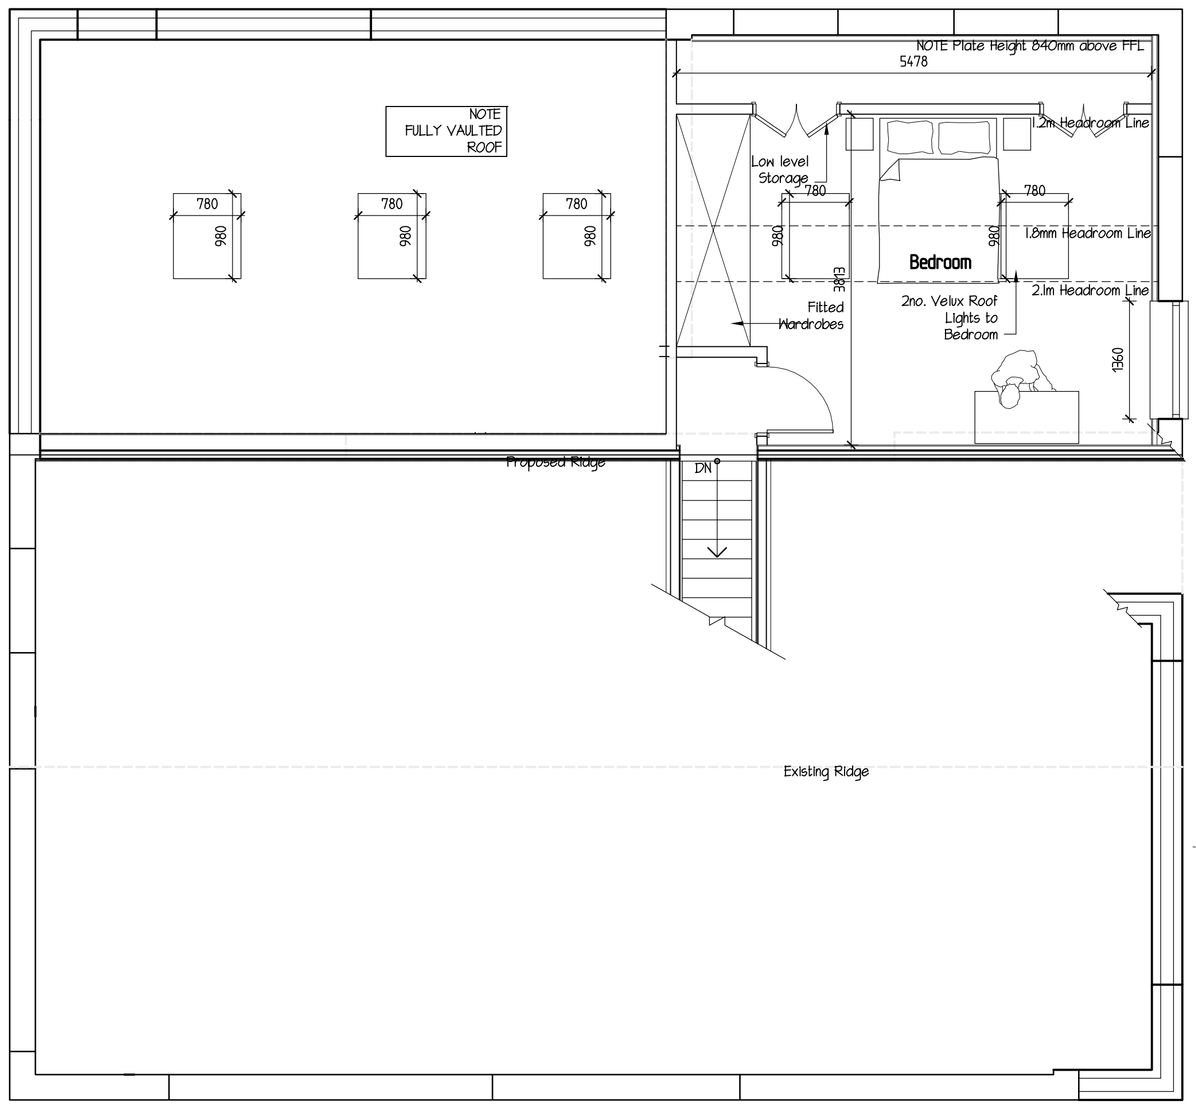


## Rear Elevation

Denotes existing walls to be removed

Denotes Steel Beams

## Front Elevation

## Proposed Ground Floor Plan

SCALE BAR @ 1-50

0 1 2 3 Metres

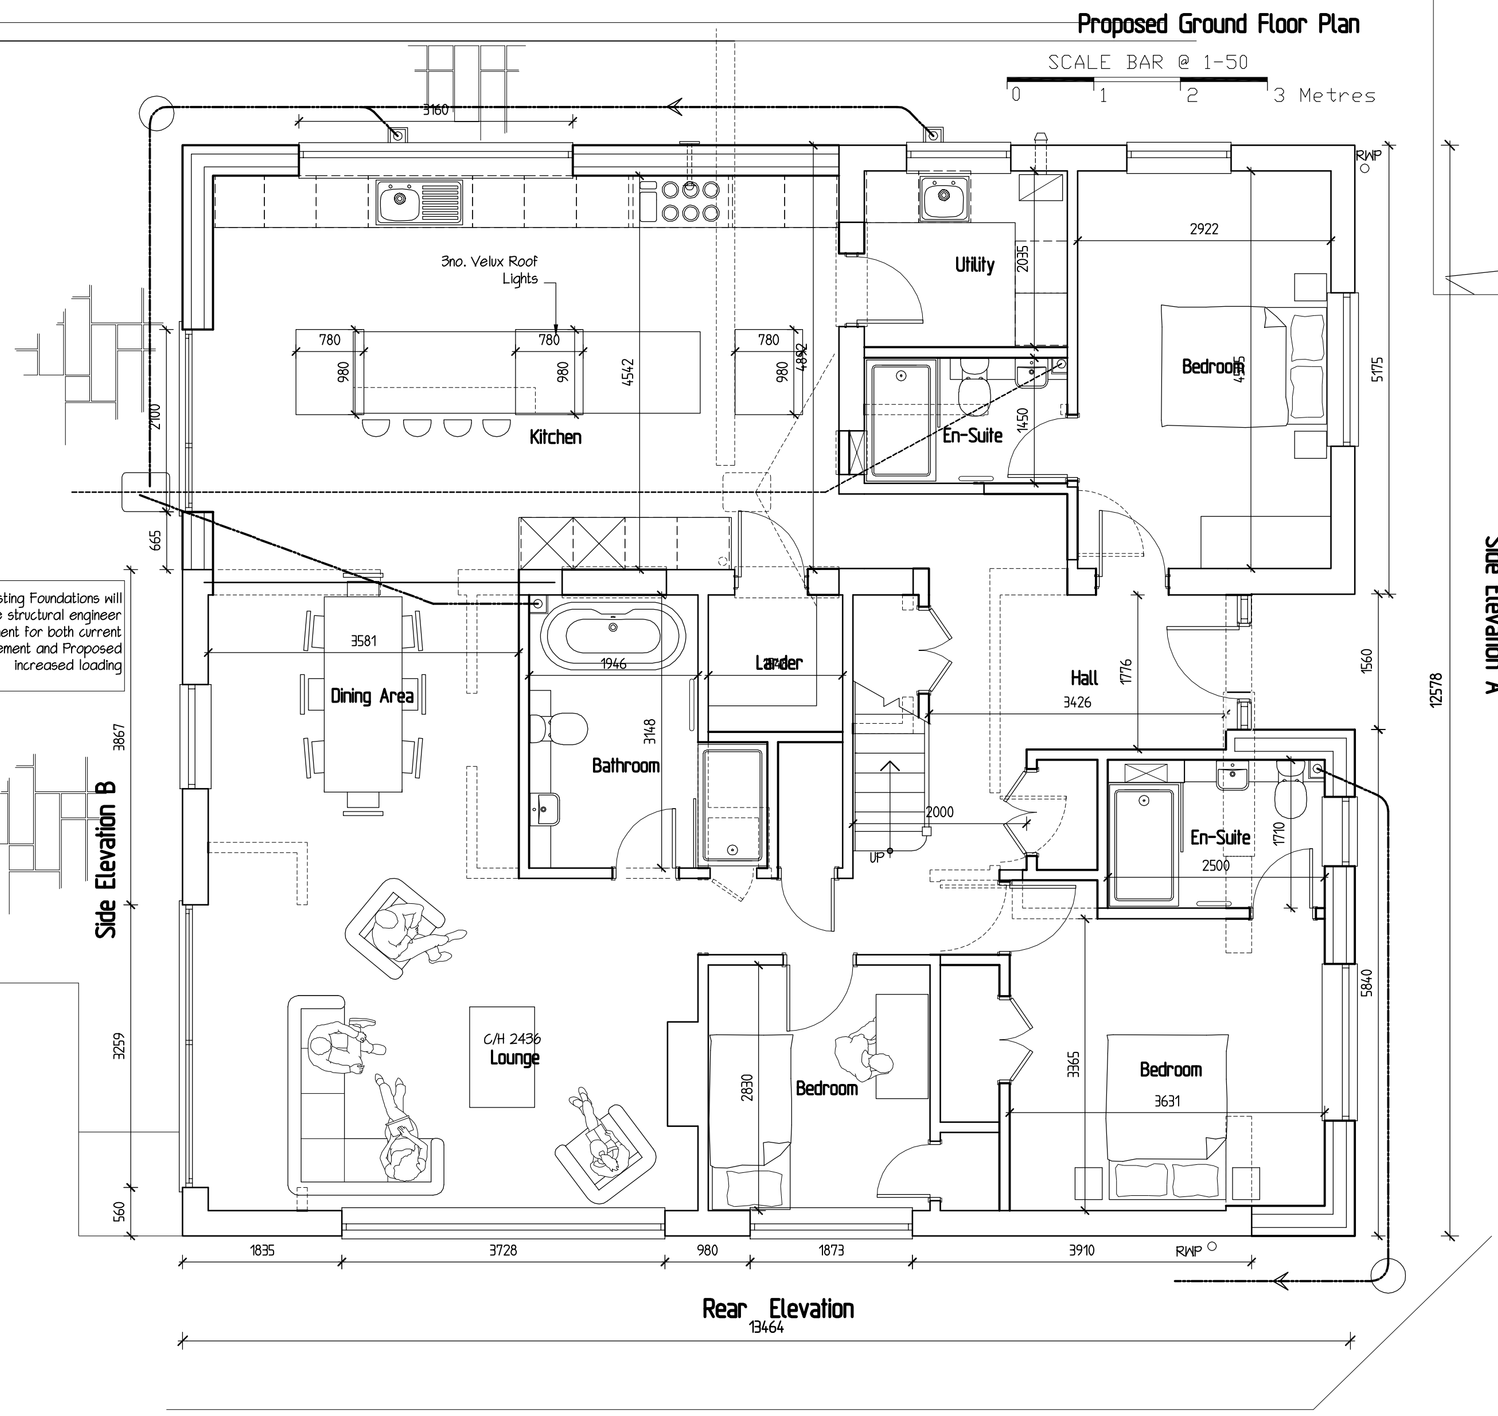


## Rear Elevation

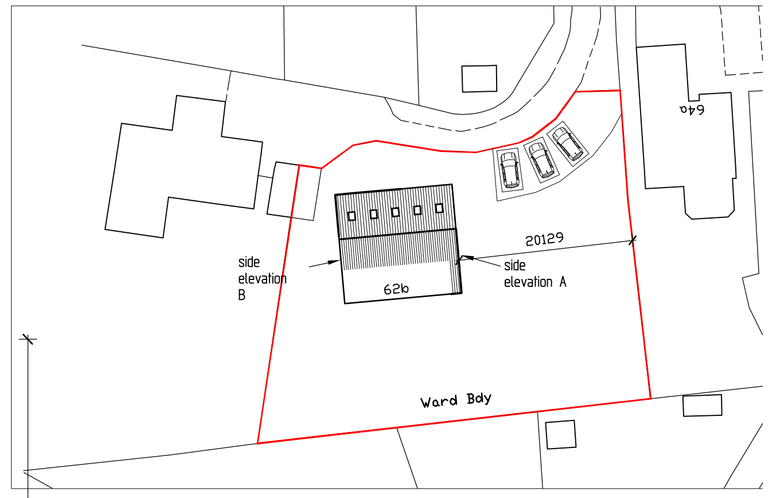


## Block Plan 1-500

## Side Elevation A

12578

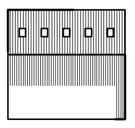

## Roof Plan 1-500

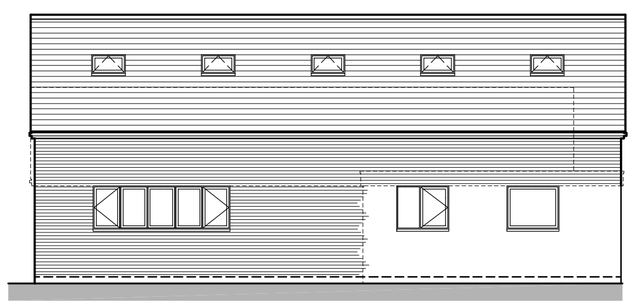

0 1 2 3 Metres
SCALE BAR @ 1-100
**Proposed Front Elevation**

0 1 2 3 Metres
SCALE BAR @ 1-100
**Proposed Side Elevation A**

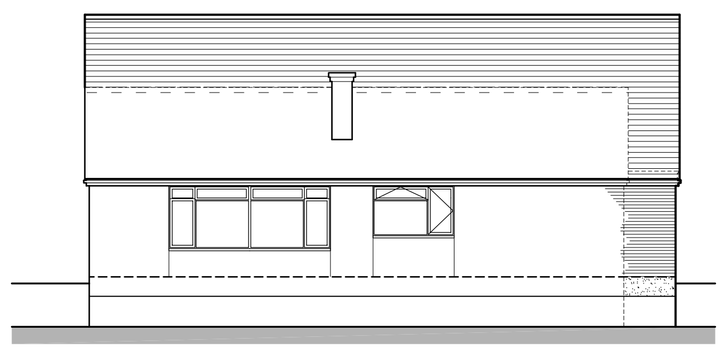

0 1 2 3 Metres
SCALE BAR @ 1-100
**Proposed Rear Elevation**

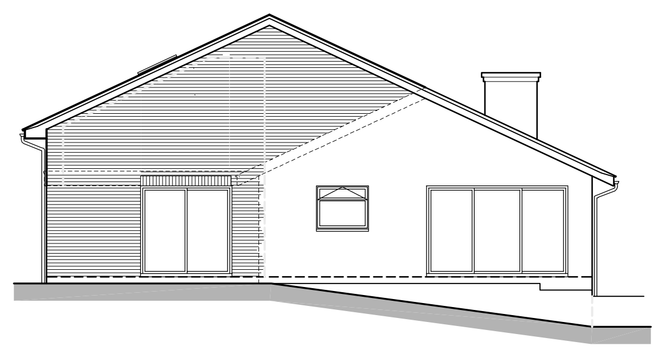

3 Metres 2 1 0
SCALE BAR @ 1-100
**Proposed Side Elevation B**


GREG Farrell
Building & Design Consultant
*Planning, Building Regulations & Structural Design*

*43 Wendover Way,*
*Tilehurst, Reading,*
*Berks RG30 4RU*
*Tel & Fax: 0118 941 6249*
*Mobile: 07967 009862*
*greg@gregfarrell.co.uk*


REVISIONS

| Rev. | Description | Date |
|---|---|---|
| A | Clients updates added | 22-04-2026 |
| B | Elevation updates added | 8-5-2026 |
| C | Clients updates added | 11-5-2026 |
| D | Block Plan and plan updates added | 7-9-2026 |
| E | Note added to window serving kitchen | 7-9-2026 |
| F | Window perceived by P Officer to be overlooking removed | 8-9-2026 |
| G | Roof plan and side elevations marked with A & B | 8-9-2026 |
| H | Plans and elevations flipped | 8-9-2026 |

JOB TITLE

62b Cockney Hill
Tilehurst

TITLE

Proposed Plans & Elevations

| SCALE | DATE | DRAWING No. |
|---|---|---|
| 1:50 1:100 | April 2026 | 03 H |