N
W E
S

0 1 5 10m

Scale 1:100

Site Address:

182 Kidmore Road, Caversham, Reading, RG4 7ND

PLANNING



SITE PLAN: Scale 1-1250

0m 20m 40m 60m 80m 100m

SCALE BAR: 1-1250


N

Production Date: 07 May 2026

Top Left: 470548 176257 Bottom Right: 470648 176157

© Crown copyright and database rights 2026 Ordnance Survey AC0000824000.

Reproduction in whole or in part is prohibited without the permission of Ordnance Survey

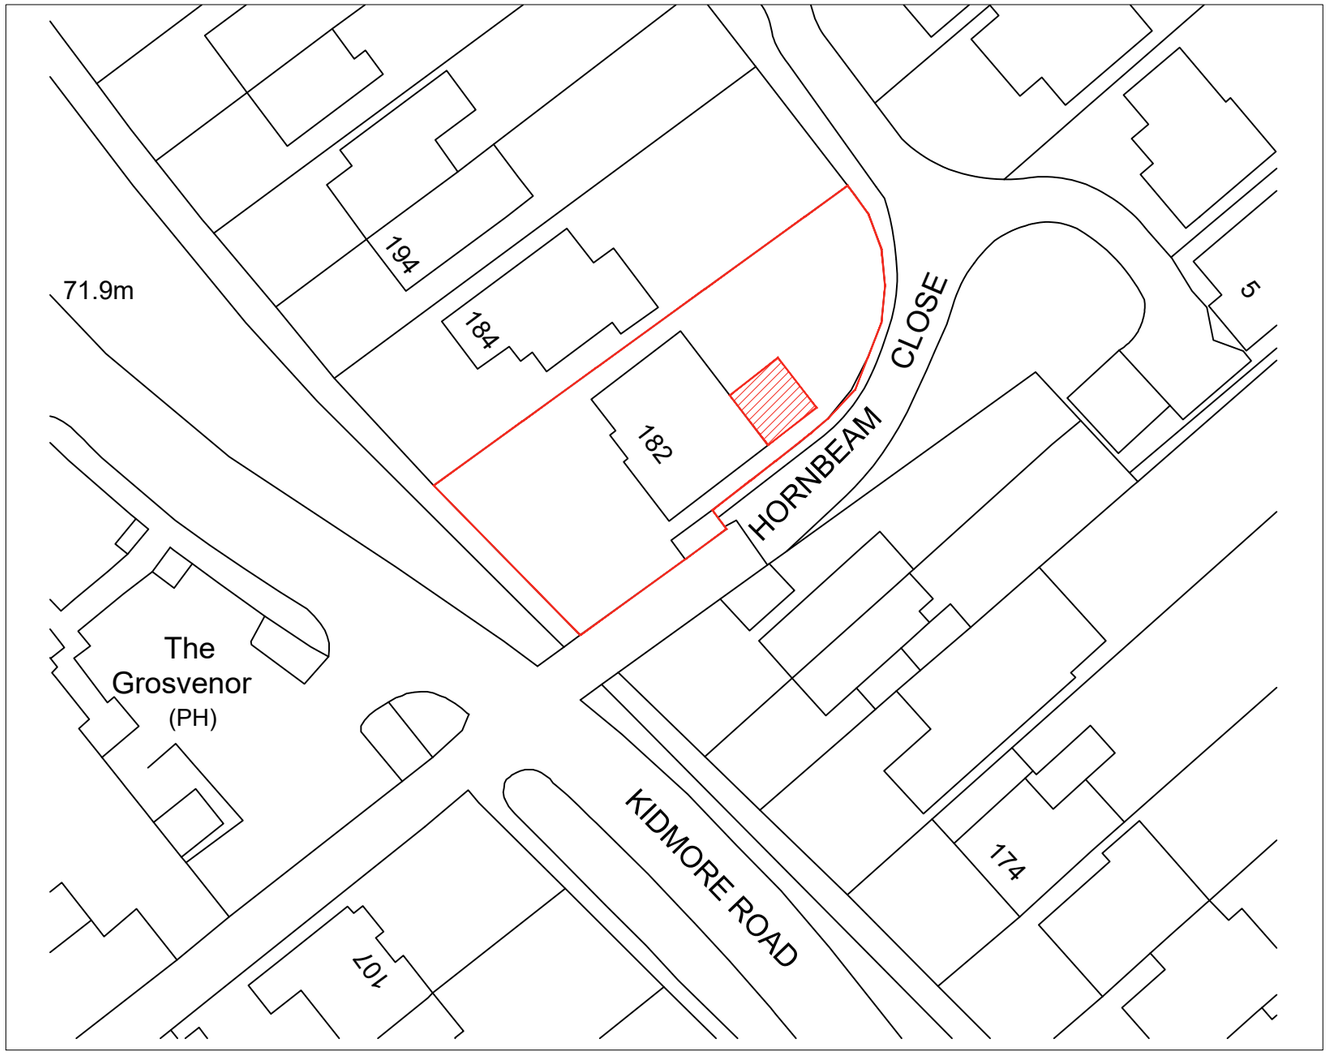

BLOCK PLAN: Scale 1-500

0.0m 5m 10m 15m 20m 25m 30m

SCALE BAR: 1-500

KEY

Area of Proposed Extension

Outline of Property

Rev	Date	Description	Drn By
-	-	-	-
-	-	-	-
-	-	-	-

NOTES
1. This drawing is copyright of: Kennet Design LTD. Reproduction is only to take place with our written authority.
2. These Plans are subject to 'Planning and Building Regulation Approval' or any other statute in law before building commences.
3. Any structural work where mentioned on the drawing is subject to a qualified structural and civil engineer calculations before building work commences.
4. All drawings marked preliminary or planning are not to be built or manufactured from.
5. If any discrepancies are found in the drawings these are to be brought to the attention of Kennet Design for rectification.
6. Boundary line indicative only. Exact location must be determined on site before building work commences.

Drawing Title:
Site plan & Block plan

Project & Drawing Number:	*Rev:*	*Scale:*	*Sheet size:*	*Date:*
Drawing.Number. 182KP_D-01	/	/	A3	JUN '26

Oxford House
12 - 20 Oxford Street
Newbury, RG14 1JB

info@kennetdesign.co.uk
www.kennetdesign.co.uk

KENNET DESIGN

N E W S


0 1 5 10m

Scale 1:100


Site Address:

182 Kidmore Road, Caversham, Reading, RG4 7ND

PLANNING

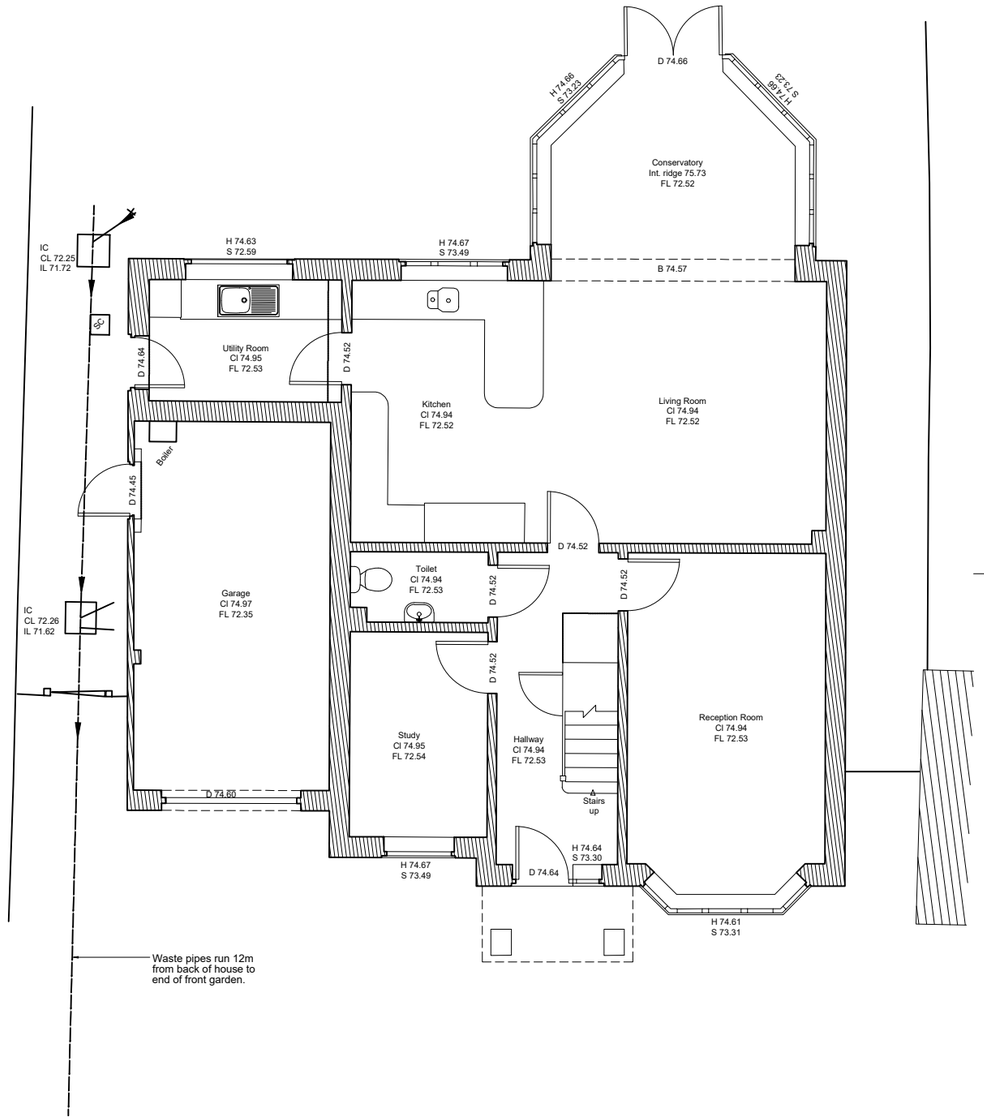

GROUND FLOOR PLAN

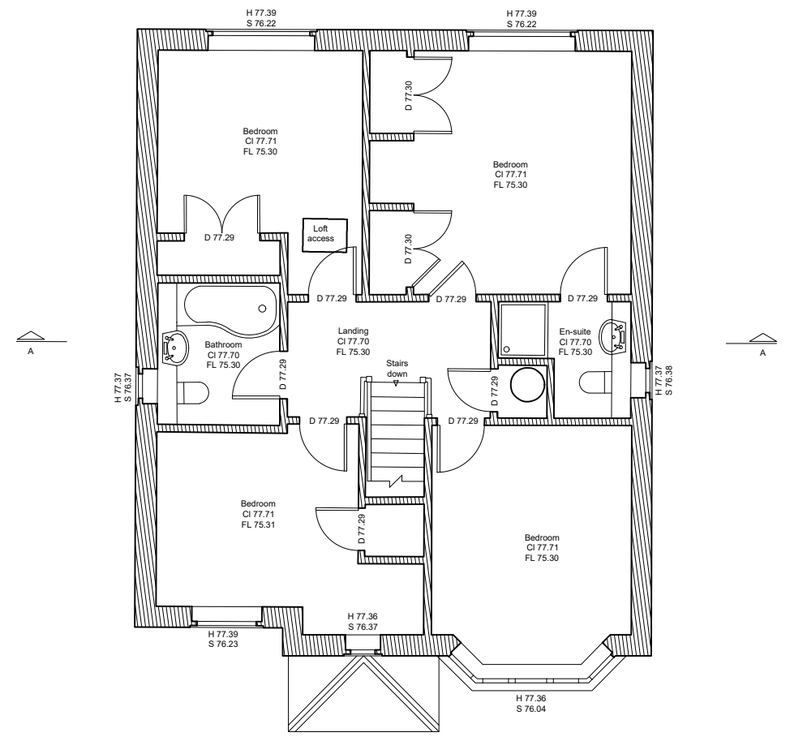

FIRST FLOOR PLAN

Rev	Date	Description	Drn By
-	-	-	-
-	-	-	-
-	-	-	-

NOTES
1. This drawing is copyright of: Kennet Design LTD. Reproduction is only to take place with our written authority.
2. These Plans are subject to 'Planning and Building Regulation Approval' or any other statute in law before building commences.
3. Any structural work where mentioned on the drawing is subject to a qualified structural and civil engineer calculations before building work commences.
4. All drawings marked preliminary or planning are not to be built or manufactured from.
5. If any discrepancies are found in the drawings these are to be brought to the attention of Kennet Design for rectification.
6. Boundary line indicative only. Exact location must be determined on site before building work commences.

Drawing Title:
Existing Floor Plans

Project & Drawing Number:
Drawing.Number. 182KP_D-02

Rev:	Scale:	Sheet size:	Date:
/	1:100	A3	JUN '26

Oxford House
12 - 20 Oxford Street
Newbury, RG14 1JB

info@kennetdesign.co.uk
www.kennetdesign.co.uk

KENNET DESIGN

N E W S

0 1 5 10m

Scale 1:100


Site Address:

182 Kidmore Road, Caversham, Reading, RG4 7ND


PLANNING



FRONT ELEVATION - EXISTING (South West)

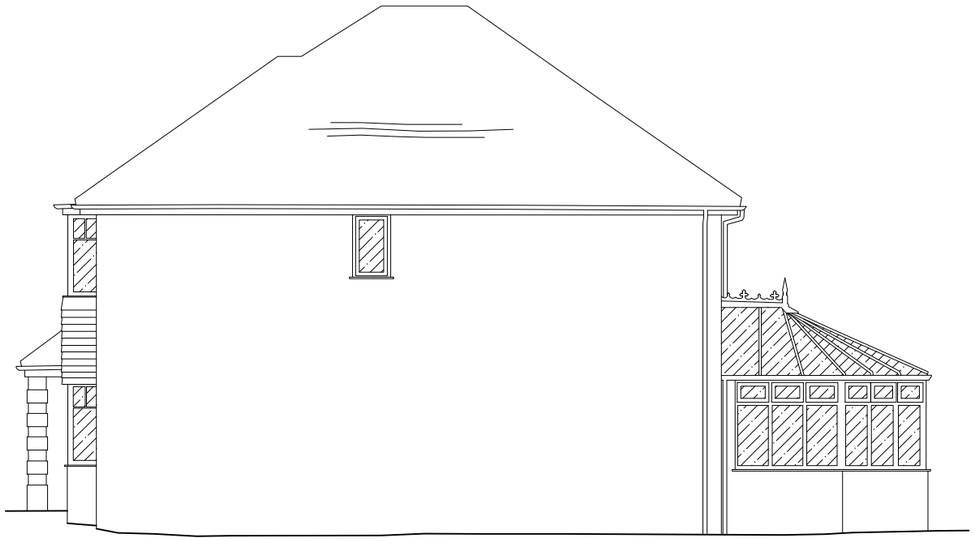

SIDE ELEVATION - EXISTING (South East)

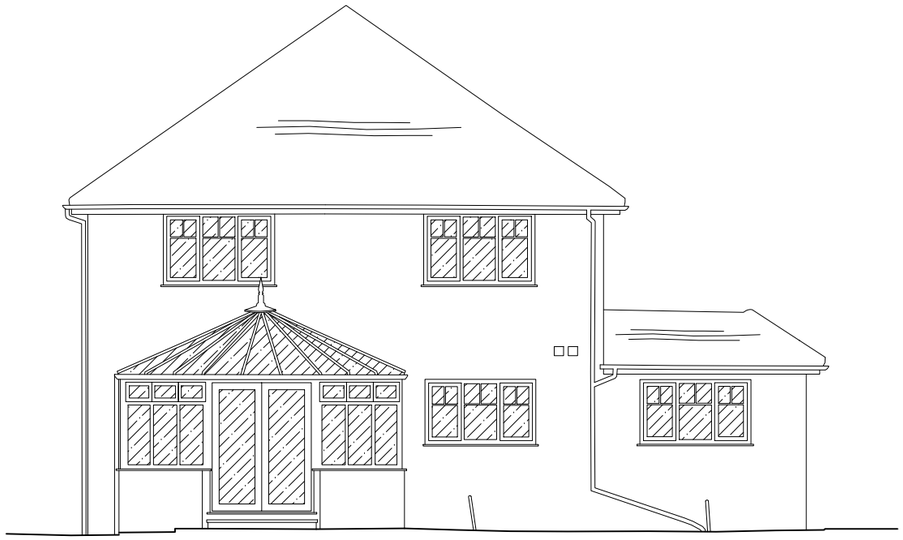

REAR ELEVATION - EXISTING (North East)



SIDE ELEVATION - EXISTING (North West)

Rev	Date	Description	Drn By
-	-	-	-
-	-	-	-
-	-	-	-

NOTES
1. This drawing is copyright of: Kennet Design LTD. Reproduction is only to take place with our written authority.
2. These Plans are subject to 'Planning and Building Regulation Approval' or any other statute in law before building commences.
3. Any structural work where mentioned on the drawing is subject to a qualified structural and civil engineer calculations before building work commences.
4. All drawings marked preliminary or planning are not to be built or manufactured from.
5. If any discrepancies are found in the drawings these are to be brought to the attention of Kennet Design for rectification.
6. Boundary line indicative only. Exact location must be determined on site before building work commences.

Drawing Title:
Existing Elevations

Project & Drawing Number:	*Rev:*	*Scale:*	*Sheet size:*	*Date:*
Drawing.Number. 182KP_D-03	/	1:100	A3	JUN '26

Oxford House
12 - 20 Oxford Street
Newbury, RG14 1JB

info@kennetdesign.co.uk
www.kennetdesign.co.uk

KENNET DESIGN

N E W S


0 1 5 10m

Scale 1:100

Site Address:

182 Kidmore Road, Caversham, Reading, RG4 7ND

PLANNING

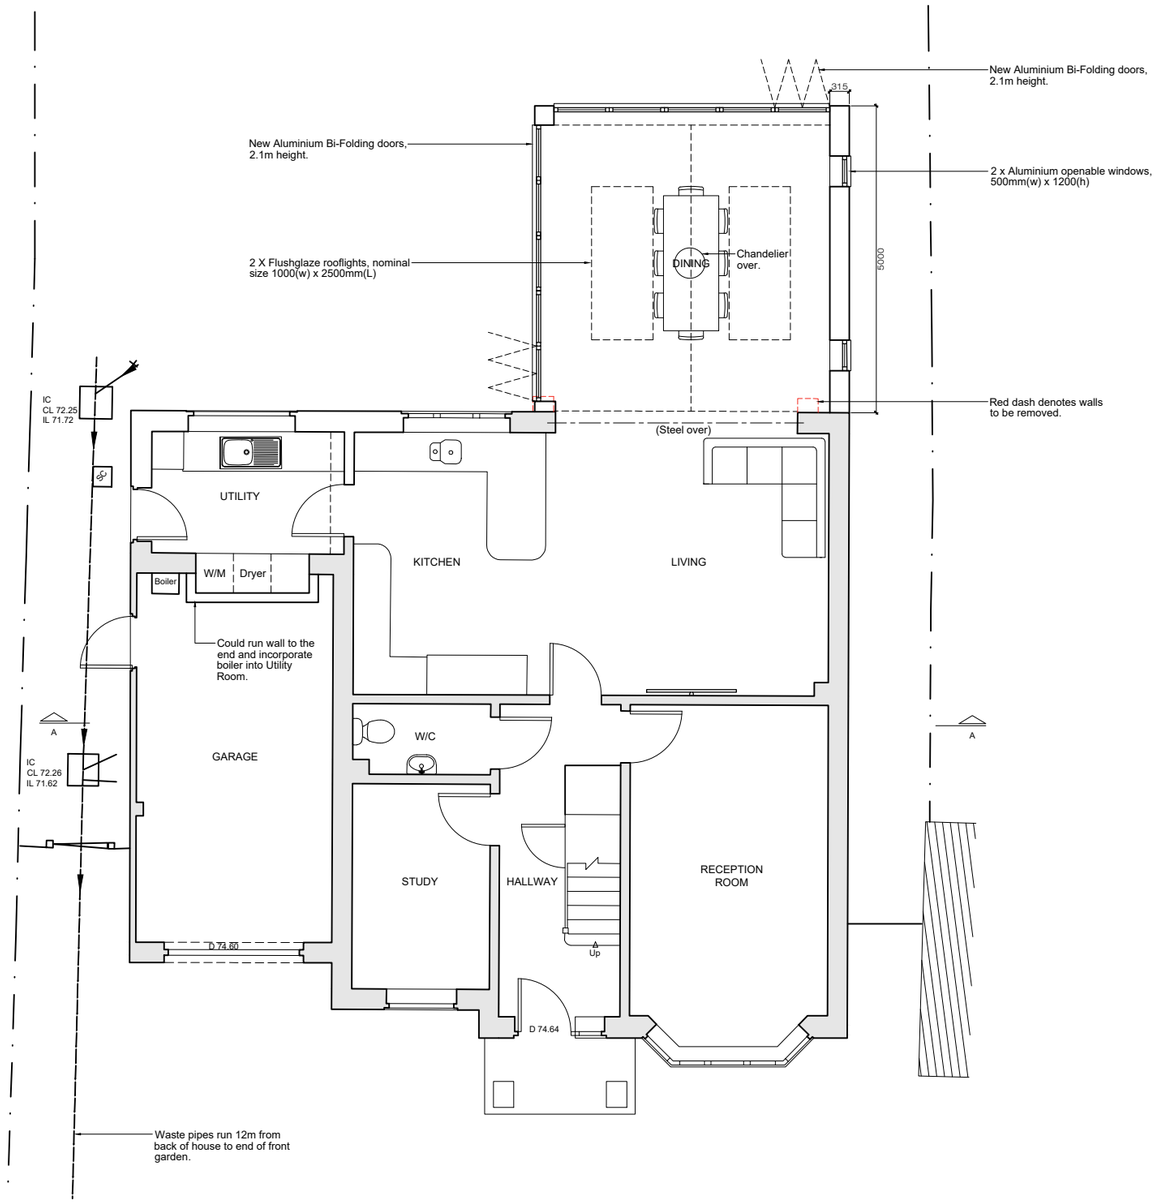

GROUND FLOOR PLAN

Rev	Date	Description	Drn By
-	-	-	-
-	-	-	-
-	-	-	-

NOTES
1. This drawing is copyright of: Kennet Design LTD. Reproduction is only to take place with our written authority.
2. These Plans are subject to 'Planning and Building Regulation Approval' or any other statute in law before building commences.
3. Any structural work where mentioned on the drawing is subject to a qualified structural and civil engineer calculations before building work commences.
4. All drawings marked preliminary or planning are not to be built or manufactured from.
5. If any discrepancies are found in the drawings these are to be brought to the attention of Kennet Design for rectification.
6. Boundary line indicative only. Exact location must be determined on site before building work commences.

Drawing Title:
Proposed Ground Floor

Project & Drawing Number:	*Rev:*	*Scale:*	*Sheet size:*	*Date:*
Drawing.Number. 182KP_D-04	/	1:100	A3	JUN '26

Oxford House
12 - 20 Oxford Street
Newbury, RG14 1JB

info@kennetdesign.co.uk
www.kennetdesign.co.uk

KENNET DESIGN

N E W S

0 1 5 10m

Scale 1:100


Site Address:

182 Kidmore Road, Caversham, Reading, RG4 7ND

PLANNING



FRONT ELEVATION - (South West)

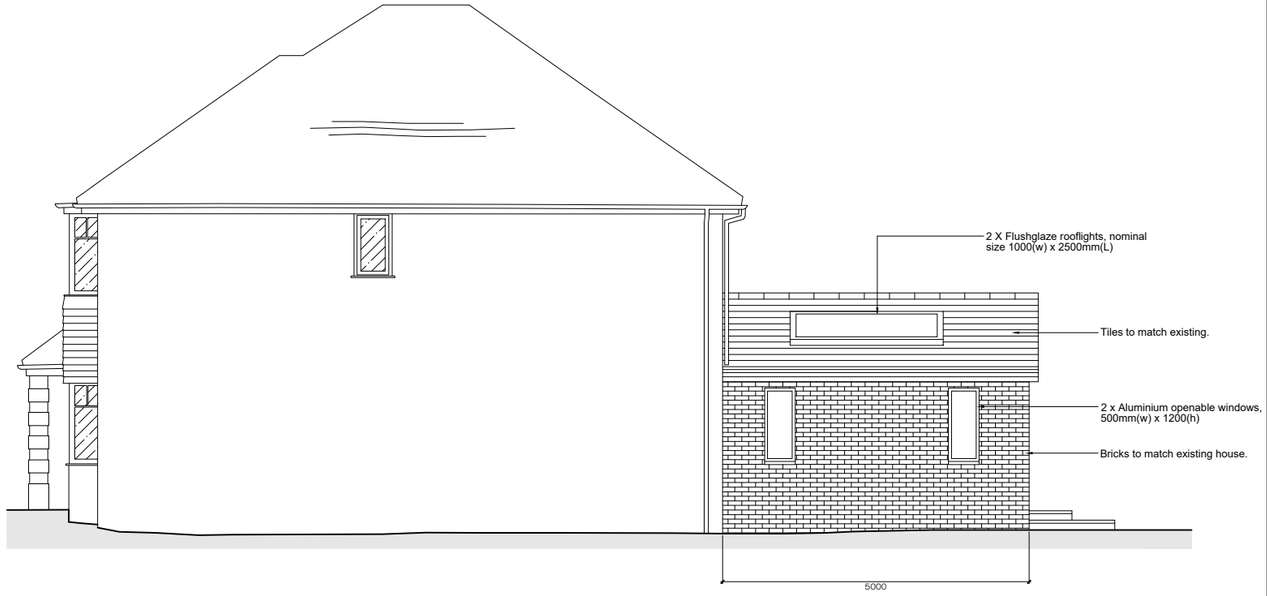

SIDE ELEVATION - (South East)



REAR ELEVATION - (North East)



SIDE ELEVATION - (North West)

Rev	Date	Description	Drn By
-	-	-	-
-	-	-	-
-	-	-	-

NOTES
1. This drawing is copyright of: Kennet Design LTD. Reproduction is only to take place with our written authority.
2. These Plans are subject to 'Planning and Building Regulation Approval' or any other statute in law before building commences.
3. Any structural work where mentioned on the drawing is subject to a qualified structural and civil engineer calculations before building work commences.
4. All drawings marked preliminary or planning are not to be built or manufactured from.
5. If any discrepancies are found in the drawings these are to be brought to the attention of Kennet Design for rectification.
6. Boundary line indicative only. Exact location must be determined on site before building work commences.

Drawing Title:
Proposed Elevations

Project & Drawing Number:	*Rev:*	*Scale:*	*Sheet size:*	*Date:*
Drawing.Number. 182KP_D-05	/	1:100	A3	JUN '26

Oxford House
12 - 20 Oxford Street
Newbury, RG14 1JB

info@kennetdesign.co.uk
www.kennetdesign.co.uk

KENNET DESIGN