Archway House, Caversham

Preliminary Risk Assessment

December 2021







FAIRHURST

CONTROL SHEET

CLIENT: **Hermes Investment Trust**

PROJECT TITLE: **Archway House, Caversham**

REPORT TITLE: **Preliminary Risk Assessment**

PROJECT REFERENCE: **118515**

DOCUMENT NUMBER **R1.1**

STATUS **FINAL**

Issue & Approval Schedule		Name	Signature	Date
	Prepared by	Noah Evans	Signed copy held on file	30-11-2021
	Checked by	Kerstin Wray	Signed copy held on file	01-12-2021
	Approved by	Kerstin Wray	Signed copy held on file	09-12-2021

Revision Record	Rev.	Date	Status	Description	Signature	
	1	21-12-21	Final	Updated following comments from Planning Consultants and completion of walkover survey	By	NE
					Checked	KW
					Approved	KW
	2				By	
					Checked	
					Approved	

This document has been prepared in accordance with procedure OP/P02 of the Fairhurst Quality and Environmental Management System

This document has been prepared in accordance with the instructions of the client, Hermes Investment Trust, for the client's sole and specific use. Any other persons who use any information contained herein do so at their own risk.

Executive Summary

The below provides only a brief summary of the report and the recommendations – the reader is directed to the main body of the text for further detail.

Introduction and Purpose of Report
Fairhurst were commissioned by Turley on behalf of Hermes Investment Trust (the Client) to undertake a Preliminary Risk Assessment for Archway House, Gosbrook Road, Caversham, Reading, RG4 8HU. The assessment was prepared in support of an application for Prior Approval for change of use of building from offices and chiropractor (Use Class E) to form 4 residential apartments (use Class C3).
Current Site Use and Development Proposals
The site comprises the western half of Archway House, a four story, red brick building spanning Archway Road. This part of the building consists of a retail unit at ground floor and office spaces on the floors above all of which are currently vacant. The proposed development comprises refurbishment only with retention of the retail unit at ground floor, plant and cycle storage at first floor and change of use to residential units at second and third floor level.
Site History
A historical map review showed the site was already developed in 1879 with two residential properties and associated rear gardens. The site configuration and nearby road layout changed slightly until the mid-1980s when the current site layout is first recorded.
Ground Conditions
BGS mapping indicates that the site is underlain by the Langley Silt Member which in turn is underlain by bedrock of the Seaford and Newhaven Chalk Formation comprising soft white nodular chalk with flint seams.
Hydrogeology
The superficial deposits are classified as an unproductive strata and the bedrock Newhaven and Seaford Chalk Formation is classified as a Principal Aquifer. Information provided within the Envirocheck report indicates that the nearest groundwater abstraction is located c. 569m south of the site and is associated with industrial; commercial and public services.
Hydrology
The nearest surface water feature to the site is the River Thames, c. 300m south of the site. The water course flows in an easterly direction. It is considered that any water beneath the site is likely to be in hydraulic continuity with this surface water feature. Information provided within the Envirocheck report and the Environment Agency (EA) Flood Map for Planning indicates that the site is located within Flood Zone 1 (not considered to be at risk of flooding from rivers or seas up to the 1 in 1,000 year annual exceedance probability event (0.1% AEP)).
Geo-Environmental Risks
The development comprises refurbishment of the property, no ground will be broken and no soft landscaping is proposed. Consequently no complete pollutant linkages were identified in this PRA and the risk to the building and end users from potential ground contamination is negligible.
Recommendations
It is recommended that this PRA is submitted in support of the class MA (GPDO 2020) planning application to facilitate discharge of section b - contamination risk to the building.

Contents

1.0 Introduction 1
2.0 Sources of Information 1
3.0 Site Description 2
4.0 Historical Development of the Site 4
5.0 Consultation Response 10
6.0 Geology & Hydrogeology 10
7.0 Radon 13
8.0 Ground Gas and Vapours 13
9.0 Hydrology & Flooding 13
10.0 Unexploded Ordnance (UXO) 14
11.0 Consented, Permitted and Other Activities 14
12.0 Previous Reports 15
13.0 Development Proposals 16
14.0 Preliminary Conceptual Model & Qualitative Risk Assessment 16
15.0 Conclusions 21
16.0 Recommendations 21

Appendices

Appendix A Existing and Proposed Plans
Appendix B Photographs
Appendix C Envirocheck Report
Appendix D BGS Borehole Logs
Appendix E Zetica UXO Map
Appendix F Principles of Environmental Risk Assessment
Appendix G Consultation Response

1.0 Introduction

Fairhurst were commissioned by Turley on behalf of Hermes Investment Trust (the Client), to carry out a Preliminary Risk Assessment for the proposed works at Archway House, Gosbrook Road, Caversham, Reading, RG4 8HU. A site location plan is shown as Figure 1. The proposed development comprises change of use of floor space from offices to residential use; only internal works are proposed.

1.1 Aims

Hermes together with Turley are preparing a submission of permitted development under the Class MA legislation for the western part of Archway House.

Fairhurst were commissioned to address condition MA.2.2 (point b) of the Town and Country Planning (General Permitted Development etc.) (England) (Amendment) Order 2021. Point b relates to contamination.

2.0 Sources of Information

The following sources were consulted for further information concerning the site:

- A Landmark Envirocheck Report, reference report number 287958853_1_1, dated 19th November 2021 (see Appendix B);
- Reading Borough Council Planning Portal - http://planning.reading.gov.uk/fastweb_PL/results.asp; accessed on the 25th November 2021;
- British Geological Survey (BGS) online map viewer (geology and hydrogeology) - http://www.bgs.ac.uk/data/maps/; accessed on the 22nd November 2021;
- British Geological Survey (BGS), Geology of Britain (1:50,000 Sheet No. 268, Reading, Solid and Drift dated 2000).) - www.bgs.ac.uk, accessed on the 22nd November 2021;
- DEFRA Magic Map - https://magic.defra.gov.uk/MagicMap.aspx, accessed on the 22nd November 2021;
- UK Radon - http://www.ukradon.org, accessed on the 19th November 2021;
- Zetica unexploded ordnance data - https://zeticauxo.com/downloads-and-resources/risk-maps/, accessed on the 19th November 2021; and,
- Waterman Infrastructure & Environment Limited: Geo-Environmental Assessment – St. Martin's Centre, Caversham – Project 1, report ref: WIB14035-100-R-2-2-1-PIL-RD, Dated October 2015.

Information from these websites is incorporated into this desk study where relevant.

2.1 Previous Reports

Table 1: List of Previous Reports consulted

Title	Issued By	Date	Report Ref.
Geo-Environmental Assessment – St. Martin's Centre, Caversham – Project 1	Waterman	October 2015	WIB14035-100-R-2-2-1-PIL-RD

2.2 British Geological Survey

Details of the British Geological Survey (BGS) maps referenced for the desk study are listed in **Table 2**.

Table 2: List of BGS Maps and BGS Borehole Logs Consulted.

Sheet	Scale	Date
British Geological Survey (BGS), Sheet No. 268, Reading, Solid and Drift	1:50,000	2000
Borehole log SU77SW6/A	n/a	1975
Borehole log SU77SW6/B	n/a	1975
Borehole log SU77SW6/C	n/a	1975
Borehole log SU77SW890	n/a	1983
Borehole log SU77SW889	n/a	1983
Borehole log SU77SW8988	n/a	1983

2.3 Consultations

Table 3: List of Consultations undertaken

Organisation	Date Of Enquiry	Date Of Reply
Reading Borough Council Environmental Health	11 November 2021	awaited
Reading Borough Council Building Control	1 December 2021	2 December 2021

2.4 Site Walkover

A site walkover was conducted on the 17 December 2021. Photographs are included at Appendix B. In addition, available archived photos of the site (from a Fairhurst walkover in 2017), google street view as well as anecdotal information provided to Fairhurst by Workman, the building management, have been considered and the pertinent findings summarised below.

3.0 Site Description

Archway House is a four storey red brick construction with commercial units at ground floor level. The building is footed either side of Archway Road and connects via a bridge over Archway Road at second floor level. Gosbrook Road forms the northern boundary. The development comprises the refurbishment of the western part of Archway House together with the floor space over the bridge. The eastern part of Archway House has already been converted to residential units.

The main entrance to the site is located on the southern side and comprises a glass fronted foyer with an open staircase and lift access to the floors above. Access to the commercial unit at ground floor is provided via glass fronted door at the northern boundary. The access to the building is paved with concrete a footpath running parallel to Archway Road beneath the bridge section.

The building is detached, however Churchill House is located immediately to the west of Archway House. No basements are present beneath the building. It is understood that the building is serviced by gas central heating.

The topography is level beneath the bridge section and the northern part of the building. The foyer at the southern side steps up from the footpath and sits about 400mm above pavement level.

The entire site is covered by the building footprint and there are no soft landscaped areas at the site.

Internally, the first and second floor comprise open plan office spaces, restrooms and kitchen areas. Cleaner's cupboards were noted to be empty. Some chemicals were seen, limited to a bottle of bleach in the restroom and a tin of paint and a can of carpet adhesive in a cupboard on the first floor.

The commercial unit at ground floor level was under renovation and the office area above was stripped back.

3.1 Asbestos Information

The client has provided information pertinent to the presence of asbestos in the form of a William Martin Compliance 2021 asbestos refurbishment survey. The survey identified 8 No. ACM's, 2 No. of which were considered to be low risk and 6 No. considered very low risk. A summary of the results obtained in the asbestos survey are summarised in Table 4 below.


Table 4 – Summary of the ACM's encountered in asbestos refurbishment survey


ACM	Type	Location on Site	Risk
White Floor Tiles & Adhesive	Chrysotile	Archway House (Commercial) Ground to 3rd Floor Stairwell	Very Low
White Floor Tiles & Adhesive	Chrysotile	Archway House (Commercial) Ground Floor, Entrance Foyer	Very Low
White Floor Tiles & Adhesive	Chrysotile	Archway House (Residential) Ground to 3rd Floor, Entrance Foyer/ Stairwell	Very Low
White Floor Tiles & Adhesive	Chrysotile	Archway House (Resedential) 1st Floor Residents Lobby	Very Low
White Floor Tiles & Adhesive	Chrysotile	Archway House (Residential) 2nd Floor Residents Lobby	Very Low
Cement Roof Tiles	Chrysotile	Archway House External	Very Low
Roof Tile Residue on Surface of Bitumen Felt (From Roof Tiles)	Chrysotile	Archway House External	Low
Contaminated Moss Build Up Within Guttering (From Roof Tiles)	Chrysotile	Archway House External	Low


4.0 Historical Development of the Site


The historical development of the site and its immediate surrounding area was established from the examination of existing historical Ordnance Survey maps. The findings are summarised in **Table 5** and the historical maps are reproduced in **Appendix C**.

Table 5: Historical Data From Maps

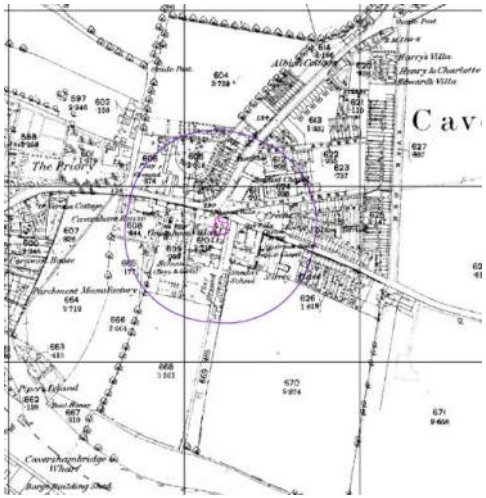Date/ Range	On-Site	Off-Site	Historical Map Visual Different
1879 1:2,500	The site can be characterised as developed residential land. There site appears to be occupied by 2 No. buildings noted as a Prospect Villa's.	The land use immediately surrounding the site can be characterised as residential land. The northern and eastern boundaries of the site both border roads, currently unnamed. The northern boundary appears to be on a crossroads where 3 No. roads meet. The southern and western site boundaries appear to border residential dwellings. A number of schools, playgrounds and churches are noted within c. 100m surrounding the site. Over c.100m north, south and south-east of the site, the land use is predominantly agricultural. A **barge building yard** is noted c. 340m south-west of the site with a **timber yard** noted c. 400m south-west. A **parchment manufactory** is noted c. 215m south-west of the site. The River Thames can be observed c. 300m south of the site.	
1899 1:2,500	Property no longer noted as Prospect Villa's.	c. 150m north of the site a large residential development has occurred. The road bordering the northern boundary of the site is now known as Gosbrook Street/ Church Street.	

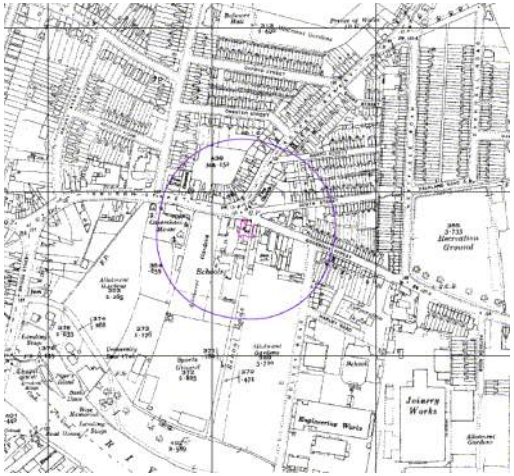1913 - 1914 1:10,560	No significant changes.	Further, extensive residential development c. 150 north west of the site. River Thames noted as flowing from west to east. c. 500m north west of the site a **chalk pit** is noted. St Anne's Well noted c. 450m north west of the site. c. 250m south east of the site a **joinery works** is noted.	
1932 1:2,500	No significant changes.	c. 200m south east of the site an **engineering works** is now present. c. 100m south east, c. 50m west and c. 150m south west of the site **allotment gardens** are now noted. c. 150m south east of the site a **corporation depot** is noted.	

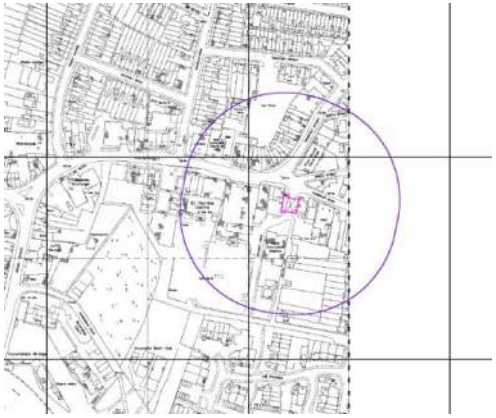1956 - 1957 1:1,250	No significant changes.	Additional **Engineering Works** now noted c. 200m south of the site. Cinema present c. 50m west of the site. Institute noted c. 50 east of site. **Garage** present c. 170m north west of the site. A garage is also noted c. 220m south west of the site. **Tank** noted c. 280m south east of the site.	
1970 to 1984 – 1986 (imaged) 1:1,250	The site is now located on the fork between the historical road, School Lane, and the newly constructed Archway Road. The site boundary extends over a building on the western extent and now appears to consist of a building that extends over Archway Road.	**Warehouse** noted c. 250m west of the site. Garage north west of the site is no longer noted. St Martin's Centre with an **electrical substation** is noted c. 80m south west of the site. c. 30m south east of the site an **electrical substation** is noted. **Builder's Yard** noted c. 100m north west of the site. **Joinery works** c.250m south east is now accompanied by a number of **warehouses**. The chalk pit c. 500m north west of the site appears to now have a building on its footprint suggesting it is disused. A **large carpark** has been developed c. 100m south and south west of the site. c. 100m south of the site a large residential development has taken place.	

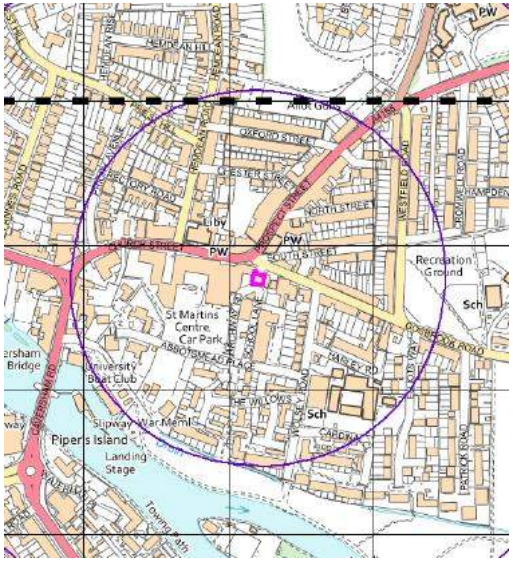1990 - 1991 1:10,000	No Significant Changes.	Further residential development c. 80m north of the site.	
2021 1:10,000	No Significant Changes.	No Significant Changes.	

Note: Likely sources of contamination and in **bold**

A review of the historical maps indicates that the site was developed by 1879 and remained so since. The site is likely to have been reconstructed to its current configuration in the mid to late 1980s. Historical mapping indicates that the area surrounding the site remained mixed residential and commercial.

5.0 Consultation Response

5.1 Environmental Health

The Contaminated Land Officer at Reading Borough Council was contacted in preparation of this report on the 11th November 2021. A response was received on the 6th December 2021 and included the following pertinent environmental information:

- *The site has not been identified for future investigation under the Council's Part IIA inspection strategy;*
- *No land within 1km of the site has been declared 'Contaminated Land' as defined in Part IIA of the Environmental Protection Act;*
- *The following historic uses within 250m of the site have resulted in these locations being identified as potentially contaminated;*

Easting	Northing	Site name	Start date	End date
471228	174687	Parchment Manufactory	pre 1879	?
471550	174520	Engineering Works	1913-1932	1972-1986
471570	174655	Corporation Depot	1913-1932	1975-2005
471525	174580	Garage	1957-1975	1986-2005
471210	174710	Garage	1932-1957	2005
471450	174540	Engineering Works	1913-1932	1972-1986
471390	174845	Builders Yard	1957-1971	2005
471660	174521	Joinery Works	-	-

- *The Council do not have any records of site investigations or remediation work at the site or surrounding area;*
- *There are no records of any landfill sites within 500m of the site;*
- *The Council does not have any records of private water supplies, groundwater or surface water abstractions within 1km of the site.*

The full response from the Contaminated Land Officer at Reading Borough Council can be found in Appendix G.

5.2 Building Control

Reading Borough Council Building Control was contacted in preparation of this report on the 1st December 2021. The response, received on the 2nd December, stated that the works were carried out in the private sector by an approved inspector. Reading Building Control will only be notified of works and keep no records for initial notices.

6.0 Geology & Hydrogeology

6.1 Geology

The British Geological Survey (BGS) 1:50,000, Sheet No. 268, Reading, Solid and Drift (dated 2000), historical BGS borehole records and available historic site Ground Investigation Reports have been reviewed to provide information on the published and proven underlying geology and ground conditions at the site.

6.1.1 Superficial Geology

The BGS mapping indicates that the site is underlain by the Langley Silt Member which varies from silt to clay and is commonly yellow-brown and massively bedded. The BGS Lexicon indicates that the Langley Silt Member has a thickness of between 1 and 5m with an average thickness of 3.5m. The upper boundary is defined as the ground surface level and the lower boundary rests on sand and gravel river terrace deposits.

6.1.2 Solid Geology

The BGS mapping indicates that the site is underlain by bedrock as the Seaford and Newhaven Chalk Formation comprising of soft white nodular chalk with flint seams. According to the bedrock cross sectional drawing provided with BGS 1:50,000 Sheet No. 268, Reading, Solid and Drift (dated 2000), the thickness of the Chalk formation generally varies from 90 to 130m

6.1.3 Borehole Records

The nearest historical BGS borehole record in the vicinity of the site is Borehole No. SU77SW6/A-C (c. 150m to the west), this consists of No. 3 separate records. No. 3 further boreholes containing relevant data are present within c. 250 of the site boundary. These boreholes are summarised as follows:

SU77SW6/A

- Made Ground comprising Asphalt on brick rubble from ground level to 0.40m bgl and dark brown sandy clayey topsoil with brick fragments from 0.40m to 1.20m bgl;
- Underlain by brown sandy CLAY with flint gravel to 1.40m bgl;
- Underlain by sandy fine, medium and coarse grained flint GRAVEL to 7.10m bgl;
- Underlain by medium hard CHALK with numerous flints, becoming harder and more brittle to 25m bgl (Depth not proven); and,
- Groundwater levels were recorded on four occasions at depths ranging from 1.98m to 2.10m bgl.

SU77SW6/B

- Made Ground comprising hardcore and dark brown sandy clay from ground level to 1.20m bgl;
- Underlain by fine, medium, coarse grained flint GRAVEL to 6.90m bgl;
- Underlain by medium hard CHALK with numerous flints to 15m bgl (Depth not proven); and,
- Groundwater levels were recorded on three occasions at depths ranging from 1.65 to 1.97m bgl.

SU77SW6/C

- Made Ground consisting of rubble and flint in a dark silty clay matrix from ground surface to 0.90m bgl;
- Underlain by sandy fine, medium, coarse grained flint GRAVEL to 7.00m bgl;
- Underlain by medium hard CHALK with numerous flints to 15.00m bgl; and,
- Groundwater levels were recorded on two occasions at depths ranging from 1.78m to 2.00m bgl.

SU77SW890

- Made Ground consisting of dark brown soft loam with wood, concrete, brick and tar to 1.60m bgl;
- Underlain by the Valley Gravel formation of fine, medium and coarse gravels to 8.10m bgl;

- Underlain by the clean white rubbly Upper Chalk formation to 10.00m bgl (Depth not proven);and,
- Groundwater levels were recorded at 1.75m bgl.

SU77SW889

- Made ground consisting of sandy brown loam with dark brown clay, brick and wood to 1.80m bgl;
- Underlain by the Valley Gravel formation of sandy fine, medium and coarse gravel to 8.30m bgl;
- Underlain by clean white rubbly CHALK of the Upper Chalk formation to 10.00m bgl (Depth not proven); and,
- Groundwater levels were recorded at 1.90m bgl.

SU77SW888

- Made Ground consisting of dark brown soft silty sandy loam with abundant wood, concrete and brick to 1.70m bgl;
- Underlain by the Valley Gravel formation of fine, medium and coarse gravels to 8.10m bgl;
- Underlain by the clean white rubbly CHALK of the Upper Chalk formation to 10.00m bgl (Depth not proven);and,
- Groundwater levels were recorded at 1.70m bgl.

The full BGS borehole records are available to view within Appendix D**.**

6.2 Hydrogeology

Information provided within the EnviroCheck report indicates that the superficial deposits are classified as an unproductive strata and the bedrock Newhaven and Seaford Chalk Formation is classified as a Principal Aquifer.

Groundwater is anticipated to be present within the Bedrock beneath the site, with a potential direction of flow to the south based on consideration and locations of the surrounding water courses. Discontinuous groundwater may be present within lenses of granular material within the cohesive matrix of the Langley Silt Member.

The groundwater vulnerability of the Chalk Principal Aquifer is classified as high with significant risk and low possibility. The site is not located within a source protection zone. The Envirocheck report indicates that the site is within a nitrate vulnerable zone.

Information provided within the Envirocheck report indicates that the nearest groundwater abstraction is located c. 569m south of the site and is associated with industrial; commercial and public services. There are a further 10 no. ground water abstraction points within 1km of the site boundary.

6.3 Mineral Extraction

There are no historical or present BGS Recorded Mineral Sites within 500m of the site.

6.4 Mining and Land Instability

Information provided within the EnviroCheck Report (Appendix C) indicates the following in relation to land instability at the site:

- Very low potential for shrinking and swelling clay ground stability hazards;

- No potential for compressible ground stability hazards;
- Very low potential for collapsible ground stability hazards;
- Very low potential for landslide ground stability hazards;
- Very low potential for ground dissolution stability hazards; and,
- No potential for running sand ground stability hazards.

Information provided within the EnviroCheck Report indicates the following in relation to mineral instability at the site:

- There are no historical or present BGS Recorded Mineral Sites within 500m of the site. However, there are 5 No. historical mineral sites within 1km of the site;
- There are no manmade cavities within 1 km of the site linked to mining or mineral extraction;
- The site is in an area that might not be affected by coal mining and the risk associated is rare.

7.0 Radon

Mapping of the radon risk associated site viewed on the UK Radon website identified that the site is within an area where the maximum Radon potential is 3-5%. As such it is considered that radon protection measures are not required for new structures.

8.0 Ground Gas and Vapours

The site has been in residential use since the earliest available historical map. Based on available information of ground conditions to the west of the site, limited deposits of Made Ground are expected to underlie the current building. In accordance with CL:AIRE Research Bulletin RB17, 'A pragmatic approach to ground gas risk assessment', the underlying natural geology is unlikely to pose a ground gas risk to development and the site is considered to pose a low ground gas risk.


In the absence of significant sources of volatile contamination risks from vapours are considered to be negligible.

9.0 Hydrology & Flooding

The nearest surface water feature to the site is the River Thames, c. 240m south of the site. The water course flows in an easterly direction. It is considered that any water beneath the site is likely to be in hydraulic continuity with this surface water feature.

Information provided within the Envirocheck report indicates that there are 2 No. surface water abstraction points within 1 km of the site, located c. 295m south and c. 839m south east of the site, and are listed as being utilised for Environmental purposes.

Information provided within the Envirocheck report and the Environment Agency (EA) Flood Map for Planning indicates that the site is located within Flood Zone 1 (not considered to be at risk of flooding from rivers or seas up to the 1 in 1,000 year annual exceedance probability event (0.1% AEP)).

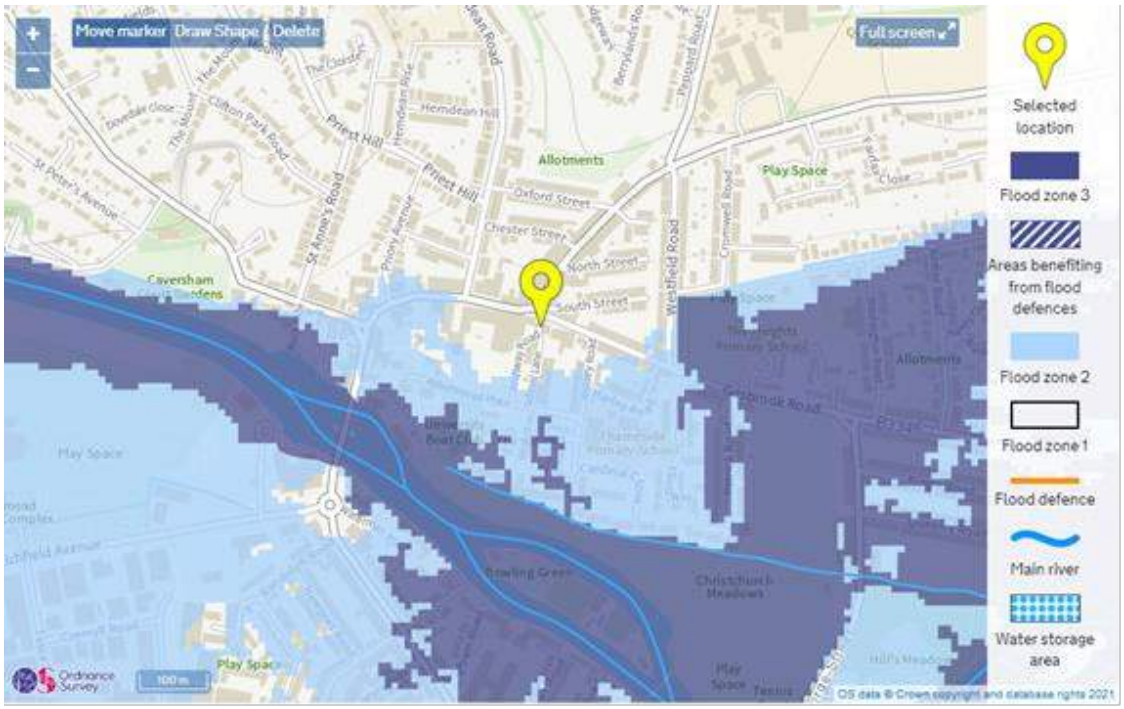

Flood Risk information for the site presented within the Envirocheck report indicates that there is no potential for groundwater flooding to occur at ground surface

10.0 Unexploded Ordnance (UXO)

A review of the available online Zetica UXO risk map indicates that the site resides within an area deemed to be at Low risk from UXO (see appendix E), as such no further assessment is required.

11.0 Consented, Permitted and Other Activities

This section summarises relevant information provided within the Envirocheck Report, including details of potential off-site contaminative land uses. Potential sources located at a distance greater than 250 m from the site are generally discounted on the basis of distance and influence from the subject site. Migration of ground gas for instance from landfills are generally considered within a greater distance of 500m from the site.

No.1 historical and No.1 contemporary landfill is noted within 2 km of the site, and no infilled land within 500m within the Envirocheck report.

The Envirocheck Report lists current potentially contaminative land uses within 2000 m of the site, of which those present within influencing distance of the site (250 m) have been considered in this report. Table 6 presents the information provided in the Envirocheck Report. The Envirocheck Report is included in Appendix C.

Table 6 – Summary of Contaminative Industrial Land Uses

Land Use Activity	Distance (m)	Direction
Contemporary Trade Directory – Garage Services (Inactive)*	On site	
Contemporary Trade Directory – Freight Forwarders (Inactive)*	On Site	

Land Use Activity	Distance (m)	Direction
No. 11 Contemporary Trade Directory Entries – Hardware, Printers, Electronic Components Manufacturers & Distributors, Dry Cleaners, Petrol Filling Stations and Garage Services	34 - 179	NW
No. 3 Contemporary Trade Directory Entries – Jewellery Manufacturers & Repairers, Cladding Suppliers & Installers and Printers	36 - 177	N
No. 5 Contemporary Trade Directory Entries – Dry Cleaners, Electrical Goods Sales, Manufacturers & Wholesalers, Photographic Processors and Distribution Services	42 - 212	W
No. 5 Contemporary Trade Directory Entries - Dry Cleaners, Domestic Appliances - Servicing, Repairs & Parts, Damp & Dry Rot Control and Blast Cleaning Equipment Manufacturers	45 - 183	E
No. 4 Contemporary Trade Directory Entries - Gate Manufacturers – Automated, Catering Equipment, Engineers – General and Precision Engineers	63 - 184	SE
No. 6 Contemporary Trade Directory Entries - Mot Testing Centres, Electrical Heating Equipment & Systems, T-Shirts, Dry Cleaners and Fireplaces & Mantelpieces	123 - 194	NE
Fuel Station Entry – Open	166	NW
Fuel Station Entry - Open	481	SW
Points of Interest (Commercial Services) – Vehicle Repair, Testing & Servicing*	On Site	
Points of Interest (Commercial Services) – Transport, Storage & Delivery*	On Site	
3 No. Points of Interest (Commercial Services) - Repair & Servicing	123 - 180	
Point of Interest (Commercial Services) – Transport, Storage & Delivery	212	W
3 No. Points of Interest (Manufacturing & Production) – Unspecified Works or Factories	149 - 176	
6 No. Points of Interest (Public Infrastructure) – Petrol and Fuel Stations	164 - 166	NW

*Further internet research shows that ‘Marparts A1 Motorstores’ of Caversham had a retail outlet for car parts in the western commercial unit. MotorEasy had an office address registered at Archway House. More recently the western commercial unit was occupied by a physiotherapist. The eastern commercial unit used to be utilised by ‘Church Street Baguettes’ a small café and more recently by ‘dynamic family chiropractic’. None of these uses are considered to have a significant contaminative impact on ground conditions.

12.0 Previous Reports

Fairhurst has been provided with three historic ground investigation reports. All of which were undertaken on a site adjacent to the west of the subject site known as St Martin’s Centre and the results from the investigation for project one, the closest investigation to the subject site, is briefly summarised below. Please note, the summarised information included for the purposes of this report does not purport to be a comprehensive review of the previous ground investigations. The full reports should be referred to for further information.

Waterman: Geo-Environmental Assessment – St. Martin's Centre, Caversham – Project 1, report Ref: WIB14035-100-R-2-2-1-PIL-RD, Dated: October 2015

- The ground conditions encountered on site were summarised as Surfacing at ground level with a thickness of 0.15 to 0.6m bgl. Made Ground was encountered at depths between 0.4 and 1.5m bgl, comprising clayey gravelly sand/ sandy gravel with gravel of concrete brick and type 1 aggregate. Underlying the Made Ground was predominantly the Langley Silt Member from depths between 0.45m to 9.1m bgl comprising of firm to stiff slightly sandy clay over medium dense to dense sands and gravels. The Bedrock was encountered as the Seaford Chalk Formation with flint gravel at depths between 7.2m and 10.0m bgl;
- The groundwater level at the site ranged from 3.50m to 1.50m bgl;
- 4 No. cable percussion boreholes to a maximum depth of 10.0m bgl, 1 No. trial pit to a depth of 0.9m bgl, 1 No. percussive window sample to 2.0m bgl were advanced across the site;
- 2 No. monitoring wells were advanced to a maximum depth of 10.0m bgl with monitoring, sampling and analysis occurring on six occasional over a two month period;
- The results of the environmental laboratory testing were compared against the Generic Assessment Criteria for human health for commercial setting and no exceedances were recorded and no significant risk to human health identified;
- 2 No. slight Phenol exceedances were recorded in the testing of the groundwater. However, no sources were identified on site and therefore the elevations were no considered to originate on site;
- In accordance with CIRIA C665, the site was characterised as Characteristic Situation 2, requiring ground gas measures to be installed in future built developments on site.

13.0 Development Proposals

The site is proposed to be developed under permitted development under the Class MA legislation for the western part of Archway House. This will include a change of use from commercial to residential. The proposals are for refurbishment only, no groundworks are planned and ground will not be broken.

The proposed plans do not include any soft landscaping.

The proposed site plans are included in Appendix A.

14.0 Preliminary Conceptual Model & Qualitative Risk Assessment

A preliminary conceptual model has been formulated based on all of the data recovered as part of this desk study. The conceptual model presents the viable source, pathway, receptor contamination linkage for the site and is set out in the following sections. The principles of environmental risk assessment are presented in **Appendix F**. The significance of the viable linkages elements has been evaluated by carrying out a qualitative risk assessment is by carrying out a risk assessment.

14.1 Source Characterisation

Potential sources of contamination at the site have been established based on the site walkover information, the historical map review, review of the consultations, review of environmental information within the Envirocheck Report and taking account of local ground investigation information. Potential sources located at a distance greater than 250m from the site are discounted on the basis of distance and influence from the subject site. Potential sources located at a distance greater than 50m to the south of the site are discounted based on the anticipated groundwater flow direction. The exception to the above are potential sources of ground gas and / or soil vapour, such as infilled ground, which are considered relevant up to 500m from the site boundary. The remaining relevant potential sources are shown in Table 7.

The following potential sources of contamination have been identified and associated contaminants of concern are listed in Table 8.

Table 7: Identified Potential Sources of Contamination

Potential Contamination Sources	
On-site	
No significant on site sources of contamination	
Off-site	**Location**
Electrical Substations	30 – 80m
Contemporary Trade Directories	34 – 212m
Allotment Gardens	50 – 150m
Points of Interest (Manufacturing & Production) – Unspecified Works or Factories, Including those identified in historical mapping	100 – 250m
Points of Interest (Commercial Services) - Repair & Servicing	123 – 180m
Points of Interest (Public Infrastructure) – Petrol and Fuel Stations	164 – 166m NW
Fuel Station Entries	166 - 481m
Garage	170m NW
Historical Landfill	450m W

Table 8: Contaminants of Concern (CoC)

SOURCE	CONTAMINANTS OF CONCERN												
	Heavy Metals	TPH	BTEX	MTBE	PCB	PAHs	SVOCs & VOCs	Asbestos	SO_3 SO_4	Phenol	pH	NH3 / NH4	Ground Gas / Soil Vapour /
On-site Sources													
No significant on-site sources of contamination were identified													
Off-site Sources													
Electrical Substations	✓	✓											
Contemporary Trade Directories	✓	✓	✓	✓	✓	✓	✓	✓					✓
Allotment Gardens	✓					✓							
Points of Interest (Manufacturing & Production) – Unspecified Works or Factories, Including those identified in historical mapping	✓	✓	✓	✓			✓	✓					
Points of Interest (Commercial Services) - Repair & Servicing		✓	✓	✓		✓	✓						✓
Points of Interest (Public Infrastructure) – Petrol and Fuel Stations		✓	✓	✓		✓	✓			✓			
Garage		✓	✓	✓		✓	✓						
Historical Landfill	✓								✓			✓	✓

14.2 Pathway Characterisation

The potential pathways by which receptors might be exposed to contaminants (sources) at the site can vary depending on the proposed or current land use (e.g. residential properties, public open space, retail). The key pathways are identified below.

14.2.1 Human Health

For humans, the three possible significant routes of exposure to contaminants are considered to be:

- inhalation of ground gas or volatile chemicals;
- ingestion of dusts or soil either by hand-to-mouth activity or by eating plants grown in contaminated soils; and
- dermal (skin) contact with contaminated soils and waters and transfer of contaminants through the skin into the body.

Site specific assessment:

- with respect to ground gas and vapours; the PRA assessed risks from ground gas as low on the basis that only limited thickness of Made Ground is expected to be beneath the site and as per CL:AIRE RB17 the risks are low.
- With respect to vapours, there were no significant sources of volatile chemicals identified at the site and risks from vapours was classed as negligible
- With regard to ingestion of dusts or soil and the dermal (skin) contact with contaminated soil, the proposed development does not include any soft landscaped areas, nor will ground be broken during the development. This constitutes absence of source and therefore the pathway is not active

14.2.2 Buildings, Properties & Services

Buildings and services can also be affected by contaminants in the following ways:

- build up of methane (ground gas) resulting in an explosion risk;
- by direct contact of building fabric with contaminated soils / aggressive soils;
- permeation of water supply pipes.

Site specific assessment:

The development constitutes a refurbishment only and it is reasonable to expect that the existing building and services were constructed with due consideration of the risks set out above. Notwithstanding, the ground gas risks are considered to be low. The pathways set out above are therefore considered inactive.

14.2.3 The Local Water Environment

For the Water Environment the following pathways may be present:

- leaching of contaminants from the soil into groundwater under the site;
- chemical spillages entering groundwater under the site;
- run-off from the site surface entering surface water courses near the site; and
- migration of contaminated groundwater into surface water bodies.

Site specific assessment:

The site has been under a building footprint since the earliest historical map, therefore leaching of contaminants from soils beneath the site is not considered to be an active pathway, nor is the chemical spillages entering groundwater beneath the site likely.

The linkages relating to surface water receptors are considered inactive based on the distance of the nearest surface water (River Thames) to site, which is 300m south of the site.

14.3 Receptor Characterisation

The receptors are the elements in the pollutant linkage that can potentially be harmed by the contaminants. These are as follows:

- Humans: site workers and end users (residents);
- Buildings: building fabric and services; and
- The local water environment (groundwater and surface water).

Site specific assessment:

This assessment includes the residential end-users of the site only. It is expected that refurbishment contractors work under appropriate health and safety regulations and are therefore excluded from this assessment.

Site end-users are not expected to be at risk due to the absence of sources and absence of pathways as set out above.

Building fabric and services remain as they are currently and will not be changed as part of the refurbishment. Risks are therefore low.

Risks to the local water environment are discounted as the refurbishment will not disturb ground.

14.4 Pollutant Linkages

No active pollutant linkages were identified as part of this Preliminary Risk Assessment.

15.0 Conclusions

Based on the proposed refurbishment of Archway House, the absence of significant sources of contamination at the site and the absence of ground disturbance during works, no complete pollutant linkages were identified.

The site is given a **low risk rating.**

16.0 Recommendations

No further works is considered necessary to address the low risk rating.

Fairhurst have reviewed the latest Asbestos Management Survey for the site and whilst it does not relate to contamination in the ground, recommend asbestos to be removed and disposed of by specialist contractor in accordance with asbestos regulations prior to refurbishment.


It is recommended to submit this PRA as part of the Class MA application to facilitate discharge of Condition MA 2.2 b.

Appendix A

Existing and Proposed Plans

The scaling of this drawing cannot be assured

Revision		Date	Drn	Ckd
-	-	-	-	-

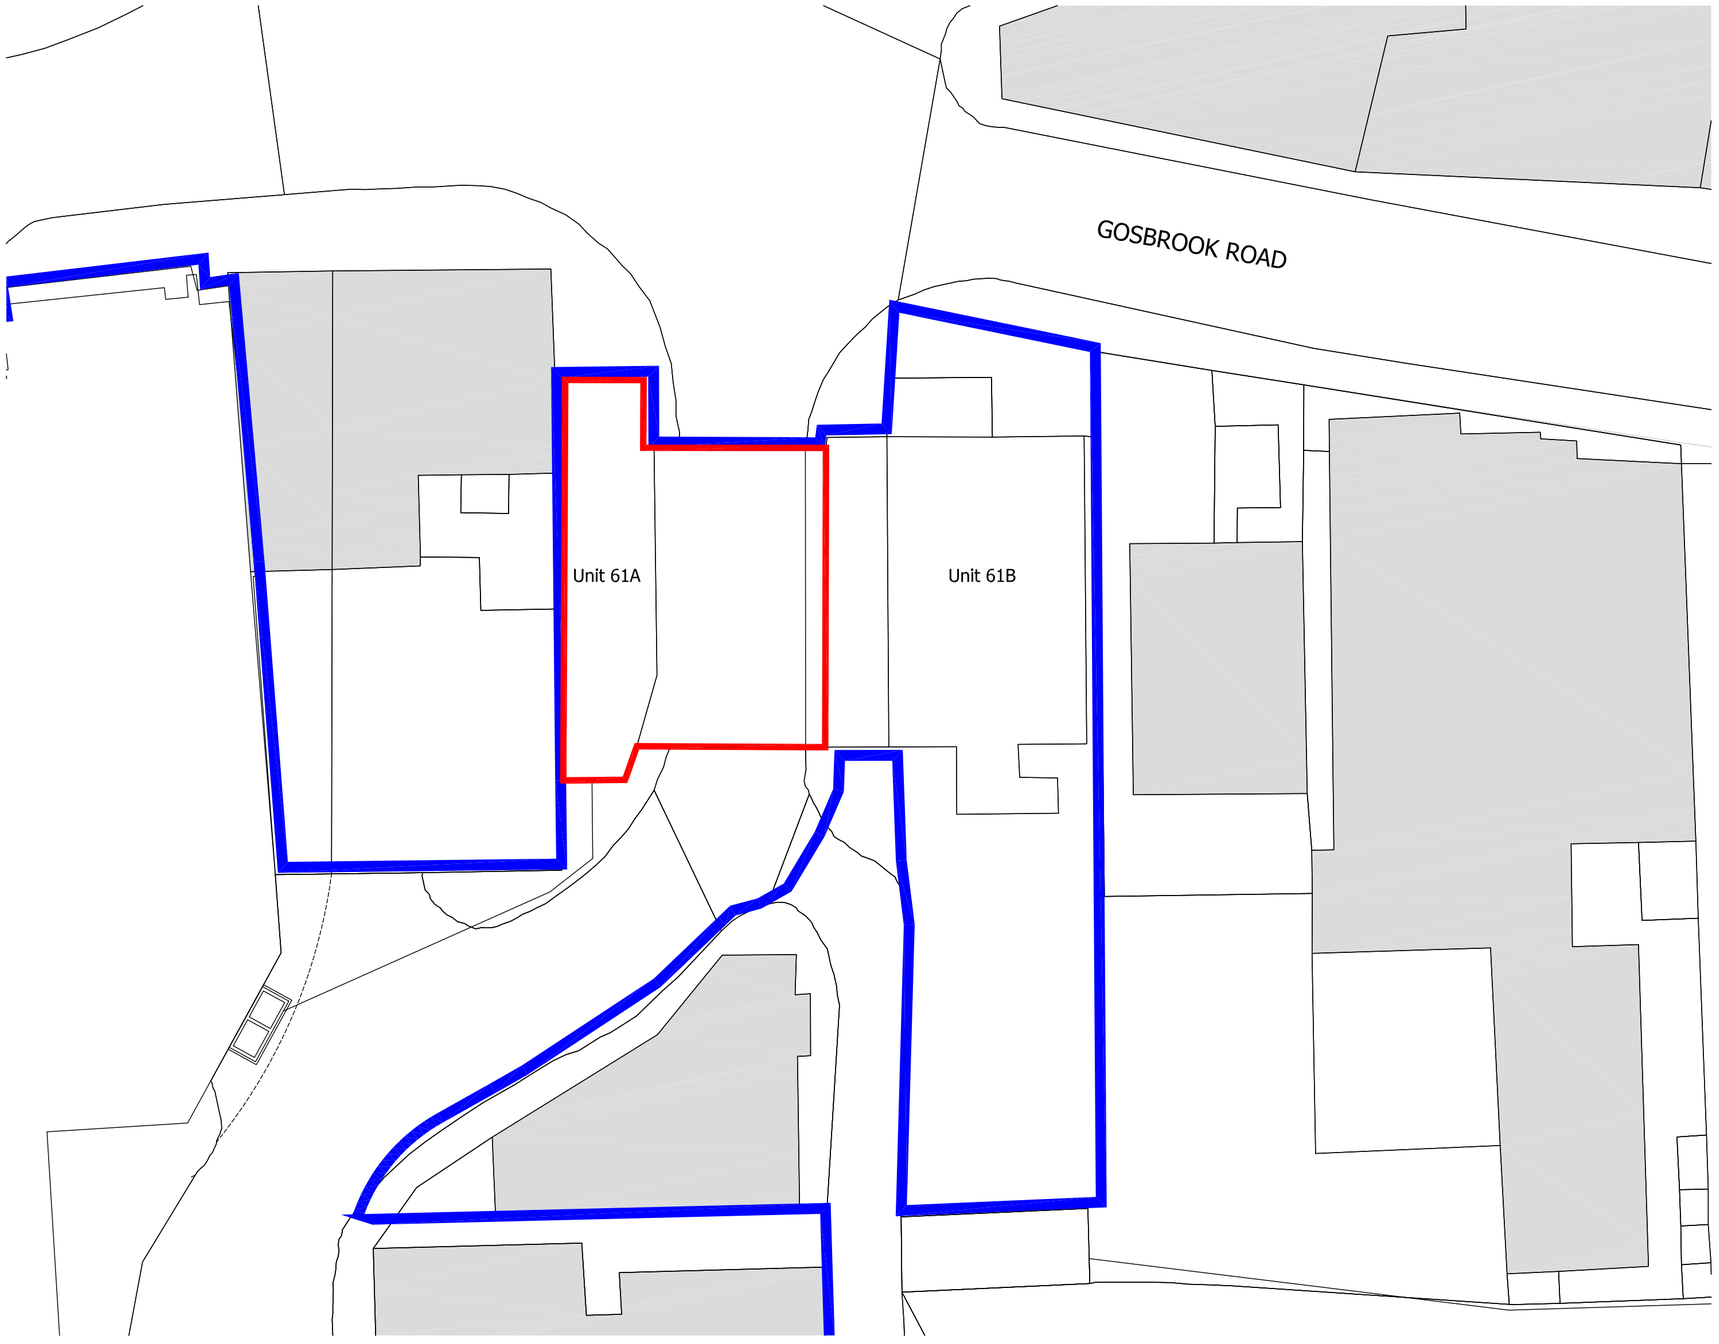

Key

Archway House Application Boundary

1m SCALE 1:200

Drawing based on OS Map and Survey information by others.
Red line based on title plan provided by client

J:\26000\26985 - St Martins Centre, Caversham, Phase 1b\A4 - Dwgs & Registers\Arch\Planning\Archway House\26985 Archway House Resi Scheme 211217.dwg - Site Plan

PLANNING

Project
St. Martin's Centre
Caversham

Drawing Title
Archway House -
Existing Site Plan

Date	Scale	Drawn by	Check by
Oct 21	1:200@A2	ROR	PN

Project No	Drawing No	Revision
26985	10001	-

BARTON WILLMORE


Town Planning • Master Planning & Urban Design • Architecture •
Landscape Planning & Design • Infrastructure & Environmental Planning •
Heritage • Graphic Communication •
Communications & Engagement • Development Economics

bartonwillmore.co.uk

Offices at Birmingham Bristol Cambridge Cardiff Ebbsfleet Edinburgh
Glasgow Leeds London Manchester Newcastle Reading Southampton

The scaling of this drawing cannot be assured

Revision	Date	Drn	Ckd
- -	-	-	-

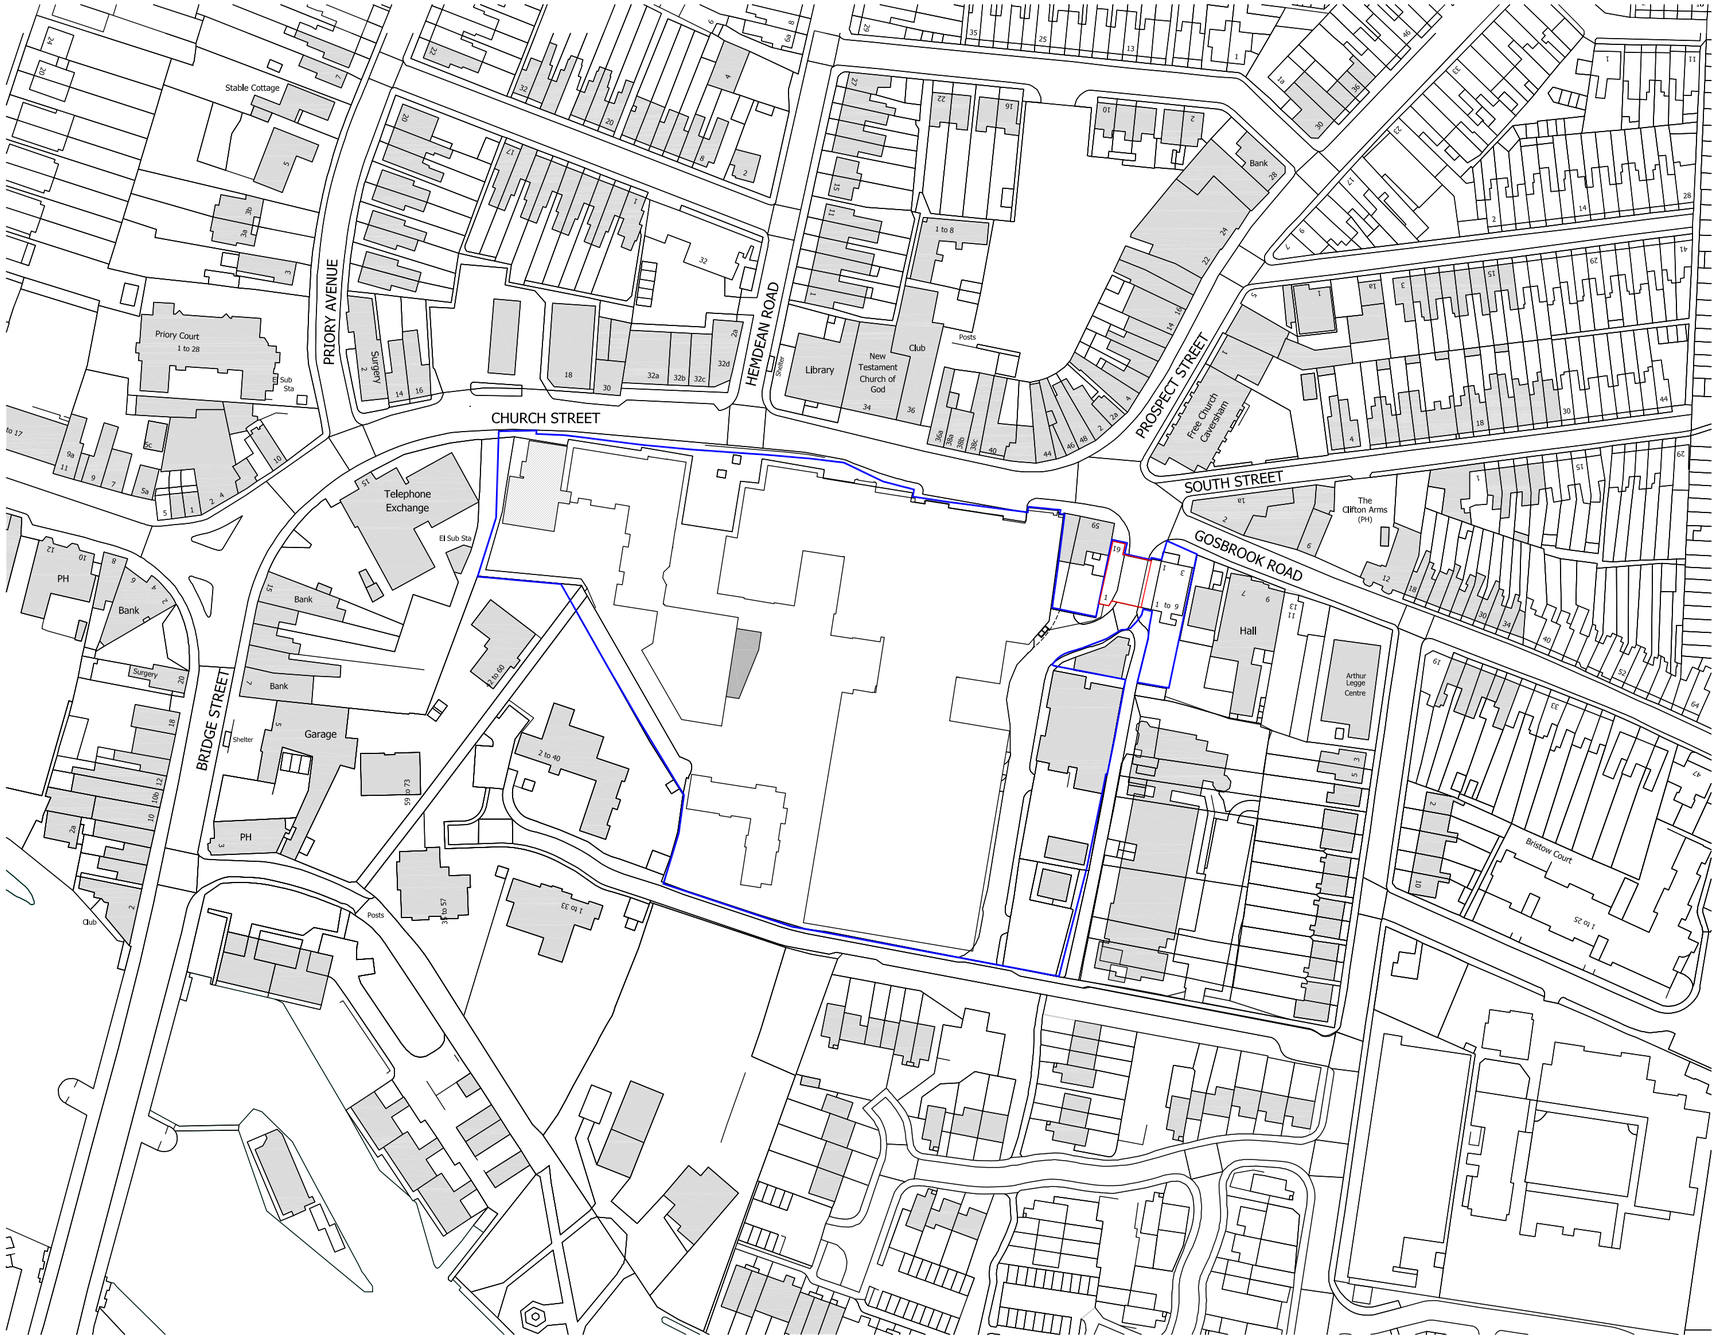

Key

denotes Archway House Application Boundary

denotes St Martin's Centre

25m SCALE 1:1250

Drawing based on OS Map and Survey information by others.
Red line based on title plan provided by client

PLANNING

Project
St. Martin's Centre Caversham

Drawing Title
Archway House - Site Location Plan

Date	Scale	Drawn by	Check by
Oct 21	1:1250@A2	ROR	PN

Project No	Drawing No	Revision
26985	10000	-

BARTON WILLMORE

Town Planning • Master Planning & Urban Design • Architecture • Landscape Planning & Design • Infrastructure & Environmental Planning • Heritage • Graphic Communication • Communications & Engagement • Development Economics


bartonwillmore.co.uk

Offices at Birmingham Bristol Cambridge Cardiff Ebbsfleet Edinburgh Glasgow Leeds London Manchester Newcastle Reading Southampton

J:\26000\26985 - St Martins Centre, Caversham, Phase 1b\A4 - Dwgs & Registers\Arch\Planning\Archway House\26985 Archway House Resi Scheme 211217.dwg - Site Location Plan

The scaling of this drawing cannot be assured

Revision	Date	Drn	Ckd
-	-	-	-

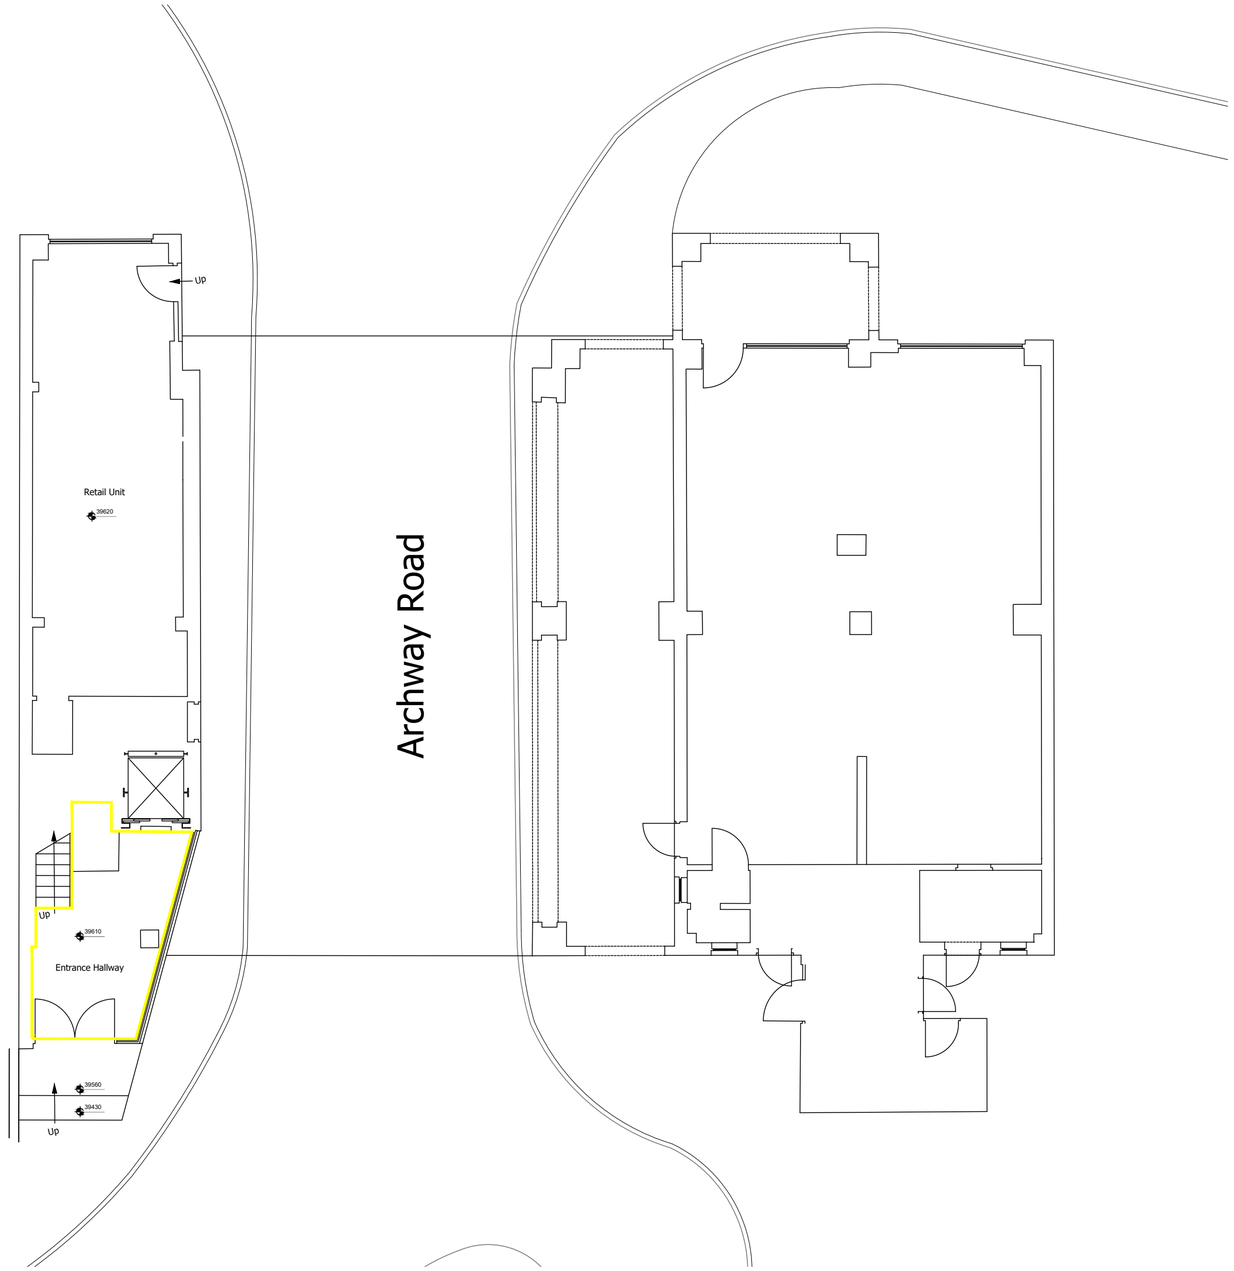

GIA: 13.4sqm

N

1m SCALE 1:100

PLANNING

Project
St. Martin's Centre
Caversham

Drawing Title
Archway House -
Proposed Ground Floor Plan

Date	Scale	Drawn by	Check by
Oct 21	1:100@A2	ROR	PN

Project No	Drawing No	Revision
26985	11010	-

Drawing based on OS Map and Survey information by others.

J:\26000\26985 - St Martins Centre, Caversham, Phase 1b\A4 - Dwgs & Registers\Arch\Planning\Archway House\26985 Archway House Resi Scheme 211217.dwg - Proposed Ground Floor Plan

BARTON WILLMORE


Town Planning • Master Planning & Urban Design • Architecture • Landscape Planning & Design • Infrastructure & Environmental Planning • Heritage • Graphic Communication • Communications & Engagement • Development Economics


bartonwillmore.co.uk

Offices at Birmingham Bristol Cambridge Cardiff Ebbsfleet Edinburgh Glasgow Leeds London Manchester Newcastle Reading Southampton

The scaling of this drawing cannot be assured

Revision	Date	Drn	Ckd
- -	-	-	-

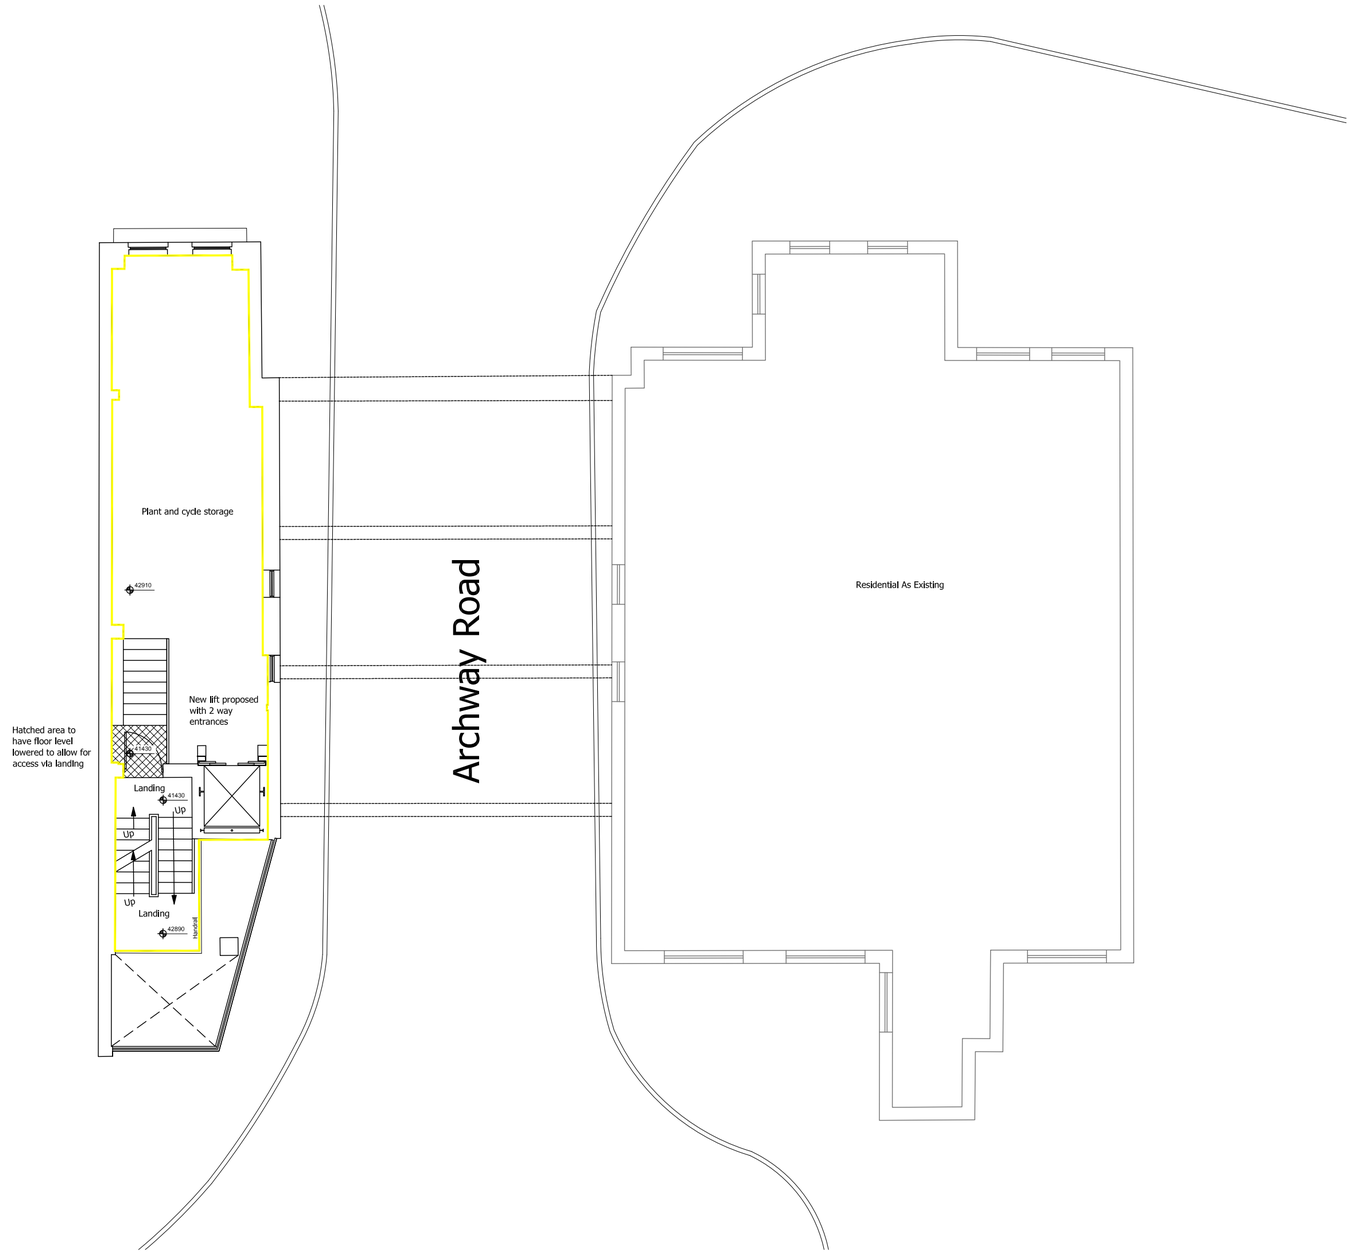

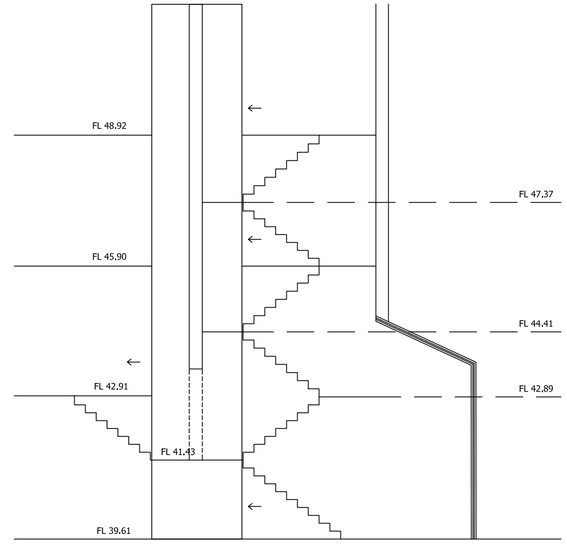

Outline section indicating floor levels

GIA: 50.6sqm

PLANNING

Project
St. Martin's Centre Caversham

Drawing Title
Archway House - Proposed First Floor Plan

Date	Scale	Drawn by	Check by
Oct 21	1:100@A2	ROR	PN

Project No	Drawing No	Revision
26985	11011	-

N

1m SCALE 1:100

Drawing based on OS Map and Survey information by others.

J:\26000\26985 - St Martins Centre, Caversham, Phase 1b\A4 - Dwgs & Registers\Arch\Planning\Archway House\26985 Archway House Resi Scheme 211217.dwg - Proposed First Floor Plan

BARTON WILLMORE


Town Planning • Master Planning & Urban Design • Architecture • Landscape Planning & Design • Infrastructure & Environmental Planning • Heritage • Graphic Communication • Communications & Engagement • Development Economics

bartonwillmore.co.uk

Offices at Birmingham Bristol Cambridge Cardiff Ebbsfleet Edinburgh Glasgow Leeds London Manchester Newcastle Reading Southampton

The scaling of this drawing cannot be assured

Revision	Date	Drn	Ckd
-	-	-	-

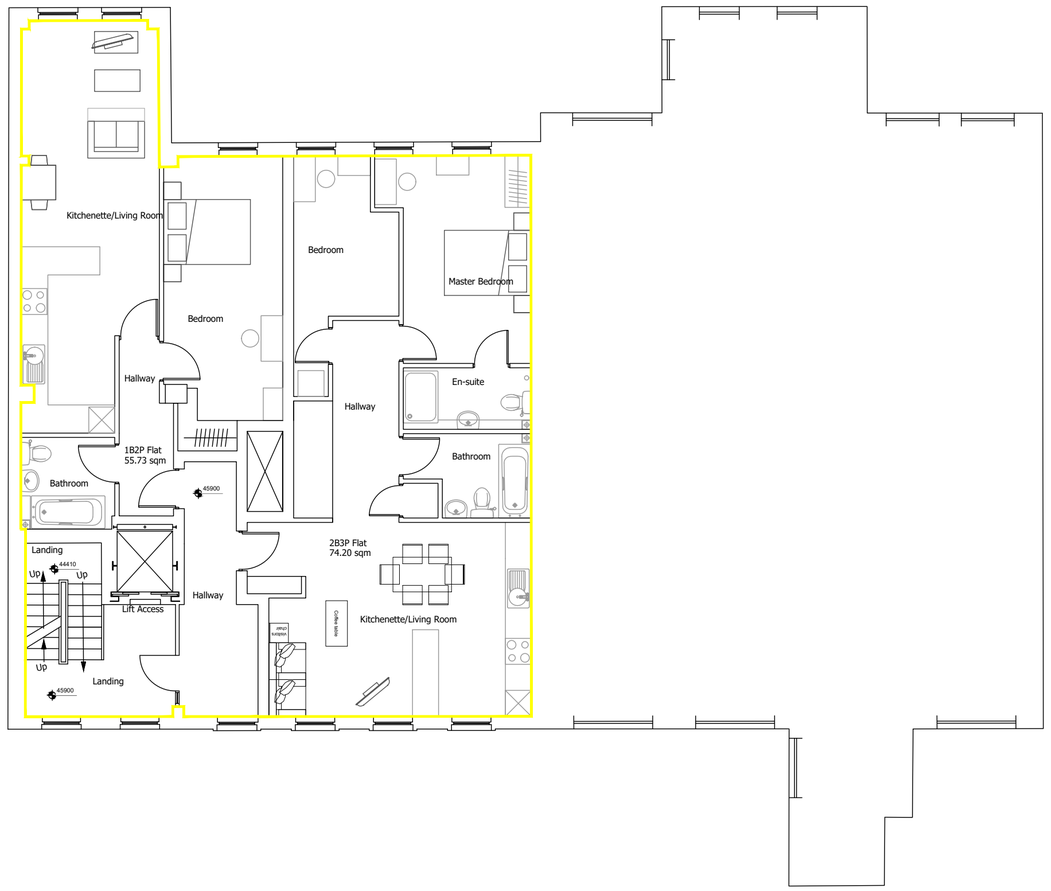

GIA: 161.1sqm

N

1m SCALE 1:100

PLANNING

Project
St. Martin's Centre Caversham

Drawing Title
Archway House - Proposed Second Floor Plan

Date	Scale	Drawn by	Check by
Oct 21	1:100@A2	ROR	PN

Project No	Drawing No	Revision
26985	11012	-

Drawing based on OS Map and Survey information by others.

J:\26000\26985 - St Martins Centre, Caversham, Phase 1b\A4 - Dwgs & Registers\Arch\Planning\Archway House\26985 Archway House Resi Scheme 211217.dwg - Proposed Second Floor Plan

BARTON WILLMORE


Town Planning • Master Planning & Urban Design • Architecture • Landscape Planning & Design • Infrastructure & Environmental Planning • Heritage • Graphic Communication • Communications & Engagement • Development Economics

bartonwillmore.co.uk

Offices at Birmingham Bristol Cambridge Cardiff Ebbsfleet Edinburgh Glasgow Leeds London Manchester Newcastle Reading Southampton

The scaling of this drawing cannot be assured

Revision	Date	Drn	Ckd
-	-	-	-

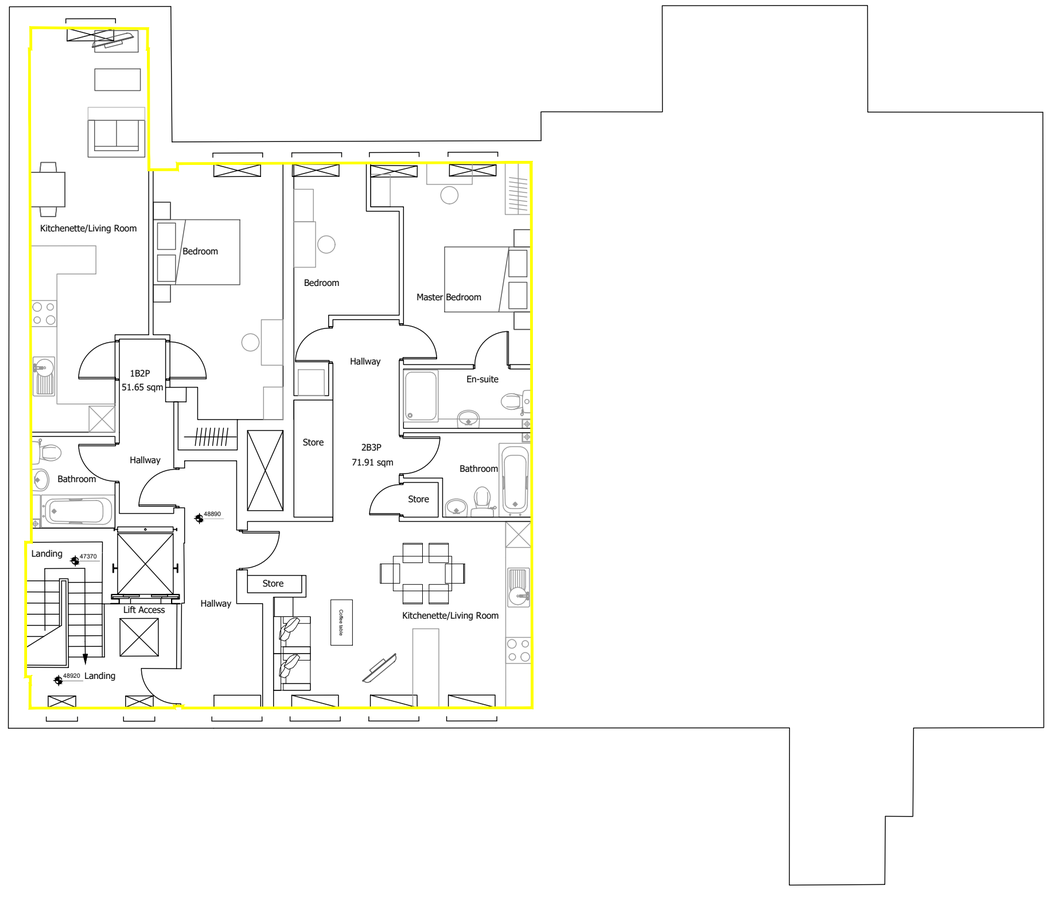

GIA: 153.9.sqm

PLANNING

Project
St. Martin's Centre Caversham

Drawing Title
Archway House - Proposed Third Floor Plan

Date	Scale	Drawn by	Check by
Oct 21	1:100@A2	ROR	PN

Project No	Drawing No	Revision
26985	11013	-

1m SCALE 1:100

Drawing based on OS Map and Survey information by others.

J:\26000\26985 - St Martins Centre, Caversham, Phase 1b\A4 - Dwgs & Registers\Arch\Planning\Archway House\26985 Archway House Resi Scheme 211217.dwg - Proposed Third Floor Plan

BARTON WILLMORE

Town Planning • Master Planning & Urban Design • Architecture • Landscape Planning & Design • Infrastructure & Environmental Planning • Heritage • Graphic Communication • Communications & Engagement • Development Economics

bartonwillmore.co.uk

Offices at Birmingham Bristol Cambridge Cardiff Ebbsfleet Edinburgh Glasgow Leeds London Manchester Newcastle Reading Southampton

Appendix B

Photographs



Commercial unit and office space at the northern front of Archway House



Glass fronted foyer, southern entrance to the office spaces



Commercial unit facing north (ground floor)



Commercial unit facing north (first floor)




Inside glass fronted foyer



Upstairs landing



First floor office space

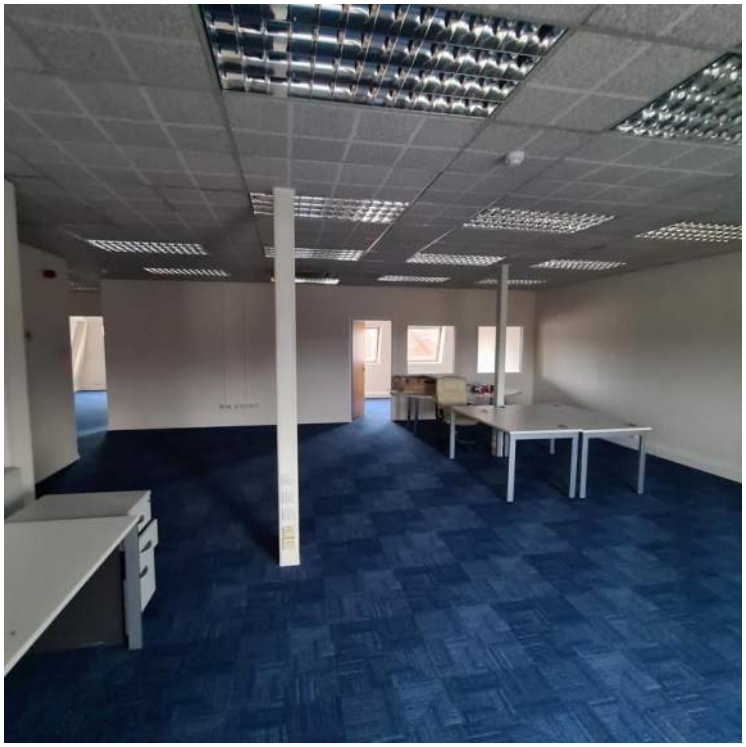

Second Floor office space

Appendix C

Envirocheck Report

FAIRHURST

Envirocheck® Report:

Datasheet

Order Details:

Order Number:
287958853_1_1

Customer Reference:
118515

National Grid Reference:
471440, 174750

Slice:
A

Site Area (Ha):
0.03

Search Buffer (m):
1000

Site Details:

1 Archway House, Gosbrook Road
Caversham
READING
RG4 8HU

Client Details:

Ms C Barber
Fairhurst
3rd Floor, The News Building
3 London Bridge Street
London
SE1 9SG

FAIRHURST

Contents

Report Section	Page Number
Summary	-
Agency & Hydrological	1
Waste	43
Hazardous Substances	45
Geological	46
Industrial Land Use	53
Sensitive Land Use	85
Data Currency	86
Data Suppliers	92
Useful Contacts	93

Introduction

The Environment Act 1995 has made site sensitivity a key issue, as the legislation pays as much attention to the pathways by which contamination could spread, and to the vulnerable targets of contamination, as it does the potential sources of contamination.
For this reason, Landmark's Site Sensitivity maps and Datasheet(s) place great emphasis on statutory data provided by the Environment Agency/Natural Resources Wales and the Scottish Environment Protection Agency; it also incorporates data from Natural England (and the Scottish and Welsh equivalents) and Local Authorities; and highlights hydrogeological features required by environmental and geotechnical consultants. It does not include any information concerning past uses of land. The datasheet is produced by querying the Landmark database to a distance defined by the client from a site boundary provided by the client.
In this datasheet the National Grid References (NGRs) are rounded to the nearest 10m in accordance with Landmark's agreements with a number of Data Suppliers.

Copyright Notice

© Landmark Information Group Limited 2021. The Copyright on the information and data and its format as contained in this Envirocheck® Report ("Report") is the property of Landmark Information Group Limited ("Landmark") and several other Data Providers, including (but not limited to) Ordnance Survey, British Geological Survey, the Environment Agency/Natural Resources Wales and Natural England, and must not be reproduced in whole or in part by photocopying or any other method. The Report is supplied under Landmark's Terms and Conditions accepted by the Customer.
A copy of Landmark's Terms and Conditions can be found with the Index Map for this report. Additional copies of the Report may be obtained from Landmark, subject to Landmark's charges in force from time to time. The Copyright, design rights and any other intellectual rights shall remain the exclusive property of Landmark and /or other Data providers, whose Copyright material has been included in this Report.
© Environment Agency & United Kingdom Research and Innovation 2021. © Natural Resources Wales & United Kingdom Research and Innovation 2021.

Natural England Copyright Notice

Site of Special Scientific Interest, National Nature Reserve, Ramsar, Special Protection Area, Special Conservation Area, Marine Nature Reserve data (derived from Ordnance Survey 1:10000 raster) is provided by, and used with the permission of, Natural England who retain the copyright and Intellectual Property Rights for the data.

Scottish Natural Heritage Copyright

Contains SNH information licensed under the Open Government Licence v3.0.

Ove Arup Copyright Notice

The Mining Instability data was obtained on licence from Ove Arup & Partners Limited (for further information, contact mining.review@arup.com). No reproduction or further use of such Data is to be made without the prior written consent of Ove Arup & Partners Limited. The supplied Mining Instability data is derived from publicly available records and other third party sources and neither Ove Arup & Partners nor Landmark warrant the accuracy or completeness of such information or data.

Stantec Copyright Notice

The cavity data presented has been extracted from the PBA (now Stantec UK Ltd) enhanced version of the original DEFRA national cavity databases. Stantec UK Ltd retain the copyright & intellectual property rights in the data. Whilst all reasonable efforts are made to check that the information contained in the cavity databases is accurate we do not warrant that the data is complete or error free. The information is based upon our own researches and those collated from a number of external sources and is continually being augmented and updated by Stantec UK Ltd. In no event shall Stantec UK Ltd or Landmark be liable for any loss or damage including, without limitation, indirect or consequential loss or damage arising from the use of this data.

Radon Potential dataset Copyright Notice

Information supplied from a joint dataset compiled by The British Geological Survey and Public Health England.

Natural Resources Wales Copyright Notice

Contains Natural Resources Wales information © Natural Resources Wales and Database Right. All rights Reserved. Contains Ordnance Survey Data. Ordnance Survey Licence number 100019741. Crown Copyright and Database Right. Contains Natural Resources Wales information © Natural Resources Wales and Database Right. All rights Reserved. Some features of this information are based on digital spatial data licensed from the Centre for Ecology & Hydrology © NERC (CEH). Defra, Met Office and DARD Rivers Agency © Crown copyright. © Cranfield University. © James Hutton Institute. Contains OS data © Crown copyright and database right 2021. Land & Property Services © Crown copyright and database right.

Report Version v53.0

FAIRHURST

Summary

Data Type	Page Number	On Site	0 to 250m	251 to 500m	501 to 1000m (*up to 2000m)
Agency & Hydrological					
BGS Groundwater Flooding Susceptibility	pg 1		Yes	Yes	n/a
Contaminated Land Register Entries and Notices					
Discharge Consents	pg 2			3	14
Prosecutions Relating to Controlled Waters			n/a	n/a	n/a
Enforcement and Prohibition Notices					
Integrated Pollution Controls					
Integrated Pollution Prevention And Control					
Local Authority Integrated Pollution Prevention And Control					
Local Authority Pollution Prevention and Controls	pg 6		4		8
Local Authority Pollution Prevention and Control Enforcements					
Nearest Surface Water Feature	pg 8		Yes		
Pollution Incidents to Controlled Waters	pg 8		3	22	83
Prosecutions Relating to Authorised Processes					
Registered Radioactive Substances					
River Quality	pg 26			1	
River Quality Biology Sampling Points					
River Quality Chemistry Sampling Points	pg 27				1
Substantiated Pollution Incident Register	pg 27				1
Water Abstractions	pg 28			2	14 (*13)
Water Industry Act Referrals					
Groundwater Vulnerability Map	pg 35	Yes	n/a	n/a	n/a
Groundwater Vulnerability - Soluble Rock Risk	pg 35	1	n/a	n/a	n/a
Groundwater Vulnerability - Local Information			n/a	n/a	n/a
Bedrock Aquifer Designations	pg 35	Yes	n/a	n/a	n/a
Superficial Aquifer Designations	pg 35	Yes	n/a	n/a	n/a
Source Protection Zones	pg 35				2
Extreme Flooding from Rivers or Sea without Defences	pg 35		Yes	n/a	n/a
Flooding from Rivers or Sea without Defences	pg 36		Yes	n/a	n/a
Areas Benefiting from Flood Defences				n/a	n/a
Flood Water Storage Areas				n/a	n/a
Flood Defences				n/a	n/a
OS Water Network Lines	pg 36		1	15	34

FAIRHURST

Summary

Data Type	Page Number	On Site	0 to 250m	251 to 500m	501 to 1000m (*up to 2000m)
Waste					
BGS Recorded Landfill Sites					
Historical Landfill Sites	pg 43			1	
Integrated Pollution Control Registered Waste Sites					
Licensed Waste Management Facilities (Landfill Boundaries)					
Licensed Waste Management Facilities (Locations)					
Local Authority Landfill Coverage	pg 43	1	n/a	n/a	n/a
Local Authority Recorded Landfill Sites	pg 43				1
Potentially Infilled Land (Non-Water)	pg 43				2
Potentially Infilled Land (Water)	pg 43				13
Registered Landfill Sites					
Registered Waste Transfer Sites					
Registered Waste Treatment or Disposal Sites					
Hazardous Substances					
Control of Major Accident Hazards Sites (COMAH)	pg 45				1
Explosive Sites					
Notification of Installations Handling Hazardous Substances (NIHHS)					
Planning Hazardous Substance Consents					
Planning Hazardous Substance Enforcements					

FAIRHURST

Summary

Data Type	Page Number	On Site	0 to 250m	251 to 500m	501 to 1000m (*up to 2000m)
Geological					
BGS 1:625,000 Solid Geology	pg 46	Yes	n/a	n/a	n/a
BGS Estimated Soil Chemistry	pg 46	Yes	Yes	Yes	Yes
BGS Recorded Mineral Sites	pg 47				5
BGS Urban Soil Chemistry					
BGS Urban Soil Chemistry Averages					
CBSCB Compensation District			n/a	n/a	n/a
Coal Mining Affected Areas			n/a	n/a	n/a
Mining Instability			n/a	n/a	n/a
Man-Made Mining Cavities					
Natural Cavities	pg 48			2	19
Non Coal Mining Areas of Great Britain	pg 51		Yes	n/a	n/a
Potential for Collapsible Ground Stability Hazards	pg 51	Yes	Yes	n/a	n/a
Potential for Compressible Ground Stability Hazards	pg 51		Yes	n/a	n/a
Potential for Ground Dissolution Stability Hazards	pg 51	Yes	Yes	n/a	n/a
Potential for Landslide Ground Stability Hazards	pg 51	Yes	Yes	n/a	n/a
Potential for Running Sand Ground Stability Hazards	pg 51		Yes	n/a	n/a
Potential for Shrinking or Swelling Clay Ground Stability Hazards	pg 52	Yes	Yes	n/a	n/a
Radon Potential - Radon Affected Areas			n/a	n/a	n/a
Radon Potential - Radon Protection Measures			n/a	n/a	n/a
Industrial Land Use					
Contemporary Trade Directory Entries	pg 53	2	34	20	174
Fuel Station Entries	pg 72		1	1	1
Points of Interest - Commercial Services	pg 72	3	4	4	59
Points of Interest - Education and Health					
Points of Interest - Manufacturing and Production	pg 78		3		25
Points of Interest - Public Infrastructure	pg 80		6	5	24
Points of Interest - Recreational and Environmental	pg 83			3	10
Gas Pipelines					
Underground Electrical Cables					

FAIRHURST

Summary

Data Type	Page Number	On Site	0 to 250m	251 to 500m	501 to 1000m (*up to 2000m)
Sensitive Land Use					
Ancient Woodland					
Areas of Adopted Green Belt					
Areas of Unadopted Green Belt					
Areas of Outstanding Natural Beauty					
Environmentally Sensitive Areas					
Forest Parks					
Local Nature Reserves					
Marine Nature Reserves					
National Nature Reserves					
National Parks					
Nitrate Sensitive Areas					
Nitrate Vulnerable Zones	pg 85	1			
Ramsar Sites					
Sites of Special Scientific Interest					
Special Areas of Conservation					
Special Protection Areas					
World Heritage Sites					

Map ID	Details	Quadrant Reference (Compass Direction)	Estimated Distance From Site	Contact	NGR
	BGS Groundwater Flooding Susceptibility Flooding Type: Potential for Groundwater Flooding to Occur at Surface	A13NW (N)	86	1	471441 174850
	BGS Groundwater Flooding Susceptibility Flooding Type: Potential for Groundwater Flooding to Occur at Surface	A13SW (W)	188	1	471250 174700
	BGS Groundwater Flooding Susceptibility Flooding Type: Potential for Groundwater Flooding to Occur at Surface	A13NW (N)	236	1	471441 175000
	BGS Groundwater Flooding Susceptibility Flooding Type: Potential for Groundwater Flooding of Property Situated Below Ground Level	A13NE (N)	245	1	471500 175000
	BGS Groundwater Flooding Susceptibility Flooding Type: Potential for Groundwater Flooding of Property Situated Below Ground Level	A13NE (NE)	261	1	471550 175000
	BGS Groundwater Flooding Susceptibility Flooding Type: Potential for Groundwater Flooding of Property Situated Below Ground Level	A13NW (NW)	263	1	471250 174950
	BGS Groundwater Flooding Susceptibility Flooding Type: Potential for Groundwater Flooding of Property Situated Below Ground Level	A13NE (N)	287	1	471450 175050
	BGS Groundwater Flooding Susceptibility Flooding Type: Limited Potential for Groundwater Flooding to Occur	A13NE (N)	293	1	471500 175050
	BGS Groundwater Flooding Susceptibility Flooding Type: Potential for Groundwater Flooding of Property Situated Below Ground Level	A13NW (NW)	301	1	471250 175000
	BGS Groundwater Flooding Susceptibility Flooding Type: Potential for Groundwater Flooding of Property Situated Below Ground Level	A13NE (NE)	314	1	471650 175000
	BGS Groundwater Flooding Susceptibility Flooding Type: Potential for Groundwater Flooding of Property Situated Below Ground Level	A13NW (NW)	317	1	471150 174900
	BGS Groundwater Flooding Susceptibility Flooding Type: Potential for Groundwater Flooding of Property Situated Below Ground Level	A13NW (NW)	317	1	471300 175050
	BGS Groundwater Flooding Susceptibility Flooding Type: Potential for Groundwater Flooding of Property Situated Below Ground Level	A13NW (NW)	334	1	471200 175000
	BGS Groundwater Flooding Susceptibility Flooding Type: Potential for Groundwater Flooding of Property Situated Below Ground Level	A13NW (NW)	341	1	471150 174950
	BGS Groundwater Flooding Susceptibility Flooding Type: Potential for Groundwater Flooding of Property Situated Below Ground Level	A13NW (NW)	341	1	471250 175050
	BGS Groundwater Flooding Susceptibility Flooding Type: Limited Potential for Groundwater Flooding to Occur	A13NW (NW)	371	1	471200 175050
	BGS Groundwater Flooding Susceptibility Flooding Type: Limited Potential for Groundwater Flooding to Occur	A13NW (NW)	371	1	471150 175000
	BGS Groundwater Flooding Susceptibility Flooding Type: Potential for Groundwater Flooding of Property Situated Below Ground Level	A13NE (NE)	384	1	471700 175050
	BGS Groundwater Flooding Susceptibility Flooding Type: Limited Potential for Groundwater Flooding to Occur	A12NE (NW)	384	1	471100 174950
	BGS Groundwater Flooding Susceptibility Flooding Type: Limited Potential for Groundwater Flooding to Occur	A18SE (N)	402	1	471550 175150
	BGS Groundwater Flooding Susceptibility Flooding Type: Potential for Groundwater Flooding of Property Situated Below Ground Level	A12NE (W)	409	1	471050 174900
	BGS Groundwater Flooding Susceptibility Flooding Type: Potential for Groundwater Flooding to Occur at Surface	A14NW (NE)	425	1	471800 175000

Map ID	Details	Quadrant Reference (Compass Direction)	Estimated Distance From Site	Contact	NGR
	BGS Groundwater Flooding Susceptibility Flooding Type: Limited Potential for Groundwater Flooding to Occur	A12NE (NW)	429	1	471050 174950
	BGS Groundwater Flooding Susceptibility Flooding Type: Potential for Groundwater Flooding of Property Situated Below Ground Level	A18SW (N)	436	1	471441 175200
	BGS Groundwater Flooding Susceptibility Flooding Type: Potential for Groundwater Flooding of Property Situated Below Ground Level	A14NW (NE)	456	1	471800 175050
	BGS Groundwater Flooding Susceptibility Flooding Type: Limited Potential for Groundwater Flooding to Occur	A12NE (W)	457	1	471000 174900
	BGS Groundwater Flooding Susceptibility Flooding Type: Potential for Groundwater Flooding of Property Situated Below Ground Level	A12NE (NW)	474	1	471000 174950
	BGS Groundwater Flooding Susceptibility Flooding Type: Potential for Groundwater Flooding of Property Situated Below Ground Level	A18SW (NW)	474	1	471250 175200
	BGS Groundwater Flooding Susceptibility Flooding Type: Limited Potential for Groundwater Flooding to Occur	A18SW (N)	486	1	471441 175250
	BGS Groundwater Flooding Susceptibility Flooding Type: Potential for Groundwater Flooding of Property Situated Below Ground Level	A19SW (NE)	489	1	471800 175100
1	**Discharge Consents** Operator: Mb-Caradon Property Type: Undefined Or Other Location: Offices, Caversham Road, Reading, Berks Authority: Environment Agency, Thames Region Catchment Area: Not Given Reference: Ctwc.2078 Permit Version: 1 Effective Date: 2nd December 1987 Issued Date: 2nd December 1987 Revocation Date: 6th February 1995 Discharge Type: Discharge Of Other Matter-Surface Water Discharge Environment: Freshwater Stream/River Receiving Water: River Thames **Status: Authorisation revoked** Positional Accuracy: Located by supplier to within 100m	A13SW (SW)	341	2	471220 174480
1	**Discharge Consents** Operator: Wates Built Retirement Homes Ltd Property Type: DOMESTIC PROPERTY (MULTIPLE) (INCL FARM HOUSES) Location: Retirement Homes Development, Caversham Road, Reading, Berks Authority: Environment Agency, Thames Region Catchment Area: Not Supplied Reference: Ctwc.2313 Permit Version: 1 Effective Date: 25th March 1988 Issued Date: 25th March 1988 Revocation Date: 31st October 1991 Discharge Type: Discharge Of Other Matter-Surface Water Discharge Environment: Freshwater Stream/River Receiving Water: River Thames **Status: Authorisation revoked** Positional Accuracy: Located by supplier to within 10m	A13SW (SW)	365	2	471220 174450
2	**Discharge Consents** Operator: M.E.P.C. Kings Road Ltd. Property Type: Undefined Or Other Location: Lynmouth Road / De Montfort Road, Reading, Berks. Authority: Environment Agency, Thames Region Catchment Area: Not Supplied Reference: Ctwc.0264 Permit Version: 1 Effective Date: 5th August 1985 Issued Date: 5th August 1985 Revocation Date: 19th March 1991 Discharge Type: Discharge Of Other Matter-Surface Water Discharge Environment: Freshwater Stream/River Receiving Water: River Thames **Status: Authorisation revoked** Positional Accuracy: Located by supplier to within 10m	A8NE (S)	500	2	471520 174250

Map ID	Details	Quadrant Reference (Compass Direction)	Estimated Distance From Site	Contact	NGR
3	**Discharge Consents** Operator: Mitchells & Butlers Retail Ltd Property Type: FOOD+BEVERAGE SERVICES/CAFE/RESTAURANT/PUB Location: Calendars Restaurant, Richfieldavenue, Caversham, Reading, Berks Authority: Environment Agency, Thames Region Catchment Area: Not Given Reference: CTWC.2379 Permit Version: 1 Effective Date: 22nd April 1988 Issued Date: 22nd April 1988 Revocation Date: Not Supplied Discharge Type: Discharge Of Other Matter-Surface Water Discharge Environment: Freshwater Stream/River Receiving Water: Portman Brook **Status: Transferred from COPA 1974** Positional Accuracy: Located by supplier to within 100m	A12SE (SW)	587	2	470900 174500
4	**Discharge Consents** Operator: Reading Borough Council Property Type: SALE OF MOTOR VEHICLES/MAINTENANCE + REPAIR Location: Hills Meadow Car Park, Reading,Berks. Authority: Environment Agency, Thames Region Catchment Area: Not Given Reference: CTWC.0994 Permit Version: 1 Effective Date: 15th July 1986 Issued Date: 15th July 1986 Revocation Date: 1st October 2007 Discharge Type: Discharge Of Other Matter-Surface Water Discharge Environment: Freshwater Stream/River Receiving Water: River Thames **Status: Revoked (Water Resources Act 1991, Section 88 & Schedule 10 as amended by Environment Act 1995)** Positional Accuracy: Located by supplier to within 100m	A9NW (SE)	788	2	471870 174080
5	**Discharge Consents** Operator: British Technical Cork Products Ltd Property Type: MAKING OF WOOD PRODUCTS/CORK/STRAW/SAWMILLING Location: Cork Factory, Caversham Mill, Mill Rd, Caversham, Reading, Berks Authority: Environment Agency, Thames Region Catchment Area: Not Supplied Reference: Ctcr.0797 Permit Version: 1 Effective Date: 8th October 1965 Issued Date: 8th October 1965 Revocation Date: 23rd January 1987 Discharge Type: Trade Discharges - Cooling Water Discharge Environment: Freshwater Stream/River Receiving Water: Thames **Status: Authorisation revoked** Positional Accuracy: Manually corrected supplier location	A14SE (E)	792	2	472200 174500
5	**Discharge Consents** Operator: British Technical Cork Products Ltd Property Type: MAKING OF WOOD PRODUCTS/CORK/STRAW/SAWMILLING Location: Cork Factory, Caversham Mill, Mill Rd, Caversham, Reading, Berks Authority: Environment Agency, Thames Region Catchment Area: Not Supplied Reference: Ctcr.0798 Permit Version: 1 Effective Date: 8th October 1965 Issued Date: 8th October 1965 Revocation Date: 23rd October 1987 Discharge Type: Trade Discharges - Cooling Water Discharge Environment: Freshwater Stream/River Receiving Water: Thames **Status: Authorisation revoked** Positional Accuracy: Manually corrected supplier location	A14SE (E)	792	2	472200 174500

Map ID	Details	Quadrant Reference (Compass Direction)	Estimated Distance From Site	Contact	NGR
6	**Discharge Consents** Operator: Sir Robert Mcalpine Ltd. Property Type: CONSTRUCTION OF BUILDINGS Location: Nugent House Vastern Road Reading Berkshire Rg1 8db Authority: Environment Agency, Thames Region Catchment Area: Not Given Reference: CAWM.0103 Permit Version: 2 Effective Date: 15th December 1999 Issued Date: 6th December 1999 Revocation Date: 29th February 2000 Discharge Type: Trade Effluent Discharge Environment: Land/Soakaway Receiving Water: To The Vastern Ditch **Status: Consent expired** Positional Accuracy: Located by supplier to within 10m	A8SE (S)	809	2	471710 173980
6	**Discharge Consents** Operator: Sir Robert Mcalpine Ltd. Property Type: CONSTRUCTION OF BUILDINGS Location: Nugent House Vastern Road Reading Berkshire Rg1 8db Authority: Environment Agency, Thames Region Catchment Area: Not Supplied Reference: Cawm.0103 Permit Version: 1 Effective Date: 15th October 1999 Issued Date: 6th December 1999 Revocation Date: 14th December 1999 Discharge Type: Trade Effluent Discharge Environment: Ditch Receiving Water: To The Vastern Ditch **Status: New Consent (Water Resources Act 1991, Section 88 & Schedule 10 as amended by Environment Act 1995)** Positional Accuracy: Located by supplier to within 10m	A8SE (S)	809	2	471710 173980
7	**Discharge Consents** Operator: Reading Borough Council Property Type: SPORT, AMUSEMENT+RECREATION/GOLF CLUB/GYM/THEME PK/SPA Location: Riverside Leisure Centre, Reading, Berks Authority: Environment Agency, Thames Region Catchment Area: Not Given Reference: CTWC.2509 Permit Version: 1 Effective Date: 9th June 1988 Issued Date: 9th June 1988 Revocation Date: Not Supplied Discharge Type: Discharge Of Other Matter-Surface Water Discharge Environment: Freshwater Stream/River Receiving Water: Portman Brook **Status: Transferred from COPA 1974** Positional Accuracy: Located by supplier to within 100m	A12SW (W)	868	2	470600 174500
8	**Discharge Consents** Operator: Cork Manufacturing Co Ltd, South Chingford, London Property Type: MAKING OF WOOD PRODUCTS/CORK/STRAW/SAWMILLING Location: Britcork Works, Caversham, Reading, Berks Authority: Environment Agency, Thames Region Catchment Area: Not Supplied Reference: Ctcr.1601 Permit Version: 1 Effective Date: 19th June 1979 Issued Date: 19th June 1979 Revocation Date: 23rd January 1987 Discharge Type: Trade Discharges - Cooling Water Discharge Environment: Freshwater Stream/River Receiving Water: Caversham Mill Stream **Status: Authorisation revoked** Positional Accuracy: Located by supplier to within 100m	A9NE (SE)	875	2	472200 174300

Map ID	Details	Quadrant Reference (Compass Direction)	Estimated Distance From Site	Contact	NGR
9	**Discharge Consents** Operator: Thames Water Utilities Limited. Property Type: WTW/WATER COLLECTION/TREATMENT/SUPPLY Location: Metropolitan Water Board (Now Thames Water - Central) Authority: Environment Agency, Thames Region Catchment Area: Not Supplied Reference: Ctcp.0445 Permit Version: 1 Effective Date: 16th November 1964 Issued Date: 16th November 1964 Revocation Date: 15th December 1998 Discharge Type: Trade Discharges - Process Effluent - Water Company (Wtw) Discharge Environment: Freshwater Stream/River Receiving Water: Thames **Status: Revoked (Water Resources Act 1991, Section 88 & Schedule 10 as amended by Environment Act 1995)** Positional Accuracy: Manually corrected supplier location	A8SE (S)	882	2	471700 173900
9	**Discharge Consents** Operator: Thames Water Utilities Limited. Property Type: WTW/WATER COLLECTION/TREATMENT/SUPPLY Location: Metropolitan Water Board (Now Thames Water - Central) Authority: Environment Agency, Thames Region Catchment Area: Not Supplied Reference: Ctcp.0446 Permit Version: 1 Effective Date: 16th November 1964 Issued Date: 16th November 1964 Revocation Date: 15th December 1998 Discharge Type: Trade Discharges - Process Effluent - Water Company (Wtw) Discharge Environment: Freshwater Stream/River Receiving Water: Thames **Status: Revoked (Water Resources Act 1991, Section 88 & Schedule 10 as amended by Environment Act 1995)** Positional Accuracy: Manually corrected supplier location	A8SE (S)	882	2	471700 173900
10	**Discharge Consents** Operator: Environment Agency - Thames Region Property Type: DOMESTIC PROPERTY (SINGLE) (INCL FARM HOUSE) Location: Caversham Lock House, Caversham, Reading, Berkshire Authority: Environment Agency, Thames Region Catchment Area: Not Supplied Reference: Cssm.0015 Permit Version: 2 Effective Date: 26th May 2006 Issued Date: 26th May 2006 Revocation Date: Not Supplied Discharge Type: Sewage Discharges - Final/Treated Effluent - Not Water Company Discharge Environment: Freshwater Stream/River Receiving Water: River Thames **Status: Varied by Application - (Water Resources Act 1991, Schedule 10 as amended by Environment Act 1995)** Positional Accuracy: Located by supplier to within 10m	A9SW (SE)	888	2	472000 174050
10	**Discharge Consents** Operator: Environment Agency - Thames Region Property Type: DOMESTIC PROPERTY (SINGLE) (INCL FARM HOUSE) Location: Caversham Lock House, Caversham, Reading, Berkshire Authority: Environment Agency, Thames Region Catchment Area: Not Given Reference: CSSM.0015 Permit Version: 1 Effective Date: 3rd October 1995 Issued Date: 3rd October 1995 Revocation Date: 25th May 2006 Discharge Type: Sewage Discharges - Final/Treated Effluent - Not Water Company Discharge Environment: Freshwater Stream/River Receiving Water: River Thames **Status: New Consent, by Application (Water Resources Act 1991, Section 88)** Positional Accuracy: Located by supplier to within 100m	A9SW (SE)	888	2	472000 174050

Map ID	Details	Quadrant Reference (Compass Direction)	Estimated Distance From Site	Contact	NGR
11	**Discharge Consents** Operator: Heron Homes Ltd Property Type: DOMESTIC PROPERTY (MULTIPLE) (INCL FARM HOUSES) Location: Caversham Mill, Reading, Berks Authority: Environment Agency, Thames Region Catchment Area: Not Supplied Reference: Ctwc.1438 Permit Version: 1 Effective Date: 23rd January 1987 Issued Date: 23rd January 1987 Revocation Date: 14th May 1991 Discharge Type: Unknown Discharge Environment: Freshwater Stream/River Receiving Water: River Thames **Status: Authorisation revoked** Positional Accuracy: Located by supplier to within 100m	A9NE (SE)	929	2	472200 174200
12	**Discharge Consents** Operator: Cork Manufacturing Co Ltd Property Type: MAKING OF WOOD PRODUCTS/CORK/STRAW/SAWMILLING Location: Britcork Works, Caversham, Reading, Berks Authority: Environment Agency, Thames Region Catchment Area: Not Supplied Reference: Ctcr.1245 Permit Version: 1 Effective Date: 11th October 1971 Issued Date: 11th October 1971 Revocation Date: 23rd January 1987 Discharge Type: Trade Discharges - Cooling Water Discharge Environment: Freshwater Stream/River Receiving Water: Thames **Status: Authorisation revoked** Positional Accuracy: Located by supplier to within 100m	A9NE (SE)	962	2	472300 174300
13	**Prosecutions Relating to Controlled Waters** Location: Pumping Station, Nugent House, Vastern Road, READING, Berkshire, RG1 8DB Prosecution Text: Environment Action Issue 2 (June / July 1996), Polluting three miles of the River Brent with oil due to a switch failure at the pumping station. Prosecution Act: WRA91 Hearing Date: Not Supplied Verdict: Guilty Fine: 15000 Cost: 460 Positional Accuracy: Manually positioned to the address or location	A8SE (S)	788	2	471714 174003
14	**Local Authority Pollution Prevention and Controls** Name: Suprema Services Ltd Location: 32b Church Street, Caversham, Reading, Rg4 8au Authority: Reading Borough Council, Environmental Health Department Permit Reference: EPA/PAR.B/DC17/P1 Dated: 1st September 2007 Process Type: Local Authority Air Pollution Control Description: PG6/46 Dry cleaning **Status: Permitted** Positional Accuracy: Manually positioned to the address or location	A13NW (NW)	137	3	471310 174817
14	**Local Authority Pollution Prevention and Controls** Name: Caversham Launderama Location: 21 Church Street, Caversham, Reading, Rg4 8ba Authority: Reading Borough Council, Environmental Health Department Permit Reference: EPA/PAR.B/DC5/P1 Dated: Not Supplied Process Type: Local Authority Air Pollution Control Description: PG6/46 Dry cleaning **Status: Authorisation certificate surrendered by operator** Positional Accuracy: Manually positioned to the address or location	A13NW (W)	149	3	471288 174785
14	**Local Authority Pollution Prevention and Controls** Name: Caversham Bridge Service StationTesco Stores Ltd Location: 18-20 Church Street, Caversham, READING, Berkshire, RG4 8AV Authority: Reading Borough Council, Environmental Health Department Permit Reference: EPA/PAR.B/35/98/P2 Dated: 4th March 1999 Process Type: Local Authority Pollution Prevention and Control Description: PG1/14 Petrol filling station **Status: Permitted** Positional Accuracy: Automatically positioned to the address	A13NW (NW)	164	3	471284 174824

Map ID	Details	Quadrant Reference (Compass Direction)	Estimated Distance From Site	Contact	NGR
15	**Local Authority Pollution Prevention and Controls** Name: Polar Dry Cleaners Location: 56 Prospect Street, Caversham, Reading, Rg4 8jl Authority: Reading Borough Council, Environmental Health Department Permit Reference: EPA/PAR.B/DC13/P1 Dated: 1st September 2007 Process Type: Local Authority Air Pollution Control Description: PG6/46 Dry cleaning **Status: Permitted** Positional Accuracy: Manually positioned to the address or location	A13NE (NE)	190	3	471536 174928
16	**Local Authority Pollution Prevention and Controls** Name: Thames Valley Service StationShell Location: George Street, Caversham, READING, Berkshire, RG4 8DH Authority: Reading Borough Council, Environmental Health Department Permit Reference: PPC/PARB/44/98/P3 Dated: 24th August 1999 Process Type: Local Authority Pollution Prevention and Control Description: PG1/14 Petrol filling station **Status: Permitted** Positional Accuracy: Automatically positioned to the address	A9NW (SE)	613	3	471950 174395
17	**Local Authority Pollution Prevention and Controls** Name: Snax 24 Ltd Location: Richfield Avenue, Reading, Berkshire, RG1 8EQ Authority: Reading Borough Council, Environmental Health Department Permit Reference: EPA/PAR.B/27/98/P1 Dated: 18th May 1999 Process Type: Local Authority Pollution Prevention and Control Description: PG1/14 Petrol filling station **Status: Permitted** Positional Accuracy: Automatically positioned to the address	A7NE (SW)	697	3	470834 174389
18	**Local Authority Pollution Prevention and Controls** Name: Mill Road Garage Location: 2 Mill Road, Caversham, Rg4 8dp Authority: Reading Borough Council, Environmental Health Department Permit Reference: Not Supplied Dated: Not Supplied Process Type: Local Authority Pollution Prevention and Control Description: PG1/1Waste oil burners, less than 0.4MW net rated thermal input **Status: Permitted** Positional Accuracy: Manually positioned to the address or location	A14SE (E)	833	3	472246 174509
19	**Local Authority Pollution Prevention and Controls** Name: Rivermead Accident Repair Centre Ltd Location: 64 Cardiff Road, READING, Berkshire, RG1 8LL Authority: Reading Borough Council, Environmental Health Department Permit Reference: EPA/PAR.B/50/00/P1 Dated: 22nd August 2000 Process Type: Local Authority Pollution Prevention and Control Description: PG6/34 Respraying of road vehicles **Status: Permitted** Positional Accuracy: Manually positioned to the address or location	A7NE (SW)	900	3	470796 174110
20	**Local Authority Pollution Prevention and Controls** Name: Star Motor Services Location: Unit 1, Send Road, Caversham, Reading, Rg4 8eh Authority: Reading Borough Council, Environmental Health Department Permit Reference: Not Supplied Dated: Not Supplied Process Type: Local Authority Pollution Prevention and Control Description: PG1/1Waste oil burners, less than 0.4MW net rated thermal input **Status: Permitted** Positional Accuracy: Manually positioned to the address or location	A14SE (E)	913	3	472328 174507
20	**Local Authority Pollution Prevention and Controls** Name: Cavesham Coachworks Ltd Location: 3 Send Road, Caversham, Reading, RG4 8EH Authority: Reading Borough Council, Environmental Health Department Permit Reference: PPC/R/VR2/2012 Dated: 1st April 2012 Process Type: Local Authority Pollution Prevention and Control Description: PG6/34 Respraying of road vehicles **Status: Permitted** Positional Accuracy: Manually positioned to the address or location	A14SE (E)	921	3	472329 174481

Map ID	Details	Quadrant Reference (Compass Direction)	Estimated Distance From Site	Contact	NGR
20	**Local Authority Pollution Prevention and Controls** Name: Caversham Coachworks Ltd Location: 3 Send Road, Caversham, READING, Berkshire, RG4 8EH Authority: Reading Borough Council, Environmental Health Department Permit Reference: EPA/PAR.B/20/95/P1 Dated: 20th February 1993 Process Type: Local Authority Pollution Prevention and Control Description: PG6/34 Respraying of road vehicles **Status: Permitted** Positional Accuracy: Automatically positioned to the address	A14SE (E)	926	3	472334 174476
21	**Local Authority Pollution Prevention and Controls** Name: Sprayworks Ltd Location: Unit 5 151-155 Cardiff Road, Reading, RG1 8ES Authority: Reading Borough Council, Environmental Health Department Permit Reference: EPA/PAR.B/47/99/P2 Dated: Not Supplied Process Type: Local Authority Pollution Prevention and Control Description: PG6/34 Respraying of road vehicles **Status: Application Refused Or Cancelled** Positional Accuracy: Manually positioned to the address or location	A7SW (SW)	986	3	470714 174072
	Nearest Surface Water Feature	A13SW (SW)	240	-	471334 174527
22	**Pollution Incidents to Controlled Waters** Property Type: Not Given Location: CAVERSHAM Authority: Environment Agency, Thames Region Pollutant: General Note: Confirmed incident Incident Date: 25th June 1999 Incident Reference: THWE1999043578 Catchment Area: Not Given Receiving Water: Not Given Cause of Incident: Not Given Incident Severity: Category 3 - Minor Incident Positional Accuracy: Located by supplier to within 10m	A13NE (NE)	65	2	471500 174800
23	**Pollution Incidents to Controlled Waters** Property Type: Not Given Location: CAVERSHAM Authority: Environment Agency, Thames Region Pollutant: Oils - Unknown Note: Confirmed As A Pollution Incident Incident Date: 10th June 1993 Incident Reference: WE930187 Catchment Area: Not Given Receiving Water: Not Given Cause of Incident: Not Given Incident Severity: Category 3 - Minor Incident Positional Accuracy: Located by supplier to within 100m	A13SW (SW)	198	2	471300 174600
24	**Pollution Incidents to Controlled Waters** Property Type: Not Given Location: CAVERSHAM Authority: Environment Agency, Thames Region Pollutant: Storm Sewage Note: Not Supplied Incident Date: 4th October 1997 Incident Reference: THWE1997030204 Catchment Area: Not Given Receiving Water: Not Given Cause of Incident: Not Given Incident Severity: Category 3 - Minor Incident Positional Accuracy: Located by supplier to within 100m	A13NW (W)	239	2	471200 174800
25	**Pollution Incidents to Controlled Waters** Property Type: Not Given Location: CAVERSHAM Authority: Environment Agency, Thames Region Pollutant: Oils - Unknown Note: Confirmed As A Pollution Incident Incident Date: 10th June 1990 Incident Reference: WE900365 Catchment Area: Not Given Receiving Water: Not Given Cause of Incident: Not Given Incident Severity: Category 3 - Minor Incident Positional Accuracy: Located by supplier to within 100m	A13SE (S)	251	2	471500 174500

Map ID	Details	Quadrant Reference (Compass Direction)	Estimated Distance From Site	Contact	NGR
25	**Pollution Incidents to Controlled Waters** Property Type: Not Given Location: CAVERSHAM Authority: Environment Agency, Thames Region Pollutant: Oils - Unknown Note: Confirmed As A Pollution Incident Incident Date: 5th May 1995 Incident Reference: WE950173 Catchment Area: Not Given Receiving Water: Not Given Cause of Incident: Not Given Incident Severity: Category 3 - Minor Incident Positional Accuracy: Located by supplier to within 100m	A13SE (S)	255	2	471500 174495
26	**Pollution Incidents to Controlled Waters** Property Type: Not Given Location: CAVERSHAM Authority: Environment Agency, Thames Region Pollutant: Oils - Unknown Note: Confirmed As A Pollution Incident Incident Date: 30th December 1995 Incident Reference: WE950471 Catchment Area: Not Given Receiving Water: Not Given Cause of Incident: Not Given Incident Severity: Category 2 - Significant Incident Positional Accuracy: Located by supplier to within 100m	A13SE (E)	257	2	471700 174700
26	**Pollution Incidents to Controlled Waters** Property Type: Not Given Location: CAVERSHAM Authority: Environment Agency, Thames Region Pollutant: Oils - Unknown Note: Not Supplied Incident Date: 9th April 1996 Incident Reference: WE960117 Catchment Area: Not Given Receiving Water: Not Given Cause of Incident: Not Given Incident Severity: Category 3 - Minor Incident Positional Accuracy: Located by supplier to within 100m	A13SE (E)	258	2	471700 174695
27	**Pollution Incidents to Controlled Waters** Property Type: Not Given Location: CAVERSHAM Authority: Environment Agency, Thames Region Pollutant: Miscellaneous - Other Note: Not Supplied Incident Date: 22nd March 1996 Incident Reference: WE960093 Catchment Area: Not Given Receiving Water: Not Given Cause of Incident: Not Given Incident Severity: Category 3 - Minor Incident Positional Accuracy: Located by supplier to within 100m	A13SW (SW)	263	2	471300 174520
27	**Pollution Incidents to Controlled Waters** Property Type: Not Given Location: Caversham Swo Authority: Environment Agency, Thames Region Pollutant: Miscellaneous - Unknown Note: Confirmed As A Pollution Incident Incident Date: 27th February 1995 Incident Reference: WE950070 Catchment Area: Not Given Receiving Water: Not Given Cause of Incident: Not Given Incident Severity: Category 3 - Minor Incident Positional Accuracy: Located by supplier to within 100m	A13SW (SW)	273	2	471280 174520
28	**Pollution Incidents to Controlled Waters** Property Type: Not Given Location: READING Authority: Environment Agency, Thames Region Pollutant: Oils - Unknown Note: Confirmed As A Pollution Incident Incident Date: 12th October 1991 Incident Reference: WE910554 Catchment Area: Not Given Receiving Water: Not Given Cause of Incident: Not Given Incident Severity: Category 3 - Minor Incident Positional Accuracy: Located by supplier to within 100m	A13SW (SW)	273	2	471205 174595

Map ID	Details	Quadrant Reference (Compass Direction)	Estimated Distance From Site	Contact	NGR
28	**Pollution Incidents to Controlled Waters** Property Type: Not Given Location: READING Authority: Environment Agency, Thames Region Pollutant: Oils - Unknown Note: Confirmed As A Pollution Incident Incident Date: 4th July 1990 Incident Reference: WE900417 Catchment Area: Not Given Receiving Water: Not Given Cause of Incident: Not Given Incident Severity: Category 3 - Minor Incident Positional Accuracy: Located by supplier to within 100m	A13SW (SW)	275	2	471200 174600
28	**Pollution Incidents to Controlled Waters** Property Type: Not Given Location: Caversham Bridge Authority: Environment Agency, Thames Region Pollutant: Oils - Unknown Note: Confirmed As A Pollution Incident Incident Date: 31st October 1990 Incident Reference: WE900622 Catchment Area: Not Given Receiving Water: Not Given Cause of Incident: Not Given Incident Severity: Category 3 - Minor Incident Positional Accuracy: Located by supplier to within 100m	A13SW (SW)	278	2	471200 174595
29	**Pollution Incidents to Controlled Waters** Property Type: Not Given Location: CAVERSHAM Authority: Environment Agency, Thames Region Pollutant: Oils - Unknown Note: Not Supplied Incident Date: 4th January 1996 Incident Reference: WE960002 Catchment Area: Not Given Receiving Water: Not Given Cause of Incident: Not Given Incident Severity: Category 3 - Minor Incident Positional Accuracy: Located by supplier to within 100m	A13SE (SE)	289	2	471600 174500
30	**Pollution Incidents to Controlled Waters** Property Type: Not Given Location: Caversham Bridge Authority: Environment Agency, Thames Region Pollutant: Oils - Unknown Note: Confirmed As A Pollution Incident Incident Date: 15th March 1995 Incident Reference: WE950097 Catchment Area: Not Given Receiving Water: Not Given Cause of Incident: Not Given Incident Severity: Category 3 - Minor Incident Positional Accuracy: Located by supplier to within 100m	A13SW (W)	299	2	471150 174650
31	**Pollution Incidents to Controlled Waters** Property Type: Not Given Location: CAVERSHAM Authority: Environment Agency, Thames Region Pollutant: Oils - Unknown Note: Confirmed As A Pollution Incident Incident Date: 25th October 1994 Incident Reference: WE940370 Catchment Area: Not Given Receiving Water: Not Given Cause of Incident: Not Given Incident Severity: Category 3 - Minor Incident Positional Accuracy: Located by supplier to within 100m	A12SE (W)	336	2	471100 174700
31	**Pollution Incidents to Controlled Waters** Property Type: Not Given Location: CAVERSHAM Authority: Environment Agency, Thames Region Pollutant: Miscellaneous - Other Note: Not Supplied Incident Date: 10th June 1996 Incident Reference: WE960197 Catchment Area: Not Given Receiving Water: Not Given Cause of Incident: Not Given Incident Severity: Category 3 - Minor Incident Positional Accuracy: Located by supplier to within 100m	A12SE (W)	337	2	471100 174695

Map ID	Details	Quadrant Reference (Compass Direction)	Estimated Distance From Site	Contact	NGR
32	**Pollution Incidents to Controlled Waters** Property Type: Not Given Location: READING Authority: Environment Agency, Thames Region Pollutant: Chemicals - Unknown Note: Confirmed As A Pollution Incident Incident Date: 5th July 1994 Incident Reference: WE940233 Catchment Area: Not Given Receiving Water: Not Given Cause of Incident: Not Given Incident Severity: Category 3 - Minor Incident Positional Accuracy: Located by supplier to within 100m	A13SW (SW)	339	2	471200 174500
33	**Pollution Incidents to Controlled Waters** Property Type: Not Given Location: READING Authority: Environment Agency, Thames Region Pollutant: Oils - Unknown Note: Confirmed As A Pollution Incident Incident Date: 16th August 1995 Incident Reference: WE950268 Catchment Area: Not Given Receiving Water: Not Given Cause of Incident: Not Given Incident Severity: Category 3 - Minor Incident Positional Accuracy: Located by supplier to within 100m	A12SE (SW)	363	2	471100 174600
33	**Pollution Incidents to Controlled Waters** Property Type: Not Given Location: READING Authority: Environment Agency, Thames Region Pollutant: Miscellaneous - Unknown Note: Confirmed As A Pollution Incident Incident Date: 2nd March 1990 Incident Reference: WE900149 Catchment Area: Not Given Receiving Water: Not Given Cause of Incident: Not Given Incident Severity: Category 3 - Minor Incident Positional Accuracy: Located by supplier to within 100m	A12SE (SW)	386	2	471100 174550
34	**Pollution Incidents to Controlled Waters** Property Type: Not Given Location: CAVERSHAM Authority: Environment Agency, Thames Region Pollutant: Oils - Unknown Note: Confirmed As A Pollution Incident Incident Date: 11th January 1993 Incident Reference: WE930017 Catchment Area: Not Given Receiving Water: Not Given Cause of Incident: Not Given Incident Severity: Category 3 - Minor Incident Positional Accuracy: Located by supplier to within 100m	A8NE (SE)	377	2	471600 174400
35	**Pollution Incidents to Controlled Waters** Property Type: Not Given Location: CAVERSHAM Authority: Environment Agency, Thames Region Pollutant: General Note: Confirmed incident Incident Date: 16th June 1999 Incident Reference: THWE1999043471 Catchment Area: Not Given Receiving Water: Not Given Cause of Incident: Not Given Incident Severity: Category 3 - Minor Incident Positional Accuracy: Located by supplier to within 10m	A8NE (SE)	428	2	471700 174400
36	**Pollution Incidents to Controlled Waters** Property Type: Not Given Location: George Street, CAVERSHAM Authority: Environment Agency, Thames Region Pollutant: Chemicals - Unknown Note: Confirmed As A Pollution Incident Incident Date: 20th July 1990 Incident Reference: WE900440 Catchment Area: Not Given Receiving Water: Not Given Cause of Incident: Not Given Incident Severity: Category 3 - Minor Incident Positional Accuracy: Located by supplier to within 100m	A14SW (SE)	430	2	471800 174500

Map ID	Details	Quadrant Reference (Compass Direction)	Estimated Distance From Site	Contact	NGR
37	**Pollution Incidents to Controlled Waters** Property Type: Not Given Location: READING Authority: Environment Agency, Thames Region Pollutant: Oils - Unknown Note: Confirmed As A Pollution Incident Incident Date: 16th June 1990 Incident Reference: WE900392 Catchment Area: Not Given Receiving Water: Not Given Cause of Incident: Not Given Incident Severity: Category 3 - Minor Incident Positional Accuracy: Located by supplier to within 100m	A8NE (S)	448	2	471500 174300
37	**Pollution Incidents to Controlled Waters** Property Type: Not Given Location: CAVERSHAM Authority: Environment Agency, Thames Region Pollutant: Oils - Unknown Note: Confirmed As A Pollution Incident Incident Date: 6th January 1992 Incident Reference: WE920014 Catchment Area: Not Given Receiving Water: Not Given Cause of Incident: Not Given Incident Severity: Category 3 - Minor Incident Positional Accuracy: Located by supplier to within 100m	A8NE (S)	453	2	471500 174295
38	**Pollution Incidents to Controlled Waters** Property Type: Not Given Location: READING Authority: Environment Agency, Thames Region Pollutant: Oils - Unknown Note: Confirmed As A Pollution Incident Incident Date: 29th November 1990 Incident Reference: WE900656 Catchment Area: Not Given Receiving Water: Not Given Cause of Incident: Not Given Incident Severity: Category 3 - Minor Incident Positional Accuracy: Located by supplier to within 100m	A8NE (S)	470	2	471600 174300
39	**Pollution Incidents to Controlled Waters** Property Type: Not Given Location: READING Authority: Environment Agency, Thames Region Pollutant: Chemicals - Unknown Note: Not Supplied Incident Date: Not Supplied Incident Reference: WE960135 Catchment Area: Not Given Receiving Water: Not Given Cause of Incident: Not Given Incident Severity: Category 3 - Minor Incident Positional Accuracy: Located by supplier to within 100m	A8NW (SW)	550	2	471105 174305
39	**Pollution Incidents to Controlled Waters** Property Type: Not Given Location: READING Authority: Environment Agency, Thames Region Pollutant: Chemicals - Unknown Note: Not Supplied Incident Date: Not Supplied Incident Reference: WE960151 Catchment Area: Not Given Receiving Water: Not Given Cause of Incident: Not Given Incident Severity: Category 3 - Minor Incident Positional Accuracy: Located by supplier to within 100m	A8NW (SW)	554	2	471105 174300
39	**Pollution Incidents to Controlled Waters** Property Type: Not Given Location: READING Authority: Environment Agency, Thames Region Pollutant: Chemicals - Unknown Note: Not Supplied Incident Date: 20th March 1996 Incident Reference: WE960078 Catchment Area: Not Given Receiving Water: Not Given Cause of Incident: Not Given Incident Severity: Category 3 - Minor Incident Positional Accuracy: Located by supplier to within 100m	A7NE (SW)	557	2	471100 174300

Map ID	Details	Quadrant Reference (Compass Direction)	Estimated Distance From Site	Contact	NGR
39	**Pollution Incidents to Controlled Waters** Property Type: Not Given Location: READING Authority: Environment Agency, Thames Region Pollutant: Chemicals - Unknown Note: Not Supplied Incident Date: 15th October 1996 Incident Reference: WE960361 Catchment Area: Not Given Receiving Water: Not Given Cause of Incident: Not Given Incident Severity: Category 3 - Minor Incident Positional Accuracy: Located by supplier to within 100m	A8NW (SW)	558	2	471105 174295
39	**Pollution Incidents to Controlled Waters** Property Type: Not Given Location: READING Authority: Environment Agency, Thames Region Pollutant: Chemicals - Unknown Note: Not Supplied Incident Date: 10th April 1996 Incident Reference: WE960360 Catchment Area: Not Given Receiving Water: Not Given Cause of Incident: Not Given Incident Severity: Category 3 - Minor Incident Positional Accuracy: Located by supplier to within 100m	A7NE (SW)	561	2	471100 174295
40	**Pollution Incidents to Controlled Waters** Property Type: Not Given Location: CAVERSHAM Authority: Environment Agency, Thames Region Pollutant: Oils - Unknown Note: Confirmed As A Pollution Incident Incident Date: Not Supplied Incident Reference: WE900047 Catchment Area: Not Given Receiving Water: Not Given Cause of Incident: Not Given Incident Severity: Category 3 - Minor Incident Positional Accuracy: Located by supplier to within 100m	A9NW (SE)	572	2	471900 174395
40	**Pollution Incidents to Controlled Waters** Property Type: Not Given Location: CAVERSHAM Authority: Environment Agency, Thames Region Pollutant: Oils - Unknown Note: Not Supplied Incident Date: 4th January 1996 Incident Reference: WE960003 Catchment Area: Not Given Receiving Water: Not Given Cause of Incident: Not Given Incident Severity: Category 3 - Minor Incident Positional Accuracy: Located by supplier to within 100m	A9NW (SE)	576	2	471905 174395
41	**Pollution Incidents to Controlled Waters** Property Type: Not Given Location: CAVERSHAM Authority: Environment Agency, Thames Region Pollutant: Miscellaneous - Unknown Note: Confirmed As A Pollution Incident Incident Date: 2nd August 1994 Incident Reference: WE940280 Catchment Area: Not Given Receiving Water: Not Given Cause of Incident: Not Given Incident Severity: Category 3 - Minor Incident Positional Accuracy: Located by supplier to within 100m	A14SW (E)	600	2	472050 174750
42	**Pollution Incidents to Controlled Waters** Property Type: Not Given Location: READING Authority: Environment Agency, Thames Region Pollutant: Oils - Unknown Note: Confirmed As A Pollution Incident Incident Date: Not Supplied Incident Reference: WE890131 Catchment Area: Not Given Receiving Water: Not Given Cause of Incident: Not Given Incident Severity: Category 3 - Minor Incident Positional Accuracy: Located by supplier to within 100m	A8NE (SE)	601	2	471700 174200

Map ID	Details	Quadrant Reference (Compass Direction)	Estimated Distance From Site	Contact	NGR
43	**Pollution Incidents to Controlled Waters** Property Type: Not Given Location: CAVERSHAM Authority: Environment Agency, Thames Region Pollutant: General Note: Confirmed incident Incident Date: 6th April 1999 Incident Reference: THWE1999042480 Catchment Area: Not Given Receiving Water: Not Given Cause of Incident: Not Given Incident Severity: Category 3 - Minor Incident Positional Accuracy: Located by supplier to within 10m	A9NW (SE)	635	2	471900 174300
44	**Pollution Incidents to Controlled Waters** Property Type: Not Given Location: READING Authority: Environment Agency, Thames Region Pollutant: Oils - Unknown Note: Confirmed As A Pollution Incident Incident Date: 2nd April 1992 Incident Reference: WE920186 Catchment Area: Not Given Receiving Water: Not Given Cause of Incident: Not Given Incident Severity: Category 3 - Minor Incident Positional Accuracy: Located by supplier to within 100m	A8NW (S)	652	2	471350 174100
45	**Pollution Incidents to Controlled Waters** Property Type: Not Given Location: CAVERSHAM Authority: Environment Agency, Thames Region Pollutant: Oils - Unknown Note: Not Supplied Incident Date: 8th November 1997 Incident Reference: THWE1997030795 Catchment Area: Not Given Receiving Water: Not Given Cause of Incident: Not Given Incident Severity: Category 3 - Minor Incident Positional Accuracy: Located by supplier to within 100m	A14SW (E)	653	2	472100 174700
46	**Pollution Incidents to Controlled Waters** Property Type: Not Given Location: READING Authority: Environment Agency, Thames Region Pollutant: Oils - Unknown Note: Confirmed As A Pollution Incident Incident Date: 8th June 1992 Incident Reference: WE920344 Catchment Area: Not Given Receiving Water: Not Given Cause of Incident: Not Given Incident Severity: Category 3 - Minor Incident Positional Accuracy: Located by supplier to within 100m	A8NE (S)	693	2	471700 174100
46	**Pollution Incidents to Controlled Waters** Property Type: Not Given Location: Reading Bridge Authority: Environment Agency, Thames Region Pollutant: Miscellaneous - Unknown Note: Confirmed As A Pollution Incident Incident Date: 3rd November 1993 Incident Reference: WE930370 Catchment Area: Not Given Receiving Water: Not Given Cause of Incident: Not Given Incident Severity: Category 3 - Minor Incident Positional Accuracy: Located by supplier to within 100m	A8NE (S)	697	2	471700 174095
46	**Pollution Incidents to Controlled Waters** Property Type: Not Given Location: READING Authority: Environment Agency, Thames Region Pollutant: Miscellaneous - Natural Note: Confirmed As A Pollution Incident Incident Date: 28th June 1994 Incident Reference: WE940215 Catchment Area: Not Given Receiving Water: Not Given Cause of Incident: Not Given Incident Severity: Category 3 - Minor Incident Positional Accuracy: Located by supplier to within 100m	A8NE (S)	699	2	471705 174095

Map ID	Details	Quadrant Reference (Compass Direction)	Estimated Distance From Site	Contact	NGR
47	**Pollution Incidents to Controlled Waters** Property Type: Not Given Location: Caversham Petrol Station Authority: Environment Agency, Thames Region Pollutant: Miscellaneous - Unknown Note: Confirmed As A Pollution Incident Incident Date: 6th April 1990 Incident Reference: WE900235 Catchment Area: Not Given Receiving Water: Not Given Cause of Incident: Not Given Incident Severity: Category 3 - Minor Incident Positional Accuracy: Located by supplier to within 100m	A9NW (SE)	706	2	471950 174250
48	**Pollution Incidents to Controlled Waters** Property Type: Not Given Location: CAVERSHAM Authority: Environment Agency, Thames Region Pollutant: General Note: Not Supplied Incident Date: 3rd October 1998 Incident Reference: THWE1998040884 Catchment Area: Not Given Receiving Water: Not Given Cause of Incident: Not Given Incident Severity: Category 3 - Minor Incident Positional Accuracy: Located by supplier to within 100m	A9NW (SE)	731	2	471800 174105
48	**Pollution Incidents to Controlled Waters** Property Type: Not Given Location: READING Authority: Environment Agency, Thames Region Pollutant: Oils - Unknown Note: Not Supplied Incident Date: 21st March 1996 Incident Reference: WE960098 Catchment Area: Not Given Receiving Water: Not Given Cause of Incident: Not Given Incident Severity: Category 3 - Minor Incident Positional Accuracy: Located by supplier to within 100m	A9NW (SE)	733	2	471805 174105
48	**Pollution Incidents to Controlled Waters** Property Type: Not Given Location: READING Authority: Environment Agency, Thames Region Pollutant: Oils - Unknown Note: Confirmed As A Pollution Incident Incident Date: 30th January 1990 Incident Reference: WE900077 Catchment Area: Not Given Receiving Water: Not Given Cause of Incident: Not Given Incident Severity: Category 3 - Minor Incident Positional Accuracy: Located by supplier to within 100m	A9NW (SE)	735	2	471800 174100
48	**Pollution Incidents to Controlled Waters** Property Type: Not Given Location: De Bohun Road, READING Authority: Environment Agency, Thames Region Pollutant: Oils - Unknown Note: Not Supplied Incident Date: Not Supplied Incident Reference: WE960168 Catchment Area: Not Given Receiving Water: Not Given Cause of Incident: Not Given Incident Severity: Category 3 - Minor Incident Positional Accuracy: Located by supplier to within 100m	A9NW (SE)	738	2	471805 174100
48	**Pollution Incidents to Controlled Waters** Property Type: Not Given Location: READING Authority: Environment Agency, Thames Region Pollutant: Oils - Unknown Note: Not Supplied Incident Date: 24th June 1993 Incident Reference: WE930207 Catchment Area: Not Given Receiving Water: Not Given Cause of Incident: Not Given Incident Severity: Category 3 - Minor Incident Positional Accuracy: Located by supplier to within 100m	A9NW (SE)	740	2	471800 174095

Map ID	Details	Quadrant Reference (Compass Direction)	Estimated Distance From Site	Contact	NGR
48	**Pollution Incidents to Controlled Waters** Property Type: Not Given Location: READING Authority: Environment Agency, Thames Region Pollutant: Oils - Unknown Note: Confirmed As A Pollution Incident Incident Date: 10th November 1994 Incident Reference: WE940393 Catchment Area: Not Given Receiving Water: Not Given Cause of Incident: Not Given Incident Severity: Category 3 - Minor Incident Positional Accuracy: Located by supplier to within 100m	A9NW (SE)	742	2	471805 174095
49	**Pollution Incidents to Controlled Waters** Property Type: Not Given Location: Nra Depot Authority: Environment Agency, Thames Region Pollutant: Oils - Unknown Note: Confirmed As A Pollution Incident Incident Date: 10th April 1990 Incident Reference: WE900281 Catchment Area: Not Given Receiving Water: Not Given Cause of Incident: Not Given Incident Severity: Category 3 - Minor Incident Positional Accuracy: Located by supplier to within 100m	A8SE (SE)	758	2	471750 174050
50	**Pollution Incidents to Controlled Waters** Property Type: Not Given Location: CAVERSHAM Authority: Environment Agency, Thames Region Pollutant: Unknown Sewage Note: Confirmed As A Pollution Incident Incident Date: 22nd July 1990 Incident Reference: WE900453 Catchment Area: Not Given Receiving Water: Not Given Cause of Incident: Not Given Incident Severity: Category 3 - Minor Incident Positional Accuracy: Located by supplier to within 100m	A12SW (W)	773	2	470700 174500
51	**Pollution Incidents to Controlled Waters** Property Type: Not Given Location: READING Authority: Environment Agency, Thames Region Pollutant: Oils - Unknown Note: Not Supplied Incident Date: 17th June 1997 Incident Reference: THWE1997029393 Catchment Area: Not Given Receiving Water: Not Given Cause of Incident: Not Given Incident Severity: Category 3 - Minor Incident Positional Accuracy: Located by supplier to within 100m	A8SE (S)	782	2	471700 174005
51	**Pollution Incidents to Controlled Waters** Property Type: Not Given Location: READING Authority: Environment Agency, Thames Region Pollutant: Oils - Unknown Note: Not Supplied Incident Date: 14th August 1996 Incident Reference: WE960288 Catchment Area: Not Given Receiving Water: Not Given Cause of Incident: Not Given Incident Severity: Category 3 - Minor Incident Positional Accuracy: Located by supplier to within 100m	A8SE (S)	784	2	471705 174005
51	**Pollution Incidents to Controlled Waters** Property Type: Not Given Location: Reading Bridge Authority: Environment Agency, Thames Region Pollutant: Oils - Unknown Note: Confirmed As A Pollution Incident Incident Date: 22nd August 1990 Incident Reference: WE900521 Catchment Area: Not Given Receiving Water: Not Given Cause of Incident: Not Given Incident Severity: Category 3 - Minor Incident Positional Accuracy: Located by supplier to within 100m	A8SE (S)	787	2	471700 174000

Map ID	Details	Quadrant Reference (Compass Direction)	Estimated Distance From Site	Contact	NGR
51	**Pollution Incidents to Controlled Waters** Property Type: Not Given Location: READING Authority: Environment Agency, Thames Region Pollutant: Oils - Unknown Note: Not Supplied Incident Date: 30th May 1996 Incident Reference: WE960182 Catchment Area: Not Given Receiving Water: Not Given Cause of Incident: Not Given Incident Severity: Category 3 - Minor Incident Positional Accuracy: Located by supplier to within 100m	A8SE (S)	788	2	471705 174000
51	**Pollution Incidents to Controlled Waters** Property Type: Not Given Location: Reading Bridge Authority: Environment Agency, Thames Region Pollutant: Oils - Unknown Note: Confirmed As A Pollution Incident Incident Date: 8th March 1991 Incident Reference: WE910133 Catchment Area: Not Given Receiving Water: Not Given Cause of Incident: Not Given Incident Severity: Category 3 - Minor Incident Positional Accuracy: Located by supplier to within 100m	A8SE (S)	791	2	471700 173995
51	**Pollution Incidents to Controlled Waters** Property Type: Not Given Location: READING Authority: Environment Agency, Thames Region Pollutant: Oils - Unknown Note: Confirmed As A Pollution Incident Incident Date: 6th June 1995 Incident Reference: WE950216 Catchment Area: Not Given Receiving Water: Not Given Cause of Incident: Not Given Incident Severity: Category 3 - Minor Incident Positional Accuracy: Located by supplier to within 100m	A8SE (S)	793	2	471705 173995
52	**Pollution Incidents to Controlled Waters** Property Type: Not Given Location: READING Authority: Environment Agency, Thames Region Pollutant: Miscellaneous - Unknown Note: Confirmed As A Pollution Incident Incident Date: 17th September 1991 Incident Reference: WE910516 Catchment Area: Not Given Receiving Water: Not Given Cause of Incident: Not Given Incident Severity: Category 3 - Minor Incident Positional Accuracy: Located by supplier to within 100m	A9NW (SE)	788	2	471900 174100
53	**Pollution Incidents to Controlled Waters** Property Type: Not Given Location: CAVERSHAM Authority: Environment Agency, Thames Region Pollutant: Miscellaneous - Unknown Note: Confirmed As A Pollution Incident Incident Date: 10th September 1993 Incident Reference: WE930301 Catchment Area: Not Given Receiving Water: Not Given Cause of Incident: Not Given Incident Severity: Category 3 - Minor Incident Positional Accuracy: Located by supplier to within 100m	A14NE (E)	789	2	472201 175001
54	**Pollution Incidents to Controlled Waters** Property Type: Not Given Location: CAVERSHAM Authority: Environment Agency, Thames Region Pollutant: Miscellaneous - Other Note: Not Supplied Incident Date: 23rd October 1998 Incident Reference: THWE1998041173 Catchment Area: Not Given Receiving Water: Not Given Cause of Incident: Not Given Incident Severity: Category 3 - Minor Incident Positional Accuracy: Located by supplier to within 100m	A9NW (SE)	790	2	472100 174300

Map ID	Details	Quadrant Reference (Compass Direction)	Estimated Distance From Site	Contact	NGR
54	**Pollution Incidents to Controlled Waters** Property Type: Not Given Location: CAVERSHAM Authority: Environment Agency, Thames Region Pollutant: Miscellaneous - Natural Note: Confirmed incident Incident Date: 24th May 1999 Incident Reference: THWE1999043104 Catchment Area: Not Given Receiving Water: Not Given Cause of Incident: Not Given Incident Severity: Category 3 - Minor Incident Positional Accuracy: Located by supplier to within 10m	A9NW (SE)	793	2	472100 174295
55	**Pollution Incidents to Controlled Waters** Property Type: Not Given Location: CAVERSHAM Authority: Environment Agency, Thames Region Pollutant: Agricultural: Unknown Note: Not Supplied Incident Date: 16th March 1996 Incident Reference: WE960070 Catchment Area: Not Given Receiving Water: Not Given Cause of Incident: Not Given Incident Severity: Category 3 - Minor Incident Positional Accuracy: Located by supplier to within 100m	A9NW (SE)	812	2	472000 174150
55	**Pollution Incidents to Controlled Waters** Property Type: Not Given Location: CAVERSHAM Authority: Environment Agency, Thames Region Pollutant: Oils - Unknown Note: Confirmed As A Pollution Incident Incident Date: 23rd April 1990 Incident Reference: WE900252 Catchment Area: Not Given Receiving Water: Not Given Cause of Incident: Not Given Incident Severity: Category 3 - Minor Incident Positional Accuracy: Located by supplier to within 100m	A9NW (SE)	849	2	472000 174100
55	**Pollution Incidents to Controlled Waters** Property Type: Not Given Location: READING Authority: Environment Agency, Thames Region Pollutant: Oils - Unknown Note: Not Supplied Incident Date: 18th June 1997 Incident Reference: THWE1997029437 Catchment Area: Not Given Receiving Water: Not Given Cause of Incident: Not Given Incident Severity: Category 3 - Minor Incident Positional Accuracy: Located by supplier to within 100m	A9NW (SE)	853	2	472005 174100
55	**Pollution Incidents to Controlled Waters** Property Type: Not Given Location: CAVERSHAM Authority: Environment Agency, Thames Region Pollutant: Oils - Unknown Note: Confirmed As A Pollution Incident Incident Date: 1st July 1995 Incident Reference: WE950288 Catchment Area: Not Given Receiving Water: Not Given Cause of Incident: Not Given Incident Severity: Category 3 - Minor Incident Positional Accuracy: Located by supplier to within 100m	A9NW (SE)	853	2	472000 174095
55	**Pollution Incidents to Controlled Waters** Property Type: Not Given Location: Caversham Lock, READING Authority: Environment Agency, Thames Region Pollutant: Oils - Unknown Note: Confirmed As A Pollution Incident Incident Date: 22nd September 1995 Incident Reference: WE950378 Catchment Area: Not Given Receiving Water: Not Given Cause of Incident: Not Given Incident Severity: Category 3 - Minor Incident Positional Accuracy: Located by supplier to within 100m	A9NW (SE)	856	2	472005 174095

Map ID	Details	Quadrant Reference (Compass Direction)	Estimated Distance From Site	Contact	NGR
56	**Pollution Incidents to Controlled Waters** Property Type: Not Given Location: READING Authority: Environment Agency, Thames Region Pollutant: General Note: Not Supplied Incident Date: 10th March 1997 Incident Reference: THWE1997031447 Catchment Area: Not Given Receiving Water: Not Given Cause of Incident: Not Given Incident Severity: Category 3 - Minor Incident Positional Accuracy: Located by supplier to within 100m	A9SW (SE)	824	2	471800 174000
56	**Pollution Incidents to Controlled Waters** Property Type: Not Given Location: CAVERSHAM Authority: Environment Agency, Thames Region Pollutant: Oils - Unknown Note: Not Supplied Incident Date: 23rd December 1998 Incident Reference: THWE1999041493 Catchment Area: Not Given Receiving Water: Not Given Cause of Incident: Not Given Incident Severity: Category 3 - Minor Incident Positional Accuracy: Located by supplier to within 100m	A9SW (SE)	829	2	471800 173995
57	**Pollution Incidents to Controlled Waters** Property Type: Not Given Location: READING Authority: Environment Agency, Thames Region Pollutant: Unknown Note: Not Supplied Incident Date: 6th September 1997 Incident Reference: THWE1997029516 Catchment Area: Not Given Receiving Water: Not Given Cause of Incident: Not Given Incident Severity: Category 3 - Minor Incident Positional Accuracy: Located by supplier to within 100m	A9NE (SE)	828	2	472200 174400
58	**Pollution Incidents to Controlled Waters** Property Type: Not Given Location: HIGH WYCOMBE Authority: Environment Agency, Thames Region Pollutant: Oils - Unknown Note: Confirmed As A Pollution Incident Incident Date: 11th May 1995 Incident Reference: WE950188 Catchment Area: Not Given Receiving Water: Not Given Cause of Incident: Not Given Incident Severity: Category 3 - Minor Incident Positional Accuracy: Located by supplier to within 100m	A7SE (SW)	863	2	471000 174000
59	**Pollution Incidents to Controlled Waters** Property Type: Not Given Location: CAVERSHAM Authority: Environment Agency, Thames Region Pollutant: Chemicals - Unknown Note: Confirmed As A Pollution Incident Incident Date: 13th October 1992 Incident Reference: WE920587 Catchment Area: Not Given Receiving Water: Not Given Cause of Incident: Not Given Incident Severity: Category 3 - Minor Incident Positional Accuracy: Located by supplier to within 100m	A9NE (SE)	875	2	472200 174300
59	**Pollution Incidents to Controlled Waters** Property Type: Not Given Location: Lynmouth Road, Reaing Authority: Environment Agency, Thames Region Pollutant: Oils - Unknown Note: Confirmed As A Pollution Incident Incident Date: 26th March 1993 Incident Reference: WE930098 Catchment Area: Not Given Receiving Water: Not Given Cause of Incident: Not Given Incident Severity: Category 3 - Minor Incident Positional Accuracy: Located by supplier to within 100m	A9NE (SE)	877	2	472200 174295

Map ID	Details	Quadrant Reference (Compass Direction)	Estimated Distance From Site	Contact	NGR
60	**Pollution Incidents to Controlled Waters** Property Type: Not Given Location: READING Authority: Environment Agency, Thames Region Pollutant: Oils - Unknown Note: Confirmed As A Pollution Incident Incident Date: 18th May 1993 Incident Reference: WE930157 Catchment Area: Not Given Receiving Water: Not Given Cause of Incident: Not Given Incident Severity: Category 3 - Minor Incident Positional Accuracy: Located by supplier to within 100m	A8SE (S)	876	2	471695 173905
60	**Pollution Incidents to Controlled Waters** Property Type: Not Given Location: READING Authority: Environment Agency, Thames Region Pollutant: Oils - Unknown Note: Confirmed As A Pollution Incident Incident Date: 11th February 1993 Incident Reference: WE930048 Catchment Area: Not Given Receiving Water: Not Given Cause of Incident: Not Given Incident Severity: Category 3 - Minor Incident Positional Accuracy: Located by supplier to within 100m	A8SE (S)	877	2	471700 173905
60	**Pollution Incidents to Controlled Waters** Property Type: Not Given Location: READING Authority: Environment Agency, Thames Region Pollutant: Oils - Unknown Note: Confirmed As A Pollution Incident Incident Date: 20th January 1993 Incident Reference: WE930028 Catchment Area: Not Given Receiving Water: Not Given Cause of Incident: Not Given Incident Severity: Category 3 - Minor Incident Positional Accuracy: Located by supplier to within 100m	A8SE (S)	879	2	471705 173905
60	**Pollution Incidents to Controlled Waters** Property Type: Not Given Location: READING Authority: Environment Agency, Thames Region Pollutant: Oils - Unknown Note: Confirmed As A Pollution Incident Incident Date: 8th January 1991 Incident Reference: WE910016 Catchment Area: Not Given Receiving Water: Not Given Cause of Incident: Not Given Incident Severity: Category 3 - Minor Incident Positional Accuracy: Located by supplier to within 100m	A8SE (S)	882	2	471700 173900
60	**Pollution Incidents to Controlled Waters** Property Type: Not Given Location: READING Authority: Environment Agency, Thames Region Pollutant: Oils - Unknown Note: Confirmed As A Pollution Incident Incident Date: 20th November 1992 Incident Reference: WE920624 Catchment Area: Not Given Receiving Water: Not Given Cause of Incident: Not Given Incident Severity: Category 3 - Minor Incident Positional Accuracy: Located by supplier to within 100m	A8SE (S)	883	2	471705 173900
60	**Pollution Incidents to Controlled Waters** Property Type: Not Given Location: READING Authority: Environment Agency, Thames Region Pollutant: Oils - Unknown Note: Confirmed As A Pollution Incident Incident Date: 5th December 1991 Incident Reference: WE910674 Catchment Area: Not Given Receiving Water: Not Given Cause of Incident: Not Given Incident Severity: Category 3 - Minor Incident Positional Accuracy: Located by supplier to within 100m	A8SE (S)	887	2	471700 173895

Map ID	Details	Quadrant Reference (Compass Direction)	Estimated Distance From Site	Contact	NGR
60	**Pollution Incidents to Controlled Waters** Property Type: Not Given Location: READING Authority: Environment Agency, Thames Region Pollutant: Oils - Unknown Note: Confirmed As A Pollution Incident Incident Date: 8th October 1992 Incident Reference: WE920575 Catchment Area: Not Given Receiving Water: Not Given Cause of Incident: Not Given Incident Severity: Category 3 - Minor Incident Positional Accuracy: Located by supplier to within 100m	A8SE (S)	888	2	471705 173895
61	**Pollution Incidents to Controlled Waters** Property Type: Not Given Location: READING Authority: Environment Agency, Thames Region Pollutant: Miscellaneous - Natural Note: Not Supplied Incident Date: 1st August 1996 Incident Reference: WE960293 Catchment Area: Not Given Receiving Water: Not Given Cause of Incident: Not Given Incident Severity: Category 3 - Minor Incident Positional Accuracy: Located by supplier to within 100m	A7NW (SW)	902	2	470600 174400
62	**Pollution Incidents to Controlled Waters** Property Type: Not Given Location: CAVERSHAM Authority: Environment Agency, Thames Region Pollutant: Oils - Unknown Note: Confirmed incident Incident Date: 1st February 1999 Incident Reference: THWE1999041833 Catchment Area: Not Given Receiving Water: Not Given Cause of Incident: Not Given Incident Severity: Category 3 - Minor Incident Positional Accuracy: Located by supplier to within 10m	A9SW (SE)	914	2	471990 174010
62	**Pollution Incidents to Controlled Waters** Property Type: Not Given Location: READING Authority: Environment Agency, Thames Region Pollutant: Oils - Unknown Note: Not Supplied Incident Date: 8th July 1996 Incident Reference: WE960230 Catchment Area: Not Given Receiving Water: Not Given Cause of Incident: Not Given Incident Severity: Category 3 - Minor Incident Positional Accuracy: Located by supplier to within 100m	A9SW (SE)	917	2	471995 174010
62	**Pollution Incidents to Controlled Waters** Property Type: Not Given Location: READING Authority: Environment Agency, Thames Region Pollutant: Oils - Unknown Note: Confirmed incident Incident Date: 2nd June 1999 Incident Reference: THWE1999043198 Catchment Area: Not Given Receiving Water: Not Given Cause of Incident: Not Given Incident Severity: Category 3 - Minor Incident Positional Accuracy: Located by supplier to within 10m	A9SW (SE)	918	2	471990 174005
62	**Pollution Incidents to Controlled Waters** Property Type: Not Given Location: READING Authority: Environment Agency, Thames Region Pollutant: Miscellaneous - Other Note: Not Supplied Incident Date: 25th September 1996 Incident Reference: WE960333 Catchment Area: Not Given Receiving Water: Not Given Cause of Incident: Not Given Incident Severity: Category 3 - Minor Incident Positional Accuracy: Located by supplier to within 100m	A9SW (SE)	920	2	472000 174010

Map ID	Details	Quadrant Reference (Compass Direction)	Estimated Distance From Site	Contact	NGR
62	**Pollution Incidents to Controlled Waters** Property Type: Not Given Location: READING Authority: Environment Agency, Thames Region Pollutant: Oils - Unknown Note: Confirmed As A Pollution Incident Incident Date: 15th October 1993 Incident Reference: WE930353 Catchment Area: Not Given Receiving Water: Not Given Cause of Incident: Not Given Incident Severity: Category 3 - Minor Incident Positional Accuracy: Located by supplier to within 100m	A9SW (SE)	921	2	471995 174005
62	**Pollution Incidents to Controlled Waters** Property Type: Not Given Location: READING Authority: Environment Agency, Thames Region Pollutant: Miscellaneous - Other Note: Not Supplied Incident Date: 5th March 1996 Incident Reference: WE960051 Catchment Area: Not Given Receiving Water: Not Given Cause of Incident: Not Given Incident Severity: Category 2 - Significant Incident Positional Accuracy: Located by supplier to within 100m	A9SW (SE)	923	2	472005 174010
62	**Pollution Incidents to Controlled Waters** Property Type: Not Given Location: READING Authority: Environment Agency, Thames Region Pollutant: Oils - Unknown Note: Confirmed As A Pollution Incident Incident Date: 5th October 1993 Incident Reference: WE930336 Catchment Area: Not Given Receiving Water: Not Given Cause of Incident: Not Given Incident Severity: Category 3 - Minor Incident Positional Accuracy: Located by supplier to within 100m	A9SW (SE)	924	2	472000 174005
62	**Pollution Incidents to Controlled Waters** Property Type: Not Given Location: READING Authority: Environment Agency, Thames Region Pollutant: Oils - Unknown Note: Confirmed As A Pollution Incident Incident Date: 22nd November 1993 Incident Reference: WE930388 Catchment Area: Not Given Receiving Water: Not Given Cause of Incident: Not Given Incident Severity: Category 3 - Minor Incident Positional Accuracy: Located by supplier to within 100m	A9SW (SE)	925	2	471995 174000
62	**Pollution Incidents to Controlled Waters** Property Type: Not Given Location: READING Authority: Environment Agency, Thames Region Pollutant: Oils - Unknown Note: Confirmed As A Pollution Incident Incident Date: 4th October 1995 Incident Reference: WE950395 Catchment Area: Not Given Receiving Water: Not Given Cause of Incident: Not Given Incident Severity: Category 3 - Minor Incident Positional Accuracy: Located by supplier to within 100m	A9SW (SE)	926	2	472010 174010
62	**Pollution Incidents to Controlled Waters** Property Type: Not Given Location: READING Authority: Environment Agency, Thames Region Pollutant: Miscellaneous - Unknown Note: Confirmed As A Pollution Incident Incident Date: 27th September 1993 Incident Reference: WE930322 Catchment Area: Not Given Receiving Water: Not Given Cause of Incident: Not Given Incident Severity: Category 3 - Minor Incident Positional Accuracy: Located by supplier to within 100m	A9SW (SE)	927	2	472005 174005

Map ID	Details	Quadrant Reference (Compass Direction)	Estimated Distance From Site	Contact	NGR
62	**Pollution Incidents to Controlled Waters** Property Type: Not Given Location: READING Authority: Environment Agency, Thames Region Pollutant: Miscellaneous - Unknown Note: Confirmed As A Pollution Incident Incident Date: 15th March 1989 Incident Reference: WE890150 Catchment Area: Not Given Receiving Water: Not Given Cause of Incident: Not Given Incident Severity: Category 3 - Minor Incident Positional Accuracy: Located by supplier to within 100m	A9SW (SE)	928	2	472000 174000
62	**Pollution Incidents to Controlled Waters** Property Type: Not Given Location: READING Authority: Environment Agency, Thames Region Pollutant: Oils - Unknown Note: Confirmed As A Pollution Incident Incident Date: 10th January 1994 Incident Reference: WE940026 Catchment Area: Not Given Receiving Water: Not Given Cause of Incident: Not Given Incident Severity: Category 3 - Minor Incident Positional Accuracy: Located by supplier to within 100m	A9SW (SE)	929	2	471995 173995
62	**Pollution Incidents to Controlled Waters** Property Type: Not Given Location: READING Authority: Environment Agency, Thames Region Pollutant: Oils - Unknown Note: Confirmed As A Pollution Incident Incident Date: 24th August 1995 Incident Reference: WE950348 Catchment Area: Not Given Receiving Water: Not Given Cause of Incident: Not Given Incident Severity: Category 3 - Minor Incident Positional Accuracy: Located by supplier to within 100m	A9SW (SE)	930	2	472010 174005
62	**Pollution Incidents to Controlled Waters** Property Type: Not Given Location: READING Authority: Environment Agency, Thames Region Pollutant: Oils - Unknown Note: Confirmed As A Pollution Incident Incident Date: 10th August 1993 Incident Reference: WE930284 Catchment Area: Not Given Receiving Water: Not Given Cause of Incident: Not Given Incident Severity: Category 3 - Minor Incident Positional Accuracy: Located by supplier to within 100m	A9SW (SE)	931	2	472005 174000
62	**Pollution Incidents to Controlled Waters** Property Type: Not Given Location: READING Authority: Environment Agency, Thames Region Pollutant: Oils - Unknown Note: Confirmed As A Pollution Incident Incident Date: 26th March 1991 Incident Reference: WE910166 Catchment Area: Not Given Receiving Water: Not Given Cause of Incident: Not Given Incident Severity: Category 3 - Minor Incident Positional Accuracy: Located by supplier to within 100m	A9SW (SE)	932	2	472000 173995
62	**Pollution Incidents to Controlled Waters** Property Type: Not Given Location: READING Authority: Environment Agency, Thames Region Pollutant: Oils - Unknown Note: Confirmed As A Pollution Incident Incident Date: 4th February 1994 Incident Reference: WE940039 Catchment Area: Not Given Receiving Water: Not Given Cause of Incident: Not Given Incident Severity: Category 3 - Minor Incident Positional Accuracy: Located by supplier to within 100m	A9SW (SE)	933	2	471995 173990

Map ID	Details	Quadrant Reference (Compass Direction)	Estimated Distance From Site	Contact	NGR
62	**Pollution Incidents to Controlled Waters** Property Type: Not Given Location: READING Authority: Environment Agency, Thames Region Pollutant: Oils - Unknown Note: Confirmed As A Pollution Incident Incident Date: 20th June 1995 Incident Reference: WE950239 Catchment Area: Not Given Receiving Water: Not Given Cause of Incident: Not Given Incident Severity: Category 3 - Minor Incident Positional Accuracy: Located by supplier to within 100m	A9SW (SE)	934	2	472010 174000
62	**Pollution Incidents to Controlled Waters** Property Type: Not Given Location: READING Authority: Environment Agency, Thames Region Pollutant: Oils - Unknown Note: Confirmed As A Pollution Incident Incident Date: 15th July 1993 Incident Reference: WE930241 Catchment Area: Not Given Receiving Water: Not Given Cause of Incident: Not Given Incident Severity: Category 3 - Minor Incident Positional Accuracy: Located by supplier to within 100m	A9SW (SE)	935	2	472005 173995
62	**Pollution Incidents to Controlled Waters** Property Type: Not Given Location: READING Authority: Environment Agency, Thames Region Pollutant: Miscellaneous - Unknown Note: Confirmed As A Pollution Incident Incident Date: 8th March 1994 Incident Reference: WE940071 Catchment Area: Not Given Receiving Water: Not Given Cause of Incident: Not Given Incident Severity: Category 3 - Minor Incident Positional Accuracy: Located by supplier to within 100m	A9SW (SE)	936	2	472000 173990
62	**Pollution Incidents to Controlled Waters** Property Type: Not Given Location: READING Authority: Environment Agency, Thames Region Pollutant: Unknown Sewage Note: Confirmed As A Pollution Incident Incident Date: 16th June 1995 Incident Reference: WE950232 Catchment Area: Not Given Receiving Water: Not Given Cause of Incident: Not Given Incident Severity: Category 3 - Minor Incident Positional Accuracy: Located by supplier to within 100m	A9SW (SE)	938	2	472010 173995
62	**Pollution Incidents to Controlled Waters** Property Type: Not Given Location: READING Authority: Environment Agency, Thames Region Pollutant: Oils - Unknown Note: Confirmed As A Pollution Incident Incident Date: 27th April 1994 Incident Reference: WE940107 Catchment Area: Not Given Receiving Water: Not Given Cause of Incident: Not Given Incident Severity: Category 3 - Minor Incident Positional Accuracy: Located by supplier to within 100m	A9SW (SE)	939	2	472005 173990
62	**Pollution Incidents to Controlled Waters** Property Type: Not Given Location: READING Authority: Environment Agency, Thames Region Pollutant: Oils - Unknown Note: Confirmed As A Pollution Incident Incident Date: 14th September 1994 Incident Reference: WE940329 Catchment Area: Not Given Receiving Water: Not Given Cause of Incident: Not Given Incident Severity: Category 3 - Minor Incident Positional Accuracy: Located by supplier to within 100m	A9SW (SE)	942	2	472010 173990

Map ID	Details	Quadrant Reference (Compass Direction)	Estimated Distance From Site	Contact	NGR
63	**Pollution Incidents to Controlled Waters** Property Type: Not Given Location: CAVERSHAM Authority: Environment Agency, Thames Region Pollutant: Oils - Unknown Note: Confirmed As A Pollution Incident Incident Date: 15th December 1993 Incident Reference: WE930410 Catchment Area: Not Given Receiving Water: Not Given Cause of Incident: Not Given Incident Severity: Category 3 - Minor Incident Positional Accuracy: Located by supplier to within 100m	A9NE (E)	920	2	472300 174400
64	**Pollution Incidents to Controlled Waters** Property Type: Not Given Location: CAVERSHAM Authority: Environment Agency, Thames Region Pollutant: Oils - Unknown Note: Confirmed incident Incident Date: 2nd March 1999 Incident Reference: THWE1999042256 Catchment Area: Not Given Receiving Water: Not Given Cause of Incident: Not Given Incident Severity: Category 3 - Minor Incident Positional Accuracy: Located by supplier to within 10m	A12NW (W)	945	2	470500 174900
65	**Pollution Incidents to Controlled Waters** Property Type: Not Given Location: READING Authority: Environment Agency, Thames Region Pollutant: Oils - Unknown Note: Confirmed As A Pollution Incident Incident Date: 29th April 1993 Incident Reference: WE930142 Catchment Area: Not Given Receiving Water: Not Given Cause of Incident: Not Given Incident Severity: Category 3 - Minor Incident Positional Accuracy: Located by supplier to within 100m	A8SW (S)	946	2	471400 173800
66	**Pollution Incidents to Controlled Waters** Property Type: Not Given Location: Caversham Heron Authority: Environment Agency, Thames Region Pollutant: Oils - Unknown Note: Confirmed As A Pollution Incident Incident Date: 6th August 1990 Incident Reference: WE900490 Catchment Area: Not Given Receiving Water: Not Given Cause of Incident: Not Given Incident Severity: Category 3 - Minor Incident Positional Accuracy: Located by supplier to within 100m	A9NE (SE)	962	2	472300 174300
66	**Pollution Incidents to Controlled Waters** Property Type: Not Given Location: CAVERSHAM Authority: Environment Agency, Thames Region Pollutant: General Note: Confirmed incident Incident Date: 9th March 1999 Incident Reference: THWE1999042161 Catchment Area: Not Given Receiving Water: Not Given Cause of Incident: Not Given Incident Severity: Category 3 - Minor Incident Positional Accuracy: Located by supplier to within 10m	A9NE (SE)	964	2	472305 174305
66	**Pollution Incidents to Controlled Waters** Property Type: Not Given Location: Heron Island Authority: Environment Agency, Thames Region Pollutant: Oils - Unknown Note: Confirmed As A Pollution Incident Incident Date: 19th May 1992 Incident Reference: WE920294 Catchment Area: Not Given Receiving Water: Not Given Cause of Incident: Not Given Incident Severity: Category 3 - Minor Incident Positional Accuracy: Located by supplier to within 100m	A9NE (SE)	964	2	472300 174295

Map ID	Details	Quadrant Reference (Compass Direction)	Estimated Distance From Site	Contact	NGR
66	**Pollution Incidents to Controlled Waters** Property Type: Not Given Location: Cavfrsham Authority: Environment Agency, Thames Region Pollutant: Unknown Note: Not Supplied Incident Date: 4th May 1998 Incident Reference: 38780 Catchment Area: Not Given Receiving Water: Not Given Cause of Incident: Not Given Incident Severity: Category 3 - Minor Incident Positional Accuracy: Located by supplier to within 100m	A9NE (SE)	966	2	472305 174300
66	**Pollution Incidents to Controlled Waters** Property Type: Not Given Location: READING Authority: Environment Agency, Thames Region Pollutant: Oils - Unknown Note: Confirmed As A Pollution Incident Incident Date: 14th October 1994 Incident Reference: WE940367 Catchment Area: Not Given Receiving Water: Not Given Cause of Incident: Not Given Incident Severity: Category 3 - Minor Incident Positional Accuracy: Located by supplier to within 100m	A9NE (SE)	969	2	472305 174295
	River Quality Name: Thames GQA Grade: River Quality B Reach: Whitchurch Stw - Kennet Estimated Distance (km): 12.6 Flow Rate: Flow less than 40 cumecs Flow Type: River Year: 2000	A13SW (SW)	281	2	471266 174520

Map ID	Details	Quadrant Reference (Compass Direction)	Estimated Distance From Site	Contact	NGR
67	**River Quality Chemistry Sampling Points** Name: Thames Reach: Whitchurch Sewage Treatment Works To Kennet Estimated Distance: 12.60 Objective: Not Supplied Positional Accuracy: Located by supplier to within 10m Year: 1990 GQA Grade: River Quality Chemistry GQA Grade B - Good Compliance: Not Supplied Year: 1993 GQA Grade: River Quality Chemistry GQA Grade B - Good Compliance: Not Supplied Year: 1994 GQA Grade: River Quality Chemistry GQA Grade A - Very Good Compliance: Not Supplied Year: 1995 GQA Grade: River Quality Chemistry GQA Grade A - Very Good Compliance: Not Supplied Year: 1996 GQA Grade: River Quality Chemistry GQA Grade B - Good Compliance: Not Supplied Year: 1997 GQA Grade: River Quality Chemistry GQA Grade B - Good Compliance: Not Supplied Year: 1998 GQA Grade: River Quality Chemistry GQA Grade B - Good Compliance: Not Supplied Year: 1999 GQA Grade: River Quality Chemistry GQA Grade A - Very Good Compliance: Not Supplied Year: 2000 GQA Grade: River Quality Chemistry GQA Grade A - Very Good Compliance: Not Supplied Year: 2001 GQA Grade: River Quality Chemistry GQA Grade A - Very Good Compliance: Not Supplied Year: 2002 GQA Grade: River Quality Chemistry GQA Grade A - Very Good Compliance: Not Supplied Year: 2003 GQA Grade: River Quality Chemistry GQA Grade A - Very Good Compliance: Not Supplied Year: 2004 GQA Grade: River Quality Chemistry GQA Grade B - Good Compliance: Not Supplied Year: 2005 GQA Grade: River Quality Chemistry GQA Grade A - Very Good Compliance: Not Supplied Year: 2006 GQA Grade: River Quality Chemistry GQA Grade A - Very Good Compliance: Not Supplied Year: 2007 GQA Grade: River Quality Chemistry GQA Grade A - Very Good Compliance: Not Supplied Year: 2008 GQA Grade: River Quality Chemistry GQA Grade A - Very Good Compliance: Not Supplied Year: 2009 GQA Grade: River Quality Chemistry GQA Grade A - Very Good Compliance: Not Supplied	A9SE (SE)	976	2	472135 174053
68	**Substantiated Pollution Incident Register** Authority: Environment Agency - Thames Region, South East Area Incident Date: 22nd April 2006 Incident Reference: 392777 Water Impact: Category 1 - Major Incident Air Impact: Category 4 - No Impact Land Impact: Category 4 - No Impact Positional Accuracy: Located by supplier to within 10m Pollutant: Pollutant Not Identified: Not Identified	A9SW (SE)	897	2	471956 174006

Map ID	Details	Quadrant Reference (Compass Direction)	Estimated Distance From Site	Contact	NGR
69	**Water Abstractions** Operator: Reading Borough Council Licence Number: 28/39/23/0199/Tr Permit Version: 1 Location: River Thames - Christchurch Meadows Authority: Environment Agency, Thames Region Abstraction: Environmental: Non-remedial River/Wetland Support: Transfer between sources Abstraction Type: Water may be abstracted from a single point Source: Surface Daily Rate (m3): Not Supplied Yearly Rate (m3): Not Supplied Details: Christchurch Meadows, Caversham Authorised Start: 01 April Authorised End: 31 March Permit Start Date: 10th September 2008 Permit End Date: Not Supplied Positional Accuracy: Located by supplier to within 10m	A13SW (S)	295	2	471440 174450
69	**Water Abstractions** Operator: Reading Borough Council Licence Number: 28/39/23/0196 Permit Version: 1 Location: Thames At Christchurch Meadow Authority: Environment Agency, Thames Region Abstraction: Environmental: Non-remedial River/Wetland Support: Lake & Pond Throughflow Abstraction Type: Water may be abstracted from a single point Source: Surface Daily Rate (m3): Not Supplied Yearly Rate (m3): Not Supplied Details: At Christchurch Meadows Authorised Start: 01 January Authorised End: 31 December Permit Start Date: 1st April 2006 Permit End Date: Not Supplied Positional Accuracy: Located by supplier to within 10m	A13SW (S)	295	2	471440 174450
70	**Water Abstractions** Operator: Elis Uk Ltd Licence Number: 28/39/23/0020 Permit Version: 103 Location: 72 George Street, Caversham, - Borehole 'A' Authority: Environment Agency, Thames Region Abstraction: Industrial; Commercial And Public Services: Laundry Use Abstraction Type: Water may be abstracted from a single point Source: Groundwater Daily Rate (m3): Not Supplied Yearly Rate (m3): Not Supplied Details: 72 George Street, Caversham Authorised Start: 01 January Authorised End: 31 December Permit Start Date: 8th February 2021 Permit End Date: Not Supplied Positional Accuracy: Located by supplier to within 100m	A9NW (SE)	569	2	471900 174400
70	**Water Abstractions** Operator: Berendsen Uk Limited Licence Number: 28/39/23/0020 Permit Version: 102 Location: 72 George Street, Caversham, - Borehole 'A' Authority: Environment Agency, Thames Region Abstraction: Industrial; Commercial And Public Services: Laundry Use Abstraction Type: Water may be abstracted from a single point Source: Groundwater Daily Rate (m3): Not Supplied Yearly Rate (m3): Not Supplied Details: 72 George Street, Caversham Authorised Start: 01 January Authorised End: 31 December Permit Start Date: 12th January 2016 Permit End Date: Not Supplied Positional Accuracy: Located by supplier to within 100m	A9NW (SE)	569	2	471900 174400

Map ID	Details	Quadrant Reference (Compass Direction)	Estimated Distance From Site	Contact	NGR
70	**Water Abstractions** Operator: White Knight Laundry Services Ltd Licence Number: 28/39/23/0020 Permit Version: 101 Location: 72 George Street, Caversham, - Borehole 'A' Authority: Environment Agency, Thames Region Abstraction: Industrial; Commercial And Public Services: Laundry Use Abstraction Type: Water may be abstracted from a single point Source: Groundwater Daily Rate (m3): Not Supplied Yearly Rate (m3): Not Supplied Details: 72 George Street, Caversham Authorised Start: 01 January Authorised End: 31 December Permit Start Date: 30th December 2004 Permit End Date: Not Supplied Positional Accuracy: Located by supplier to within 100m	A9NW (SE)	569	2	471900 174400
70	**Water Abstractions** Operator: Reading & Cav'M Laundry Co Ltd Licence Number: 28/39/23/0020 Permit Version: 100 Location: 72 George Street, Caversham, - Borehole 'A' Authority: Environment Agency, Thames Region Abstraction: Industrial; Commercial And Public Services: Laundry Use Abstraction Type: Water may be abstracted from a single point Source: Groundwater Daily Rate (m3): 300 Yearly Rate (m3): 68190 Details: 72 George Street, Caversham Authorised Start: 01 January Authorised End: 31 December Permit Start Date: 9th May 1966 Permit End Date: Not Supplied Positional Accuracy: Located by supplier to within 100m	A9NW (SE)	569	2	471900 174400
71	**Water Abstractions** Operator: Manrose Manufacturing Ltd Licence Number: 28/39/23/0167 Permit Version: 101 Location: Meadow Road, Reading, Berkshire Authority: Environment Agency, Thames Region Abstraction: Commercial/Industrial/Public Services: Drinking; Cooking; Sanitary; Washing; (Small Garden) Abstraction Type: Water may be abstracted from a single point Source: Groundwater Daily Rate (m3): Not Supplied Yearly Rate (m3): Not Supplied Details: Meadow Road Authorised Start: 01 January Authorised End: 31 December Permit Start Date: 30th June 2006 Permit End Date: Not Supplied Positional Accuracy: Located by supplier to within 100m	A7NE (SW)	838	2	470900 174100
71	**Water Abstractions** Operator: Manrose Manufacturing Ltd Licence Number: 28/39/23/0167 Permit Version: 101 Location: Meadow Road, Reading, Berkshire Authority: Environment Agency, Thames Region Abstraction: Other Industrial/Commercial/Public Services: Non-Evaporative Cooling Abstraction Type: Water may be abstracted from a single point Source: Groundwater Daily Rate (m3): Not Supplied Yearly Rate (m3): Not Supplied Details: Meadow Road Authorised Start: 01 January Authorised End: 31 December Permit Start Date: 30th June 2006 Permit End Date: Not Supplied Positional Accuracy: Located by supplier to within 100m	A7NE (SW)	838	2	470900 174100

Map ID	Details	Quadrant Reference (Compass Direction)	Estimated Distance From Site	Contact	NGR
71	**Water Abstractions** Operator: Manrose Manufacturing Ltd Licence Number: 28/39/23/0167 Permit Version: 100 Location: Meadow Road, Reading, Berkshire Authority: Environment Agency, Thames Region Abstraction: Commercial/Industrial/Public Services: Drinking; Cooking; Sanitary; Washing; (Small Garden) Abstraction Type: Water may be abstracted from a single point Source: Groundwater Daily Rate (m3): 364 Yearly Rate (m3): 4546 Details: Meadow Road Authorised Start: 01 January Authorised End: 31 December Permit Start Date: 10th February 1997 Permit End Date: Not Supplied Positional Accuracy: Located by supplier to within 100m	A7NE (SW)	838	2	470900 174100
71	**Water Abstractions** Operator: Manrose Manufacturing Ltd Licence Number: 28/39/23/0167 Permit Version: 100 Location: Meadow Road, Reading, Berkshire Authority: Environment Agency, Thames Region Abstraction: Other Industrial/Commercial/Public Services: Non-Evaporative Cooling Abstraction Type: Water may be abstracted from a single point Source: Groundwater Daily Rate (m3): Not Supplied Yearly Rate (m3): Not Supplied Details: Meadow Road Authorised Start: 01 January Authorised End: 31 December Permit Start Date: 10th February 1997 Permit End Date: Not Supplied Positional Accuracy: Located by supplier to within 10m	A7NE (SW)	838	2	470900 174100
71	**Water Abstractions** Operator: Cox & Wyman Ltd Licence Number: 28/39/23/0041 Permit Version: 100 Location: Cardiff Road, Reading, Berkshire Authority: Environment Agency, Thames Region Abstraction: Other Industrial/Commercial/Public Services: Non-Evaporative Cooling Abstraction Type: Water may be abstracted from a single point Source: Groundwater Daily Rate (m3): 82 Yearly Rate (m3): 20366 Details: At Cardiff Road, Reading Authorised Start: 01 January Authorised End: 31 December Permit Start Date: 11th July 1966 Permit End Date: Not Supplied Positional Accuracy: Located by supplier to within 10m	A7NE (SW)	838	2	470900 174100
71	**Water Abstractions** Operator: Cox & Wyman Ltd Licence Number: 28/39/23/0041 Permit Version: 100 Location: Cardiff Road, Reading, Berkshire Authority: Environment Agency, Thames Region Abstraction: Commercial Private Water Undertaking: Drinking; Cooking; Sanitary; Washing; (Small Garden) Abstraction Type: Water may be abstracted from a single point Source: Groundwater Daily Rate (m3): Not Supplied Yearly Rate (m3): Not Supplied Details: At Cardiff Road Authorised Start: 01 January Authorised End: 31 December Permit Start Date: 11th July 1966 Permit End Date: Not Supplied Positional Accuracy: Located by supplier to within 10m	A7NE (SW)	838	2	470900 174100

Map ID	Details	Quadrant Reference (Compass Direction)	Estimated Distance From Site	Contact	NGR
72	**Water Abstractions** Operator: The Reading Sustainability Centre Cic Licence Number: Th/039/0023/022 Permit Version: 3 Location: River Thames At Caversham Weir Authority: Environment Agency, Thames Region Abstraction: Other Environmental Improvements: Transfer between sources Abstraction Type: Water may be abstracted from a single point Source: Surface Daily Rate (m3): Not Supplied Yearly Rate (m3): Not Supplied Details: Not Supplied Authorised Start: 01 April Authorised End: 31 March Permit Start Date: 19th February 2020 Permit End Date: Not Supplied Positional Accuracy: Located by supplier to within 10m	A9NW (SE)	839	2	472072 174185
72	**Water Abstractions** Operator: The Reading Sustainability Centre Cic Licence Number: Th/039/0023/022 Permit Version: 2 Location: River Thames At Caversham Weir Authority: Environment Agency, Thames Region Abstraction: Other Environmental Improvements: Transfer between sources Abstraction Type: Water may be abstracted from a single point Source: Surface Daily Rate (m3): Not Supplied Yearly Rate (m3): Not Supplied Details: Not Supplied Authorised Start: 01 April Authorised End: 31 March Permit Start Date: 19th February 2019 Permit End Date: Not Supplied Positional Accuracy: Located by supplier to within 10m	A9NW (SE)	839	2	472072 174185
72	**Water Abstractions** Operator: The Reading Sustainability Centre Cic Licence Number: Th/039/0023/022 Permit Version: 1 Location: River Thames At Caversham Weir Authority: Environment Agency, Thames Region Abstraction: Other Environmental Improvements: Transfer between sources Abstraction Type: Water may be abstracted from a single point Source: Surface Daily Rate (m3): Not Supplied Yearly Rate (m3): Not Supplied Details: Not Supplied Authorised Start: 01 April Authorised End: 31 March Permit Start Date: 19th February 2016 Permit End Date: Not Supplied Positional Accuracy: Located by supplier to within 10m	A9NW (SE)	839	2	472072 174185
73	**Water Abstractions** Operator: British Road Services Ltd Licence Number: 28/39/23/0024 Permit Version: Not Supplied Location: Cardiff Road, READING Authority: Environment Agency, Thames Region Abstraction: Vehicle Washing Abstraction Type: Not Supplied Source: Groundwater Daily Rate (m3): 14 Yearly Rate (m3): Not Supplied Details: River Gravel; Licence Status: Revoked; Lapsed Or Cancelled Authorised Start: Not Supplied Authorised End: Not Supplied Permit Start Date: Not Supplied Permit End Date: Not Supplied Positional Accuracy: Located by supplier to within 100m	A7NW (SW)	996	2	470600 174200

Map ID	Details	Quadrant Reference (Compass Direction)	Estimated Distance From Site	Contact	NGR
	Water Abstractions Operator: Hillier Group Of Companies Licence Number: 28/39/23/0128 Permit Version: 100 Location: Cardiff Road, Reading Point B Authority: Environment Agency, Thames Region Abstraction: Metal: Process Water Abstraction Type: Water may be abstracted from a single point Source: Groundwater Daily Rate (m3): Not Supplied Yearly Rate (m3): Not Supplied Details: Cardiff Road, Reading Authorised Start: 01 January Authorised End: 31 December Permit Start Date: 1st April 2008 Permit End Date: Not Supplied Positional Accuracy: Located by supplier to within 10m	A7SW (SW)	1118	2	470600 174000
	Water Abstractions Operator: Hillier Group Of Companies Licence Number: 28/39/23/0128 Permit Version: 100 Location: Cardiff Road, Reading Point A Authority: Environment Agency, Thames Region Abstraction: Metal: Process Water Abstraction Type: Water may be abstracted from a single point Source: Groundwater Daily Rate (m3): 27 Yearly Rate (m3): 6682 Details: Cardiff Road, Reading Authorised Start: 01 January Authorised End: 31 December Permit Start Date: 1st April 2008 Permit End Date: Not Supplied Positional Accuracy: Located by supplier to within 100m	A6NE (SW)	1218	2	470400 174100
	Water Abstractions Operator: Primark Stores Limited Licence Number: 28/39/23/0042 Permit Version: 101 Location: Cheapside, Reading, Berkshire Authority: Environment Agency, Thames Region Abstraction: Retail: Drinking, Cooking, Sanitary, Washing, (Small Garden) Abstraction Type: Water may be abstracted from a single point Source: Groundwater Daily Rate (m3): 41 Yearly Rate (m3): 14933 Details: Cheapside, Reading Authorised Start: 01 January Authorised End: 31 December Permit Start Date: 1st April 2008 Permit End Date: Not Supplied Positional Accuracy: Located by supplier to within 100m	A3NW (S)	1268	2	471200 173500
	Water Abstractions Operator: Network Rail Infrastructure Limited Licence Number: Th/039/0023/032 Permit Version: 1 Location: Berkshire Downs Chalk At Cow Lane, Reading, Berkshire Authority: Environment Agency, Thames Region Abstraction: Other Industrial/Commercial/Public Services: Transfer Between Sources Abstraction Type: Water may be abstracted from any point within an area Source: Groundwater Daily Rate (m3): Not Supplied Yearly Rate (m3): Not Supplied Details: Not Supplied Authorised Start: 28 January Authorised End: 30 June Permit Start Date: 28th January 2019 Permit End Date: Not Supplied Positional Accuracy: Located by supplier to within 10m	A6SE (SW)	1303	2	470359 174009

Map ID	Details	Quadrant Reference (Compass Direction)	Estimated Distance From Site	Contact	NGR
	Water Abstractions Operator: Mr D A Drayton Licence Number: 28/39/23/0070 Permit Version: 100 Location: Little John'S Farm, Reading (D) Authority: Environment Agency, Thames Region Abstraction: General Farming And Domestic Abstraction Type: Water may be abstracted from a single point Source: Groundwater Daily Rate (m3): Not Supplied Yearly Rate (m3): Not Supplied Details: Little John'S Farm, Reading Authorised Start: 01 January Authorised End: 31 December Permit Start Date: 9th January 1967 Permit End Date: Not Supplied Positional Accuracy: Located by supplier to within 10m	A11SE (W)	1341	2	470100 174600
	Water Abstractions Operator: Mr D A Drayton Licence Number: 28/39/23/0070 Permit Version: 100 Location: Little John'S Farm, Reading (E) Authority: Environment Agency, Thames Region Abstraction: General Farming And Domestic Abstraction Type: Water may be abstracted from a single point Source: Groundwater Daily Rate (m3): Not Supplied Yearly Rate (m3): Not Supplied Details: Little John'S Farm, Reading Authorised Start: 01 January Authorised End: 31 December Permit Start Date: 9th January 1967 Permit End Date: Not Supplied Positional Accuracy: Located by supplier to within 10m	A6NE (W)	1405	2	470100 174300
	Water Abstractions Operator: Reading Borough Council Licence Number: 28/39/23/0138 Permit Version: Not Supplied Location: The Allotments, CAVERSHAM Authority: Environment Agency, Thames Region Abstraction: Agriculture (General) Abstraction Type: Not Supplied Source: Groundwater Daily Rate (m3): 10 Yearly Rate (m3): 1818 Details: River Gravel; Status: Revoked; Lapsed Or Cancelled Authorised Start: Not Supplied Authorised End: Not Supplied Permit Start Date: Not Supplied Permit End Date: Not Supplied Positional Accuracy: Located by supplier to within 100m	A15NE (E)	1451	2	472900 174795
	Water Abstractions Operator: Oracle Shopping Centre Ltd Licence Number: 28/39/22/0594 Permit Version: 2 Location: St.Giles Stream At The Oracle Centre, Reading Authority: Environment Agency, Thames Region Abstraction: Amenity: Lake And Pond Throughflow Abstraction Type: Water may be abstracted from a single point Source: Surface Daily Rate (m3): Not Supplied Yearly Rate (m3): Not Supplied Details: The Oracle Shopping Centre, Reading Authorised Start: 01 January Authorised End: 31 December Permit Start Date: 9th March 2020 Permit End Date: Not Supplied Positional Accuracy: Located by supplier to within 10m	A3SE (S)	1601	2	471590 173150

Map ID	Details	Quadrant Reference (Compass Direction)	Estimated Distance From Site	Contact	NGR
	Water Abstractions Operator: Oracle Shopping Centre Ltd Licence Number: 28/39/22/0594 Permit Version: 1 Location: St.Giles Stream At The Oracle Centre, Reading Authority: Environment Agency, Thames Region Abstraction: Amenity: Lake And Pond Throughflow Abstraction Type: Water may be abstracted from a single point Source: Surface Daily Rate (m3): Not Supplied Yearly Rate (m3): Not Supplied Details: The Oracle Shopping Centre, Reading Authorised Start: 01 January Authorised End: 31 December Permit Start Date: 16th February 2000 Permit End Date: Not Supplied Positional Accuracy: Located by supplier to within 10m	A3SE (S)	1601	2	471590 173150
	Water Abstractions Operator: M J Gleeson Group Plc Licence Number: 28/39/22/0600 Permit Version: 1 Location: Former Gasworks, Kenavon Drive, Reading (5 Boreholes) Authority: Environment Agency, Thames Region Abstraction: Environmental: Pump & Treat: Pollution Remediation Abstraction Type: Water may be abstracted from a single point Source: Groundwater Daily Rate (m3): Not Supplied Yearly Rate (m3): Not Supplied Details: Former Gasworks, Kenavon Drive Authorised Start: 01 January Authorised End: 31 December Permit Start Date: 31st July 2000 Permit End Date: Not Supplied Positional Accuracy: Located by supplier to within 10m	A5NW (SE)	1697	2	472700 173600
	Water Abstractions Operator: Mr D A Drayton Licence Number: 28/39/23/0070 Permit Version: 100 Location: Little John'S Farm, Reading (B) Authority: Environment Agency, Thames Region Abstraction: General Farming And Domestic Abstraction Type: Water may be abstracted from a single point Source: Groundwater Daily Rate (m3): 27 Yearly Rate (m3): 9819 Details: Little John'S Farm, Reading Authorised Start: 01 January Authorised End: 31 December Permit Start Date: 9th January 1967 Permit End Date: Not Supplied Positional Accuracy: Located by supplier to within 10m	(W)	1767	2	469700 174400
	Water Abstractions Operator: Mr D A Drayton Licence Number: 28/39/23/0070 Permit Version: 100 Location: Little John'S Farm, Reading (C) Authority: Environment Agency, Thames Region Abstraction: General Farming And Domestic Abstraction Type: Water may be abstracted from a single point Source: Groundwater Daily Rate (m3): Not Supplied Yearly Rate (m3): Not Supplied Details: Little John'S Farm, Reading Authorised Start: 01 January Authorised End: 31 December Permit Start Date: 9th January 1967 Permit End Date: Not Supplied Positional Accuracy: Located by supplier to within 10m	(W)	1767	2	469700 174400

Map ID	Details	Quadrant Reference (Compass Direction)	Estimated Distance From Site	Contact	NGR
	Water Abstractions Operator: West Berkshire Health Authority Licence Number: 28/39/23/0181 Permit Version: 100 Location: Battle Hospital, Oxford Road, Reading Authority: Environment Agency, Thames Region Abstraction: Hospitals: Drinking; Cooking; Sanitary; Washing; (Small Garden) Abstraction Type: Water may be abstracted from a single point Source: Groundwater Daily Rate (m3): 400 Yearly Rate (m3): 136875 Details: Battle Hospital Authorised Start: 01 January Authorised End: 31 December Permit Start Date: 7th January 1999 Permit End Date: Not Supplied Positional Accuracy: Located by supplier to within 100m	A6SW (SW)	1839	2	469800 173900
	Groundwater Vulnerability Map Combined Classification: Principle Bedrock Aquifer - High Vulnerability Combined Vulnerability: High Combined Aquifer: Productive Bedrock Aquifer, Unproductive Superficial Aquifer Pollutant Speed: High Bedrock Flow: Well Connected Fractures Dilution: <300 mm/year Baseflow Index: >70% Superficial Patchiness: <90% Superficial Thickness: 3-10m Superficial Recharge: High	A13SW (W)	0	4	471441 174754
	Groundwater Vulnerability - Soluble Rock Risk Classification: Significant Risk - Low Possibility	A13SW (W)	0	4	471441 174754
	Bedrock Aquifer Designations Aquifer Designation: Principal Aquifer	A13SW (W)	0	4	471441 174754
	Superficial Aquifer Designations Aquifer Designation: Unproductive Strata	A13SW (W)	0	4	471441 174754
74	**Source Protection Zones** Name: Not Supplied Source: Environment Agency, Head Office Reference: Not Supplied Type: Zone III (Total Catchment): The total area needed to support the discharge from the protected groundwater source.	A8NE (S)	638	2	471655 174142
75	**Source Protection Zones** Name: Not Supplied Source: Environment Agency, Head Office Reference: Not Supplied Type: Zone III (Total Catchment): The total area needed to support the discharge from the protected groundwater source.	A19SW (NE)	639	2	471940 175169
	Extreme Flooding from Rivers or Sea without Defences Type: Extent of Extreme Flooding from Rivers or Sea without Defences Flood Plain Type: Fluvial Models Boundary Accuracy: As Supplied	A13SE (S)	55	2	471450 174690
	Extreme Flooding from Rivers or Sea without Defences Type: Extent of Extreme Flooding from Rivers or Sea without Defences Flood Plain Type: Fluvial Models and Fluvial Events Boundary Accuracy: As Supplied	A13SW (S)	105	2	471415 174643
	Extreme Flooding from Rivers or Sea without Defences Type: Extent of Extreme Flooding from Rivers or Sea without Defences Flood Plain Type: Fluvial Events Boundary Accuracy: As Supplied	A13SW (S)	112	2	471400 174640
	Extreme Flooding from Rivers or Sea without Defences Type: Extent of Extreme Flooding from Rivers or Sea without Defences Flood Plain Type: Fluvial Events Boundary Accuracy: As Supplied	A13SW (SW)	141	2	471310 174678

Map ID	Details	Quadrant Reference (Compass Direction)	Estimated Distance From Site	Contact	NGR
	Extreme Flooding from Rivers or Sea without Defences Type: Extent of Extreme Flooding from Rivers or Sea without Defences Flood Plain Type: Fluvial Events Boundary Accuracy: As Supplied	A13SW (W)	175	2	471260 174720
	Extreme Flooding from Rivers or Sea without Defences Type: Extent of Extreme Flooding from Rivers or Sea without Defences Flood Plain Type: Fluvial Models Boundary Accuracy: As Supplied	A13SW (W)	175	2	471260 174720
	Extreme Flooding from Rivers or Sea without Defences Type: Extent of Extreme Flooding from Rivers or Sea without Defences Flood Plain Type: Fluvial Events Boundary Accuracy: As Supplied	A13SE (E)	196	2	471646 174750
	Extreme Flooding from Rivers or Sea without Defences Type: Extent of Extreme Flooding from Rivers or Sea without Defences Flood Plain Type: Fluvial Models Boundary Accuracy: As Supplied	A13NE (E)	204	2	471650 174798
	Extreme Flooding from Rivers or Sea without Defences Type: Extent of Extreme Flooding from Rivers or Sea without Defences Flood Plain Type: Fluvial Events Boundary Accuracy: As Supplied	A13NE (E)	219	2	471665 174800
	Extreme Flooding from Rivers or Sea without Defences Type: Extent of Extreme Flooding from Rivers or Sea without Defences Flood Plain Type: Fluvial Events Boundary Accuracy: As Supplied	A13SE (SE)	250	2	471590 174540
	Flooding from Rivers or Sea without Defences Type: Extent of Flooding from Rivers or Sea without Defences Flood Plain Type: Fluvial Models Boundary Accuracy: As Supplied	A13SW (S)	125	2	471441 174620
	Areas Benefiting from Flood Defences None				
	Flood Water Storage Areas None				
	Flood Defences None				
76	**OS Water Network Lines** Watercourse Form: Inland river Watercourse Length: 184.9 Watercourse Level: On ground surface Permanent: True Watercourse Name: Not Supplied Catchment Name: Thames Primacy: 1	A13SW (SW)	241	5	471337 174525
77	**OS Water Network Lines** Watercourse Form: Inland river Watercourse Length: 26.7 Watercourse Level: On ground surface Permanent: True Watercourse Name: Not Supplied Catchment Name: Thames Primacy: 1	A13SW (SW)	254	5	471254 174566
78	**OS Water Network Lines** Watercourse Form: Inland river Watercourse Length: 124.5 Watercourse Level: On ground surface Permanent: True Watercourse Name: River Thames Catchment Name: Thames Primacy: 2	A13SW (SW)	269	5	471210 174597
79	**OS Water Network Lines** Watercourse Form: Inland river Watercourse Length: 13.2 Watercourse Level: On ground surface Permanent: True Watercourse Name: Not Supplied Catchment Name: Thames Primacy: 1	A13SE (S)	277	5	471476 174469

Map ID	Details	Quadrant Reference (Compass Direction)	Estimated Distance From Site	Contact	NGR
80	**OS Water Network Lines** Watercourse Form: Inland river Watercourse Length: 39.4 Watercourse Level: On ground surface Permanent: True Watercourse Name: River Thames Catchment Name: Thames Primacy: 1	A13SW (SW)	280	5	471235 174548
81	**OS Water Network Lines** Watercourse Form: Inland river Watercourse Length: 97.8 Watercourse Level: Not Supplied Permanent: True Watercourse Name: Not Supplied Catchment Name: Thames Primacy: 1	A13SE (S)	284	5	471489 174464
82	**OS Water Network Lines** Watercourse Form: Inland river Watercourse Length: 135.5 Watercourse Level: On ground surface Permanent: True Watercourse Name: River Thames Catchment Name: Thames Primacy: 1	A13SW (SW)	304	5	471239 174512
83	**OS Water Network Lines** Watercourse Form: Inland river Watercourse Length: 60.6 Watercourse Level: On ground surface Permanent: True Watercourse Name: River Thames Catchment Name: Thames Primacy: 2	A13SW (W)	306	5	471148 174634
84	**OS Water Network Lines** Watercourse Form: Inland river Watercourse Length: 179.1 Watercourse Level: On ground surface Permanent: True Watercourse Name: River Thames Catchment Name: Thames Primacy: 1	A13SW (SW)	309	5	471226 174517
85	**OS Water Network Lines** Watercourse Form: Inland river Watercourse Length: 433.4 Watercourse Level: On ground surface Permanent: True Watercourse Name: River Thames Catchment Name: Thames Primacy: 2	A13SW (S)	310	5	471395 174438
86	**OS Water Network Lines** Watercourse Form: Inland river Watercourse Length: 412.7 Watercourse Level: On ground surface Permanent: True Watercourse Name: River Thames Catchment Name: Thames Primacy: 1	A13SW (S)	318	5	471337 174444
87	**OS Water Network Lines** Watercourse Form: Inland river Watercourse Length: 292.5 Watercourse Level: On ground surface Permanent: True Watercourse Name: Not Supplied Catchment Name: Thames Primacy: 1	A13SE (SE)	336	5	471583 174438
88	**OS Water Network Lines** Watercourse Form: Inland river Watercourse Length: 1356.3 Watercourse Level: On ground surface Permanent: True Watercourse Name: River Thames Catchment Name: Thames Primacy: 1	A12SE (W)	365	5	471089 174623

Map ID	Details	Quadrant Reference (Compass Direction)	Estimated Distance From Site	Contact	NGR
89	**OS Water Network Lines** Watercourse Form: Inland river Watercourse Length: 2.2 Watercourse Level: On ground surface Permanent: True Watercourse Name: Not Supplied Catchment Name: Thames Primacy: 1	A8NE (S)	451	5	471536 174303
90	**OS Water Network Lines** Watercourse Form: Inland river Watercourse Length: 24.6 Watercourse Level: On ground surface Permanent: True Watercourse Name: Not Supplied Catchment Name: Thames Primacy: 1	A8NE (S)	452	5	471538 174302
91	**OS Water Network Lines** Watercourse Form: Inland river Watercourse Length: 196.0 Watercourse Level: On ground surface Permanent: True Watercourse Name: Not Supplied Catchment Name: Thames Primacy: 1	A12SE (SW)	498	5	471013 174479
92	**OS Water Network Lines** Watercourse Form: Inland river Watercourse Length: 1.3 Watercourse Level: On ground surface Permanent: True Watercourse Name: Not Supplied Catchment Name: Thames Primacy: 1	A9NW (SE)	555	5	471870 174386
93	**OS Water Network Lines** Watercourse Form: Inland river Watercourse Length: 282.3 Watercourse Level: On ground surface Permanent: True Watercourse Name: Not Supplied Catchment Name: Thames Primacy: 1	A9NW (SE)	556	5	471872 174386
94	**OS Water Network Lines** Watercourse Form: Inland river Watercourse Length: 277.4 Watercourse Level: On ground surface Permanent: True Watercourse Name: River Thames Catchment Name: Thames Primacy: 1	A8NE (S)	582	5	471638 174195
95	**OS Water Network Lines** Watercourse Form: Inland river Watercourse Length: 37.9 Watercourse Level: On ground surface Permanent: True Watercourse Name: Not Supplied Catchment Name: Thames Primacy: 1	A12SE (SW)	633	5	470854 174490
96	**OS Water Network Lines** Watercourse Form: Inland river Watercourse Length: 189.9 Watercourse Level: On ground surface Permanent: True Watercourse Name: Not Supplied Catchment Name: Thames Primacy: 1	A12SE (SW)	633	5	470854 174490
97	**OS Water Network Lines** Watercourse Form: Inland river Watercourse Length: 181.4 Watercourse Level: On ground surface Permanent: True Watercourse Name: Not Supplied Catchment Name: Thames Primacy: 1	A9NW (SE)	634	5	471892 174293

Map ID	Details	Quadrant Reference (Compass Direction)	Estimated Distance From Site	Contact	NGR
98	**OS Water Network Lines** Watercourse Form: Inland river Watercourse Length: 26.3 Watercourse Level: On ground surface Permanent: True Watercourse Name: Not Supplied Catchment Name: Thames Primacy: 1	A9NW (SE)	700	5	471829 174158
99	**OS Water Network Lines** Watercourse Form: Inland river Watercourse Length: 961.9 Watercourse Level: Not Supplied Permanent: True Watercourse Name: Not Supplied Catchment Name: Thames Primacy: 1	A8SE (S)	790	5	471523 173959
100	**OS Water Network Lines** Watercourse Form: Inland river Watercourse Length: 104.0 Watercourse Level: On ground surface Permanent: True Watercourse Name: River Thames Catchment Name: Thames Primacy: 1	A9SW (SE)	805	5	471860 174054
101	**OS Water Network Lines** Watercourse Form: Inland river Watercourse Length: 239.2 Watercourse Level: On ground surface Permanent: True Watercourse Name: River Thames Catchment Name: Thames Primacy: 2	A9SW (SE)	805	5	471860 174054
102	**OS Water Network Lines** Watercourse Form: Inland river Watercourse Length: 3.2 Watercourse Level: Not Supplied Permanent: True Watercourse Name: Not Supplied Catchment Name: Thames Primacy: 1	A9NE (SE)	810	5	472148 174339
103	**OS Water Network Lines** Watercourse Form: Inland river Watercourse Length: 14.5 Watercourse Level: On ground surface Permanent: True Watercourse Name: Not Supplied Catchment Name: Thames Primacy: 1	A9NE (SE)	813	5	472152 174338
104	**OS Water Network Lines** Watercourse Form: Inland river Watercourse Length: 247.9 Watercourse Level: On ground surface Permanent: True Watercourse Name: River Thames Catchment Name: Thames Primacy: 2	A9NW (SE)	820	5	471985 174125
105	**OS Water Network Lines** Watercourse Form: Inland river Watercourse Length: 127.1 Watercourse Level: On ground surface Permanent: True Watercourse Name: Not Supplied Catchment Name: Thames Primacy: 1	A12SW (W)	820	5	470667 174453
106	**OS Water Network Lines** Watercourse Form: Inland river Watercourse Length: 65.3 Watercourse Level: Not Supplied Permanent: True Watercourse Name: Not Supplied Catchment Name: Thames Primacy: 1	A9NE (SE)	826	5	472166 174338

Map ID	Details	Quadrant Reference (Compass Direction)	Estimated Distance From Site	Contact	NGR
107	**OS Water Network Lines** Watercourse Form: Inland river Watercourse Length: 64.9 Watercourse Level: On ground surface Permanent: True Watercourse Name: River Thames Catchment Name: Thames Primacy: 1	A9NW (SE)	830	5	471955 174089
108	**OS Water Network Lines** Watercourse Form: Inland river Watercourse Length: 11.6 Watercourse Level: On ground surface Permanent: True Watercourse Name: River Thames Catchment Name: Thames Primacy: 2	A9NE (SE)	843	5	472135 174257
109	**OS Water Network Lines** Watercourse Form: Inland river Watercourse Length: 180.6 Watercourse Level: On ground surface Permanent: True Watercourse Name: River Thames Catchment Name: Thames Primacy: 2	A9NE (SE)	843	5	472135 174257
110	**OS Water Network Lines** Watercourse Form: Inland river Watercourse Length: 238.2 Watercourse Level: On ground surface Permanent: True Watercourse Name: River Thames Catchment Name: Thames Primacy: 2	A9NW (SE)	847	5	472072 174173
111	**OS Water Network Lines** Watercourse Form: Inland river Watercourse Length: 4.9 Watercourse Level: Underground Permanent: True Watercourse Name: River Thames Catchment Name: Thames Primacy: 2	A9NE (SE)	854	5	472141 174248
112	**OS Water Network Lines** Watercourse Form: Inland river Watercourse Length: 11.6 Watercourse Level: On ground surface Permanent: True Watercourse Name: River Thames Catchment Name: Thames Primacy: 2	A9NE (SE)	859	5	472146 174245
113	**OS Water Network Lines** Watercourse Form: Inland river Watercourse Length: 123.2 Watercourse Level: On ground surface Permanent: True Watercourse Name: River Thames Catchment Name: Thames Primacy: 2	A9NE (SE)	869	5	472157 174243
114	**OS Water Network Lines** Watercourse Form: Inland river Watercourse Length: 97.0 Watercourse Level: On ground surface Permanent: True Watercourse Name: River Thames Catchment Name: Thames Primacy: 1	A9NW (SE)	874	5	472020 174084
115	**OS Water Network Lines** Watercourse Form: Inland river Watercourse Length: 97.3 Watercourse Level: On ground surface Permanent: True Watercourse Name: Not Supplied Catchment Name: Thames Primacy: 1	A9NE (SE)	877	5	472230 174349

Map ID	Details	Quadrant Reference (Compass Direction)	Estimated Distance From Site	Contact	NGR
116	**OS Water Network Lines** Watercourse Form: Inland river Watercourse Length: 247.4 Watercourse Level: On ground surface Permanent: True Watercourse Name: Not Supplied Catchment Name: Thames Primacy: 1	A9SW (SE)	892	5	471941 174002
117	**OS Water Network Lines** Watercourse Form: Inland river Watercourse Length: 4.7 Watercourse Level: Not Supplied Permanent: True Watercourse Name: Not Supplied Catchment Name: Thames Primacy: 1	A12SW (W)	945	5	470543 174429
118	**OS Water Network Lines** Watercourse Form: Inland river Watercourse Length: 49.0 Watercourse Level: On ground surface Permanent: True Watercourse Name: River Thames Catchment Name: Thames Primacy: 2	A9SW (SE)	949	5	472114 174070
119	**OS Water Network Lines** Watercourse Form: Inland river Watercourse Length: 32.1 Watercourse Level: On ground surface Permanent: True Watercourse Name: River Thames Catchment Name: Thames Primacy: 1	A9SW (SE)	949	5	472114 174070
120	**OS Water Network Lines** Watercourse Form: Inland river Watercourse Length: 1.8 Watercourse Level: On ground surface Permanent: True Watercourse Name: River Thames Catchment Name: Thames Primacy: 2	A9SW (SE)	949	5	472079 174037
121	**OS Water Network Lines** Watercourse Form: Inland river Watercourse Length: 374.4 Watercourse Level: On ground surface Permanent: True Watercourse Name: Not Supplied Catchment Name: Thames Primacy: 1	A12SW (W)	950	5	470538 174428
122	**OS Water Network Lines** Watercourse Form: Inland river Watercourse Length: 246.3 Watercourse Level: On ground surface Permanent: True Watercourse Name: Not Supplied Catchment Name: Thames Primacy: 1	A7SE (SW)	956	5	470984 173903
123	**OS Water Network Lines** Watercourse Form: Inland river Watercourse Length: 84.4 Watercourse Level: On ground surface Permanent: True Watercourse Name: River Thames Catchment Name: Thames Primacy: 1	A9NE (SE)	959	5	472303 174313
124	**OS Water Network Lines** Watercourse Form: Inland river Watercourse Length: 174.5 Watercourse Level: On ground surface Permanent: True Watercourse Name: River Thames Catchment Name: Thames Primacy: 1	A9SE (SE)	971	5	472146 174071

Map ID	Details	Quadrant Reference (Compass Direction)	Estimated Distance From Site	Contact	NGR
125	**OS Water Network Lines** Watercourse Form: Inland river Watercourse Length: 139.9 Watercourse Level: On ground surface Permanent: True Watercourse Name: River Thames Catchment Name: Thames Primacy: 1	A9NE (SE)	975	5	472257 174202

Map ID	Details	Quadrant Reference (Compass Direction)	Estimated Distance From Site	Contact	NGR
126	**Historical Landfill Sites** Licence Holder: Not Supplied Location: Reading, Berkshire Name: Richfield Avenue Operator Location: Not Supplied Boundary Accuracy: As Supplied Provider Reference: EAHLD13262 First Input Date: 31st December 1970 Last Input Date: 31st December 1979 Specified Waste Type: Deposited Waste included Commercial and Household Waste, and Liquid Sludge EA Waste Ref: 0 Regis Ref: Not Supplied WRC Ref: 0345/0143 BGS Ref: Not Supplied Other Ref: RDG11, TP0122	A12SE (W)	450	2	471009 174594
	Local Authority Landfill Coverage Name: Reading Unitary Council - Has supplied landfill data		0	6	471441 174754
127	**Local Authority Recorded Landfill Sites** Location: Richfield Avenue Landfill Reference: Not Supplied Authority: Reading Borough Council, Planning **Last Reported Status:** **Unknown** Types of Waste: Not Supplied Date of Closure: Not Supplied Positional Accuracy: Located by supplier to within 10m Boundary Quality: Not Applicable	A12SW (W)	821	6	470625 174600
128	**Potentially Infilled Land (Non-Water)** Bearing Ref: N Use: Unknown Filled Ground (Pit, quarry etc) Date of Mapping: 1991	A18NE (N)	811	-	471529 175569
129	**Potentially Infilled Land (Non-Water)** Bearing Ref: NE Use: Unknown Filled Ground (Pit, quarry etc) Date of Mapping: 1991	A19SE (NE)	934	-	472301 175144
130	**Potentially Infilled Land (Water)** Use: Unknown Filled Ground (Pond, marsh, river, stream, dock etc) Date of Mapping: 1900	A19SW (NE)	514	-	471785 175148
131	**Potentially Infilled Land (Water)** Use: Unknown Filled Ground (Pond, marsh, river, stream, dock etc) Date of Mapping: 1932	A7NE (SW)	606	-	470985 174338
132	**Potentially Infilled Land (Water)** Use: Unknown Filled Ground (Pond, marsh, river, stream, dock etc) Date of Mapping: 1932	A12SE (W)	618	-	470855 174526
133	**Potentially Infilled Land (Water)** Use: Unknown Filled Ground (Pond, marsh, river, stream, dock etc) Date of Mapping: 1932	A12SE (W)	623	-	470854 174516
134	**Potentially Infilled Land (Water)** Use: Unknown Filled Ground (Pond, marsh, river, stream, dock etc) Date of Mapping: 1932	A14NW (E)	626	-	472073 174814
135	**Potentially Infilled Land (Water)** Use: Unknown Filled Ground (Pond, marsh, river, stream, dock etc) Date of Mapping: 1900	A12NE (NW)	628	-	470872 175041
136	**Potentially Infilled Land (Water)** Use: Unknown Filled Ground (Pond, marsh, river, stream, dock etc) Date of Mapping: 1932	A12SE (W)	632	-	470802 174712
137	**Potentially Infilled Land (Water)** Use: Unknown Filled Ground (Pond, marsh, river, stream, dock etc) Date of Mapping: 1914	A12NW (W)	823	-	470639 174971
138	**Potentially Infilled Land (Water)** Use: Unknown Filled Ground (Pond, marsh, river, stream, dock etc) Date of Mapping: 1932	A12NW (W)	889	-	470564 174935
139	**Potentially Infilled Land (Water)** Use: Unknown Filled Ground (Pond, marsh, river, stream, dock etc) Date of Mapping: 1931	A9SW (SE)	893	-	471901 173975

Map ID	Details	Quadrant Reference (Compass Direction)	Estimated Distance From Site	Contact	NGR
140	**Potentially Infilled Land (Water)** Use: Unknown Filled Ground (Pond, marsh, river, stream, dock etc) Date of Mapping: 1995	A8SW (S)	954	-	471357 173795
141	**Potentially Infilled Land (Water)** Use: Unknown Filled Ground (Pond, marsh, river, stream, dock etc) Date of Mapping: 1932	A14NE (E)	990	-	472435 174855
142	**Potentially Infilled Land (Water)** Use: Unknown Filled Ground (Pond, marsh, river, stream, dock etc) Date of Mapping: 1914	A14NE (E)	997	-	472436 174901

Map ID	Details	Quadrant Reference (Compass Direction)	Estimated Distance From Site	Contact	NGR
143	**Control of Major Accident Hazards Sites (COMAH)** Name: Calor Gas Limited Location: Reading Calor Centre, Cow Lane, READING, Berkshire, RG1 8HE Reference: Not Supplied Type: Lower Tier **Status: Record Ceased To Be Supplied Under COMAH Regulations** Positional Accuracy: Automatically positioned to postcode unit of the address	A7NW (SW)	853	7	470731 174261

Map ID	Details	Quadrant Reference (Compass Direction)	Estimated Distance From Site	Contact	NGR
	BGS 1:625,000 Solid Geology Description: White Chalk Subgroup	A13SW (W)	0	1	471441 174754
	BGS Estimated Soil Chemistry Source: British Geological Survey, National Geoscience Information Service Soil Sample Type: Sediment Arsenic Concentration: 15 - 25 mg/kg Cadmium Concentration: <1.8 mg/kg Chromium Concentration: 60 - 90 mg/kg Lead Concentration: <100 mg/kg Nickel Concentration: 15 - 30 mg/kg	A13SW (W)	0	1	471441 174754
	BGS Estimated Soil Chemistry Source: British Geological Survey, National Geoscience Information Service Soil Sample Type: Sediment Arsenic Concentration: <15 mg/kg Cadmium Concentration: <1.8 mg/kg Chromium Concentration: 60 - 90 mg/kg Lead Concentration: <100 mg/kg Nickel Concentration: 15 - 30 mg/kg	A13NW (N)	78	1	471417 174840
	BGS Estimated Soil Chemistry Source: British Geological Survey, National Geoscience Information Service Soil Sample Type: Sediment Arsenic Concentration: 15 - 25 mg/kg Cadmium Concentration: <1.8 mg/kg Chromium Concentration: 60 - 90 mg/kg Lead Concentration: <100 mg/kg Nickel Concentration: 15 - 30 mg/kg	A13NW (N)	236	1	471441 175000
	BGS Estimated Soil Chemistry Source: British Geological Survey, National Geoscience Information Service Soil Sample Type: Sediment Arsenic Concentration: 15 - 25 mg/kg Cadmium Concentration: <1.8 mg/kg Chromium Concentration: 60 - 90 mg/kg Lead Concentration: <100 mg/kg Nickel Concentration: 15 - 30 mg/kg	A13NE (N)	320	1	471536 175068
	BGS Estimated Soil Chemistry Source: British Geological Survey, National Geoscience Information Service Soil Sample Type: Sediment Arsenic Concentration: 15 - 25 mg/kg Cadmium Concentration: <1.8 mg/kg Chromium Concentration: 60 - 90 mg/kg Lead Concentration: <100 mg/kg Nickel Concentration: 15 - 30 mg/kg	A17SE (NW)	543	1	471010 175100
	BGS Estimated Soil Chemistry Source: British Geological Survey, National Geoscience Information Service Soil Sample Type: Sediment Arsenic Concentration: 15 - 25 mg/kg Cadmium Concentration: <1.8 mg/kg Chromium Concentration: 60 - 90 mg/kg Lead Concentration: <100 mg/kg Nickel Concentration: 15 - 30 mg/kg	A18NE (N)	777	1	471612 175521

Map ID	Details	Quadrant Reference (Compass Direction)	Estimated Distance From Site	Contact	NGR
	BGS Estimated Soil Chemistry Source: British Geological Survey, National Geoscience Information Service Soil Sample Type: Sediment Arsenic Concentration: 15 - 25 mg/kg Cadmium Concentration: <1.8 mg/kg Chromium Concentration: 60 - 90 mg/kg Lead Concentration: <100 mg/kg Nickel Concentration: 15 - 30 mg/kg	A17NE (NW)	865	1	471000 175511
144	**BGS Recorded Mineral Sites** Site Name: St Peter'S Hill Chalk Pit Location: Caversham, Berkshire Source: British Geological Survey, National Geoscience Information Service Reference: 27998 Type: Opencast **Status: Ceased** Operator: Unknown Operator Operator Location: Not Supplied Periodic Type: Cretaceous Geology: White Chalk Subgroup Commodity: Chalk Positional Accuracy: Located by supplier to within 10m	A12NE (NW)	523	1	470960 174980
145	**BGS Recorded Mineral Sites** Site Name: Ardmillan Chalk Pit Location: Caversham, Berkshire Source: British Geological Survey, National Geoscience Information Service Reference: 27999 Type: Opencast **Status: Ceased** Operator: Unknown Operator Operator Location: Not Supplied Periodic Type: Cretaceous Geology: White Chalk Subgroup Commodity: Chalk Positional Accuracy: Located by supplier to within 10m	A14NW (NE)	557	1	471930 175040
146	**BGS Recorded Mineral Sites** Site Name: Ardmillan Chalk Pit Location: Caversham, Berkshire Source: British Geological Survey, National Geoscience Information Service Reference: 28000 Type: Opencast **Status: Ceased** Operator: Unknown Operator Operator Location: Not Supplied Periodic Type: Cretaceous Geology: White Chalk Subgroup Commodity: Chalk Positional Accuracy: Located by supplier to within 10m	A14NE (E)	945	1	472355 175030
147	**BGS Recorded Mineral Sites** Site Name: Caversham Gravel Pit Location: Caversham, Berkshire Source: British Geological Survey, National Geoscience Information Service Reference: 28010 Type: Opencast **Status: Ceased** Operator: Unknown Operator Operator Location: Not Supplied Periodic Type: Wolstonian Geology: Lynch Hill Gravel Member (River Thames Gravel) Commodity: Sand and Gravel Positional Accuracy: Located by supplier to within 10m	A19SE (NE)	965	1	472320 175175
148	**BGS Recorded Mineral Sites** Site Name: Balmore Drive Location: Caversham, Berkshire Source: British Geological Survey, National Geoscience Information Service Reference: 10911 Type: Opencast **Status: Ceased** Operator: Unknown Operator Operator Location: Not Supplied Periodic Type: Palaeocene Geology: Lambeth Group Commodity: Common Clay and Shale Positional Accuracy: Located by supplier to within 10m	A18NE (N)	975	1	471565 175730

Map ID	Details	Quadrant Reference (Compass Direction)	Estimated Distance From Site	Contact	NGR
	BGS Measured Urban Soil Chemistry No data available				
	BGS Urban Soil Chemistry Averages No data available				
	Coal Mining Affected Areas In an area that might not be affected by coal mining				
	Natural Cavities Easting: 471550 Northing: 175070 Distance: 326 Quadrant Reference: A13 Quadrant Reference: NE Bearing Ref: N Cavity Type: Sinkhole x 1 Solid Geology Detail: Chalk Group Superficial Geology Detail: Lynch Hill Gravel	A13NE (N)	326	8	471550 175070
	Natural Cavities Easting: 471550 Northing: 175100 Distance: 355 Quadrant Reference: A18 Quadrant Reference: SE Bearing Ref: N Cavity Type: Sinkhole x 1, Solution Pipe x 1 Solid Geology Detail: Chalk Group Superficial Geology Detail: Lynch Hill Gravel	A18SE (N)	355	8	471550 175100
	Natural Cavities Easting: 471800 Northing: 175200 Distance: 564 Quadrant Reference: A19 Quadrant Reference: SW Bearing Ref: NE Cavity Type: Solution Pipe Solid Geology Detail: Chalk Group Superficial Geology Detail: Lynch Hill Gravel	A19SW (NE)	564	8	471800 175200
	Natural Cavities Easting: 471780 Northing: 175230 Distance: 576 Quadrant Reference: A19 Quadrant Reference: SW Bearing Ref: NE Cavity Type: Solution Pipe x 8 Solid Geology Detail: Chalk Group Superficial Geology Detail: Lynch Hill Gravel	A19SW (NE)	576	8	471780 175230
	Natural Cavities Easting: 471820 Northing: 175220 Distance: 592 Quadrant Reference: A19 Quadrant Reference: SW Bearing Ref: NE Cavity Type: Solution Pipe x 4 Solid Geology Detail: Chalk Group Superficial Geology Detail: Lynch Hill Gravel	A19SW (NE)	592	8	471820 175220
	Natural Cavities Easting: 471770 Northing: 175280 Distance: 612 Quadrant Reference: A18 Quadrant Reference: SE Bearing Ref: NE Cavity Type: Solution Pipe x 2 Solid Geology Detail: Chalk Group Superficial Geology Detail: Lynch Hill Gravel	A18SE (NE)	612	8	471770 175280

Map ID	Details	Quadrant Reference (Compass Direction)	Estimated Distance From Site	Contact	NGR
	Natural Cavities Easting: 472110 Northing: 175180 Distance: 783 Quadrant Reference: A19 Quadrant Reference: SW Bearing Ref: NE Cavity Type: Solution Pipe Solid Geology Detail: Chalk Group Superficial Geology Detail: Lynch Hill Gravel	A19SW (NE)	783	8	472110 175180
	Natural Cavities Easting: 472150 Northing: 175140 Distance: 797 Quadrant Reference: A19 Quadrant Reference: SE Bearing Ref: NE Cavity Type: Solution Pipe Solid Geology Detail: No Details Superficial Geology Detail: No Details	A19SE (NE)	797	8	472150 175140
	Natural Cavities Easting: 472140 Northing: 175160 Distance: 799 Quadrant Reference: A19 Quadrant Reference: SE Bearing Ref: NE Cavity Type: Solution Pipe Solid Geology Detail: Chalk Group Superficial Geology Detail: Lynch Hill Gravel	A19SE (NE)	799	8	472140 175160
	Natural Cavities Easting: 472110 Northing: 175210 Distance: 800 Quadrant Reference: A19 Quadrant Reference: SW Bearing Ref: NE Cavity Type: Solution Pipe Solid Geology Detail: Chalk Group Superficial Geology Detail: Lynch Hill Gravel	A19SW (NE)	800	8	472110 175210
	Natural Cavities Easting: 472130 Northing: 175190 Distance: 806 Quadrant Reference: A19 Quadrant Reference: SE Bearing Ref: NE Cavity Type: Solution Pipe Solid Geology Detail: Chalk Group Superficial Geology Detail: Lynch Hill Gravel	A19SE (NE)	806	8	472130 175190
	Natural Cavities Easting: 470900 Northing: 175400 Distance: 832 Quadrant Reference: A17 Quadrant Reference: SE Bearing Ref: NW Cavity Type: Solution Pipe Solid Geology Detail: Chalk Group Superficial Geology Detail: Boyne Hill Gravel	A17SE (NW)	832	8	470900 175400
	Natural Cavities Easting: 472180 Northing: 175160 Distance: 833 Quadrant Reference: A19 Quadrant Reference: SE Bearing Ref: NE Cavity Type: Solution Pipe Solid Geology Detail: Chalk Group Superficial Geology Detail: Lynch Hill Gravel	A19SE (NE)	833	8	472180 175160

Map ID	Details	Quadrant Reference (Compass Direction)	Estimated Distance From Site	Contact	NGR
	Natural Cavities Easting: 472190 Northing: 175150 Distance: 837 Quadrant Reference: A19 Quadrant Reference: SE Bearing Ref: NE Cavity Type: Solution Pipe Solid Geology Detail: Chalk Group Superficial Geology Detail: Lynch Hill Gravel	A19SE (NE)	837	8	472190 175150
	Natural Cavities Easting: 471400 Northing: 175600 Distance: 837 Quadrant Reference: A18 Quadrant Reference: NW Bearing Ref: N Cavity Type: Solution Pipe x 3 Solid Geology Detail: Chalk Group Superficial Geology Detail: No Details	A18NW (N)	837	8	471400 175600
	Natural Cavities Easting: 472160 Northing: 175210 Distance: 842 Quadrant Reference: A19 Quadrant Reference: SE Bearing Ref: NE Cavity Type: Solution Pipe Solid Geology Detail: Chalk Group Superficial Geology Detail: Lynch Hill Gravel	A19SE (NE)	842	8	472160 175210
	Natural Cavities Easting: 472180 Northing: 175180 Distance: 843 Quadrant Reference: A19 Quadrant Reference: SE Bearing Ref: NE Cavity Type: Solution Pipe Solid Geology Detail: Chalk Group Superficial Geology Detail: Lynch Hill Gravel	A19SE (NE)	843	8	472180 175180
	Natural Cavities Easting: 472180 Northing: 175210 Distance: 859 Quadrant Reference: A19 Quadrant Reference: SE Bearing Ref: NE Cavity Type: Solution Pipe Solid Geology Detail: Chalk Group Superficial Geology Detail: Lynch Hill Gravel	A19SE (NE)	859	8	472180 175210
	Natural Cavities Easting: 472200 Northing: 175180 Distance: 861 Quadrant Reference: A19 Quadrant Reference: SE Bearing Ref: NE Cavity Type: Solution Pipe Solid Geology Detail: Chalk Group Superficial Geology Detail: Lynch Hill Gravel	A19SE (NE)	861	8	472200 175180
	Natural Cavities Easting: 472220 Northing: 175150 Distance: 864 Quadrant Reference: A19 Quadrant Reference: SE Bearing Ref: NE Cavity Type: Solution Pipe Solid Geology Detail: Chalk Group Superficial Geology Detail: Lynch Hill Gravel	A19SE (NE)	864	8	472220 175150

Map ID	Details	Quadrant Reference (Compass Direction)	Estimated Distance From Site	Contact	NGR
	Natural Cavities Easting: 470700 Northing: 175300 Distance: 911 Quadrant Reference: A17 Quadrant Reference: SW Bearing Ref: NW Cavity Type: Sinkhole x 1, Solution Pipe x 1 Solid Geology Detail: Chalk Group Superficial Geology Detail: Boyne Hill Gravel	A17SW (NW)	911	8	470700 175300
	Non Coal Mining Areas of Great Britain Risk: Rare Source: British Geological Survey, National Geoscience Information Service	A13NW (N)	78	1	471417 174840
	Non Coal Mining Areas of Great Britain Risk: Rare Source: British Geological Survey, National Geoscience Information Service	A13NW (N)	236	1	471441 175000
	Potential for Collapsible Ground Stability Hazards Hazard Potential: Very Low Source: British Geological Survey, National Geoscience Information Service	A13SW (W)	0	1	471441 174754
	Potential for Collapsible Ground Stability Hazards Hazard Potential: No Hazard Source: British Geological Survey, National Geoscience Information Service	A13SW (W)	214	1	471225 174695
	Potential for Collapsible Ground Stability Hazards Hazard Potential: Very Low Source: British Geological Survey, National Geoscience Information Service	A13NW (N)	236	1	471441 175000
	Potential for Compressible Ground Stability Hazards Hazard Potential: No Hazard Source: British Geological Survey, National Geoscience Information Service	A13SW (W)	0	1	471441 174754
	Potential for Compressible Ground Stability Hazards Hazard Potential: Moderate Source: British Geological Survey, National Geoscience Information Service	A13SW (W)	214	1	471225 174695
	Potential for Compressible Ground Stability Hazards Hazard Potential: No Hazard Source: British Geological Survey, National Geoscience Information Service	A13NW (N)	236	1	471441 175000
	Potential for Ground Dissolution Stability Hazards Hazard Potential: Very Low Source: British Geological Survey, National Geoscience Information Service	A13SW (W)	0	1	471441 174754
	Potential for Ground Dissolution Stability Hazards Hazard Potential: Low Source: British Geological Survey, National Geoscience Information Service	A13NE (E)	45	1	471492 174773
	Potential for Ground Dissolution Stability Hazards Hazard Potential: Low Source: British Geological Survey, National Geoscience Information Service	A13NW (N)	236	1	471441 175000
	Potential for Ground Dissolution Stability Hazards Hazard Potential: Very Low Source: British Geological Survey, National Geoscience Information Service	A13NE (N)	239	1	471475 175000
	Potential for Landslide Ground Stability Hazards Hazard Potential: Very Low Source: British Geological Survey, National Geoscience Information Service	A13SW (W)	0	1	471441 174754
	Potential for Landslide Ground Stability Hazards Hazard Potential: No Hazard Source: British Geological Survey, National Geoscience Information Service	A13NE (NE)	192	1	471533 174931
	Potential for Landslide Ground Stability Hazards Hazard Potential: No Hazard Source: British Geological Survey, National Geoscience Information Service	A13NW (NW)	214	1	471287 174918
	Potential for Landslide Ground Stability Hazards Hazard Potential: Very Low Source: British Geological Survey, National Geoscience Information Service	A13NW (N)	236	1	471441 175000
	Potential for Landslide Ground Stability Hazards Hazard Potential: No Hazard Source: British Geological Survey, National Geoscience Information Service	A13NE (N)	239	1	471475 175000
	Potential for Running Sand Ground Stability Hazards Hazard Potential: No Hazard Source: British Geological Survey, National Geoscience Information Service	A13SW (W)	0	1	471441 174754

Map ID	Details	Quadrant Reference (Compass Direction)	Estimated Distance From Site	Contact	NGR
	Potential for Running Sand Ground Stability Hazards Hazard Potential: Very Low Source: British Geological Survey, National Geoscience Information Service	A13NW (N)	78	1	471417 174840
	Potential for Running Sand Ground Stability Hazards Hazard Potential: Low Source: British Geological Survey, National Geoscience Information Service	A13SW (W)	214	1	471225 174695
	Potential for Running Sand Ground Stability Hazards Hazard Potential: Very Low Source: British Geological Survey, National Geoscience Information Service	A13NW (N)	236	1	471441 175000
	Potential for Running Sand Ground Stability Hazards Hazard Potential: No Hazard Source: British Geological Survey, National Geoscience Information Service	A13NE (N)	239	1	471475 175000
	Potential for Shrinking or Swelling Clay Ground Stability Hazards Hazard Potential: Very Low Source: British Geological Survey, National Geoscience Information Service	A13SW (W)	0	1	471441 174754
	Potential for Shrinking or Swelling Clay Ground Stability Hazards Hazard Potential: No Hazard Source: British Geological Survey, National Geoscience Information Service	A13NE (NE)	192	1	471533 174931
	Potential for Shrinking or Swelling Clay Ground Stability Hazards Hazard Potential: No Hazard Source: British Geological Survey, National Geoscience Information Service	A13NW (NW)	214	1	471287 174918
	Potential for Shrinking or Swelling Clay Ground Stability Hazards Hazard Potential: Very Low Source: British Geological Survey, National Geoscience Information Service	A13NW (N)	236	1	471441 175000
	Potential for Shrinking or Swelling Clay Ground Stability Hazards Hazard Potential: No Hazard Source: British Geological Survey, National Geoscience Information Service	A13NE (N)	239	1	471475 175000
	Radon Potential - Radon Affected Areas Affected Area: The property is in a Lower probability radon area (less than 1% of homes are estimated to be at or above the Action Level). Source: British Geological Survey, National Geoscience Information Service	A13SW (W)	0	1	471441 174754
	Radon Potential - Radon Protection Measures Protection Measure: No radon protective measures are necessary in the construction of new dwellings or extensions Source: British Geological Survey, National Geoscience Information Service	A13SW (W)	0	1	471441 174754

Map ID	Details	Quadrant Reference (Compass Direction)	Estimated Distance From Site	Contact	NGR
149	**Contemporary Trade Directory Entries** Name: Motoreasy Location: Archway House, Gosbrook Road, Caversham, Reading, Berkshire, RG4 8HU Classification: Garage Services **Status: Inactive** Positional Accuracy: Manually positioned to the address or location	A13SE (E)	0	-	471445 174753
149	**Contemporary Trade Directory Entries** Name: Dema Uk Ltd Location: Archway House, Gosbrook Road, Caversham, Reading, RG4 8HU Classification: Freight Forwarders **Status: Inactive** Positional Accuracy: Automatically positioned to the address	A13SE (E)	0	-	471445 174753
149	**Contemporary Trade Directory Entries** Name: Homecrafts Location: 46, Church Street, Caversham, Reading, RG4 8AU Classification: Hardware **Status: Active** Positional Accuracy: Automatically positioned to the address	A13NW (NW)	34	-	471422 174795
149	**Contemporary Trade Directory Entries** Name: Waltons Ltd Location: 2, Prospect Street, Caversham, Reading, RG4 8JG Classification: Jewellery Manufacturers & Repairers **Status: Inactive** Positional Accuracy: Automatically positioned to the address	A13NW (N)	36	-	471431 174800
149	**Contemporary Trade Directory Entries** Name: Conservatree Print & Design Location: 36b, Church Street, Caversham, Reading, RG4 8AU Classification: Printers **Status: Inactive** Positional Accuracy: Automatically positioned to the address	A13NW (NW)	60	-	471387 174799
149	**Contemporary Trade Directory Entries** Name: Conservatree Print & Design Location: 36b, Church Street, Caversham, Reading, RG4 8AU Classification: Printers **Status: Inactive** Positional Accuracy: Automatically positioned to the address	A13NW (NW)	60	-	471387 174799
150	**Contemporary Trade Directory Entries** Name: Johnsons The Cleaners Location: Church Street, Caversham, Reading, Berkshire, RG4 8AY Classification: Dry Cleaners **Status: Active** Positional Accuracy: Automatically positioned to the address	A13SW (W)	42	-	471391 174753
151	**Contemporary Trade Directory Entries** Name: Launderama Location: 6, Gosbrook Road, Caversham, Reading, RG4 8BS Classification: Dry Cleaners **Status: Inactive** Positional Accuracy: Automatically positioned to the address	A13NE (E)	45	-	471494 174767
151	**Contemporary Trade Directory Entries** Name: Berkshire Lighting Location: 6 Gosbrook Rd, Caversham, Reading, Berkshire, RG4 8BS Classification: Domestic Appliances - Servicing, Repairs & Parts **Status: Inactive** Positional Accuracy: Manually positioned to the address or location	A13NE (E)	45	-	471494 174768
151	**Contemporary Trade Directory Entries** Name: Launderama Location: 6, Gosbrook Road, Caversham, Reading, RG4 8BS Classification: Dry Cleaners **Status: Active** Positional Accuracy: Automatically positioned to the address	A13NE (E)	46	-	471495 174769
151	**Contemporary Trade Directory Entries** Name: Centaur Automatic Gates Ltd Location: 1, Wolsey Road, Caversham, Reading, RG4 8BY Classification: Gate Manufacturers - Automated **Status: Active** Positional Accuracy: Automatically positioned to the address	A13SE (SE)	63	-	471506 174723
152	**Contemporary Trade Directory Entries** Name: Esso Location: Church Street, Caversham, Reading, Berkshire, RG4 8AU Classification: Petrol Filling Stations **Status: Inactive** Positional Accuracy: Manually positioned within the geographical locality	A13NW (NW)	89	-	471370 174824

Map ID	Details	Quadrant Reference (Compass Direction)	Estimated Distance From Site	Contact	NGR
152	**Contemporary Trade Directory Entries** Name: E P S Global Location: 14a Church Street, Caversham, Reading, Berkshire, RG4 8AU Classification: Electronic Component Manufacturers & Distributors **Status: Inactive** Positional Accuracy: Manually positioned within the geographical locality	A13NW (NW)	89	-	471370 174824
153	**Contemporary Trade Directory Entries** Name: Cartel Cutting Equipment Ltd Location: Wolsey Road, Caversham, Reading, RG4 8BY Classification: Catering Equipment **Status: Inactive** Positional Accuracy: Automatically positioned in the proximity of the address	A13SE (SE)	105	-	471510 174661
153	**Contemporary Trade Directory Entries** Name: Jo-At Engineering Ltd Location: Wolsey Road, Caversham, Reading, RG4 8BY Classification: Engineers - General **Status: Inactive** Positional Accuracy: Automatically positioned in the proximity of the address	A13SE (SE)	105	-	471510 174661
154	**Contemporary Trade Directory Entries** Name: Worldco Appliances Location: Church St, Caversham, Reading, Berkshire, RG4 8AX Classification: Electrical Goods Sales, Manufacturers & Wholesalers **Status: Inactive** Positional Accuracy: Manually positioned to the road within the address or location	A13NW (W)	122	-	471319 174798
154	**Contemporary Trade Directory Entries** Name: Supasnaps Location: 35, St. Martins Precinct, Church Street, Caversham, Reading, RG4 8BA Classification: Photographic Processors **Status: Inactive** Positional Accuracy: Automatically positioned to the address	A13NW (W)	128	-	471305 174755
154	**Contemporary Trade Directory Entries** Name: Sketchley Retail Ltd Location: 35, St. Martins Precinct, Church Street, Caversham, Reading, RG4 8BA Classification: Dry Cleaners **Status: Inactive** Positional Accuracy: Automatically positioned to the address	A13NW (W)	128	-	471305 174755
155	**Contemporary Trade Directory Entries** Name: Barry'S Auto Repairs Location: 2d, North Street, Caversham, Reading, Berkshire, RG4 8JA Classification: Mot Testing Centres **Status: Inactive** Positional Accuracy: Automatically positioned to the address	A13NE (NE)	123	-	471520 174859
155	**Contemporary Trade Directory Entries** Name: Berkshire Vapers Location: 35, Prospect Street, Caversham, Reading, RG4 8JB Classification: Electrical Heating Equipment & Systems **Status: Inactive** Positional Accuracy: Automatically positioned to the address	A13NE (NE)	169	-	471546 174897
156	**Contemporary Trade Directory Entries** Name: Suprema Dry Cleaners Location: 32b, Church Street, Caversham, Reading, RG4 8AU Classification: Dry Cleaners **Status: Inactive** Positional Accuracy: Automatically positioned to the address	A13NW (NW)	136	-	471312 174819
156	**Contemporary Trade Directory Entries** Name: Tesco Express Location: 18-20, Church Street, Caversham, Reading, Berkshire, RG4 8AU Classification: Petrol Filling Stations **Status: Inactive** Positional Accuracy: Automatically positioned to the address	A13NW (NW)	164	-	471284 174824
156	**Contemporary Trade Directory Entries** Name: Tesco Petrol Station Location: 18-20 Church Street, Caversham, Reading, Berkshire, RG4 8AU Classification: Petrol Filling Stations **Status: Active** Positional Accuracy: Automatically positioned to the address	A13NW (NW)	166	-	471280 174821
156	**Contemporary Trade Directory Entries** Name: Esso Location: 18-20, Church Street, Caversham, Reading, RG4 8AU Classification: Petrol Filling Stations **Status: Active** Positional Accuracy: Automatically positioned to the address	A13NW (NW)	166	-	471280 174821

Map ID	Details	Quadrant Reference (Compass Direction)	Estimated Distance From Site	Contact	NGR
157	**Contemporary Trade Directory Entries** Name: G A Supplies Location: 1, Chester Street, Caversham, Reading, RG4 8JH Classification: Cladding Suppliers & Installers **Status: Inactive** Positional Accuracy: Automatically positioned to the address	A13NE (N)	149	-	471473 174908
157	**Contemporary Trade Directory Entries** Name: Grosvenor Print & Design Location: 2, Oxford Street, Caversham, Reading, RG4 8HN Classification: Printers **Status: Inactive** Positional Accuracy: Automatically positioned to the address	A13NE (N)	177	-	471497 174931
158	**Contemporary Trade Directory Entries** Name: John Griffiths Ltd Location: 4, Hemdean Road, Caversham, Reading, RG4 7SX Classification: Garage Services **Status: Active** Positional Accuracy: Automatically positioned to the address	A13NW (NW)	179	-	471325 174905
158	**Contemporary Trade Directory Entries** Name: John Griffiths Location: 4, Hemdean Road, Caversham, Reading, RG4 7SX Classification: Garage Services **Status: Inactive** Positional Accuracy: Automatically positioned to the address	A13NW (NW)	179	-	471325 174905
159	**Contemporary Trade Directory Entries** Name: Clifford Location: 49, Gosbrook Road, Caversham, Reading, RG4 8BT Classification: Damp & Dry Rot Control **Status: Inactive** Positional Accuracy: Automatically positioned to the address	A13SE (E)	183	-	471621 174687
159	**Contemporary Trade Directory Entries** Name: Robojet Location: 49, Gosbrook Road, Caversham, Reading, RG4 8BT Classification: Blast Cleaning Equipment Manufacturers **Status: Active** Positional Accuracy: Automatically positioned to the address	A13SE (E)	183	-	471621 174687
160	**Contemporary Trade Directory Entries** Name: J M L Embroidery Location: 41, Prospect Street, Caversham, Reading, RG4 8JB Classification: T-Shirts **Status: Inactive** Positional Accuracy: Automatically positioned to the address	A13NE (NE)	184	-	471553 174911
160	**Contemporary Trade Directory Entries** Name: J M L Embroidery Location: 41, Prospect Street, Caversham, Reading, RG4 8JB Classification: T-Shirts **Status: Inactive** Positional Accuracy: Automatically positioned to the address	A13NE (NE)	184	-	471553 174911
160	**Contemporary Trade Directory Entries** Name: Polar Dry Cleaning Location: 56a, Prospect Street, Caversham, Reading, RG4 8JL Classification: Dry Cleaners **Status: Active** Positional Accuracy: Automatically positioned to the address	A13NE (NE)	190	-	471534 174929
160	**Contemporary Trade Directory Entries** Name: Fireplace Magic Location: 45, Prospect Street, Caversham, READING, RG4 8JB Classification: Fireplaces & Mantelpieces **Status: Active** Positional Accuracy: Automatically positioned to the address	A13NE (NE)	194	-	471560 174918
161	**Contemporary Trade Directory Entries** Name: A & Z Engineering Reading Ltd Location: Wolsey Road, Caversham, Reading, RG4 8BY Classification: Precision Engineers **Status: Active** Positional Accuracy: Automatically positioned to the address	A13SE (SE)	184	-	471521 174576
162	**Contemporary Trade Directory Entries** Name: E P S Global Location: 14, Church Street, Caversham, Reading, RG4 8AR Classification: Distribution Services **Status: Active** Positional Accuracy: Automatically positioned to the address	A13NW (W)	212	-	471230 174811

Map ID	Details	Quadrant Reference (Compass Direction)	Estimated Distance From Site	Contact	NGR
163	**Contemporary Trade Directory Entries** Name: Humphries Tyre & Exhausts Location: 3-5, Bridge Street, Caversham, Reading, RG4 8AA Classification: Tyre Dealers **Status: Inactive** Positional Accuracy: Automatically positioned to the address	A13SW (W)	257	-	471185 174676
163	**Contemporary Trade Directory Entries** Name: Tyre City Location: 3-5, Bridge Street, Caversham, Reading, RG4 8AA Classification: Tyre Dealers **Status: Active** Positional Accuracy: Automatically positioned to the address	A13SW (W)	257	-	471185 174676
163	**Contemporary Trade Directory Entries** Name: Humphries Exhaust Centres Ltd Location: 3, Bridge Street, Caversham, Reading, RG4 8AA Classification: Tyre Dealers **Status: Inactive** Positional Accuracy: Automatically positioned to the address	A13SW (W)	258	-	471185 174676
163	**Contemporary Trade Directory Entries** Name: Nash & Co Location: 14, Bridge Street, Caversham, Reading, Berkshire, RG4 8AA Classification: Jewellery Manufacturers & Repairers **Status: Inactive** Positional Accuracy: Manually positioned to the address or location	A13SW (W)	284	-	471153 174702
164	**Contemporary Trade Directory Entries** Name: Merry Moppings Location: 6, St. Annes Road, Caversham, Reading, RG4 7PA Classification: Cleaning Services - Domestic **Status: Inactive** Positional Accuracy: Automatically positioned to the address	A13NW (W)	327	-	471123 174856
165	**Contemporary Trade Directory Entries** Name: All The Best Cleaning Location: 114, Gosbrook Road, Caversham, Reading, RG4 8BJ Classification: Cleaning Services - Domestic **Status: Inactive** Positional Accuracy: Automatically positioned to the address	A14SW (E)	359	-	471804 174696
166	**Contemporary Trade Directory Entries** Name: Castle Chemicals Location: 11, Berrylands Road, Caversham, Reading, RG4 8NU Classification: Cleaning Materials & Equipment **Status: Active** Positional Accuracy: Automatically positioned to the address	A18SE (N)	385	-	471591 175117
167	**Contemporary Trade Directory Entries** Name: C.R.Cleaning Service Location: Gosbrook Road, Reading, Berkshire, rg4 8bj Classification: Cleaning Services - Domestic **Status: Inactive** Positional Accuracy: Manually positioned within the geographical locality	A14SW (E)	410	-	471853 174685
168	**Contemporary Trade Directory Entries** Name: Eclipse Horse Transportation Specialists Location: 184, Caversham Road, Reading, RG1 8AZ Classification: Horse Boxes & Transporting **Status: Inactive** Positional Accuracy: Automatically positioned to the address	A8NW (SW)	421	-	471182 174408
169	**Contemporary Trade Directory Entries** Name: Thames Valley Printers & Cartridges Ltd Location: 225, Caversham Road, Reading, RG1 8BB Classification: Printers **Status: Active** Positional Accuracy: Automatically positioned to the address	A13SW (SW)	436	-	471109 174455
169	**Contemporary Trade Directory Entries** Name: Done & Dusted Location: 221, Caversham Road, Reading, Berkshire, RG1 8BB Classification: Cleaning Services - Domestic **Status: Inactive** Positional Accuracy: Automatically positioned to the address	A13SW (SW)	440	-	471112 174444
169	**Contemporary Trade Directory Entries** Name: Caversham Print & Design Location: 2a, Randolph Road, Reading, RG1 8EB Classification: Printers **Status: Inactive** Positional Accuracy: Automatically positioned to the address	A12SE (SW)	463	-	471097 174427

Map ID	Details	Quadrant Reference (Compass Direction)	Estimated Distance From Site	Contact	NGR
169	**Contemporary Trade Directory Entries** Name: Multi Seal (Uk) Location: B, 2, Randolph Road, Reading, RG1 8EB Classification: Tyre Manufacturing Equipment **Status: Inactive** Positional Accuracy: Automatically positioned to the address	A12SE (SW)	463	-	471097 174427
170	**Contemporary Trade Directory Entries** Name: Reading Auto Trading Location: Railways Arches,Caversham Rd, Reading, Berkshire, RG1 8AZ Classification: Car Dealers - Used **Status: Inactive** Positional Accuracy: Manually positioned within the geographical locality	A8NW (SW)	442	-	471213 174363
170	**Contemporary Trade Directory Entries** Name: Caversham M O T Online Location: 152, Caversham Road, READING, RG1 8AZ Classification: Mot Testing Centres **Status: Inactive** Positional Accuracy: Automatically positioned to the address	A8NW (SW)	454	-	471229 174341
171	**Contemporary Trade Directory Entries** Name: Thomas Turner Location: 208, Gosbrook Road, Caversham, Reading, RG4 8BL Classification: Gunsmiths **Status: Inactive** Positional Accuracy: Automatically positioned to the address	A14SW (E)	461	-	471897 174645
172	**Contemporary Trade Directory Entries** Name: Knightprint Location: 1a, Randolph Road, Reading, Berkshire, RG1 8EB Classification: Printers **Status: Inactive** Positional Accuracy: Manually positioned to the address or location	A8NW (SW)	474	-	471116 174394
173	**Contemporary Trade Directory Entries** Name: B P Service Station Location: Richfield Avenue, Reading, RG1 8EQ Classification: Petrol Filling Stations **Status: Active** Positional Accuracy: Manually positioned to the address or location	A12SE (SW)	481	-	471056 174447
173	**Contemporary Trade Directory Entries** Name: Snax 24 Location: 24 Richfield Av, Reading, Berkshire, RG1 8EQ Classification: Petrol Filling Stations - 24 Hour **Status: Inactive** Positional Accuracy: Manually positioned to the address or location	A12SE (SW)	481	-	471056 174447
174	**Contemporary Trade Directory Entries** Name: Aberdale Distribution Ltd Location: 128, Caversham Road, Reading, Berkshire, RG1 8AY Classification: Office Furniture & Equipment **Status: Inactive** Positional Accuracy: Manually positioned to the address or location	A8NW (S)	494	-	471270 174280
174	**Contemporary Trade Directory Entries** Name: Reading Extinguisher Services Location: 139, Caversham Road, Reading, RG1 8AU Classification: Firefighting Equipment **Status: Inactive** Positional Accuracy: Automatically positioned to the address	A8NW (S)	529	-	471245 174252
174	**Contemporary Trade Directory Entries** Name: Reading Extinguisher Services Location: 139, Caversham Road, Reading, Berkshire, RG1 8AU Classification: Firefighting Equipment **Status: Inactive** Positional Accuracy: Automatically positioned to the address	A8NW (S)	529	-	471245 174252
175	**Contemporary Trade Directory Entries** Name: Southern Vehicle Conversions Location: Randolph Rd, Reading, Berkshire, RG1 8EB Classification: Commercial Vehicle Bodybuilders & Repairers **Status: Inactive** Positional Accuracy: Automatically positioned to the address	A7NE (SW)	538	-	471053 174365
176	**Contemporary Trade Directory Entries** Name: White Knight Location: 78, George Street, Caversham, Reading, RG4 8DJ Classification: Laundries & Launderettes **Status: Inactive** Positional Accuracy: Automatically positioned to the address	A14SW (SE)	557	-	471905 174428

Map ID	Details	Quadrant Reference (Compass Direction)	Estimated Distance From Site	Contact	NGR
176	**Contemporary Trade Directory Entries** Name: Trinity Supplies Location: 78, George Street, Caversham, Reading, Berkshire, RG4 8DJ Classification: Laundry & Dry Cleaning Supplies **Status: Inactive** Positional Accuracy: Manually positioned to the address or location	A14SW (SE)	557	-	471905 174428
177	**Contemporary Trade Directory Entries** Name: D R W Reading Ltd Location: 32a, Ardler Road, Caversham, Reading, RG4 5AE Classification: Car Breakdown & Recovery Services **Status: Inactive** Positional Accuracy: Automatically positioned to the address	A14NW (E)	574	-	472023 174795
177	**Contemporary Trade Directory Entries** Name: D R W Reading Ltd Location: 32a, Ardler Road, Caversham, Reading, RG4 5AE Classification: Car Breakdown & Recovery Services **Status: Inactive** Positional Accuracy: Automatically positioned to the address	A14NW (E)	574	-	472023 174795
177	**Contemporary Trade Directory Entries** Name: K-Tech Location: 50, Ardler Road, Caversham, Reading, RG4 5AE Classification: Cleaning Materials & Equipment **Status: Inactive** Positional Accuracy: Automatically positioned to the address	A14NW (E)	576	-	472020 174843
178	**Contemporary Trade Directory Entries** Name: Omg Perfomance Location: Ardler Road, Caversham, Reading, Berkshire, RG4 5AE Classification: Car Engine Tuning & Diagnostic Services **Status: Inactive** Positional Accuracy: Manually positioned within the geographical locality	A14SW (E)	578	-	472027 174735
178	**Contemporary Trade Directory Entries** Name: Premier Tyres And Exhausts Location: Unit 1, Reading, Berkshire, RG4 5AE Classification: Tyre Dealers **Status: Inactive** Positional Accuracy: Manually positioned within the geographical locality	A14SW (E)	578	-	472027 174735
178	**Contemporary Trade Directory Entries** Name: Tyreseal (Reading) Location: A, 29, Ardler Road, Caversham, Reading, Berkshire, RG4 5AE Classification: Tyre Repairs & Retreading **Status: Inactive** Positional Accuracy: Automatically positioned to the address	A14SW (E)	627	-	472077 174730
179	**Contemporary Trade Directory Entries** Name: Caversham Autos Location: 2, Ardler Road, Caversham, Reading, RG4 5AE Classification: Garage Services **Status: Inactive** Positional Accuracy: Automatically positioned to the address	A14SW (E)	600	-	472039 174646
179	**Contemporary Trade Directory Entries** Name: Berkshire Radiators Location: 266, Gosbrook Road, Caversham, Reading, RG4 8EA Classification: Car Radiator Servicing & Repairs **Status: Active** Positional Accuracy: Automatically positioned to the address	A14SW (E)	604	-	472037 174617
180	**Contemporary Trade Directory Entries** Name: Shell Thames Valley Service Station Location: George Street, Caversham, Reading, RG4 8DH Classification: Petrol Filling Stations **Status: Inactive** Positional Accuracy: Automatically positioned to the address	A9NW (SE)	613	-	471950 174395
180	**Contemporary Trade Directory Entries** Name: Shell Location: George Street, Caversham, Reading, RG4 8DH Classification: Petrol Filling Stations **Status: Active** Positional Accuracy: Automatically positioned to the address	A9NW (SE)	613	-	471950 174395
180	**Contemporary Trade Directory Entries** Name: Parks Location: George Street, Caversham, Reading, RG4 8DH Classification: Petrol Filling Stations **Status: Inactive** Positional Accuracy: Automatically positioned to the address	A9NW (SE)	613	-	471950 174395

Map ID	Details	Quadrant Reference (Compass Direction)	Estimated Distance From Site	Contact	NGR
181	**Contemporary Trade Directory Entries** Name: Horse Bound Location: 95, Caversham Road, Reading, RG1 8AN Classification: Horse Boxes & Transporting **Status: Inactive** Positional Accuracy: Automatically positioned to the address	A8NW (S)	629	-	471286 174135
182	**Contemporary Trade Directory Entries** Name: Happy Ironing Co Location: 51, Vastern Road, READING, RG1 8DJ Classification: Ironing & Home Laundry Services **Status: Inactive** Positional Accuracy: Automatically positioned to the address	A8NE (S)	633	-	471463 174113
183	**Contemporary Trade Directory Entries** Name: Quality Stationers & Printers Location: 307, Gosbrook Road, Caversham, Reading, RG4 8DY Classification: Printers **Status: Inactive** Positional Accuracy: Automatically positioned to the address	A14SW (E)	656	-	472080 174572
184	**Contemporary Trade Directory Entries** Name: Samka Architectural Solutions Ltd Location: Talbot House, 2, Ross Road, Reading, RG1 8EL Classification: Ornamental Metalwork **Status: Inactive** Positional Accuracy: Automatically positioned to the address	A7NE (SW)	660	-	471023 174229
184	**Contemporary Trade Directory Entries** Name: Samka Location: Ground Floor Talbot House,2 Ross Road, Reading, Berkshire, RG1 8EL Classification: Ornamental Metalwork **Status: Active** Positional Accuracy: Automatically positioned to the address	A7NE (SW)	660	-	471023 174229
185	**Contemporary Trade Directory Entries** Name: Vertu Mercedes Benz Location: Mercedez Centre, Richfield Avenue, Reading, RG1 8EQ Classification: Car Dealers **Status: Active** Positional Accuracy: Automatically positioned to the address	A7NE (SW)	660	-	470869 174404
185	**Contemporary Trade Directory Entries** Name: Smart Of Reading Location: 26, Richfield Avenue, Reading, RG1 8EQ Classification: Car Dealers **Status: Inactive** Positional Accuracy: Automatically positioned to the address	A7NE (SW)	660	-	470869 174404
185	**Contemporary Trade Directory Entries** Name: Smart Of Reading Location: 26, Richfield Avenue, Reading, RG1 8EQ Classification: Car Dealers **Status: Inactive** Positional Accuracy: Automatically positioned to the address	A7NE (SW)	660	-	470869 174404
186	**Contemporary Trade Directory Entries** Name: S E C Ltd Location: 55, Vastern Road, Reading, RG1 8BU Classification: Electricity Companies **Status: Inactive** Positional Accuracy: Automatically positioned to the address	A8NE (S)	662	-	471536 174089
187	**Contemporary Trade Directory Entries** Name: Domestic Bliss Location: 64, Queens Road, Caversham, Reading, RG4 8DL Classification: Cleaning Services - Domestic **Status: Inactive** Positional Accuracy: Automatically positioned to the address	A14SW (SE)	666	-	472051 174465
187	**Contemporary Trade Directory Entries** Name: Turner'S Garage Location: 76a, Queens Road, Caversham, Reading, RG4 8DL Classification: Garage Services **Status: Inactive** Positional Accuracy: Automatically positioned to the address	A14SW (SE)	695	-	472081 174461

Map ID	Details	Quadrant Reference (Compass Direction)	Estimated Distance From Site	Contact	NGR
188	**Contemporary Trade Directory Entries** Name: Premier Tyres & Exhausts Location: Unit 1 Cantay House 29a,Ardler Road, Caversham, Reading, Berkshire, RG4 5AE Classification: Tyre Dealers **Status: Active** Positional Accuracy: Automatically positioned to the address	A14NE (E)	683	-	472133 174755
188	**Contemporary Trade Directory Entries** Name: K T W O Print Finishers Ltd Location: Unit 6, Cantay House 29a, Ardler Road, Caversham, Reading, RG4 5AE Classification: Print Finishers **Status: Inactive** Positional Accuracy: Automatically positioned to the address	A14NE (E)	683	-	472133 174755
189	**Contemporary Trade Directory Entries** Name: C E M B R I T Location: Unit 54, Milford Road, Reading, RG1 8LJ Classification: Slate & Slate Products **Status: Inactive** Positional Accuracy: Automatically positioned to the address	A7NE (SW)	695	-	470918 174280
189	**Contemporary Trade Directory Entries** Name: C E M B R I T Location: 54-60 Milford Road, Reading, Berkshire, RG1 8LJ Classification: Cladding Suppliers & Installers **Status: Active** Positional Accuracy: Manually positioned within the geographical locality	A7NE (SW)	695	-	470918 174280
190	**Contemporary Trade Directory Entries** Name: Sandbag Ltd Location: Unit 50, Milford Road, Reading, RG1 8LJ Classification: Clothing & Fabrics - Manufacturers **Status: Inactive** Positional Accuracy: Automatically positioned to the address	A7NE (SW)	695	-	470953 174243
190	**Contemporary Trade Directory Entries** Name: Seven Sixty Logistics Ltd Location: Unit 52, Milford Road, Reading, RG1 8LJ Classification: Road Haulage Services **Status: Inactive** Positional Accuracy: Automatically positioned to the address	A7NE (SW)	696	-	470953 174243
191	**Contemporary Trade Directory Entries** Name: Manrose Location: Unit, 1-6, Meadow Road, Reading, RG1 8LB Classification: Ventilators & Ventilation Systems **Status: Inactive** Positional Accuracy: Automatically positioned to the address	A7NE (SW)	720	-	470992 174177
192	**Contemporary Trade Directory Entries** Name: W B Data Focus Location: 60, BLENHEIM ROAD, CAVERSHAM, READING, RG4 7RS Classification: Computer Manufacturers **Status: Active** Positional Accuracy: Automatically positioned to the address	A18SW (NW)	723	-	471119 175414
193	**Contemporary Trade Directory Entries** Name: Caversham Stained Glass Location: 8, Kidmore Road, Caversham, Reading, RG4 7LU Classification: Stained Glass Designers & Producers **Status: Inactive** Positional Accuracy: Automatically positioned to the address	A17SE (NW)	724	-	470974 175321
194	**Contemporary Trade Directory Entries** Name: Coffey International Ltd Location: 1, Northfield Road, Reading, RG1 8AH Classification: Engineering Services **Status: Inactive** Positional Accuracy: Automatically positioned to the address	A8SW (S)	726	-	471209 174056
194	**Contemporary Trade Directory Entries** Name: Drews The Ironmongers Location: 71-73, Caversham Road, Reading, RG1 8JA Classification: Hardware **Status: Inactive** Positional Accuracy: Automatically positioned to the address	A8SW (S)	735	-	471236 174038

Map ID	Details	Quadrant Reference (Compass Direction)	Estimated Distance From Site	Contact	NGR
195	**Contemporary Trade Directory Entries** Name: Geoff Smith Location: 18, Balmore Drive, Caversham, Reading, Berkshire, RG4 8NL Classification: Garage Services **Status: Inactive** Positional Accuracy: Automatically positioned to the address	A18NE (N)	734	-	471622 175474
196	**Contemporary Trade Directory Entries** Name: Proheat Gas Location: 20-22, Richfield Avenue, Reading, RG1 8EQ Classification: Heating Equipment - Sales & Service **Status: Inactive** Positional Accuracy: Automatically positioned to the address	A7NE (SW)	737	-	470787 174391
196	**Contemporary Trade Directory Entries** Name: Proheat Gas Location: 20-22, Richfield Avenue, Reading, RG1 8EQ Classification: Heating Equipment - Sales & Service **Status: Active** Positional Accuracy: Automatically positioned to the address	A7NE (SW)	737	-	470787 174391
196	**Contemporary Trade Directory Entries** Name: Delta Air Conditioning Services Reading Ltd Location: 20-22 Richfield Avenue, Reading, Berkshire, RG1 8EQ Classification: Air Conditioning & Refrigeration Contractors **Status: Active** Positional Accuracy: Manually positioned to the address or location	A7NE (SW)	737	-	470787 174391
196	**Contemporary Trade Directory Entries** Name: Buzz Windows Location: 20-22, Richfield Avenue, Reading, Berkshire, RG1 8EQ Classification: Window Frames - Sales & Service **Status: Inactive** Positional Accuracy: Manually positioned to the address or location	A7NE (SW)	737	-	470787 174391
197	**Contemporary Trade Directory Entries** Name: Twofold Ltd Location: Unit 77, Milford Road, Reading, RG1 8LG Classification: Office Furniture & Equipment **Status: Active** Positional Accuracy: Automatically positioned to the address	A7NE (SW)	743	-	470844 174293
197	**Contemporary Trade Directory Entries** Name: European Postal Systems Ltd Location: Unit 77 Milford Road, Reading, Berkshire, RG1 8LG Classification: Machinery - Industrial & Commercial **Status: Active** Positional Accuracy: Manually positioned to the address or location	A7NE (SW)	743	-	470844 174293
197	**Contemporary Trade Directory Entries** Name: International Mailing Systems Location: Unit 77 Milford Road, Reading, Berkshire, RG1 8LG Classification: Mailing Machines & Equipment **Status: Active** Positional Accuracy: Manually positioned to the address or location	A7NE (SW)	743	-	470844 174293
197	**Contemporary Trade Directory Entries** Name: Twofold Ltd Location: 77, Milford Road, Reading, Berkshire, RG1 8LG Classification: Office Equipment Manufacturers & Distributors **Status: Inactive** Positional Accuracy: Automatically positioned to the address	A7NE (SW)	743	-	470844 174293
197	**Contemporary Trade Directory Entries** Name: Formflow Equipment Ltd Location: Unit 77, Milford Road, Reading, Berkshire, RG1 8LG Classification: Mailing Machines & Equipment **Status: Inactive** Positional Accuracy: Manually positioned to the address or location	A7NE (SW)	743	-	470844 174293
197	**Contemporary Trade Directory Entries** Name: R E S Systems Location: 14, Cremyll Road, Reading, RG1 8NQ Classification: Firefighting Equipment **Status: Inactive** Positional Accuracy: Automatically positioned to the address	A7NE (SW)	745	-	470819 174324
197	**Contemporary Trade Directory Entries** Name: Volume Location: 14, Cremyll Road, Reading, RG1 8NQ Classification: Printers **Status: Inactive** Positional Accuracy: Automatically positioned to the address	A7NE (SW)	745	-	470819 174324

Map ID	Details	Quadrant Reference (Compass Direction)	Estimated Distance From Site	Contact	NGR
197	**Contemporary Trade Directory Entries** Name: Complete Connections Location: Unit 75, Milford Road, Reading, RG1 8LG Classification: Computer Manufacturers **Status: Active** Positional Accuracy: Automatically positioned to the address	A7NE (SW)	748	-	470845 174283
197	**Contemporary Trade Directory Entries** Name: Cycle Smart Foundation Location: Unit 71, Milford Road, Reading, RG1 8LG Classification: Cycle Accessories, Manufacturers & Wholesalers **Status: Active** Positional Accuracy: Automatically positioned to the address	A7NE (SW)	757	-	470847 174267
197	**Contemporary Trade Directory Entries** Name: Blast Away Location: Unit 69, Milford Road, Reading, RG1 8LG Classification: Blast Cleaning **Status: Active** Positional Accuracy: Automatically positioned to the address	A7NE (SW)	760	-	470848 174261
197	**Contemporary Trade Directory Entries** Name: S Q S Ltd Location: Unit 69, Milford Road, Reading, RG1 8LG Classification: Printers **Status: Active** Positional Accuracy: Automatically positioned to the address	A7NE (SW)	760	-	470848 174261
197	**Contemporary Trade Directory Entries** Name: Paneless Services Ltd Location: Unit 67, Milford Road, Reading, RG1 8LG Classification: Commercial Cleaning Services **Status: Active** Positional Accuracy: Automatically positioned to the address	A7NE (SW)	765	-	470849 174252
198	**Contemporary Trade Directory Entries** Name: Oliver Matthews Location: 69, Caversham Road, Reading, RG1 8AD Classification: Furniture Manufacturers - Home & Office **Status: Inactive** Positional Accuracy: Automatically positioned to the address	A8SW (S)	762	-	471228 174013
198	**Contemporary Trade Directory Entries** Name: Office World Location: 65, Caversham Road, Reading, RG1 8AD Classification: Office Furniture & Equipment **Status: Inactive** Positional Accuracy: Automatically positioned to the address	A8SW (S)	792	-	471218 173984
198	**Contemporary Trade Directory Entries** Name: Office World Location: 65, Caversham Road, Reading, Berkshire, RG1 8AD Classification: Office Furniture & Equipment **Status: Inactive** Positional Accuracy: Automatically positioned to the address	A8SW (S)	792	-	471218 173984
199	**Contemporary Trade Directory Entries** Name: Syntegra Consulting Ltd Location: Unit 63, Milford Road, Reading, RG1 8LG Classification: Energy Efficient Products and Services **Status: Inactive** Positional Accuracy: Automatically positioned to the address	A7NE (SW)	772	-	470851 174239
199	**Contemporary Trade Directory Entries** Name: Minster Cleaning Services Location: Unit 63, Milford Road, Reading, RG1 8LG Classification: Commercial Cleaning Services **Status: Active** Positional Accuracy: Automatically positioned to the address	A7NE (SW)	772	-	470851 174239
200	**Contemporary Trade Directory Entries** Name: Formline Ltd Location: Formak Ho,St. Johns Rd, Caversham, Reading, Berkshire, RG4 5BD Classification: Office Furniture & Equipment **Status: Inactive** Positional Accuracy: Manually positioned to the address or location	A14NE (E)	772	-	472218 174835
200	**Contemporary Trade Directory Entries** Name: Archway Business Solutions Ltd Location: 1, Southview Park, Caversham, Reading, RG4 5AF Classification: Copying & Duplicating Machines & Supplies **Status: Active** Positional Accuracy: Automatically positioned to the address	A14NE (E)	797	-	472242 174847

Map ID	Details	Quadrant Reference (Compass Direction)	Estimated Distance From Site	Contact	NGR
200	**Contemporary Trade Directory Entries** Name: Wasps Electronics Location: 13b, Southview Park, Caversham, Reading, RG4 5AF Classification: Electronic Engineers **Status: Active** Positional Accuracy: Automatically positioned to the address	A14NE (E)	805	-	472252 174814
200	**Contemporary Trade Directory Entries** Name: P R Graphics Location: 7-8, Southview Park, Caversham, Reading, RG4 5AF Classification: Printers **Status: Inactive** Positional Accuracy: Automatically positioned to the address	A14NE (E)	843	-	472288 174848
200	**Contemporary Trade Directory Entries** Name: Regima Location: 9, Southview Park, Caversham, Reading, RG4 5AF Classification: Cosmetic Manufacturers **Status: Active** Positional Accuracy: Automatically positioned to the address	A14NE (E)	846	-	472293 174818
201	**Contemporary Trade Directory Entries** Name: A S P Projects Location: 16, Balmore Park, Caversham, READING, RG4 8PU Classification: Engineers - General **Status: Inactive** Positional Accuracy: Automatically positioned to the address	A18NE (N)	787	-	471513 175547
202	**Contemporary Trade Directory Entries** Name: C M D Engineering Location: Milford Rd, Reading, Berkshire, RG1 8LG Classification: Engineers - General **Status: Inactive** Positional Accuracy: Manually positioned to the road within the address or location	A7NE (SW)	789	-	470878 174185
202	**Contemporary Trade Directory Entries** Name: Technical Administration Ltd Location: Unit 43/45, Milford Road, Reading, Berkshire, RG1 8LG Classification: Printers **Status: Inactive** Positional Accuracy: Automatically positioned to the address	A7NE (SW)	802	-	470860 174185
202	**Contemporary Trade Directory Entries** Name: V-Tech Auto Ltd Location: Unit 47, Milford Road, Reading, RG1 8LG Classification: Garage Services **Status: Active** Positional Accuracy: Automatically positioned to the address	A7NE (SW)	804	-	470850 174193
202	**Contemporary Trade Directory Entries** Name: C P L International (Berkshire) Location: Unit 47, Milford Road, Reading, RG1 8LG Classification: Photographic Processors **Status: Inactive** Positional Accuracy: Automatically positioned to the address	A7NE (SW)	809	-	470848 174187
202	**Contemporary Trade Directory Entries** Name: Climate Cooling Ltd Location: Unit 51, Milford Road, Reading, RG1 8LG Classification: Air Conditioning & Refrigeration Contractors **Status: Inactive** Positional Accuracy: Automatically positioned to the address	A7NE (SW)	812	-	470837 174194
202	**Contemporary Trade Directory Entries** Name: Genesis Impressions Ltd Location: Unit 49, Milford Road, Reading, RG1 8LG Classification: Printers **Status: Inactive** Positional Accuracy: Automatically positioned to the address	A7NE (SW)	812	-	470843 174188
202	**Contemporary Trade Directory Entries** Name: Caversham Tyre Services Location: Unit 53, Milford Road, Reading, RG1 8LG Classification: Tyre Dealers **Status: Inactive** Positional Accuracy: Automatically positioned to the address	A7NE (SW)	820	-	470831 174190
202	**Contemporary Trade Directory Entries** Name: C F M Engineering Location: Unit 21-23, Milford Road, Reading, RG1 8LG Classification: Car Body Repairs **Status: Active** Positional Accuracy: Automatically positioned to the address	A7NE (SW)	826	-	470859 174152

Map ID	Details	Quadrant Reference (Compass Direction)	Estimated Distance From Site	Contact	NGR
202	**Contemporary Trade Directory Entries** Name: Car & Motor Sports Services Location: Unit 21-23, Milford Road, Reading, RG1 8LG Classification: Garage Services **Status: Active** Positional Accuracy: Automatically positioned to the address	A7NE (SW)	826	-	470859 174152
202	**Contemporary Trade Directory Entries** Name: C F M Engineering Ltd Location: Unit 21, Milford Road, Reading, RG1 8LG Classification: Engine Rebuilding & Reconditioning **Status: Inactive** Positional Accuracy: Automatically positioned to the address	A7NE (SW)	826	-	470859 174152
202	**Contemporary Trade Directory Entries** Name: Merchant House Location: Unit 23, Milford Road, Reading, RG1 8LG Classification: Joinery Manufacturers **Status: Inactive** Positional Accuracy: Automatically positioned to the address	A7NE (SW)	829	-	470855 174153
202	**Contemporary Trade Directory Entries** Name: Trakwerks Location: Unit 23, Milford Road, Reading, RG1 8LG Classification: Garage Services **Status: Inactive** Positional Accuracy: Automatically positioned to the address	A7NE (SW)	829	-	470855 174153
202	**Contemporary Trade Directory Entries** Name: Body Vision Location: Unit 25, Milford Road, Reading, RG1 8LG Classification: Car Body Repairs **Status: Inactive** Positional Accuracy: Automatically positioned to the address	A7NE (SW)	832	-	470848 174154
202	**Contemporary Trade Directory Entries** Name: Sevenash Printing & Graphics Ltd Location: Unit 25, Milford Road, Reading, RG1 8LG Classification: Printers **Status: Inactive** Positional Accuracy: Automatically positioned to the address	A7NE (SW)	832	-	470848 174154
202	**Contemporary Trade Directory Entries** Name: Finish It Location: Unit 27, Milford Road, Reading, RG1 8LG Classification: Print Finishers **Status: Inactive** Positional Accuracy: Automatically positioned to the address	A7NE (SW)	835	-	470842 174156
203	**Contemporary Trade Directory Entries** Name: Ringway (Internet Equipment) Location: 3, Cardiff Road, Reading, RG1 8ER Classification: Electrical Goods Sales, Manufacturers & Wholesalers **Status: Inactive** Positional Accuracy: Automatically positioned to the address	A8SW (SW)	800	-	471110 174014
204	**Contemporary Trade Directory Entries** Name: Conservartree Location: 3-5, Cremyll Road, Reading, RG1 8NQ Classification: Printers **Status: Inactive** Positional Accuracy: Automatically positioned to the address	A7NE (SW)	812	-	470778 174266
204	**Contemporary Trade Directory Entries** Name: K2 Location: 3, Cremyll Road, Reading, RG1 8NQ Classification: Print Finishers **Status: Inactive** Positional Accuracy: Automatically positioned to the address	A7NE (SW)	812	-	470778 174266
205	**Contemporary Trade Directory Entries** Name: Mr Tyrewise Location: 35, CARDIFF ROAD, READING, RG1 8ET Classification: Tyre Dealers **Status: Active** Positional Accuracy: Automatically positioned to the address	A7SE (SW)	819	-	471050 174022
206	**Contemporary Trade Directory Entries** Name: C P I Cox & Wyman Ltd Location: Cardiff Road, Reading, RG1 8EX Classification: Printers **Status: Inactive** Positional Accuracy: Automatically positioned to the address	A7NE (SW)	827	-	470939 174083

Map ID	Details	Quadrant Reference (Compass Direction)	Estimated Distance From Site	Contact	NGR
207	**Contemporary Trade Directory Entries** Name: Cleve'S Location: Unit 57, Milford Road, Reading, RG1 8LG Classification: Garage Services **Status: Inactive** Positional Accuracy: Automatically positioned to the address	A7NE (SW)	828	-	470817 174193
207	**Contemporary Trade Directory Entries** Name: Silvey Joinery Location: Unit 41, Milford Road, Reading, RG1 8LG Classification: Joinery Manufacturers **Status: Inactive** Positional Accuracy: Automatically positioned to the address	A7NE (SW)	861	-	470798 174164
207	**Contemporary Trade Directory Entries** Name: Raab Karcher Location: Unit 5 Weighbridge Row,Cardiff Rd, Reading, Berkshire, RG1 8LX Classification: Meter Manufacturers & Suppliers **Status: Inactive** Positional Accuracy: Manually positioned to the address or location	A7NW (SW)	884	-	470762 174170
208	**Contemporary Trade Directory Entries** Name: S M Goswell & Sons Location: 35, Donegal Close, Caversham, Reading, RG4 5DT Classification: Fascias and Soffits **Status: Inactive** Positional Accuracy: Automatically positioned to the address	A14NE (E)	830	-	472240 175011
209	**Contemporary Trade Directory Entries** Name: Mill Road Garage Location: 2, Mill Road, Caversham, Reading, RG4 8DP Classification: Garage Services **Status: Active** Positional Accuracy: Automatically positioned to the address	A14SE (E)	833	-	472246 174509
209	**Contemporary Trade Directory Entries** Name: R J Leach Location: 2, Mill Road, Caversham, Reading, Berkshire, RG4 8DP Classification: Car Dealers - Used **Status: Inactive** Positional Accuracy: Manually positioned to the address or location	A14SE (E)	833	-	472246 174509
210	**Contemporary Trade Directory Entries** Name: Libra Cosmetics Co Ltd Location: 7 Tessa Rd, Reading, Berkshire, RG1 8HH Classification: Cosmetic Manufacturers **Status: Inactive** Positional Accuracy: Manually positioned to the address or location	A7NW (SW)	843	-	470712 174310
211	**Contemporary Trade Directory Entries** Name: Fast Cash 4 Scrap Cars Reading Aeg Location: Drayton, 81, Cardiff Road, Reading, RG1 8ES Classification: Car Breakers & Dismantlers **Status: Inactive** Positional Accuracy: Automatically positioned to the address	A7SE (SW)	854	-	470962 174035
212	**Contemporary Trade Directory Entries** Name: Fuel Doctor Location: 32, Mill Road, Caversham, Reading, RG4 8DP Classification: Breakdown and Recovery **Status: Inactive** Positional Accuracy: Automatically positioned to the address	A14SE (SE)	858	-	472242 174420
213	**Contemporary Trade Directory Entries** Name: Reading Cleaners Location: Reading Bridge House, Reading Bridge, Reading, RG1 8LS Classification: Carpet, Curtain & Upholstery Cleaners **Status: Inactive** Positional Accuracy: Automatically positioned to the address	A9SW (SE)	858	-	471800 173963
213	**Contemporary Trade Directory Entries** Name: Reading Cleaners Location: Reading Bridge House, Reading Bridge, Reading, RG1 8LS Classification: Carpet, Curtain & Upholstery Cleaners **Status: Inactive** Positional Accuracy: Automatically positioned to the address	A9SW (SE)	858	-	471800 173963
213	**Contemporary Trade Directory Entries** Name: Expro International Group Plc Location: Reading Bridge House, Reading Bridge, Reading, Berkshire, RG1 8PL Classification: Oil & Gas Exploration Supplies & Services **Status: Inactive** Positional Accuracy: Automatically positioned to the address	A9SW (SE)	858	-	471800 173963

Map ID	Details	Quadrant Reference (Compass Direction)	Estimated Distance From Site	Contact	NGR
213	**Contemporary Trade Directory Entries** Name: Reading Cleaners Location: READING BRIDGE HOUSE, READING BRIDGE, READING, RG1 8LS Classification: Cleaning Services - Domestic **Status: Active** Positional Accuracy: Automatically positioned to the address	A9SW (SE)	858	-	471800 173963
214	**Contemporary Trade Directory Entries** Name: Berkeley Vision Ltd Location: Marsack St, Caversham, Reading, Berkshire, RG4 5AP Classification: Window Film Products **Status: Inactive** Positional Accuracy: Manually positioned to the road within the address or location	A14NE (E)	858	-	472307 174802
214	**Contemporary Trade Directory Entries** Name: White Goods Engineering Ltd Location: 28, Marsack Street, Caversham, Reading, RG4 5AP Classification: Domestic Appliances - Servicing, Repairs & Parts **Status: Inactive** Positional Accuracy: Automatically positioned to the address	A14NE (E)	862	-	472311 174788
215	**Contemporary Trade Directory Entries** Name: Rainbow Body Shops Reading Location: Unit 11, Tessa Road, Reading, RG1 8HH Classification: Car Body Repairs **Status: Active** Positional Accuracy: Automatically positioned to the address	A7NW (SW)	862	-	470725 174255
215	**Contemporary Trade Directory Entries** Name: Cotswold Fayre Location: Unit 14, Tessa Road, Reading, RG1 8HH Classification: Distribution Services **Status: Inactive** Positional Accuracy: Automatically positioned to the address	A7NW (SW)	903	-	470682 174246
216	**Contemporary Trade Directory Entries** Name: Monks & Crane (Industrial Supplies) Ltd Location: Kings Meadow House, Kings Meadow Road, Reading, Berkshire, RG1 8DQ Classification: Engineering Materials **Status: Inactive** Positional Accuracy: Manually positioned to the address or location	A9SW (SE)	889	-	471859 173957
216	**Contemporary Trade Directory Entries** Name: Environment Agencies Oil Bank Line Location: Kings Meadow House, Kings Meadow Road, Reading, RG1 8DQ Classification: Oil Recycling & Disposal Services **Status: Inactive** Positional Accuracy: Automatically positioned to the address	A9SW (SE)	889	-	471859 173957
217	**Contemporary Trade Directory Entries** Name: Ace Transmission Parts Location: 16B Richfield Av, Reading, Berkshire, RG1 8EQ Classification: Commercial Vehicle Servicing, Repairs, Parts & Accessories **Status: Inactive** Positional Accuracy: Manually positioned to the road within the address or location	A7NW (SW)	900	-	470605 174394
218	**Contemporary Trade Directory Entries** Name: Cyrus Accident Repair Centre Location: 64, Cardiff Road, Reading, RG1 8LL Classification: Car Body Repairs **Status: Inactive** Positional Accuracy: Automatically positioned to the address	A7NE (SW)	901	-	470796 174110
218	**Contemporary Trade Directory Entries** Name: Rivermead Accident & Repair Centre Ltd Location: 64, Cardiff Road, Reading, RG1 8LL Classification: Car Body Repairs **Status: Active** Positional Accuracy: Automatically positioned to the address	A7NE (SW)	901	-	470796 174110
218	**Contemporary Trade Directory Entries** Name: Repair & Cal Ltd Location: 1, Weighbridge Row, Cardiff Road, Reading, Berkshire, RG1 8LX Classification: Testing, Inspection & Calibration Equipment Manufacturers **Status: Active** Positional Accuracy: Automatically positioned to the address	A7NW (SW)	940	-	470749 174102
219	**Contemporary Trade Directory Entries** Name: Goodman Steel Services Location: 98, Cardiff Road, Reading, RG1 8LL Classification: Metal Products - Fabricated **Status: Inactive** Positional Accuracy: Automatically positioned to the address	A7NW (SW)	909	-	470722 174180

Map ID	Details	Quadrant Reference (Compass Direction)	Estimated Distance From Site	Contact	NGR
220	**Contemporary Trade Directory Entries** Name: Garlands Location: 42, Briants Avenue, Caversham, READING, RG4 5AS Classification: Carpet, Curtain & Upholstery Cleaners **Status: Active** Positional Accuracy: Automatically positioned to the address	A14NE (E)	909	-	472359 174769
221	**Contemporary Trade Directory Entries** Name: Railair Reading Location: Station Approach, Reading, RG1 1LZ Classification: Bus & Coach Operators & Stations **Status: Inactive** Positional Accuracy: Automatically positioned to the address	A8SE (S)	909	-	471539 173841
222	**Contemporary Trade Directory Entries** Name: Thames Grp Location: Unit 8,Abattoirs Rd, Reading, Berkshire, RG1 7BL Classification: Glass Fibre - Moulding **Status: Inactive** Positional Accuracy: Manually positioned to the road within the address or location	A8SW (S)	910	-	471132 173888
222	**Contemporary Trade Directory Entries** Name: J E Cartwright Location: 59, Caversham Road, Reading, RG1 7BP Classification: Garage Services **Status: Inactive** Positional Accuracy: Automatically positioned to the address	A8SW (S)	937	-	471138 173857
223	**Contemporary Trade Directory Entries** Name: B K I Location: 16, Richfield Avenue, Reading, RG1 8PB Classification: Catering Equipment **Status: Inactive** Positional Accuracy: Automatically positioned to the address	A7NW (SW)	913	-	470613 174344
223	**Contemporary Trade Directory Entries** Name: 3d Transmissions Ltd Location: 16b, Richfield Avenue, Reading, RG1 8EQ Classification: Garage Services **Status: Inactive** Positional Accuracy: Automatically positioned to the address	A7NW (SW)	913	-	470613 174344
224	**Contemporary Trade Directory Entries** Name: N & T Motorcycles Location: 4a, Champion Road, Caversham, Reading, RG4 8EL Classification: Garage Services **Status: Active** Positional Accuracy: Automatically positioned to the address	A14SE (E)	914	-	472318 174466
224	**Contemporary Trade Directory Entries** Name: Caversham Coachworks Ltd Location: 3, Send Road, Caversham, Reading, RG4 8EH Classification: Car Body Repairs **Status: Inactive** Positional Accuracy: Automatically positioned to the address	A14SE (E)	920	-	472329 174481
225	**Contemporary Trade Directory Entries** Name: Reading Station Location: Station Hill, Reading, Berkshire, RG1 8AG Classification: Railways **Status: Active** Positional Accuracy: Automatically positioned to the address	A8SW (S)	920	-	471432 173825
226	**Contemporary Trade Directory Entries** Name: Hoppabag Skip Hire Location: 1, Montague Street, Caversham, Reading, RG4 5AU Classification: Road Haulage Services **Status: Inactive** Positional Accuracy: Automatically positioned to the address	A14SE (E)	930	-	472373 174647
226	**Contemporary Trade Directory Entries** Name: Hulse Location: 1, Montague Street, Caversham, Reading, RG4 5AU Classification: Car Breakdown & Recovery Services **Status: Inactive** Positional Accuracy: Automatically positioned to the address	A14SE (E)	930	-	472373 174647
226	**Contemporary Trade Directory Entries** Name: Hoppabag Ltd Location: 1, Montague Street, Caversham, Reading, RG4 5AU Classification: Waste Disposal Services **Status: Inactive** Positional Accuracy: Automatically positioned to the address	A14SE (E)	930	-	472373 174647

Map ID	Details	Quadrant Reference (Compass Direction)	Estimated Distance From Site	Contact	NGR
227	**Contemporary Trade Directory Entries** Name: Shadow Supplies Metal Working Location: 6, Barrett Court, 70, Cardiff Road, Reading, RG1 8ED Classification: Metal Workers **Status: Inactive** Positional Accuracy: Automatically positioned to the address	A7NW (SW)	933	-	470740 174122
227	**Contemporary Trade Directory Entries** Name: P B E Marking Systems Location: 5, Barrett Court, 70, Cardiff Road, Reading, RG1 8ED Classification: Printers - Glass, Metal, Plastics Etc. **Status: Active** Positional Accuracy: Automatically positioned to the address	A7NW (SW)	939	-	470729 174124
227	**Contemporary Trade Directory Entries** Name: Direct Distribution Services Location: 2, Barrett Court, 70, Cardiff Road, Reading, RG1 8ED Classification: Distribution Services **Status: Active** Positional Accuracy: Automatically positioned to the address	A7NW (SW)	961	-	470699 174127
228	**Contemporary Trade Directory Entries** Name: Reading Drive In Ltd Location: 137-139, Cardiff Road, Reading, Berkshire, RG1 8JF Classification: Mot Testing Centres **Status: Active** Positional Accuracy: Automatically positioned to the address	A7SE (SW)	937	-	470796 174059
228	**Contemporary Trade Directory Entries** Name: Reading Drive In Ltd Location: 137-139, Cardiff Road, Reading, RG1 8JF Classification: Mot Testing Centres **Status: Inactive** Positional Accuracy: Automatically positioned to the address	A7SE (SW)	937	-	470796 174059
228	**Contemporary Trade Directory Entries** Name: Priceholes Com Ltd Location: 141, CARDIFF ROAD, READING, RG1 8JF Classification: Recycling Services **Status: Active** Positional Accuracy: Automatically positioned to the address	A7SE (SW)	951	-	470776 174059
228	**Contemporary Trade Directory Entries** Name: A & T Autotech Location: 143, Cardiff Road, Reading, RG1 8JF Classification: Garage Services **Status: Inactive** Positional Accuracy: Automatically positioned to the address	A7SE (SW)	957	-	470766 174060
228	**Contemporary Trade Directory Entries** Name: G M D Mouldings Ltd Location: Dec House, 143-145, Cardiff Road, Reading, RG1 8JF Classification: Plastics - Injection Moulding **Status: Inactive** Positional Accuracy: Automatically positioned to the address	A7SE (SW)	957	-	470766 174060
228	**Contemporary Trade Directory Entries** Name: Reading Body Works Location: Dec House, 145, Cardiff Road, Reading, RG1 8JF Classification: Car Body Repairs **Status: Active** Positional Accuracy: Automatically positioned to the address	A7SW (SW)	965	-	470752 174062
228	**Contemporary Trade Directory Entries** Name: Mark Allen Location: 149 Cardiff Road, Reading, Berkshire, RG1 8JE Classification: Car Body Repairs **Status: Inactive** Positional Accuracy: Manually positioned to the address or location	A7SW (SW)	967	-	470742 174070
228	**Contemporary Trade Directory Entries** Name: Mark Allen Cars Location: 149, Cardiff Road, Reading, RG1 8JF Classification: Car Body Repairs **Status: Active** Positional Accuracy: Automatically positioned to the address	A7SW (SW)	973	-	470740 174063
228	**Contemporary Trade Directory Entries** Name: Kempress Aztec Ltd Location: 149, Cardiff Road, Reading, RG1 8JE Classification: Printers **Status: Inactive** Positional Accuracy: Automatically positioned to the address	A7SW (SW)	973	-	470740 174063

Map ID	Details	Quadrant Reference (Compass Direction)	Estimated Distance From Site	Contact	NGR
228	**Contemporary Trade Directory Entries** Name: Kempress Aztec Location: 149, Cardiff Road, Reading, RG1 8JE Classification: Printers **Status: Inactive** Positional Accuracy: Automatically positioned to the address	A7SW (SW)	973	-	470740 174063
229	**Contemporary Trade Directory Entries** Name: Action Appliance Repairs Location: Flat 2, Donkin Court, 43-44, Donkin Hill, Caversham, READING, RG4 5DG Classification: Domestic Appliances - Servicing, Repairs & Parts **Status: Active** Positional Accuracy: Automatically positioned to the address	A14NE (E)	943	-	472342 175065
230	**Contemporary Trade Directory Entries** Name: Cooper (Reading) Location: Kings Meadow Road, Reading, RG1 8BN Classification: Car Dealers **Status: Inactive** Positional Accuracy: Automatically positioned to the address	A9SW (SE)	948	-	471908 173916
230	**Contemporary Trade Directory Entries** Name: Cooper Reading B M W Location: Kings Meadow Road, Reading, RG1 8BN Classification: Car Dealers **Status: Inactive** Positional Accuracy: Automatically positioned to the address	A9SW (SE)	948	-	471908 173916
230	**Contemporary Trade Directory Entries** Name: The Cooper Group Ltd Location: Kings Meadow Rd, Reading, Berkshire, RG1 8BN Classification: Car Dealers **Status: Inactive** Positional Accuracy: Manually positioned within the geographical locality	A9SW (SE)	948	-	471908 173916
231	**Contemporary Trade Directory Entries** Name: Higgs Print Centre Location: Station Hill, Reading, Berkshire, RG1 1NF Classification: Printers **Status: Inactive** Positional Accuracy: Manually positioned to the road within the address or location	A8SW (S)	950	-	471370 173798
231	**Contemporary Trade Directory Entries** Name: Swift Force Ltd Location: 28-34, Station Hill, Reading, Berkshire, RG1 1NF Classification: Shop Fittings Manufacturers **Status: Inactive** Positional Accuracy: Automatically positioned to the address	A8SW (S)	990	-	471378 173758
232	**Contemporary Trade Directory Entries** Name: Gas Appliance Servicing Location: 71, Peppard Road, Caversham, Reading, RG4 8NH Classification: Boilers - Servicing, Replacements & Repairs **Status: Inactive** Positional Accuracy: Automatically positioned to the address	A19NW (N)	950	-	471783 175649
233	**Contemporary Trade Directory Entries** Name: Reading Paint Services Location: 389, Gosbrook Road, Caversham, Reading, RG4 8ED Classification: Painting & Decorating Supplies **Status: Inactive** Positional Accuracy: Automatically positioned to the address	A14SE (E)	957	-	472378 174527
233	**Contemporary Trade Directory Entries** Name: Caversham Coachworks Reading Ltd Location: 2, Send Road, Caversham, Reading, RG4 8EH Classification: Car Body Repairs **Status: Active** Positional Accuracy: Automatically positioned to the address	A14SE (E)	965	-	472383 174511
233	**Contemporary Trade Directory Entries** Name: R S Tyres & Covers Location: 4 Send Road, Caversham, Reading, Berkshire, RG4 8EH Classification: Tyre Dealers **Status: Active** Positional Accuracy: Automatically positioned to the address	A14SE (E)	968	-	472382 174494
233	**Contemporary Trade Directory Entries** Name: We Personalise 4 U Location: 4, Send Road, Caversham, Reading, RG4 8EH Classification: T-Shirts **Status: Inactive** Positional Accuracy: Automatically positioned to the address	A14SE (E)	969	-	472383 174494

Map ID	Details	Quadrant Reference (Compass Direction)	Estimated Distance From Site	Contact	NGR
234	**Contemporary Trade Directory Entries** Name: Pretech Location: 1, Barrett Court, 70, Cardiff Road, Reading, RG1 8ED Classification: Precision Engineers **Status: Inactive** Positional Accuracy: Automatically positioned to the address	A7NW (SW)	966	-	470690 174129
235	**Contemporary Trade Directory Entries** Name: Kwik Fit Location: Richfield Avenue,1 Tessa Road, Reading, Berkshire, RG1 8EQ Classification: Tyre Dealers **Status: Active** Positional Accuracy: Automatically positioned to the address	A7NW (SW)	968	-	470547 174356
236	**Contemporary Trade Directory Entries** Name: Q T R Transport Workshop Location: 100, Cardiff Road, Reading, RG1 8LL Classification: Commercial Vehicle Servicing, Repairs, Parts & Accessories **Status: Inactive** Positional Accuracy: Automatically positioned to the address	A7NW (SW)	972	-	470632 174195
237	**Contemporary Trade Directory Entries** Name: G Media Music Location: Longhurst Cl, Caversham, Reading, Berkshire, RG4 5ER Classification: Musical Instrument - Manufacturers **Status: Inactive** Positional Accuracy: Manually positioned to the road within the address or location	A19SE (NE)	973	-	472306 175220
238	**Contemporary Trade Directory Entries** Name: Clinical Print Services Location: 52, Station Hill, Reading, RG1 1NF Classification: Printers **Status: Inactive** Positional Accuracy: Automatically positioned to the address	A8SE (S)	979	-	471443 173766
239	**Contemporary Trade Directory Entries** Name: United Recycling Services Location: Cardiff Rd, Reading, Berkshire, RG1 8PQ Classification: Recycling Centres **Status: Inactive** Positional Accuracy: Manually positioned to the road within the address or location	A7NW (SW)	979	-	470706 174090
239	**Contemporary Trade Directory Entries** Name: Pentagon Glass-Tech Location: Unit 3, 151-155, Cardiff Road, Reading, RG1 8JR Classification: Window Tinting **Status: Inactive** Positional Accuracy: Automatically positioned to the address	A7SW (SW)	985	-	470714 174072
239	**Contemporary Trade Directory Entries** Name: Harbor Precision Engineering Location: Unit 2, 151-155, Cardiff Road, Reading, RG1 8JR Classification: Precision Engineers **Status: Inactive** Positional Accuracy: Automatically positioned to the address	A7SW (SW)	985	-	470714 174072
239	**Contemporary Trade Directory Entries** Name: Alchemy Foiling Location: Unit 3, 151-155, Cardiff Road, Reading, RG1 8JR Classification: Print Finishers **Status: Inactive** Positional Accuracy: Automatically positioned to the address	A7SW (SW)	985	-	470714 174072
239	**Contemporary Trade Directory Entries** Name: Spray Works Location: Unit 5, 151-155, Cardiff Road, Reading, RG1 8JR Classification: Car Painters & Sprayers **Status: Inactive** Positional Accuracy: Automatically positioned to the address	A7SW (SW)	985	-	470714 174072
239	**Contemporary Trade Directory Entries** Name: Spray Works Location: Unit 5, 151-155, Cardiff Road, Reading, Berkshire, RG1 8JR Classification: Garage Services **Status: Inactive** Positional Accuracy: Automatically positioned to the address	A7SW (SW)	985	-	470714 174072
239	**Contemporary Trade Directory Entries** Name: Holt Location: Unit 1, 151-155, Cardiff Road, Reading, Berkshire, RG1 8JR Classification: Screen Process Printers **Status: Inactive** Positional Accuracy: Automatically positioned to the address	A7SW (SW)	985	-	470714 174072

Map ID	Details	Quadrant Reference (Compass Direction)	Estimated Distance From Site	Contact	NGR
239	**Contemporary Trade Directory Entries** Name: Alphabet Location: Unit 4, 151-155, Cardiff Road, Reading, Berkshire, RG1 8JR Classification: Printers **Status: Inactive** Positional Accuracy: Manually positioned to the address or location	A7SW (SW)	985	-	470714 174072
239	**Contemporary Trade Directory Entries** Name: B & H Motor Services Location: Unit 5, 151-155, Cardiff Road, Reading, RG1 8JR Classification: Car Body Repairs **Status: Inactive** Positional Accuracy: Automatically positioned to the address	A7SW (SW)	985	-	470714 174072
239	**Contemporary Trade Directory Entries** Name: B & H Motor Services Location: Unit 5, 151-155, Cardiff Road, Reading, RG1 8JR Classification: Garage Services **Status: Active** Positional Accuracy: Automatically positioned to the address	A7SW (SW)	986	-	470714 174072
239	**Contemporary Trade Directory Entries** Name: R D S Location: Unit 2, 151-155, Cardiff Road, Reading, RG1 8JR Classification: Garage Services **Status: Active** Positional Accuracy: Automatically positioned to the address	A7SW (SW)	986	-	470714 174072
240	**Contemporary Trade Directory Entries** Name: Nhs Purchasing & Supply Agency Location: Premier House, 60, Caversham Road, Reading, RG1 7EB Classification: Medical Equipment Maintenance & Repairs **Status: Inactive** Positional Accuracy: Automatically positioned to the address	A8SW (S)	980	-	471191 173796
240	**Contemporary Trade Directory Entries** Name: Clean Move Ltd Location: 26, Regent Court, Reading, RG1 7HW Classification: Cleaning Services - Domestic **Status: Active** Positional Accuracy: Automatically positioned to the address	A8SW (S)	987	-	471146 173802
241	**Contemporary Trade Directory Entries** Name: Bonduelle Ltd Location: 5, Richfield Place, 12, Richfield Avenue, Reading, RG1 8EQ Classification: Frozen Food Processors & Distributors **Status: Inactive** Positional Accuracy: Automatically positioned to the address	A7NW (SW)	983	-	470555 174305
241	**Contemporary Trade Directory Entries** Name: Intersnack Ltd Location: 5, Richfield Avenue, Reading, RG1 8EQ Classification: Food Products - Manufacturers **Status: Inactive** Positional Accuracy: Automatically positioned to the address	A7NW (SW)	983	-	470555 174305
241	**Contemporary Trade Directory Entries** Name: Specialised Steelwork Ltd Location: Richfield Place, 12, Richfield Avenue, Reading, RG1 8EQ Classification: Ornamental Metalwork **Status: Inactive** Positional Accuracy: Automatically positioned to the address	A7NW (SW)	999	-	470526 174327
241	**Contemporary Trade Directory Entries** Name: Topcall (Uk) Ltd Location: 4, Richfield Avenue, Reading, RG1 8EQ Classification: Telecommunications Equipment & Systems **Status: Inactive** Positional Accuracy: Automatically positioned to the address	A7NW (SW)	999	-	470526 174327
242	**Contemporary Trade Directory Entries** Name: B C Air Conditioning & Refrigeration Location: 6 Send Road, Caversham, Reading, Berkshire, RG4 8EH Classification: Refrigerators & Freezers - Servicing & Repairs **Status: Active** Positional Accuracy: Automatically positioned to the address	A14SE (E)	984	-	472392 174470
242	**Contemporary Trade Directory Entries** Name: Neal Location: 6, Send Road, Caversham, Reading, Berkshire, RG4 8EH Classification: Cycle Accessories, Manufacturers & Wholesalers **Status: Inactive** Positional Accuracy: Automatically positioned to the address	A14SE (E)	984	-	472392 174470

Map ID	Details	Quadrant Reference (Compass Direction)	Estimated Distance From Site	Contact	NGR
243	**Contemporary Trade Directory Entries** Name: Dca Saab Spares Location: 21, Star Road, Caversham, Reading, RG4 5BE Classification: Car Breakers & Dismantlers **Status: Inactive** Positional Accuracy: Automatically positioned to the address	A14SE (E)	990	-	472434 174650
244	**Contemporary Trade Directory Entries** Name: Dave Roberts Location: 55, Mill Green, Caversham, Reading, RG4 8EX Classification: Engineers - General **Status: Inactive** Positional Accuracy: Automatically positioned in the proximity of the address	A9NE (SE)	993	-	472361 174355
245	**Contemporary Trade Directory Entries** Name: G T N Pcb Services Location: 35, Picton Way, Caversham, Reading, RG4 8NJ Classification: Electronic Engineers **Status: Inactive** Positional Accuracy: Automatically positioned to the address	A18NE (N)	995	-	471691 175726
246	**Contemporary Trade Directory Entries** Name: Logoplaste Location: Apex Plaza, Forbury Road, Reading, RG1 1AX Classification: Plastic Products - Manufacturers **Status: Active** Positional Accuracy: Automatically positioned to the address	A8SE (S)	999	-	471676 173773
247	**Fuel Station Entries** Name: Caversham Express Location: 18-20, Church Street , Caversham , Reading, Reading, RG4 8AU Brand: ESSO Premises Type: Petrol Station **Status: Open** Positional Accuracy: Automatically positioned to the address	A13NW (NW)	166	-	471280 174821
248	**Fuel Station Entries** Name: Rss Reading Location: Richfield Avenue , , Reading, Reading, RG1 8EQ Brand: BP Premises Type: Petrol Station **Status: Open** Positional Accuracy: Manually positioned to the address or location	A12SE (SW)	481	-	471056 174447
249	**Fuel Station Entries** Name: Mfg Thames Valley Location: George Street , Caversham , Reading, Reading, RG4 8DH Brand: Shell Premises Type: Petrol Station **Status: Open** Positional Accuracy: Automatically positioned to the address	A9NW (SE)	613	-	471950 174395
250	**Points of Interest - Commercial Services** Name: Motoreasy Location: Archway House, Gosbrook Road, Caversham, Reading, RG4 8HU Category: Repair and Servicing Class Code: Vehicle Repair, Testing and Servicing Positional Accuracy: Positioned to address or location	A13SE (E)	0	9	471445 174753
250	**Points of Interest - Commercial Services** Name: Motoreasy Location: Archway House, Gosbrook Road, Caversham, Reading, RG4 8HU Category: Repair and Servicing Class Code: Vehicle Repair, Testing and Servicing Positional Accuracy: Positioned to address or location	A13SE (E)	0	9	471445 174753
250	**Points of Interest - Commercial Services** Name: Dema UK Ltd Location: Archway House, Gosbrook Road, Caversham, Reading, RG4 8HU Category: Transport, Storage and Delivery Class Code: Distribution and Haulage Positional Accuracy: Positioned to address or location	A13SE (E)	0	9	471445 174753
251	**Points of Interest - Commercial Services** Name: Barry's Auto Repairs Location: 2d North Street, Caversham, Reading, RG4 8JA Category: Repair and Servicing Class Code: Vehicle Repair, Testing and Servicing Positional Accuracy: Positioned to address or location	A13NE (NE)	123	9	471520 174859

Map ID	Details	Quadrant Reference (Compass Direction)	Estimated Distance From Site	Contact	NGR
251	**Points of Interest - Commercial Services** Name: Barry's Auto Repairs Location: 2d North Street, Caversham, Reading, RG4 8JA Category: Repair and Servicing Class Code: Vehicle Repair, Testing and Servicing Positional Accuracy: Positioned to address or location	A13NE (NE)	123	9	471520 174859
252	**Points of Interest - Commercial Services** Name: John Griffiths Ltd Location: 4 Hemdean Road, Caversham, Reading, RG4 7SX Category: Repair and Servicing Class Code: Vehicle Repair, Testing and Servicing Positional Accuracy: Positioned to address or location	A13NW (NW)	180	9	471325 174905
253	**Points of Interest - Commercial Services** Name: E P S Global Location: 14 Church Street, Caversham, Reading, RG4 8AU Category: Transport, Storage and Delivery Class Code: Distribution and Haulage Positional Accuracy: Positioned to address or location	A13NW (W)	212	9	471230 174811
254	**Points of Interest - Commercial Services** Name: Humphries Tyre & Exhaust Centre Location: 3-5 Bridge Street, Caversham, Reading, RG4 8AA Category: Repair and Servicing Class Code: Vehicle Repair, Testing and Servicing Positional Accuracy: Positioned to address or location	A13SW (W)	258	9	471185 174676
255	**Points of Interest - Commercial Services** Name: Rss Reading Location: Richfield Avenue, Reading, RG1 8EQ Category: Personal, Consumer and other Services Class Code: Vehicle Cleaning Services Positional Accuracy: Positioned to address or location	A12SE (SW)	479	9	471069 174434
255	**Points of Interest - Commercial Services** Name: B P Car Wash Location: Snax24, Richfield Avenue, Reading, RG1 8EQ Category: Personal, Consumer and other Services Class Code: Vehicle Cleaning Services Positional Accuracy: Positioned to address or location	A12SE (SW)	480	9	471057 174447
255	**Points of Interest - Commercial Services** Name: Car Wash Location: Richfield Avenue, Reading, RG1 8EQ Category: Personal, Consumer and other Services Class Code: Vehicle Cleaning Services Positional Accuracy: Positioned to address or location	A12SE (SW)	481	9	471056 174447
256	**Points of Interest - Commercial Services** Name: R B Motors Location: 99 York Road, Reading, RG1 8DU Category: Repair and Servicing Class Code: Vehicle Repair, Testing and Servicing Positional Accuracy: Positioned to address or location	A8NW (SW)	525	9	471190 174281
257	**Points of Interest - Commercial Services** Name: D R W Reading Ltd Location: 32a Ardler Road, Caversham, Reading, RG4 5AE Category: Repair and Servicing Class Code: Vehicle Repair, Testing and Servicing Positional Accuracy: Positioned to address or location	A14NW (E)	573	9	472022 174797
258	**Points of Interest - Commercial Services** Name: Caversham M O T Online Location: 109a Caversham Road, Reading, RG1 8AR Category: Repair and Servicing Class Code: Vehicle Repair, Testing and Servicing Positional Accuracy: Positioned to address or location	A8NW (S)	595	9	471269 174175

Map ID	Details	Quadrant Reference (Compass Direction)	Estimated Distance From Site	Contact	NGR
259	**Points of Interest - Commercial Services** Name: Caversham Autos Location: 2 Ardler Road, Caversham, Reading, RG4 5AE Category: Repair and Servicing Class Code: Vehicle Repair, Testing and Servicing Positional Accuracy: Positioned to address or location	A14SW (E)	600	9	472039 174646
259	**Points of Interest - Commercial Services** Name: S E S Auto Locksmith Location: 266 Gosbrook Road, Caversham, Reading, RG4 8EA Category: Repair and Servicing Class Code: Vehicle Repair, Testing and Servicing Positional Accuracy: Positioned to address or location	A14SW (E)	604	9	472037 174617
259	**Points of Interest - Commercial Services** Name: Berkshire Radiators Location: 266 Gosbrook Road, Caversham, Reading, RG4 8EA Category: Repair and Servicing Class Code: Vehicle Repair, Testing and Servicing Positional Accuracy: Positioned to address or location	A14SW (E)	604	9	472037 174617
259	**Points of Interest - Commercial Services** Name: Berkshire Radiators Location: 266 Gosbrook Road, Caversham, Reading, RG4 8EA Category: Repair and Servicing Class Code: Vehicle Repair, Testing and Servicing Positional Accuracy: Positioned to address or location	A14SW (E)	604	9	472037 174617
260	**Points of Interest - Commercial Services** Name: Thames Valley Service Station Location: George Street, Caversham, Reading, RG4 8DH Category: Personal, Consumer and other Services Class Code: Vehicle Cleaning Services Positional Accuracy: Positioned to address or location	A9NW (SE)	613	9	471950 174395
260	**Points of Interest - Commercial Services** Name: Car Wash Location: George Street, Caversham, Reading, Berkshire, RG4 8DH Category: Personal, Consumer and other Services Class Code: Vehicle Cleaning Services Positional Accuracy: Positioned to address or location	A9NW (SE)	613	9	471950 174395
260	**Points of Interest - Commercial Services** Name: Shell Car Wash Location: George Street, Caversham, Reading, RG4 8DH Category: Personal, Consumer and other Services Class Code: Vehicle Cleaning Services Positional Accuracy: Positioned to address or location	A9NW (SE)	614	9	471950 174392
261	**Points of Interest - Commercial Services** Name: Samka Location: Ground Floor Talbot House, 2 Ross Road, Reading, RG1 8EL Category: Construction Services Class Code: Metalworkers Including Blacksmiths Positional Accuracy: Positioned to address or location	A7NE (SW)	660	9	471023 174229
261	**Points of Interest - Commercial Services** Name: Talbot Plastics Location: Talbot House 2, Ross Road, Reading, RG1 8EL Category: Transport, Storage and Delivery Class Code: Distribution and Haulage Positional Accuracy: Positioned to address or location	A7NE (SW)	660	9	471023 174229
262	**Points of Interest - Commercial Services** Name: Pit-stop Car Repair Ltd Location: Unit 5 Cantay House, Ardler Road, Caversham, Reading, Berkshire, RG4 5AE Category: Repair and Servicing Class Code: Vehicle Repair, Testing and Servicing Positional Accuracy: Positioned to address or location	A14SE (E)	682	9	472132 174750
263	**Points of Interest - Commercial Services** Name: B A Turner Location: 76a Queens Road, Caversham, Reading, RG4 8DL Category: Repair and Servicing Class Code: Vehicle Repair, Testing and Servicing Positional Accuracy: Positioned to address or location	A14SW (SE)	690	9	472081 174473
263	**Points of Interest - Commercial Services** Name: Turner's Garage Location: 76 Queens Road, Caversham, Reading, RG4 8DL Category: Repair and Servicing Class Code: Vehicle Repair, Testing and Servicing Positional Accuracy: Positioned to address or location	A14SW (SE)	690	9	472081 174473

Map ID	Details	Quadrant Reference (Compass Direction)	Estimated Distance From Site	Contact	NGR
264	**Points of Interest - Commercial Services** Name: Geoff Smith Location: 18 Balmore Drive, Caversham, Reading, RG4 8NL Category: Repair and Servicing Class Code: Vehicle Repair, Testing and Servicing Positional Accuracy: Positioned to address or location	A18NE (N)	734	9	471622 175474
264	**Points of Interest - Commercial Services** Name: Geoff Smith Location: 18 Balmore Drive, Caversham, Reading, RG4 8NL Category: Repair and Servicing Class Code: Vehicle Repair, Testing and Servicing Positional Accuracy: Positioned to address or location	A18NE (N)	734	9	471622 175474
265	**Points of Interest - Commercial Services** Name: Hills Meadow Car Wash Ltd Location: George Street, Caversham, Reading, RG4 8DH Category: Personal, Consumer and other Services Class Code: Vehicle Cleaning Services Positional Accuracy: Positioned to address or location	A9NW (SE)	742	9	472004 174255
266	**Points of Interest - Commercial Services** Name: V-tech Auto Ltd Location: Unit 47, Milford Road, Reading, RG1 8LG Category: Repair and Servicing Class Code: Vehicle Repair, Testing and Servicing Positional Accuracy: Positioned to address or location	A7NE (SW)	804	9	470850 174193
266	**Points of Interest - Commercial Services** Name: Trakwerks Location: Unit 47, Milford Road, Reading, RG1 8LG Category: Repair and Servicing Class Code: Vehicle Repair, Testing and Servicing Positional Accuracy: Positioned to address or location	A7NE (SW)	809	9	470848 174187
267	**Points of Interest - Commercial Services** Name: Car & Motor Sports Services Location: Unit 21-23, Milford Road, Reading, RG1 8LG Category: Repair and Servicing Class Code: Vehicle Repair, Testing and Servicing Positional Accuracy: Positioned to address or location	A7NE (SW)	826	9	470859 174152
267	**Points of Interest - Commercial Services** Name: Clifford Cox Location: Unit 21, Milford Road, Reading, RG1 8LG Category: Repair and Servicing Class Code: Vehicle Repair, Testing and Servicing Positional Accuracy: Positioned to address or location	A7NE (SW)	826	9	470859 174152
267	**Points of Interest - Commercial Services** Name: C F M Engineering Location: Unit 21, Milford Road, Reading, RG1 8LG Category: Repair and Servicing Class Code: Vehicle Repair, Testing and Servicing Positional Accuracy: Positioned to address or location	A7NE (SW)	827	9	470859 174151
267	**Points of Interest - Commercial Services** Name: Cleve's Specialist Vehicles Location: Unit 57, Milford Road, Reading, RG1 8LG Category: Repair and Servicing Class Code: Vehicle Repair, Testing and Servicing Positional Accuracy: Positioned to address or location	A7NE (SW)	828	9	470817 174193
267	**Points of Interest - Commercial Services** Name: Cleves Location: Unit 57, Milford Road, Reading, RG1 8LG Category: Repair and Servicing Class Code: Vehicle Repair, Testing and Servicing Positional Accuracy: Positioned to address or location	A7NE (SW)	828	9	470817 174193
267	**Points of Interest - Commercial Services** Name: Body Vision Location: Unit 25, Milford Road, Reading, RG1 8LG Category: Repair and Servicing Class Code: Vehicle Repair, Testing and Servicing Positional Accuracy: Positioned to address or location	A7NE (SW)	833	9	470848 174153
267	**Points of Interest - Commercial Services** Name: Rivermead Accident & Repair Centre Ltd Location: 64 Cardiff Road, Reading, RG1 8LL Category: Repair and Servicing Class Code: Vehicle Repair, Testing and Servicing Positional Accuracy: Positioned to address or location	A7NE (SW)	900	9	470796 174110

Map ID	Details	Quadrant Reference (Compass Direction)	Estimated Distance From Site	Contact	NGR
267	**Points of Interest - Commercial Services** Name: Rivermead Location: 64 Cardiff Road, Reading, RG1 8LL Category: Repair and Servicing Class Code: Vehicle Repair, Testing and Servicing Positional Accuracy: Positioned to address or location	A7NE (SW)	901	9	470796 174110
267	**Points of Interest - Commercial Services** Name: Shadow Supplies Metal Working Location: 6 Barrett Court 70, Cardiff Road, Reading, RG1 8ED Category: Construction Services Class Code: Metalworkers Including Blacksmiths Positional Accuracy: Positioned to address or location	A7NW (SW)	933	9	470741 174120
267	**Points of Interest - Commercial Services** Name: Shadow Supplies Location: 6 Barrett Court 70, Cardiff Road, Reading, RG1 8ED Category: Construction Services Class Code: Metalworkers Including Blacksmiths Positional Accuracy: Positioned to address or location	A7NW (SW)	933	9	470741 174120
267	**Points of Interest - Commercial Services** Name: Reading Drive in Fitting Centre Location: 137-139 Cardiff Road, Reading, RG1 8JF Category: Repair and Servicing Class Code: Vehicle Repair, Testing and Servicing Positional Accuracy: Positioned to address or location	A7SE (SW)	937	9	470796 174059
267	**Points of Interest - Commercial Services** Name: Reading Drive in MOT Centre Location: 137-139 Cardiff Road, Reading, RG1 8JF Category: Repair and Servicing Class Code: Vehicle Repair, Testing and Servicing Positional Accuracy: Positioned to address or location	A7SE (SW)	937	9	470796 174059
267	**Points of Interest - Commercial Services** Name: Reading Drive in Fitting Centre Location: 137-139 Cardiff Road, Reading, RG1 8JF Category: Repair and Servicing Class Code: Vehicle Repair, Testing and Servicing Positional Accuracy: Positioned to address or location	A7SE (SW)	937	9	470796 174059
267	**Points of Interest - Commercial Services** Name: Reading Drive in Ltd Location: 137-139 Cardiff Road, Reading, RG1 8JF Category: Repair and Servicing Class Code: Vehicle Repair, Testing and Servicing Positional Accuracy: Positioned to address or location	A7SE (SW)	943	9	470790 174056
267	**Points of Interest - Commercial Services** Name: Priceholes Com Ltd Location: 141 Cardiff Road, Reading, RG1 8JF Category: Recycling Services Class Code: Recycling, Reclamation and Disposal Positional Accuracy: Positioned to address or location	A7SE (SW)	951	9	470776 174059
267	**Points of Interest - Commercial Services** Name: A & T Autotech Ltd Location: 143 Cardiff Road, Reading, RG1 8JF Category: Repair and Servicing Class Code: Vehicle Repair, Testing and Servicing Positional Accuracy: Positioned to address or location	A7SE (SW)	957	9	470766 174060
267	**Points of Interest - Commercial Services** Name: Reading Body Works Location: Dec House 145, Cardiff Road, Reading, RG1 8JF Category: Repair and Servicing Class Code: Vehicle Repair, Testing and Servicing Positional Accuracy: Positioned to address or location	A7SW (SW)	965	9	470752 174062
267	**Points of Interest - Commercial Services** Name: Mark Allen Cars Location: 149 Cardiff Road, Reading, RG1 8JF Category: Repair and Servicing Class Code: Vehicle Repair, Testing and Servicing Positional Accuracy: Positioned to address or location	A7SW (SW)	973	9	470740 174063
268	**Points of Interest - Commercial Services** Name: Mill Road Garage Location: 2 Mill Road, Caversham, Reading, RG4 8DP Category: Repair and Servicing Class Code: Vehicle Repair, Testing and Servicing Positional Accuracy: Positioned to address or location	A14SE (E)	833	9	472246 174509

Map ID	Details	Quadrant Reference (Compass Direction)	Estimated Distance From Site	Contact	NGR
268	**Points of Interest - Commercial Services** Name: Mill Road Garage Location: 2 Mill Road, Caversham, Reading, RG4 8DP Category: Repair and Servicing Class Code: Vehicle Repair, Testing and Servicing Positional Accuracy: Positioned to address or location	A14SE (E)	854	9	472268 174508
268	**Points of Interest - Commercial Services** Name: N & T Motorcycles Location: 4a Champion Road, Caversham, Reading, RG4 8EL Category: Repair and Servicing Class Code: Vehicle Repair, Testing and Servicing Positional Accuracy: Positioned to address or location	A14SE (E)	914	9	472317 174465
268	**Points of Interest - Commercial Services** Name: Caversham Coachworks Ltd Location: 3 Send Road, Caversham, Reading, RG4 8EH Category: Repair and Servicing Class Code: Vehicle Repair, Testing and Servicing Positional Accuracy: Positioned to address or location	A14SE (E)	920	9	472329 174481
268	**Points of Interest - Commercial Services** Name: Caversham Coachworks Location: 3 Send Road, Caversham, Reading, RG4 8EH Category: Repair and Servicing Class Code: Vehicle Repair, Testing and Servicing Positional Accuracy: Positioned to address or location	A14SE (E)	920	9	472329 174481
269	**Points of Interest - Commercial Services** Name: Rainbow Body Shops Reading Location: Unit 11, Tessa Road, Reading, RG1 8HH Category: Repair and Servicing Class Code: Vehicle Repair, Testing and Servicing Positional Accuracy: Positioned to address or location	A7NW (SW)	857	9	470722 174268
270	**Points of Interest - Commercial Services** Name: Environment Agencies Oil Bank Line Location: Kings Meadow House, Kings Meadow Road, Reading, RG1 8DQ Category: Recycling Services Class Code: Recycling, Reclamation and Disposal Positional Accuracy: Positioned to address or location	A9SW (SE)	889	9	471859 173957
271	**Points of Interest - Commercial Services** Name: 3D Transmissions Location: 16b Richfield Avenue, Reading, RG1 8EQ Category: Repair and Servicing Class Code: Vehicle Repair, Testing and Servicing Positional Accuracy: Positioned to address or location	A7NW (SW)	913	9	470613 174344
271	**Points of Interest - Commercial Services** Name: Kwik-Fit (GB) Limited Location: Richfield Avenue, 1 Tessa Road, Reading, RG1 8EQ Category: Repair and Servicing Class Code: Vehicle Repair, Testing and Servicing Positional Accuracy: Positioned to address or location	A7NW (SW)	968	9	470547 174356
272	**Points of Interest - Commercial Services** Name: Balmore Location: 49 Donkin Hill, Caversham, Reading, RG4 5DG Category: Repair and Servicing Class Code: Vehicle Repair, Testing and Servicing Positional Accuracy: Positioned to address or location	A14NE (E)	948	9	472338 175090
272	**Points of Interest - Commercial Services** Name: Balmore Auto Electrical & Motor Components Location: 49 Donkin Hill, Caversham, Reading, RG4 5DG Category: Repair and Servicing Class Code: Vehicle Repair, Testing and Servicing Positional Accuracy: Positioned to address or location	A14NE (E)	948	9	472338 175090
273	**Points of Interest - Commercial Services** Name: Direct Distribution Services Location: 2 Barrett Court 70, Cardiff Road, Reading, RG1 8ED Category: Transport, Storage and Delivery Class Code: Distribution and Haulage Positional Accuracy: Positioned to address or location	A7NW (SW)	959	9	470700 174128
273	**Points of Interest - Commercial Services** Name: Direct Location: 2 Barrett Court 70, Cardiff Road, Reading, RG1 8ED Category: Transport, Storage and Delivery Class Code: Distribution and Haulage Positional Accuracy: Positioned to address or location	A7NW (SW)	961	9	470699 174127

Map ID	Details	Quadrant Reference (Compass Direction)	Estimated Distance From Site	Contact	NGR
273	**Points of Interest - Commercial Services** Name: Spray Works Location: Unit 5 151-155, Cardiff Road, Reading, RG1 8JR Category: Repair and Servicing Class Code: Vehicle Repair, Testing and Servicing Positional Accuracy: Positioned to address or location	A7SW (SW)	985	9	470714 174072
273	**Points of Interest - Commercial Services** Name: Sprayworks Location: Unit 5 151-155, Cardiff Road, Reading, RG1 8JR Category: Repair and Servicing Class Code: Vehicle Repair, Testing and Servicing Positional Accuracy: Positioned to address or location	A7SW (SW)	985	9	470714 174072
273	**Points of Interest - Commercial Services** Name: B & H Motor Services Location: Unit 5 151-155, Cardiff Road, Reading, RG1 8JR Category: Repair and Servicing Class Code: Vehicle Repair, Testing and Servicing Positional Accuracy: Positioned to address or location	A7SW (SW)	986	9	470714 174072
273	**Points of Interest - Commercial Services** Name: R D S Location: Unit 2 151-155, Cardiff Road, Reading, RG1 8JR Category: Repair and Servicing Class Code: Vehicle Repair, Testing and Servicing Positional Accuracy: Positioned to address or location	A7SW (SW)	986	9	470714 174072
274	**Points of Interest - Commercial Services** Name: Caversham Coachworks Reading Ltd Location: 2 Send Road, Caversham, Reading, RG4 8EH Category: Repair and Servicing Class Code: Vehicle Repair, Testing and Servicing Positional Accuracy: Positioned to address or location	A14SE (E)	965	9	472383 174511
275	**Points of Interest - Commercial Services** Name: Q T R Transport Ltd Location: Cardiff Road, Reading, RG1 8HD Category: Transport, Storage and Delivery Class Code: Distribution and Haulage Positional Accuracy: Positioned to address or location	A7NW (SW)	972	9	470632 174195
276	**Points of Interest - Manufacturing and Production** Name: Works Location: 1 Chester Street, Caversham, Reading, RG4 8JH Category: Industrial Features Class Code: Unspecified Works Or Factories Positional Accuracy: Positioned to address or location	A13NE (N)	149	9	471473 174908
277	**Points of Interest - Manufacturing and Production** Name: Works Location: RG4 Category: Industrial Features Class Code: Unspecified Works Or Factories Positional Accuracy: Positioned to an adjacent address or location	A13SE (SE)	174	9	471517 174585
277	**Points of Interest - Manufacturing and Production** Name: Works Location: Not Supplied Category: Industrial Features Class Code: Unspecified Works Or Factories Positional Accuracy: Positioned to an adjacent address or location	A13SE (SE)	176	9	471522 174586
278	**Points of Interest - Manufacturing and Production** Name: Tanks Location: RG4 Category: Industrial Features Class Code: Tanks (Generic) Positional Accuracy: Positioned to an adjacent address or location	A14SW (SE)	530	9	471881 174441
278	**Points of Interest - Manufacturing and Production** Name: Tank Location: RG4 Category: Industrial Features Class Code: Tanks (Generic) Positional Accuracy: Positioned to address or location	A14SW (SE)	536	9	471889 174442
278	**Points of Interest - Manufacturing and Production** Name: Tank Location: RG4 Category: Industrial Features Class Code: Tanks (Generic) Positional Accuracy: Positioned to an adjacent address or location	A9NW (SE)	592	9	471896 174359

Map ID	Details	Quadrant Reference (Compass Direction)	Estimated Distance From Site	Contact	NGR
279	**Points of Interest - Manufacturing and Production** Name: Works Location: Not Supplied Category: Industrial Features Class Code: Unspecified Works Or Factories Positional Accuracy: Positioned to an adjacent address or location	A8NW (S)	593	9	471241 174185
279	**Points of Interest - Manufacturing and Production** Name: Works Location: RG1 Category: Industrial Features Class Code: Unspecified Works Or Factories Positional Accuracy: Positioned to an adjacent address or location	A8NW (S)	593	9	471241 174185
280	**Points of Interest - Manufacturing and Production** Name: St Johns House Location: 29a Ardler Road, Caversham, Reading, RG4 5AE Category: Industrial Features Class Code: Business Parks and Industrial Estates Positional Accuracy: Positioned to address or location	A14SW (E)	627	9	472077 174730
281	**Points of Interest - Manufacturing and Production** Name: C E M B R I T Location: Unit 58, Milford Road, Reading, RG1 8LJ Category: Extractive Industries Class Code: Stone Quarrying and Preparation Positional Accuracy: Positioned to address or location	A7NE (SW)	668	9	470925 174312
282	**Points of Interest - Manufacturing and Production** Name: Works Location: RG1 Category: Industrial Features Class Code: Unspecified Works Or Factories Positional Accuracy: Positioned to an adjacent address or location	A7NE (SW)	712	9	471018 174168
282	**Points of Interest - Manufacturing and Production** Name: Works Location: Not Supplied Category: Industrial Features Class Code: Unspecified Works Or Factories Positional Accuracy: Positioned to an adjacent address or location	A7NE (SW)	716	9	470979 174193
282	**Points of Interest - Manufacturing and Production** Name: Works Location: RG1 Category: Industrial Features Class Code: Unspecified Works Or Factories Positional Accuracy: Positioned to an adjacent address or location	A7NE (SW)	716	9	470979 174193
282	**Points of Interest - Manufacturing and Production** Name: Works Location: Not Supplied Category: Industrial Features Class Code: Unspecified Works Or Factories Positional Accuracy: Positioned to an adjacent address or location	A7NE (SW)	802	9	470934 174118
282	**Points of Interest - Manufacturing and Production** Name: Works Location: RG1 Category: Industrial Features Class Code: Unspecified Works Or Factories Positional Accuracy: Positioned to an adjacent address or location	A7NE (SW)	802	9	470934 174118
283	**Points of Interest - Manufacturing and Production** Name: Tank Location: RG1 Category: Industrial Features Class Code: Tanks (Generic) Positional Accuracy: Positioned to an adjacent address or location	A7NE (SW)	723	9	470830 174347
283	**Points of Interest - Manufacturing and Production** Name: Expro North Sea Ltd Location: 2-4 Cremyll Road, Reading, RG1 8NQ Category: Extractive Industries Class Code: Oil and Gas Extraction, Refinery and Product Manufacture Positional Accuracy: Positioned to address or location	A7NE (SW)	792	9	470767 174317
284	**Points of Interest - Manufacturing and Production** Name: Tank Location: RG1 Category: Industrial Features Class Code: Tanks (Generic) Positional Accuracy: Positioned to an adjacent address or location	A7NE (SW)	787	9	470820 174253

Map ID	Details	Quadrant Reference (Compass Direction)	Estimated Distance From Site	Contact	NGR
284	**Points of Interest - Manufacturing and Production** Name: Tank Location: RG1 Category: Industrial Features Class Code: Tanks (Generic) Positional Accuracy: Positioned to an adjacent address or location	A7NE (SW)	814	9	470788 174250
284	**Points of Interest - Manufacturing and Production** Name: Tank Location: RG1 Category: Industrial Features Class Code: Tanks (Generic) Positional Accuracy: Positioned to an adjacent address or location	A7NW (SW)	825	9	470727 174319
284	**Points of Interest - Manufacturing and Production** Name: Tanks Location: RG1 Category: Industrial Features Class Code: Tanks (Generic) Positional Accuracy: Positioned to an adjacent address or location	A7NE (SW)	830	9	470798 174212
284	**Points of Interest - Manufacturing and Production** Name: Tank Location: RG1 Category: Industrial Features Class Code: Tanks (Generic) Positional Accuracy: Positioned to an adjacent address or location	A7NW (SW)	831	9	470763 174255
284	**Points of Interest - Manufacturing and Production** Name: Tank Location: RG1 Category: Industrial Features Class Code: Tanks (Generic) Positional Accuracy: Positioned to address or location	A7NE (SW)	834	9	470796 174208
284	**Points of Interest - Manufacturing and Production** Name: Tank Location: RG1 Category: Industrial Features Class Code: Tanks (Generic) Positional Accuracy: Positioned to address or location	A7NE (SW)	836	9	470796 174205
285	**Points of Interest - Manufacturing and Production** Name: Tank Location: RG1 Category: Industrial Features Class Code: Tanks (Generic) Positional Accuracy: Positioned to an adjacent address or location	A7NW (SW)	802	9	470722 174374
285	**Points of Interest - Manufacturing and Production** Name: Tank Location: RG1 Category: Industrial Features Class Code: Tanks (Generic) Positional Accuracy: Positioned to an adjacent address or location	A7NW (SW)	808	9	470725 174357
286	**Points of Interest - Manufacturing and Production** Name: Tank Location: RG1 Category: Industrial Features Class Code: Tanks (Generic) Positional Accuracy: Positioned to an adjacent address or location	A7NW (SW)	926	9	470628 174288
287	**Points of Interest - Manufacturing and Production** Name: Apex Plaza Location: Forbury Road, Reading, RG1 1AX Category: Industrial Features Class Code: Business Parks and Industrial Estates Positional Accuracy: Positioned to address or location	A8SE (S)	999	9	471676 173773
288	**Points of Interest - Public Infrastructure** Name: Esso Location: 18-20 Church Street, Caversham, Reading, RG4 8AU Category: Road And Rail Class Code: Petrol and Fuel Stations Positional Accuracy: Positioned to address or location	A13NW (NW)	164	9	471284 174824
288	**Points of Interest - Public Infrastructure** Name: Caversham Express Location: 18-20 Church Street, Caversham, Reading, RG4 8AU Category: Road And Rail Class Code: Petrol and Fuel Stations Positional Accuracy: Positioned to address or location	A13NW (NW)	164	9	471284 174824

Map ID	Details	Quadrant Reference (Compass Direction)	Estimated Distance From Site	Contact	NGR
288	**Points of Interest - Public Infrastructure** Name: Caversham Express Location: 18-20, Church Street, Caversham, Reading, RG4 8AU Category: Road And Rail Class Code: Petrol and Fuel Stations Positional Accuracy: Positioned to address or location	A13NW (NW)	165	9	471283 174824
288	**Points of Interest - Public Infrastructure** Name: Esso Location: 18-20 Church Street, Caversham, Reading, RG4 8AU Category: Road And Rail Class Code: Petrol and Fuel Stations Positional Accuracy: Positioned to address or location	A13NW (NW)	166	9	471280 174821
288	**Points of Interest - Public Infrastructure** Name: Tesco Petrol Station Location: 18-20 Church Street, Caversham, Reading, RG4 8AU Category: Road And Rail Class Code: Petrol and Fuel Stations Positional Accuracy: Positioned to address or location	A13NW (NW)	166	9	471280 174821
288	**Points of Interest - Public Infrastructure** Name: Esso Location: 18-20 Church Street, Caversham, Reading, RG4 8AU Category: Road And Rail Class Code: Petrol and Fuel Stations Positional Accuracy: Positioned to address or location	A13NW (NW)	166	9	471280 174821
289	**Points of Interest - Public Infrastructure** Name: Snax 24 Service Station Location: Richfield Avenue, Reading, RG1 8EQ Category: Road And Rail Class Code: Petrol and Fuel Stations Positional Accuracy: Positioned to address or location	A12SE (SW)	481	9	471056 174447
289	**Points of Interest - Public Infrastructure** Name: BP Service Station Location: Rontec Reading, Richfield Avenue, Reading, RG1 8EQ Category: Road And Rail Class Code: Petrol and Fuel Stations Positional Accuracy: Positioned to address or location	A12SE (SW)	481	9	471056 174447
289	**Points of Interest - Public Infrastructure** Name: Snax 24 - Reading Location: Richfield Avenue, Reading, Berkshire, RG1 8EQ Category: Road And Rail Class Code: Petrol and Fuel Stations Positional Accuracy: Positioned to address or location	A12SE (SW)	481	9	471056 174447
289	**Points of Interest - Public Infrastructure** Name: BP Service Station Location: Richfield Avenue, Reading, RG1 8EQ Category: Road And Rail Class Code: Petrol and Fuel Stations Positional Accuracy: Positioned to address or location	A12SE (SW)	481	9	471056 174447
289	**Points of Interest - Public Infrastructure** Name: Rss Reading Location: Richfield, Avenue, Reading, RG1 8EQ Category: Road And Rail Class Code: Petrol and Fuel Stations Positional Accuracy: Positioned to address or location	A12SE (SW)	481	9	471056 174447
290	**Points of Interest - Public Infrastructure** Name: Shell Thames Valley Service Station Location: George Street, Caversham, Reading, RG4 8DH Category: Road And Rail Class Code: Petrol and Fuel Stations Positional Accuracy: Positioned to address or location	A9NW (SE)	612	9	471949 174394
290	**Points of Interest - Public Infrastructure** Name: Shell Service Station Location: George Street, Caversham, Reading, RG4 8DH Category: Road And Rail Class Code: Petrol and Fuel Stations Positional Accuracy: Positioned to address or location	A9NW (SE)	612	9	471949 174394
290	**Points of Interest - Public Infrastructure** Name: Parks Service Station Location: George Street, Caversham, Reading, RG4 8DH Category: Road And Rail Class Code: Petrol and Fuel Stations Positional Accuracy: Positioned to address or location	A9NW (SE)	613	9	471950 174395

Map ID	Details	Quadrant Reference (Compass Direction)	Estimated Distance From Site	Contact	NGR
290	**Points of Interest - Public Infrastructure** Name: Total UK Ltd Location: George Street, Caversham, Reading, RG4 8DH Category: Road And Rail Class Code: Petrol and Fuel Stations Positional Accuracy: Positioned to address or location	A9NW (SE)	613	9	471950 174395
290	**Points of Interest - Public Infrastructure** Name: Thames Valley Service Station Location: George Street, Caversham, Reading, RG4 8DH Category: Road And Rail Class Code: Petrol and Fuel Stations Positional Accuracy: Positioned to address or location	A9NW (SE)	613	9	471950 174395
290	**Points of Interest - Public Infrastructure** Name: TCS Thames Valley Location: George Street, Caversham, Reading, Berkshire, RG4 8DH Category: Road And Rail Class Code: Petrol and Fuel Stations Positional Accuracy: Positioned to address or location	A9NW (SE)	613	9	471950 174395
291	**Points of Interest - Public Infrastructure** Name: Cemetery Location: Not Supplied Category: Infrastructure and Facilities Class Code: Cemeteries and Crematoria Positional Accuracy: Positioned to an adjacent address or location	A18NW (N)	766	9	471212 175496
291	**Points of Interest - Public Infrastructure** Name: Cemetery Location: RG4 Category: Infrastructure and Facilities Class Code: Cemeteries and Crematoria Positional Accuracy: Positioned to an adjacent address or location	A18NW (N)	767	9	471204 175495
291	**Points of Interest - Public Infrastructure** Name: Cemetery Location: RG4 Category: Infrastructure and Facilities Class Code: Cemeteries and Crematoria Positional Accuracy: Positioned to an adjacent address or location	A18NW (N)	837	9	471228 175575
292	**Points of Interest - Public Infrastructure** Name: Caversham Road Fire Station Location: Caversham Road, Reading, RG1 8AA Category: Central and Local Government Class Code: Fire Brigade Stations Positional Accuracy: Positioned to address or location	A8SW (S)	824	9	471203 173955
293	**Points of Interest - Public Infrastructure** Name: Weir Location: RG1 Category: Water Class Code: Weirs, Sluices and Dams Positional Accuracy: Positioned to an adjacent address or location	A9NW (SE)	838	9	471996 174111
293	**Points of Interest - Public Infrastructure** Name: Weir Location: RG1 Category: Water Class Code: Weirs, Sluices and Dams Positional Accuracy: Positioned to an adjacent address or location	A9SW (SE)	859	9	471985 174075
294	**Points of Interest - Public Infrastructure** Name: Sluice Location: RG4 Category: Water Class Code: Weirs, Sluices and Dams Positional Accuracy: Positioned to an adjacent address or location	A9NE (SE)	853	9	472143 174251
294	**Points of Interest - Public Infrastructure** Name: Sluice Location: RG4 Category: Water Class Code: Weirs, Sluices and Dams Positional Accuracy: Positioned to an adjacent address or location	A9NE (SE)	856	9	472147 174252
294	**Points of Interest - Public Infrastructure** Name: Sluice Location: RG4 Category: Water Class Code: Weirs, Sluices and Dams Positional Accuracy: Positioned to an adjacent address or location	A9NE (SE)	889	9	472211 174290

Map ID	Details	Quadrant Reference (Compass Direction)	Estimated Distance From Site	Contact	NGR
294	**Points of Interest - Public Infrastructure** Name: Sluice Location: RG4 Category: Water Class Code: Weirs, Sluices and Dams Positional Accuracy: Positioned to an adjacent address or location	A9NE (SE)	891	9	472214 174292
295	**Points of Interest - Public Infrastructure** Name: Reading Rail Station Location: Station Hill, RG1 Category: Public Transport, Stations and Infrastructure Class Code: Railway Stations, Junctions and Halts Positional Accuracy: Positioned to address or location	A8SW (S)	895	9	471438 173850
295	**Points of Interest - Public Infrastructure** Name: Reading Rail Station Location: Station Hill, RG1 Category: Public Transport, Stations and Infrastructure Class Code: Railway Stations, Junctions and Halts Positional Accuracy: Positioned to address or location	A8SW (S)	895	9	471438 173850
295	**Points of Interest - Public Infrastructure** Name: Reading Station Location: Station Hill, RG1 Category: Public Transport, Stations and Infrastructure Class Code: Railway Stations, Junctions and Halts Positional Accuracy: Positioned to address or location	A8SW (S)	895	9	471438 173850
295	**Points of Interest - Public Infrastructure** Name: Railair Location: Station Approach, Reading, RG1 1LZ Category: Public Transport, Stations and Infrastructure Class Code: Bus and Coach Stations, Depots and Companies Positional Accuracy: Positioned to address or location	A8SE (S)	909	9	471539 173841
295	**Points of Interest - Public Infrastructure** Name: British Transport Police Location: Brunel Arcade, Station Approach, Reading, RG1 1LT Category: Central and Local Government Class Code: Police Stations Positional Accuracy: Positioned to address or location	A8SE (S)	909	9	471539 173841
295	**Points of Interest - Public Infrastructure** Name: British Transport Police Location: Brunel Arcade, Station Approach, Reading, RG1 1LT Category: Central and Local Government Class Code: Police Stations Positional Accuracy: Positioned to address or location	A8SE (S)	909	9	471539 173841
295	**Points of Interest - Public Infrastructure** Name: Railair Reading Location: Station Approach, Reading, RG1 1LZ Category: Public Transport, Stations and Infrastructure Class Code: Bus and Coach Stations, Depots and Companies Positional Accuracy: Positioned to address or location	A8SE (S)	909	9	471539 173841
296	**Points of Interest - Public Infrastructure** Name: Hoppabag Ltd Location: 1 Montague Street, Caversham, Reading, RG4 5AU Category: Infrastructure and Facilities Class Code: Waste Storage, Processing and Disposal Positional Accuracy: Positioned to address or location	A14SE (E)	930	9	472373 174647
297	**Points of Interest - Recreational and Environmental** Name: Playground Location: Cromwell Road, RG4 Category: Recreational Class Code: Playgrounds Positional Accuracy: Positioned to address or location	A13NE (E)	301	9	471747 174803
297	**Points of Interest - Recreational and Environmental** Name: Playground Location: Not Supplied Category: Recreational Class Code: Playgrounds Positional Accuracy: Positioned to an adjacent address or location	A13NE (E)	316	9	471763 174803
298	**Points of Interest - Recreational and Environmental** Name: Play Area Location: RG4 Category: Recreational Class Code: Playgrounds Positional Accuracy: Positioned to an adjacent address or location	A14NW (NE)	436	9	471819 174990

Map ID	Details	Quadrant Reference (Compass Direction)	Estimated Distance From Site	Contact	NGR
299	**Points of Interest - Recreational and Environmental** Name: Playground Location: George Street, RG4 Category: Recreational Class Code: Playgrounds Positional Accuracy: Positioned to an adjacent address or location	A8NE (SE)	544	9	471702 174264
299	**Points of Interest - Recreational and Environmental** Name: Playground Location: Not Supplied Category: Recreational Class Code: Playgrounds Positional Accuracy: Positioned to an adjacent address or location	A8NE (SE)	547	9	471709 174265
300	**Points of Interest - Recreational and Environmental** Name: Play Area Location: RG4 Category: Recreational Class Code: Playgrounds Positional Accuracy: Positioned to an adjacent address or location	A8NE (SE)	647	9	471727 174161
301	**Points of Interest - Recreational and Environmental** Name: Playground Location: Brackstone Close, RG4 Category: Recreational Class Code: Playgrounds Positional Accuracy: Positioned to address or location	A14SW (E)	651	9	472099 174705
302	**Points of Interest - Recreational and Environmental** Name: Play Area Location: Not Supplied Category: Recreational Class Code: Playgrounds Positional Accuracy: Positioned to an adjacent address or location	A7NE (SW)	656	9	471008 174247
302	**Points of Interest - Recreational and Environmental** Name: Play Area Location: Denbeigh Place, RG1 Category: Recreational Class Code: Playgrounds Positional Accuracy: Positioned to address or location	A7NE (SW)	657	9	471006 174247
303	**Points of Interest - Recreational and Environmental** Name: Play Area Location: Not Supplied Category: Recreational Class Code: Playgrounds Positional Accuracy: Positioned to an adjacent address or location	A12SE (W)	690	9	470768 174561
303	**Points of Interest - Recreational and Environmental** Name: Play Area Location: Richfield Avenue, RG1 Category: Recreational Class Code: Playgrounds Positional Accuracy: Positioned to an adjacent address or location	A12SW (W)	697	9	470761 174560
304	**Points of Interest - Recreational and Environmental** Name: Skatepark Location: RG4 Category: Recreational Class Code: Playgrounds Positional Accuracy: Positioned to an adjacent address or location	A9NW (SE)	733	9	471950 174211
305	**Points of Interest - Recreational and Environmental** Name: Play Area Location: Not Supplied Category: Recreational Class Code: Playgrounds Positional Accuracy: Positioned to an adjacent address or location	A9NW (SE)	790	9	472107 174311

Map ID	Details	Quadrant Reference (Compass Direction)	Estimated Distance From Site	Contact	NGR
306	**Nitrate Vulnerable Zones** Name: Thames Wallingford To Caversham Nvz Description: Surface Water Source: Environment Agency, Head Office	A13SW (W)	0	4	471441 174754

Agency & Hydrological	Version	Update Cycle
Contaminated Land Register Entries and Notices		
Wokingham District Council - Environmental Health Department	February 2013	Annual Rolling Update
Environment Agency - Head Office	June 2020	Annually
West Berkshire Council - Environmental Health Department	November 2014	Annual Rolling Update
Reading Borough Council - Environmental Health Department	October 2017	Annual Rolling Update
South Oxfordshire District Council - Environmental Health Department	October 2017	Annual Rolling Update
Discharge Consents		
Environment Agency - Thames Region	July 2021	Quarterly
Enforcement and Prohibition Notices		
Environment Agency - Thames Region	March 2013	
Integrated Pollution Controls		
Environment Agency - Thames Region	January 2009	
Integrated Pollution Prevention And Control		
Environment Agency - South East Region - West Thames Area	July 2021	Quarterly
Environment Agency - Thames Region	July 2021	Quarterly
Local Authority Integrated Pollution Prevention And Control		
South Oxfordshire District Council - Environmental Health Department	June 2014	Variable
Wokingham District Council - Environmental Health Department	June 2014	Variable
West Berkshire Council - Environmental Health Department	June 2015	Variable
Reading Borough Council - Environmental Health Department	October 2014	Variable
Local Authority Pollution Prevention and Controls		
South Oxfordshire District Council - Environmental Health Department	June 2014	Annual Rolling Update
Wokingham District Council - Environmental Health Department	June 2014	Not Applicable
West Berkshire Council - Environmental Health Department	June 2015	Not Applicable
Reading Borough Council - Environmental Health Department	October 2014	Not Applicable
Local Authority Pollution Prevention and Control Enforcements		
South Oxfordshire District Council - Environmental Health Department	June 2014	Variable
Wokingham District Council - Environmental Health Department	June 2014	Variable
West Berkshire Council - Environmental Health Department	June 2015	Variable
Reading Borough Council - Environmental Health Department	October 2014	Variable
Nearest Surface Water Feature		
Ordnance Survey	August 2021	
Pollution Incidents to Controlled Waters		
Environment Agency - Thames Region	September 1999	
Prosecutions Relating to Authorised Processes		
Environment Agency - Thames Region	July 2015	
Prosecutions Relating to Controlled Waters		
Environment Agency - Thames Region	March 2013	
Registered Radioactive Substances		
Environment Agency - Thames Region	June 2016	Annually
River Quality		
Environment Agency - Head Office	November 2001	Not Applicable
River Quality Biology Sampling Points		
Environment Agency - Head Office	April 2012	Annually
River Quality Chemistry Sampling Points		
Environment Agency - Head Office	April 2012	Annually
Substantiated Pollution Incident Register		
Environment Agency - South East Region - West Thames Area	July 2021	Quarterly
Environment Agency - Thames Region - South East Area	July 2021	Quarterly
Environment Agency - Thames Region - West Area	July 2021	Quarterly
Water Abstractions		
Environment Agency - Thames Region	July 2021	Quarterly

Agency & Hydrological	Version	Update Cycle
Water Industry Act Referrals Environment Agency - Thames Region	October 2017	Quarterly
Groundwater Vulnerability Map Environment Agency - Head Office	June 2018	As notified
Groundwater Vulnerability - Soluble Rock Risk Environment Agency - Head Office	June 2018	As notified
Bedrock Aquifer Designations Environment Agency - Head Office	January 2018	Annually
Superficial Aquifer Designations Environment Agency - Head Office	January 2018	Annually
Source Protection Zones Environment Agency - Head Office	May 2021	Bi-Annually
Extreme Flooding from Rivers or Sea without Defences Environment Agency - Head Office	September 2021	Quarterly
Flooding from Rivers or Sea without Defences Environment Agency - Head Office	September 2021	Quarterly
Areas Benefiting from Flood Defences Environment Agency - Head Office	September 2021	Quarterly
Flood Water Storage Areas Environment Agency - Head Office	September 2021	Quarterly
Flood Defences Environment Agency - Head Office	September 2021	Quarterly
OS Water Network Lines Ordnance Survey	July 2021	Quarterly
Surface Water 1 in 30 year Flood Extent Environment Agency - Head Office	May 2018	Annually
Surface Water 1 in 100 year Flood Extent Environment Agency - Head Office	May 2018	Annually
Surface Water 1 in 1000 year Flood Extent Environment Agency - Head Office	May 2018	Annually
Surface Water Suitability Environment Agency - Head Office	February 2016	Annually
BGS Groundwater Flooding Susceptibility British Geological Survey - National Geoscience Information Service	May 2013	Annually

Data Currency

Waste	Version	Update Cycle
BGS Recorded Landfill Sites		
British Geological Survey - National Geoscience Information Service	November 2002	Not Applicable
Historical Landfill Sites		
Environment Agency - Head Office	May 2021	Quarterly
Integrated Pollution Control Registered Waste Sites		
Environment Agency - Thames Region	January 2009	Not Applicable
Licensed Waste Management Facilities (Landfill Boundaries)		
Environment Agency - South East Region - West Thames Area	October 2021	Quarterly
Environment Agency - Thames Region - South East Area	October 2021	Quarterly
Environment Agency - Thames Region - West Area	October 2021	Quarterly
Licensed Waste Management Facilities (Locations)		
Environment Agency - South East Region - West Thames Area	July 2021	Quarterly
Environment Agency - Thames Region - South East Area	July 2021	Quarterly
Environment Agency - Thames Region - West Area	July 2021	Quarterly
Local Authority Landfill Coverage		
Oxfordshire County Council	February 2003	Not Applicable
Reading Borough Council - Planning	February 2003	Not Applicable
South Oxfordshire District Council - Environmental Health Department	February 2003	Not Applicable
West Berkshire Council - Environmental Health Department	February 2003	Not Applicable
Wokingham District Council - Environmental Health Department	February 2003	Not Applicable
Local Authority Recorded Landfill Sites		
Oxfordshire County Council	October 2018	
Reading Borough Council - Planning	October 2018	
South Oxfordshire District Council - Environmental Health Department	October 2018	
West Berkshire Council - Environmental Health Department	October 2018	
Wokingham District Council - Environmental Health Department	October 2018	
Potentially Infilled Land (Non-Water)		
Landmark Information Group Limited	December 1999	Not Applicable
Potentially Infilled Land (Water)		
Landmark Information Group Limited	December 1999	
Registered Landfill Sites		
Environment Agency - Thames Region - South East Area	March 2006	Not Applicable
Environment Agency - Thames Region - West Area	March 2006	Not Applicable
Registered Waste Transfer Sites		
Environment Agency - Thames Region - South East Area	April 2018	
Environment Agency - Thames Region - West Area	April 2018	
Registered Waste Treatment or Disposal Sites		
Environment Agency - Thames Region - South East Area	June 2015	
Environment Agency - Thames Region - West Area	June 2015	

Hazardous Substances	Version	Update Cycle
Control of Major Accident Hazards Sites (COMAH)		
Health and Safety Executive	April 2018	Bi-Annually
Explosive Sites		
Health and Safety Executive	March 2017	Annually
Notification of Installations Handling Hazardous Substances (NIHHS)		
Health and Safety Executive	August 2001	
Planning Hazardous Substance Enforcements		
Oxfordshire County Council	February 2016	Variable
South Oxfordshire District Council - Planning Department (West)	February 2016	Variable
West Berkshire Council	February 2016	Variable
Wokingham District Council	February 2016	Variable
Reading Borough Council - Planning	May 2016	Variable
Planning Hazardous Substance Consents		
Oxfordshire County Council	February 2016	Variable
South Oxfordshire District Council - Planning Department (West)	February 2016	Variable
West Berkshire Council	February 2016	Variable
Wokingham District Council	February 2016	Variable
Reading Borough Council - Planning	May 2016	Variable

Geological	Version	Update Cycle
BGS 1:625,000 Solid Geology		
British Geological Survey - National Geoscience Information Service	January 2009	Not Applicable
BGS Estimated Soil Chemistry		
British Geological Survey - National Geoscience Information Service	December 2015	Annually
BGS Recorded Mineral Sites		
British Geological Survey - National Geoscience Information Service	November 2021	Bi-Annually
CBSCB Compensation District		
Cheshire Brine Subsidence Compensation Board (CBSCB)	August 2011	As notified
Cheshire Brine Subsidence Compensation Board (CBSCB)	November 2020	Not Applicable
Coal Mining Affected Areas		
The Coal Authority - Property Searches	March 2014	Annual Rolling Update
Mining Instability		
Ove Arup & Partners	June 1998	Not Applicable
Non Coal Mining Areas of Great Britain		
British Geological Survey - National Geoscience Information Service	May 2015	Not Applicable
Potential for Collapsible Ground Stability Hazards		
British Geological Survey - National Geoscience Information Service	April 2020	Annually
Potential for Compressible Ground Stability Hazards		
British Geological Survey - National Geoscience Information Service	January 2019	Annually
Potential for Ground Dissolution Stability Hazards		
British Geological Survey - National Geoscience Information Service	January 2019	Annually
Potential for Landslide Ground Stability Hazards		
British Geological Survey - National Geoscience Information Service	January 2019	Annually
Potential for Running Sand Ground Stability Hazards		
British Geological Survey - National Geoscience Information Service	January 2019	Annually
Potential for Shrinking or Swelling Clay Ground Stability Hazards		
British Geological Survey - National Geoscience Information Service	January 2019	Annually
Radon Potential - Radon Affected Areas		
British Geological Survey - National Geoscience Information Service	July 2011	Annually
Radon Potential - Radon Protection Measures		
British Geological Survey - National Geoscience Information Service	July 2011	Annually

Industrial Land Use	Version	Update Cycle
Contemporary Trade Directory Entries Thomson Directories	October 2021	Quarterly
Fuel Station Entries Catalist Ltd - Experian	August 2021	Quarterly
Gas Pipelines National Grid	October 2021	Annually
Points of Interest - Commercial Services PointX	September 2021	Quarterly
Points of Interest - Education and Health PointX	September 2021	Quarterly
Points of Interest - Manufacturing and Production PointX	September 2021	Quarterly
Points of Interest - Public Infrastructure PointX	September 2021	Quarterly
Points of Interest - Recreational and Environmental PointX	September 2021	Quarterly
Underground Electrical Cables National Grid	May 2021	Annually

Sensitive Land Use	Version	Update Cycle
Ancient Woodland		
Natural England	February 2021	Bi-Annually
Areas of Adopted Green Belt		
Reading Borough Council	October 2020	Quarterly
South Oxfordshire District Council	October 2020	Quarterly
West Berkshire Council	October 2020	Quarterly
Wokingham District Council	October 2020	Quarterly
Areas of Unadopted Green Belt		
Reading Borough Council	October 2020	Quarterly
South Oxfordshire District Council	October 2020	Quarterly
West Berkshire Council	October 2020	Quarterly
Wokingham District Council	October 2020	Quarterly
Areas of Outstanding Natural Beauty		
Natural England	January 2021	Bi-Annually
Environmentally Sensitive Areas		
Natural England	January 2017	
Forest Parks		
Forestry Commission	April 1997	Not Applicable
Local Nature Reserves		
Natural England	February 2021	Bi-Annually
Marine Nature Reserves		
Natural England	July 2019	Bi-Annually
National Nature Reserves		
Natural England	January 2021	Bi-Annually
National Parks		
Natural England	February 2018	Bi-Annually
Nitrate Sensitive Areas		
Natural England	April 2016	Not Applicable
Nitrate Vulnerable Zones		
Department for Environment, Food and Rural Affairs (DEFRA - formerly FRCA)	April 2016	
Environment Agency - Head Office	June 2017	Bi-Annually
Ramsar Sites		
Natural England	August 2020	Bi-Annually
Sites of Special Scientific Interest		
Natural England	February 2021	Bi-Annually
Special Areas of Conservation		
Natural England	July 2020	Bi-Annually
Special Protection Areas		
Natural England	February 2021	Bi-Annually

Data Suppliers


A selection of organisations who provide data within this report

Data Supplier	Data Supplier Logo
Ordnance Survey	
Environment Agency	
Scottish Environment Protection Agency	
The Coal Authority	
British Geological Survey	
Centre for Ecology and Hydrology	
Natural Resources Wales	
Scottish Natural Heritage	
Natural England	
Public Health England	
Ove Arup	
Stantec UK Ltd	

Useful Contacts

Contact	Name and Address	Contact Details
1	**British Geological Survey - Enquiry Service** British Geological Survey, Environmental Science Centre, Keyworth, Nottingham, Nottinghamshire, NG12 5GG	Telephone: 0115 936 3143 Fax: 0115 936 3276 Email: enquiries@bgs.ac.uk Website: www.bgs.ac.uk
2	**Environment Agency - National Customer Contact Centre (NCCC)** PO Box 544, Templeborough, Rotherham, S60 1BY	Telephone: 03708 506 506 Email: enquiries@environment-agency.gov.uk
3	**Reading Borough Council - Environmental Health Department** Civic Centre, Reading, Hampshire, RG1 7DT	Telephone: 0118 939 9099 Fax: 0118 958 9770 Website: www.reading.gov.uk
4	**Environment Agency - Head Office** Rio House, Waterside Drive, Aztec West, Almondsbury, Bristol, Avon, BS32 4UD	Telephone: 01454 624400 Fax: 01454 624409
5	**Ordnance Survey** Adanac Drive, Southampton, Hampshire, SO16 0AS	Telephone: 03456 05 05 05 Email: customerservices@ordnancesurvey.co.uk Website: www.ordnancesurvey.gov.uk
6	**Reading Borough Council - Planning** Civic Centre, READING, Hampshire, RG1 7TD	Telephone: 0118 939 0900 Fax: 0118 958 9770 Website: www.reading.gov.uk
7	**Health and Safety Executive** 5S.2 Redgrave Court, Merton Road, Bootle, L20 7HS	Website: www.hse.gov.uk
8	**Stantec UK Ltd** Caversham Bridge House, Waterman Place, Reading, RG1 8DN	Telephone: 0118 950 0761 Email: pba.reading@stantec.com Website: www.stantec.com
9	**PointX** 7 Abbey Court, Eagle Way, Sowton, Exeter, Devon, EX2 7HY	Website: www.pointx.co.uk
10	**Natural England** County Hall, Spetchley Road, Worcester, WR5 2NP	Telephone: 0300 060 3900 Email: enquiries@naturalengland.org.uk Website: www.naturalengland.org.uk
-	**Public Health England - Radon Survey, Centre for Radiation, Chemical and Environmental Hazards** Chilton, Didcot, Oxfordshire, OX11 0RQ	Telephone: 01235 822622 Fax: 01235 833891 Email: radon@phe.gov.uk Website: www.ukradon.org
-	**Landmark Information Group Limited** Imperium, Imperial Way, Reading, Berkshire, RG2 0TD	Telephone: 0844 844 9952 Fax: 0844 844 9951 Email: customerservices@landmarkinfo.co.uk Website: www.landmarkinfo.co.uk

Please note that the Environment Agency / Natural Resources Wales / SEPA have a charging policy in place for enquiries.

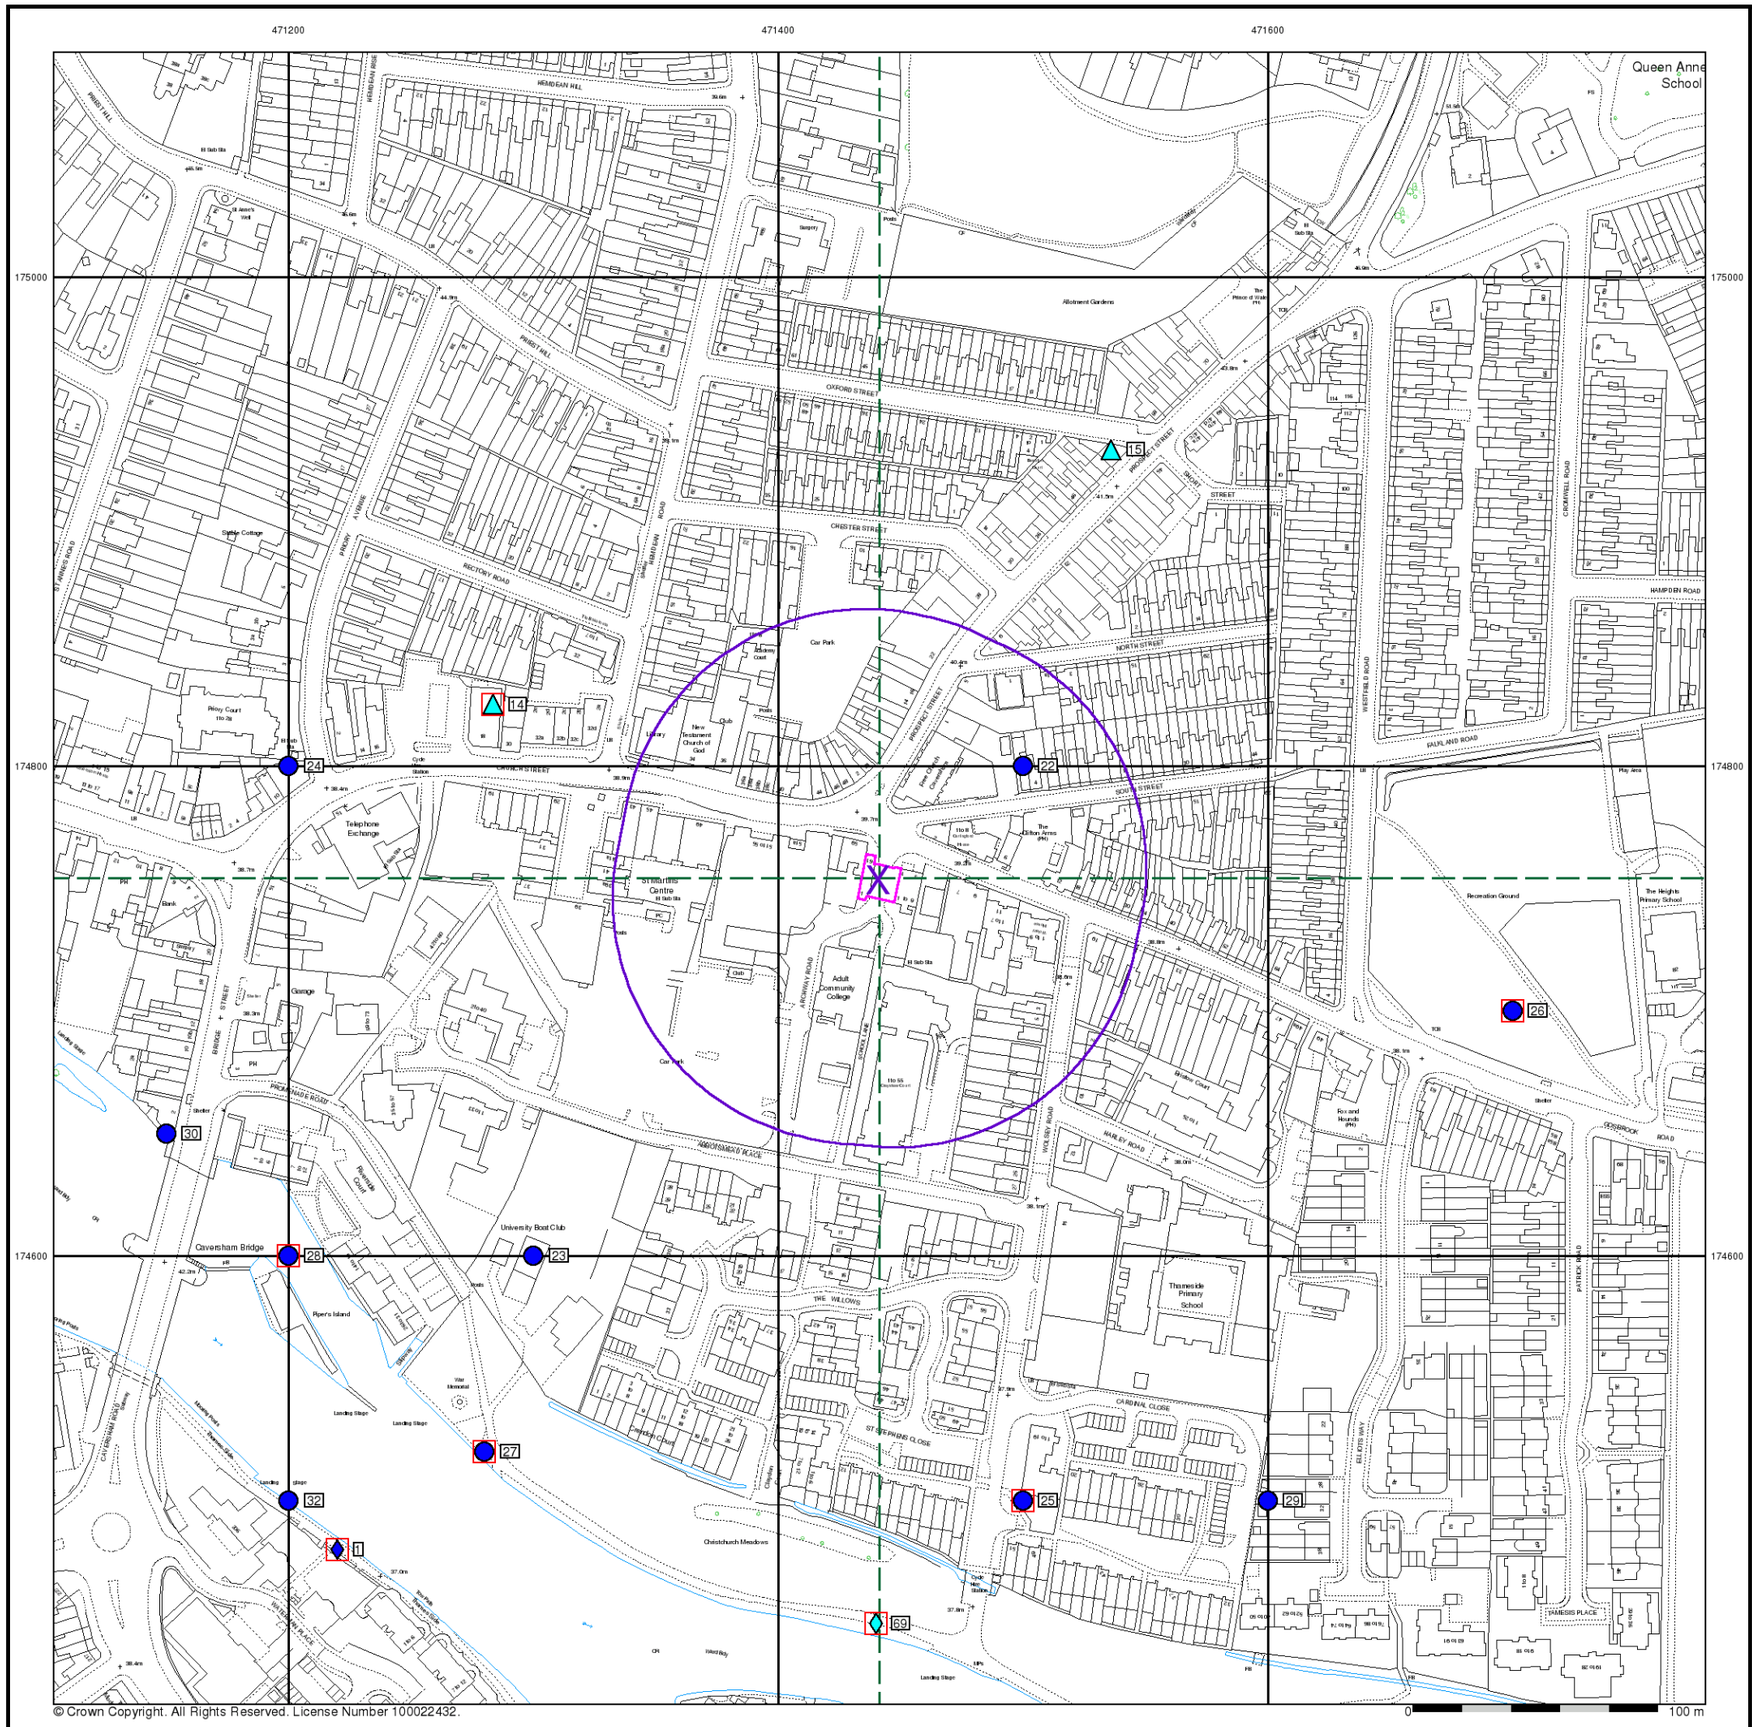

© Crown Copyright. All Rights Reserved. License Number 100022432.

FAIRHURST

General

- Specified Site
- Specified Buffer(s)
- Bearing Reference Point
- Map ID
- Several of Type at Location
- Pylon
- Overhead Transmission Line

Agency and Hydrological

- Contaminated Land Register Entry or Notice (Location)
- Contaminated Land Register Entry or Notice
- Discharge Consent
- Enforcement or Prohibition Notice
- Integrated Pollution Control
- Integrated Pollution Prevention Control
- Local Authority Integrated Pollution Prevention and Control
- Local Authority Pollution Prevention and Control
- Local Authority Pollution Prevention and Control Enforcement
- Pollution Incident to Controlled Waters
- Prosecution Relating to Authorised Processes
- Prosecution Relating to Controlled Waters
- Registered Radioactive Substance
- River Network or Water Feature
- River Quality Sampling Point
- Substantiated Pollution Incident Register
- Water Abstraction
- Water Industry Act Referral

Waste

- BGS Recorded Landfill Site (Location)
- BGS Recorded Landfill Site
- EA Historic Landfill (Buffered Point)
- EA Historic Landfill (Polygon)
- Integrated Pollution Control Registered Waste Site
- Licensed Waste Management Facility (Landfill Boundary)
- Licensed Waste Management Facility (Location)
- Local Authority Recorded Landfill Site (Location)
- Local Authority Recorded Landfill Site
- Potentially Infilled Land (Non-water)
- Potentially Infilled Land (Non-water)
- Potentially Infilled Land (Non-water)
- Potentially Infilled Land (Water)
- Potentially Infilled Land (Water)
- Potentially Infilled Land (Water)
- Registered Landfill Site
- Registered Landfill Site (Location)
- Registered Landfill Site (Point Buffered to 100m)
- Registered Landfill Site (Point Buffered to 250m)
- Registered Waste Transfer Site (Location)
- Registered Waste Transfer Site
- Registered Waste Treatment or Disposal Site (Location)
- Registered Waste Treatment or Disposal Site


Hazardous Substances

- COMAH Site
- Explosive Site
- NIHHS Site
- Planning Hazardous Substance Consent
- Planning Hazardous Substance Enforcement

Geological

- BGS Recorded Mineral Site

Site Sensitivity Map - Segment A13

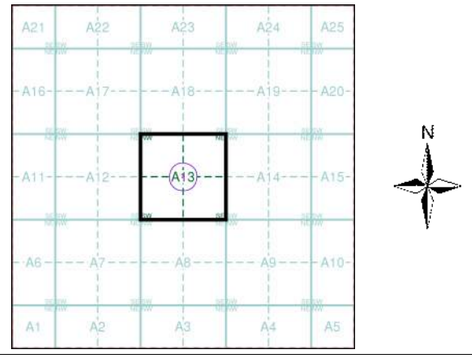


Order Details

Order Number:	287958853_1_1
Customer Ref:	118515
National Grid Reference:	471440, 174750
Slice:	A
Site Area (Ha):	0.03
Plot Buffer (m):	100

Site Details

1 Archway House, Gosbrook Road, Caversham, READING, RG4 8HU

Landmark INFORMATION GROUP
Tel: 0844 844 9952
Fax: 0844 844 9951
Web: www.envirocheck.co.uk

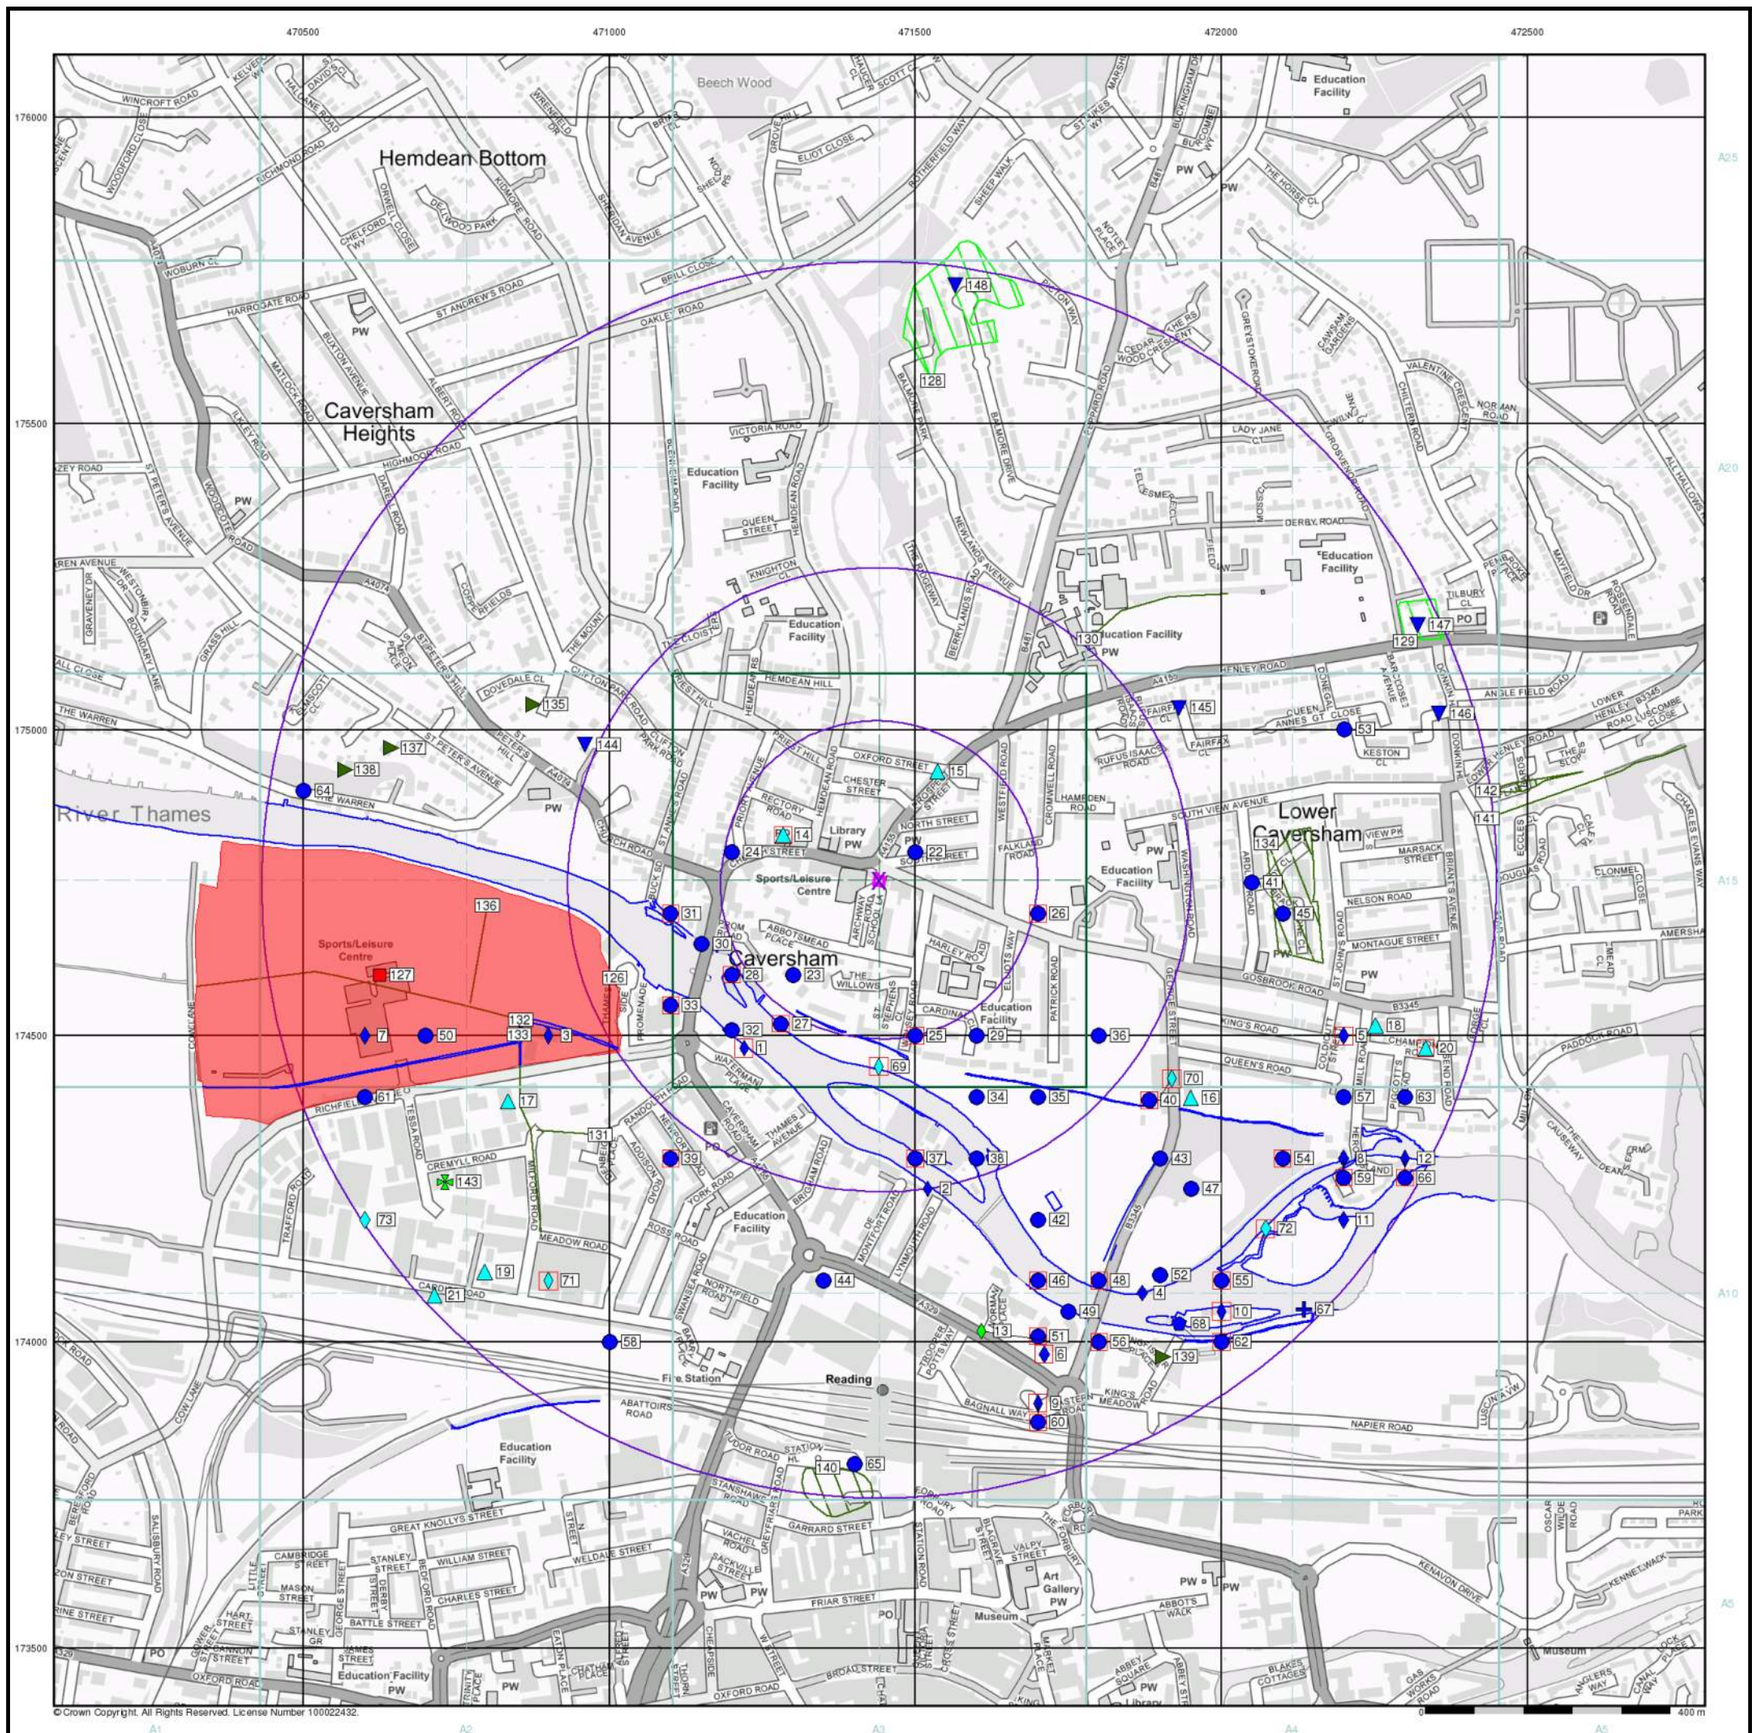

FAIRHURST

General

- Specified Site
- Specified Buffer(s)
- Bearing Reference Point
- Map ID
- Several of Type at Location

Agency and Hydrological

- Contaminated Land Register Entry or Notice (Location)
- Contaminated Land Register Entry or Notice
- Discharge Consent
- Enforcement or Prohibition Notice
- Integrated Pollution Control
- Integrated Pollution Prevention Control
- Local Authority Integrated Pollution Prevention and Control
- Local Authority Pollution Prevention and Control
- Local Authority Pollution Prevention and Control Enforcement
- Pollution Incident to Controlled Waters
- Prosecution Relating to Authorised Processes
- Prosecution Relating to Controlled Waters
- Registered Radioactive Substance
- River Network or Water Feature
- River Quality Sampling Point
- Substantiated Pollution Incident Register
- Water Abstraction
- Water Industry Act Referral

Hazardous Substances

- COMAH Site
- Explosive Site
- NIHHS Site
- Planning Hazardous Substance Consent
- Planning Hazardous Substance Enforcement


Geological

- BGS Recorded Mineral Site

Waste

- BGS Recorded Landfill Site (Location)
- BGS Recorded Landfill Site
- EA Historic Landfill (Buffered Point)
- EA Historic Landfill (Polygon)
- Integrated Pollution Control Registered Waste Site
- Licensed Waste Management Facility (Landfill Boundary)
- Licensed Waste Management Facility (Location)
- Local Authority Recorded Landfill Site (Location)
- Local Authority Recorded Landfill Site
- Potentially Infilled Land (Non-water)
- Potentially Infilled Land (Non-water)
- Potentially Infilled Land (Non-water)
- Potentially Infilled Land (Water)
- Potentially Infilled Land (Water)
- Potentially Infilled Land (Water)
- Registered Landfill Site
- Registered Landfill Site (Location)
- Registered Landfill Site (Point Buffered to 100m)
- Registered Landfill Site (Point Buffered to 250m)
- Registered Waste Transfer Site (Location)
- Registered Waste Transfer Site
- Registered Waste Treatment or Disposal Site (Location)
- Registered Waste Treatment or Disposal Site

Site Sensitivity Map - Slice A

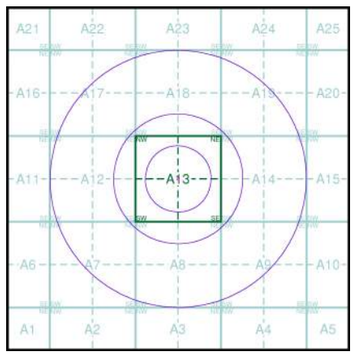

Order Details

Order Number:	287958853_1_1
Customer Ref:	118515
National Grid Reference:	471440, 174750
Slice:	A
Site Area (Ha):	0.03
Search Buffer (m):	1000

Site Details

1 Archway House, Gosbrook Road, Caversham, READING, RG4 8HU

Landmark INFORMATION GROUP
Tel: 0844 844 9952
Fax: 0844 844 9951
Web: www.envirocheck.co.uk

FAIRHURST

Industrial Land Use Map


General

Specified Site | Specified Buffer(s) | Bearing Reference Point | Slice | Map ID

Industrial Land Use

- Contemporary Trade Directory Entry
- Fuel Station Entry
- Gas Pipeline
- Points of Interest - Commercial Services
- Points of Interest - Education and Health
- Points of Interest - Manufacturing and Production
- Points of Interest - Public Infrastructure
- Points of Interest - Recreational and Environmental
- Underground Electrical Cables

Industrial Land Use Map - Slice A

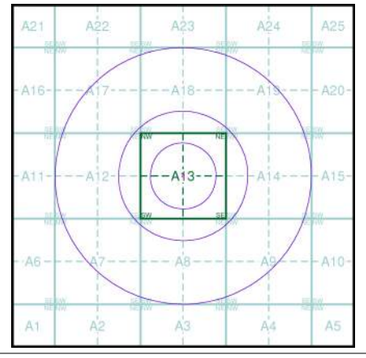

Order Details

Order Number:	287958853_1_1
Customer Ref:	118515
National Grid Reference:	471440, 174750
Slice:	A
Site Area (Ha):	0.03
Search Buffer (m):	1000


Site Details

1 Archway House, Gosbrook Road, Caversham, READING, RG4 8HU

Landmark INFORMATION GROUP

Tel: 0844 844 9952
Fax: 0844 844 9951
Web: www.envirocheck.co.uk

© Crown Copyright. All Rights Reserved. License Number 100022432.

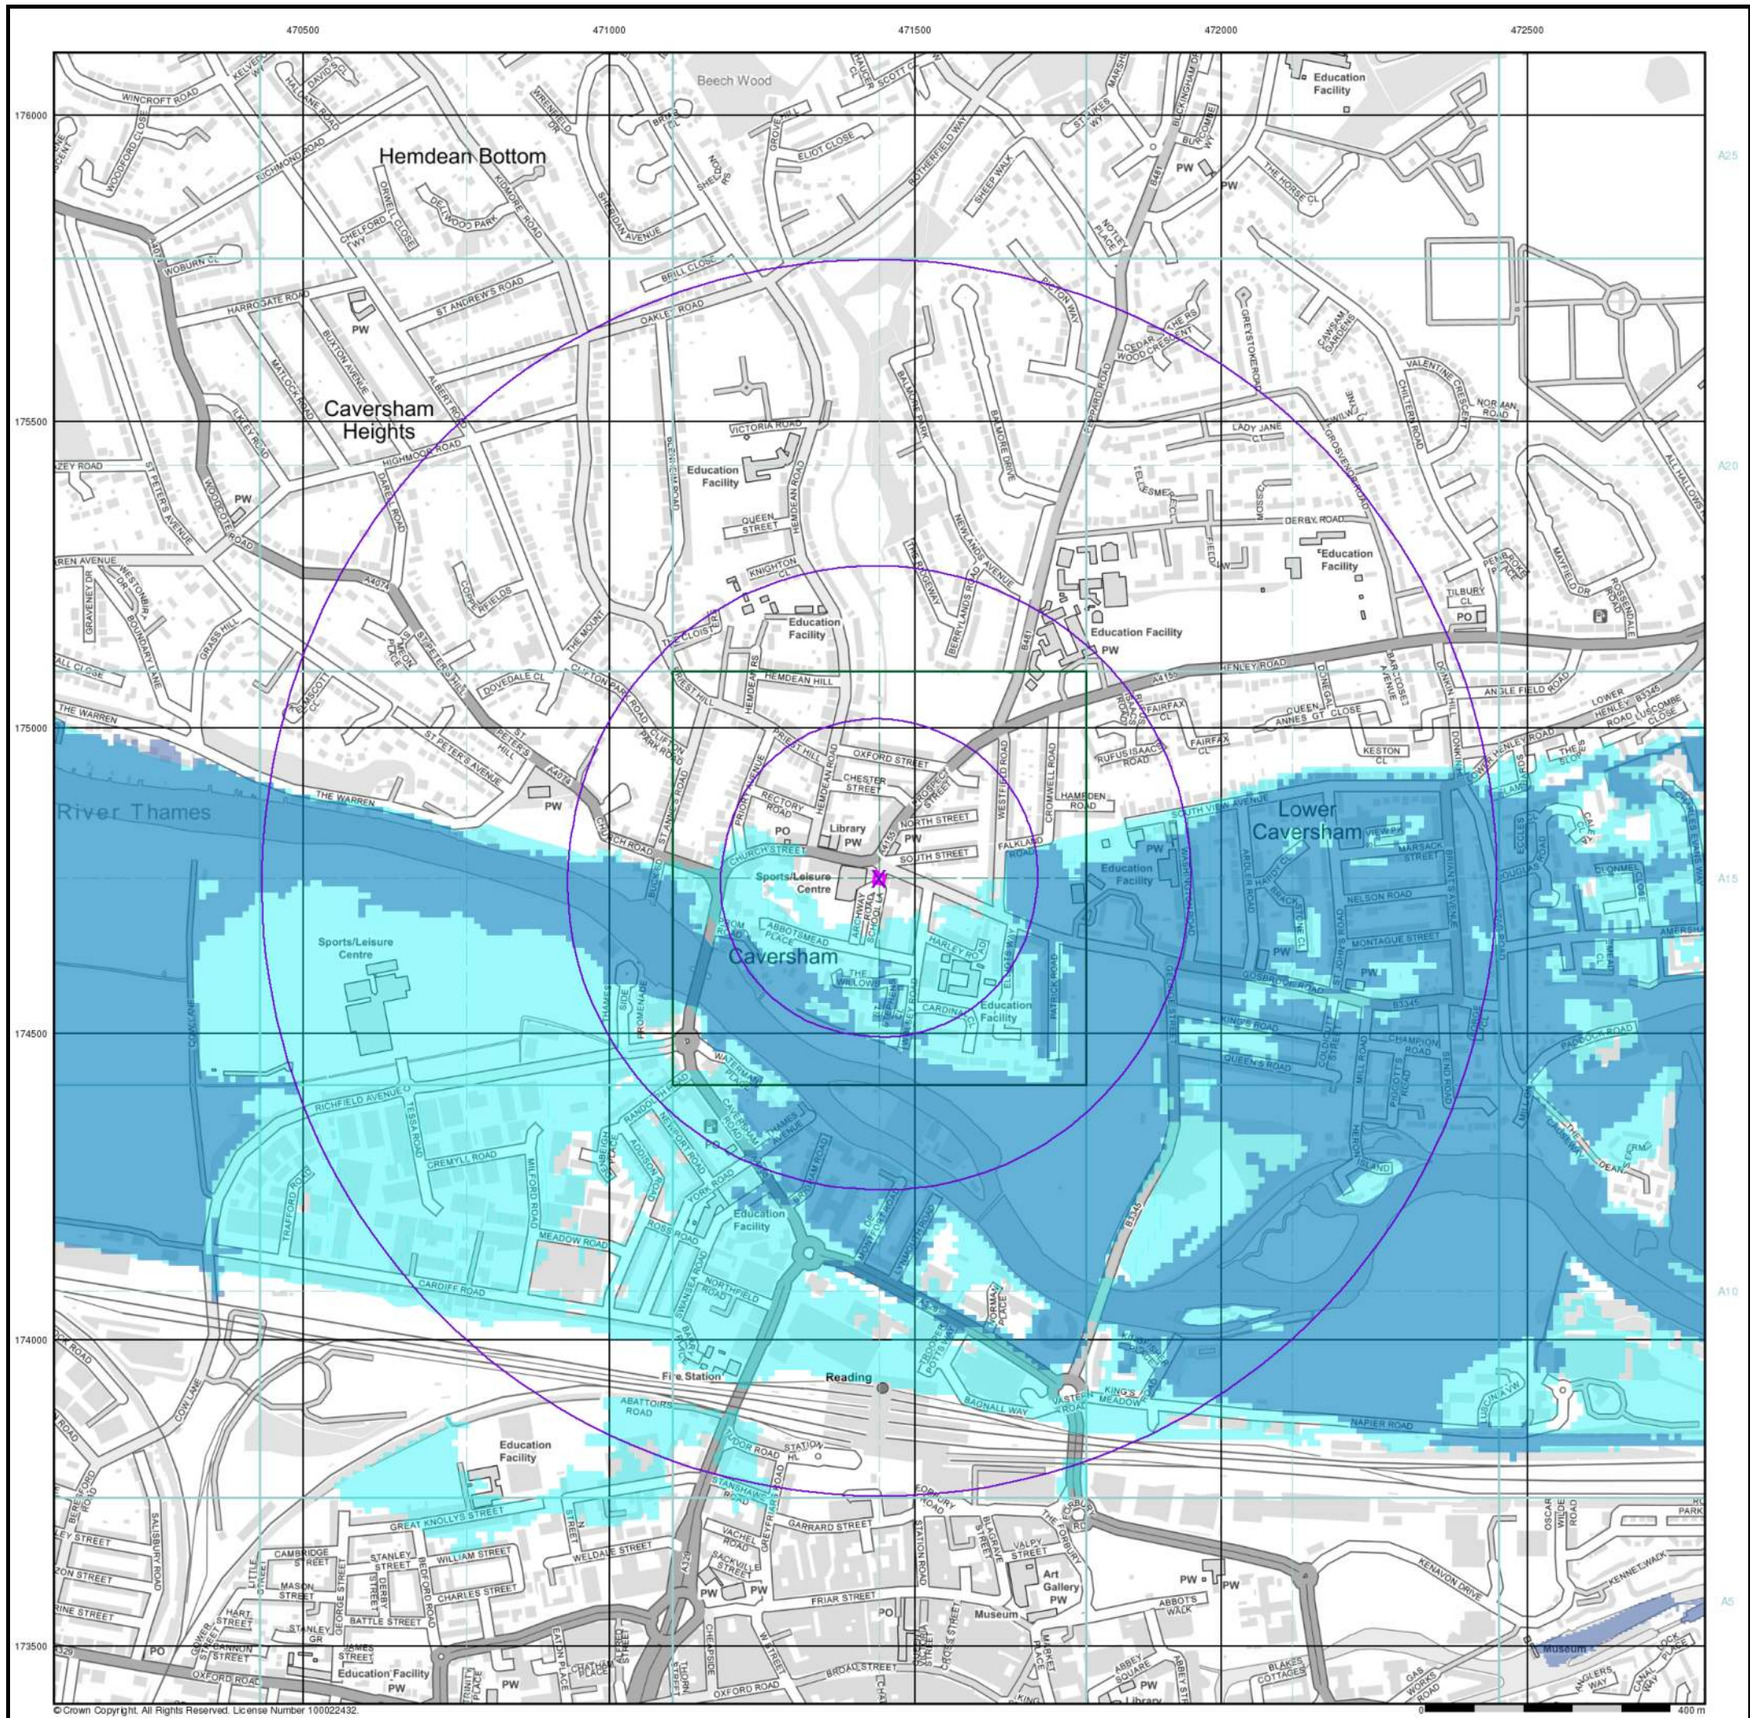

© Crown Copyright. All Rights Reserved. License Number 100022432.

FAIRHURST


General

- Specified Site
- Specified Buffer(s)
- X Bearing Reference Point

Agency and Hydrological (Flood)

- Extreme Flooding from Rivers or Sea without Defences (Zone 2)
- Flooding from Rivers or Sea without Defences (Zone 3)
- Area Benefiting from Flood Defence
- Flood Water Storage Areas
- Flood Defence

Flood Map - Slice A

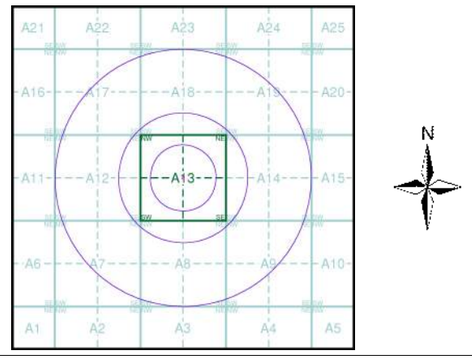

Order Details


Order Number:	287958853_1_1
Customer Ref:	118515
National Grid Reference:	471440, 174750
Slice:	A
Site Area (Ha):	0.03
Search Buffer (m):	1000

Site Details

1 Archway House, Gosbrook Road, Caversham, READING, RG4 8HU

Landmark INFORMATION GROUP

Tel: 0844 844 9952
Fax: 0844 844 9951
Web: www.envirocheck.co.uk

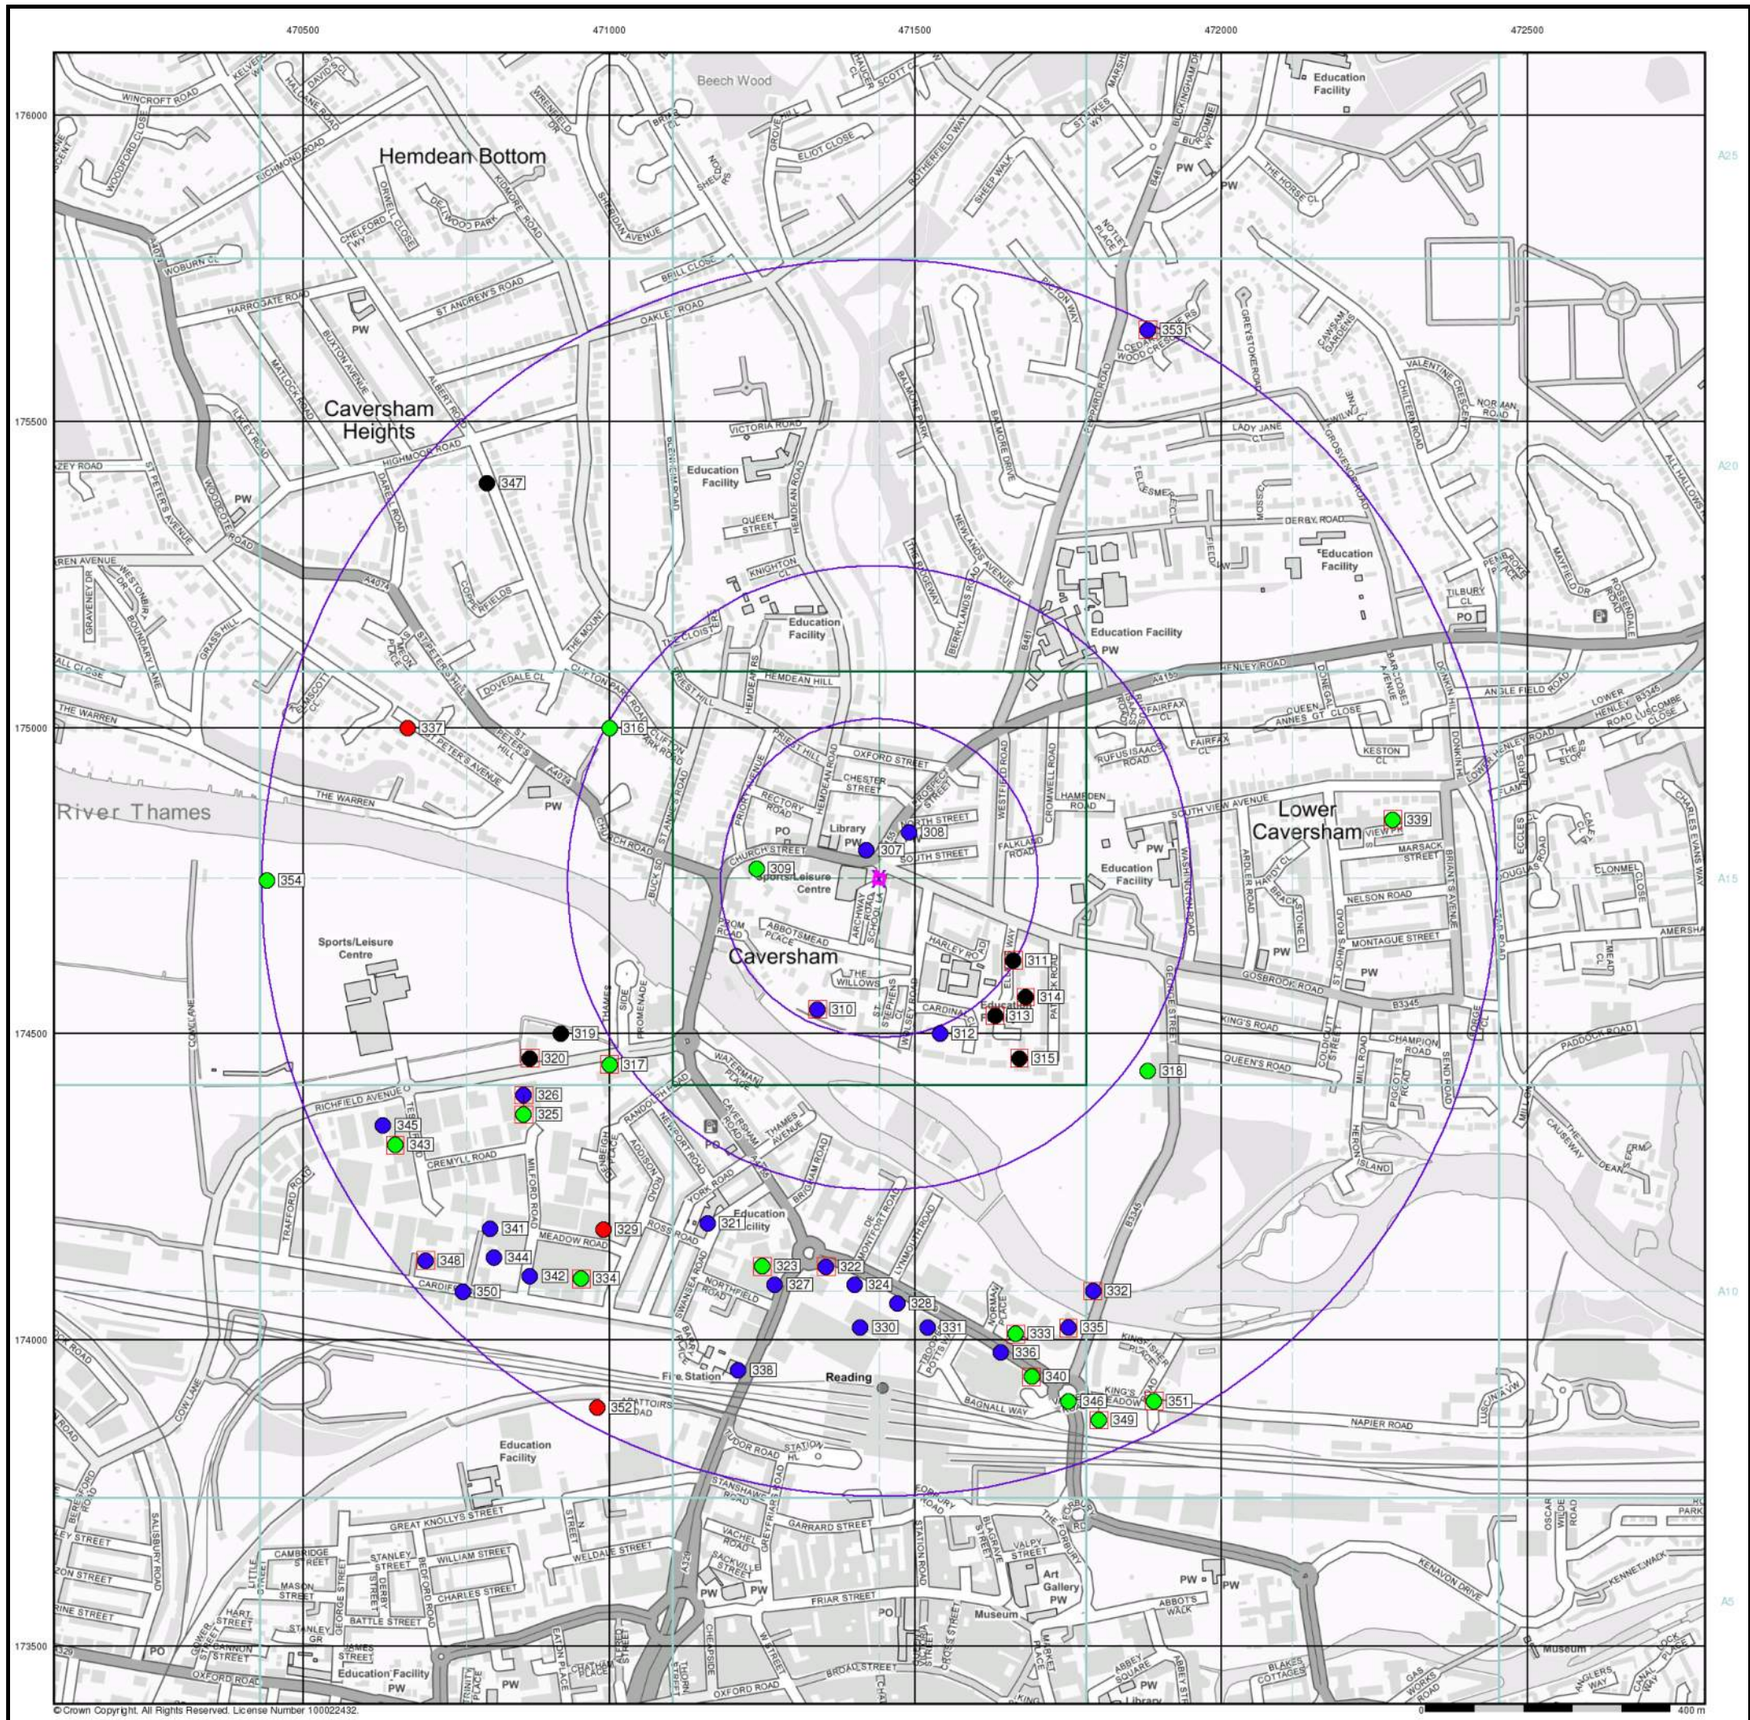

FAIRHURST

General

- Specified Site
- Specified Buffer(s)
- Bearing Reference Point
- Map ID
- Several of Type at Location


Agency and Hydrological (Boreholes)

- BGS Borehole Depth 0 - 10m
- BGS Borehole Depth 10 - 30m
- BGS Borehole Depth 30m +
- Confidential
- Other

For Borehole information please refer to the Borehole .csv file which accompanied this slice.

A copy of the BGS Borehole Ordering Form is available to download from the Support section of www.envirocheck.co.uk.

Borehole Map - Slice A

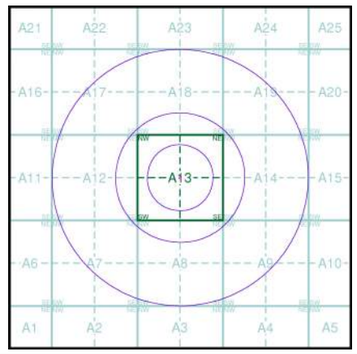


Order Details

Order Number:	287958853_1_1
Customer Ref:	118515
National Grid Reference:	471440, 174750
Slice:	A
Site Area (Ha):	0.03
Search Buffer (m):	1000

Site Details

1 Archway House, Gosbrook Road, Caversham, READING, RG4 8HU

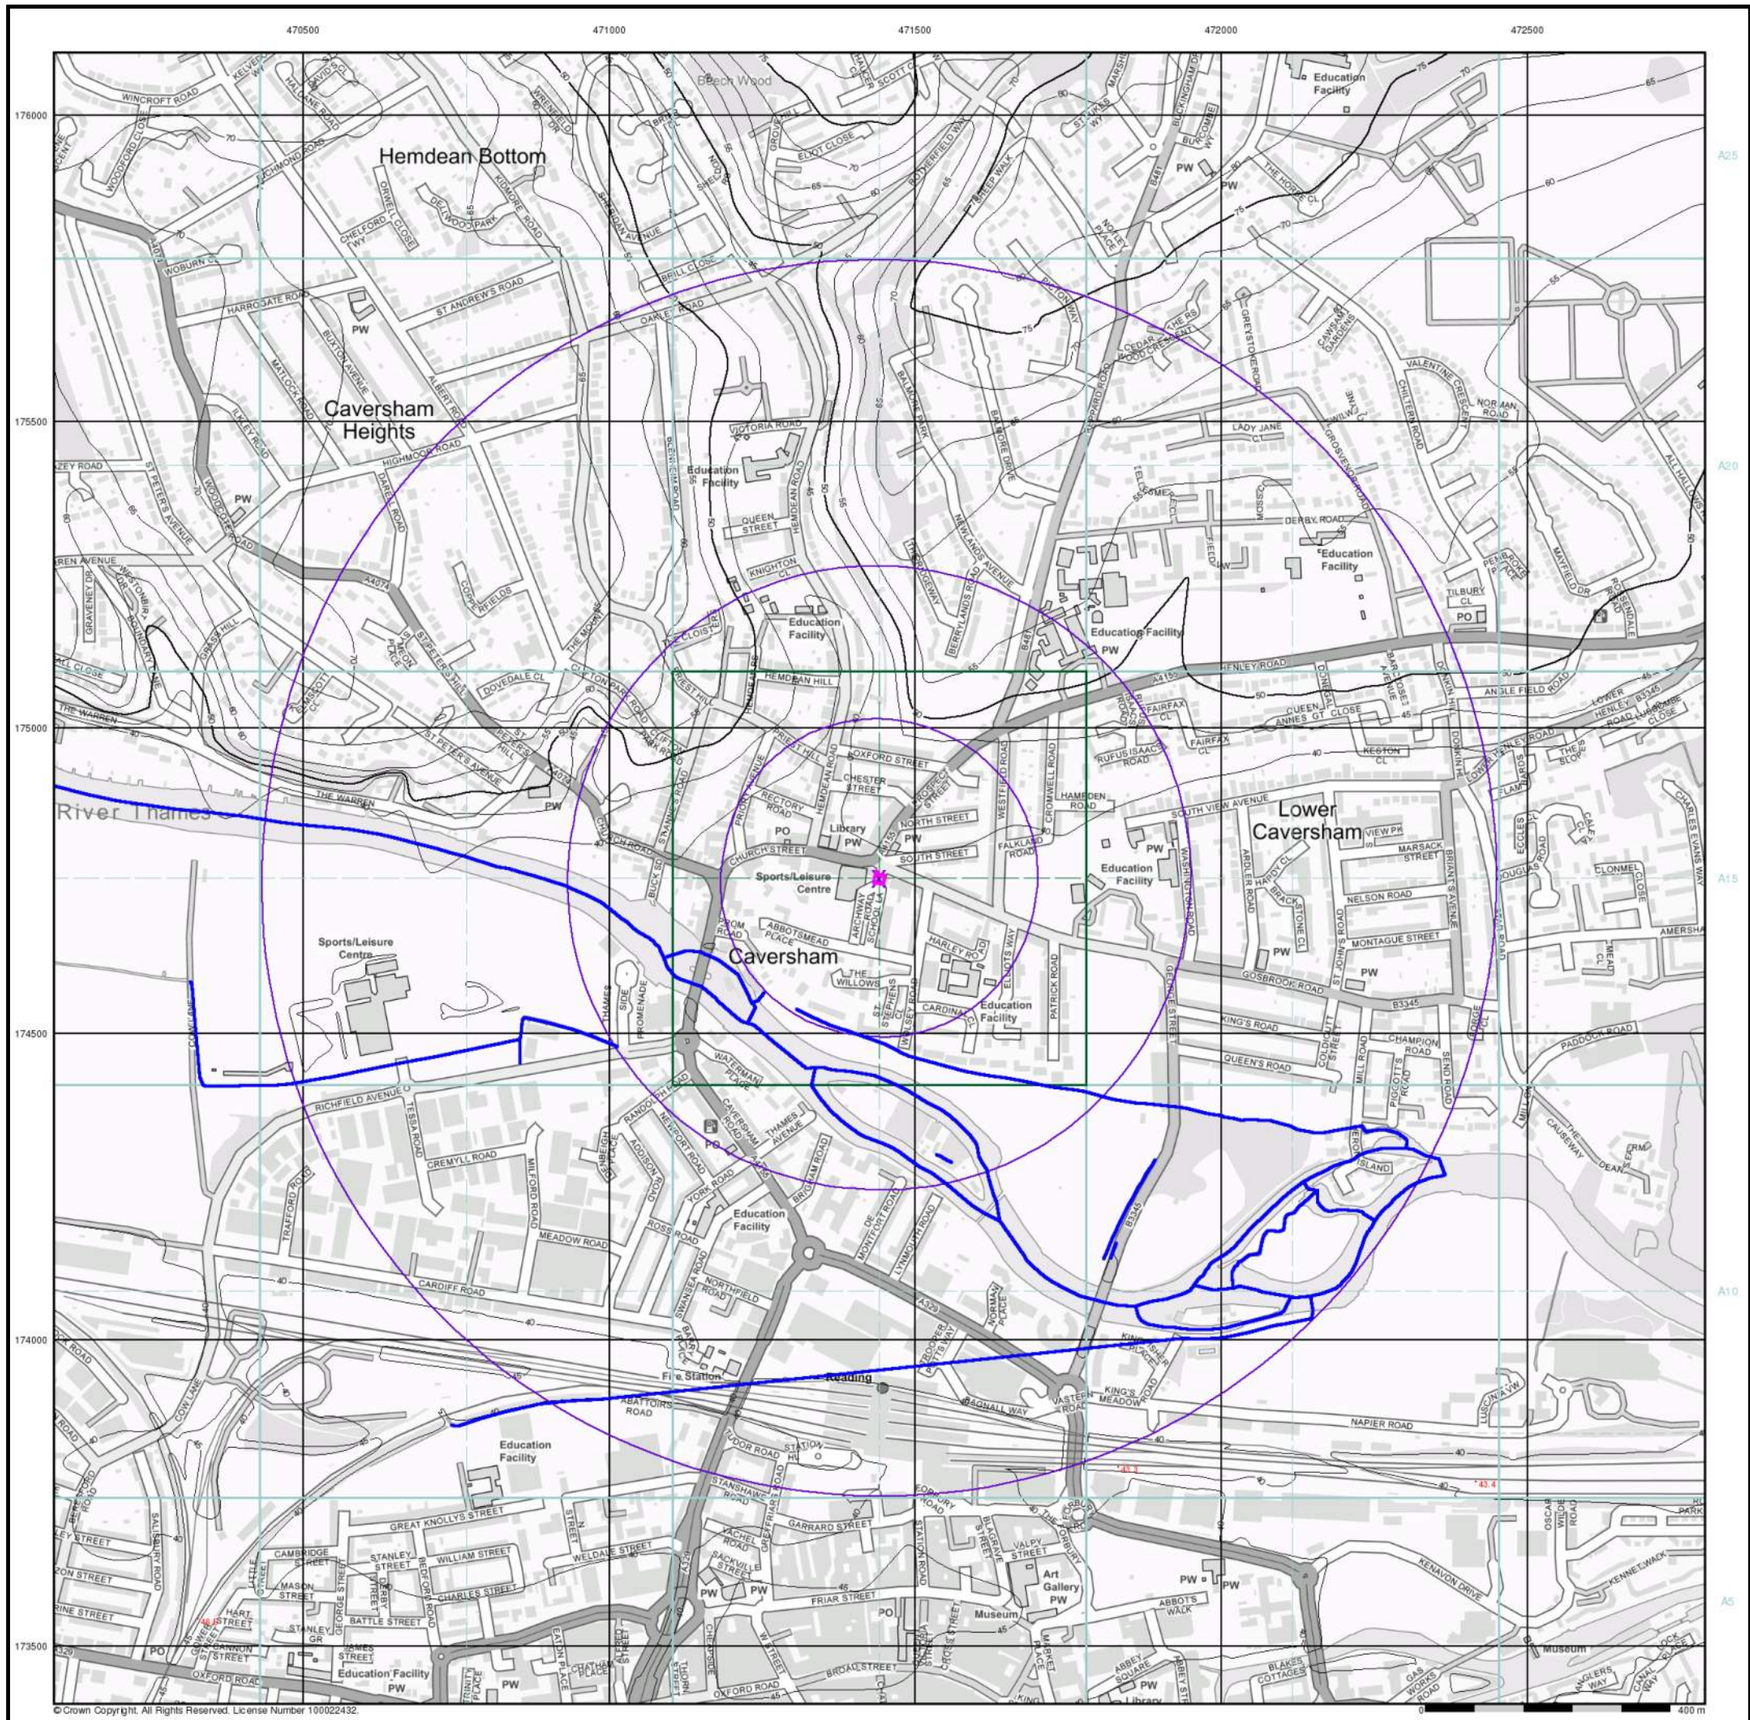

FAIRHURST

General

- Specified Site
- Specified Buffer(s)
- Bearing Reference Point

OS Water Network Data

- Canal
- Reservoir
- Foreshore
- Marsh
- Tidal River
- Inland River
- Drain
- Other
- Lake
- Transfer
- Lock Or Flight Of Locks
- Sea

Contours (height in meters)


Standard Contour 105 100 95

Master Contour

Spot Height 167.3

- MLW Mean Low Water
- MHW Mean High Water

OS Water Network Map - Slice A

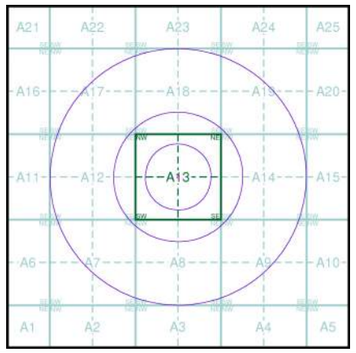

Order Details


Order Number:	287958853_1_1
Customer Ref:	118515
National Grid Reference:	471440, 174750
Slice:	A
Site Area (Ha):	0.03
Search Buffer (m):	1000

Site Details

1 Archway House, Gosbrook Road, Caversham, READING, RG4 8HU

Landmark INFORMATION GROUP

Tel: 0844 844 9952
Fax: 0844 844 9951
Web: www.envirocheck.co.uk

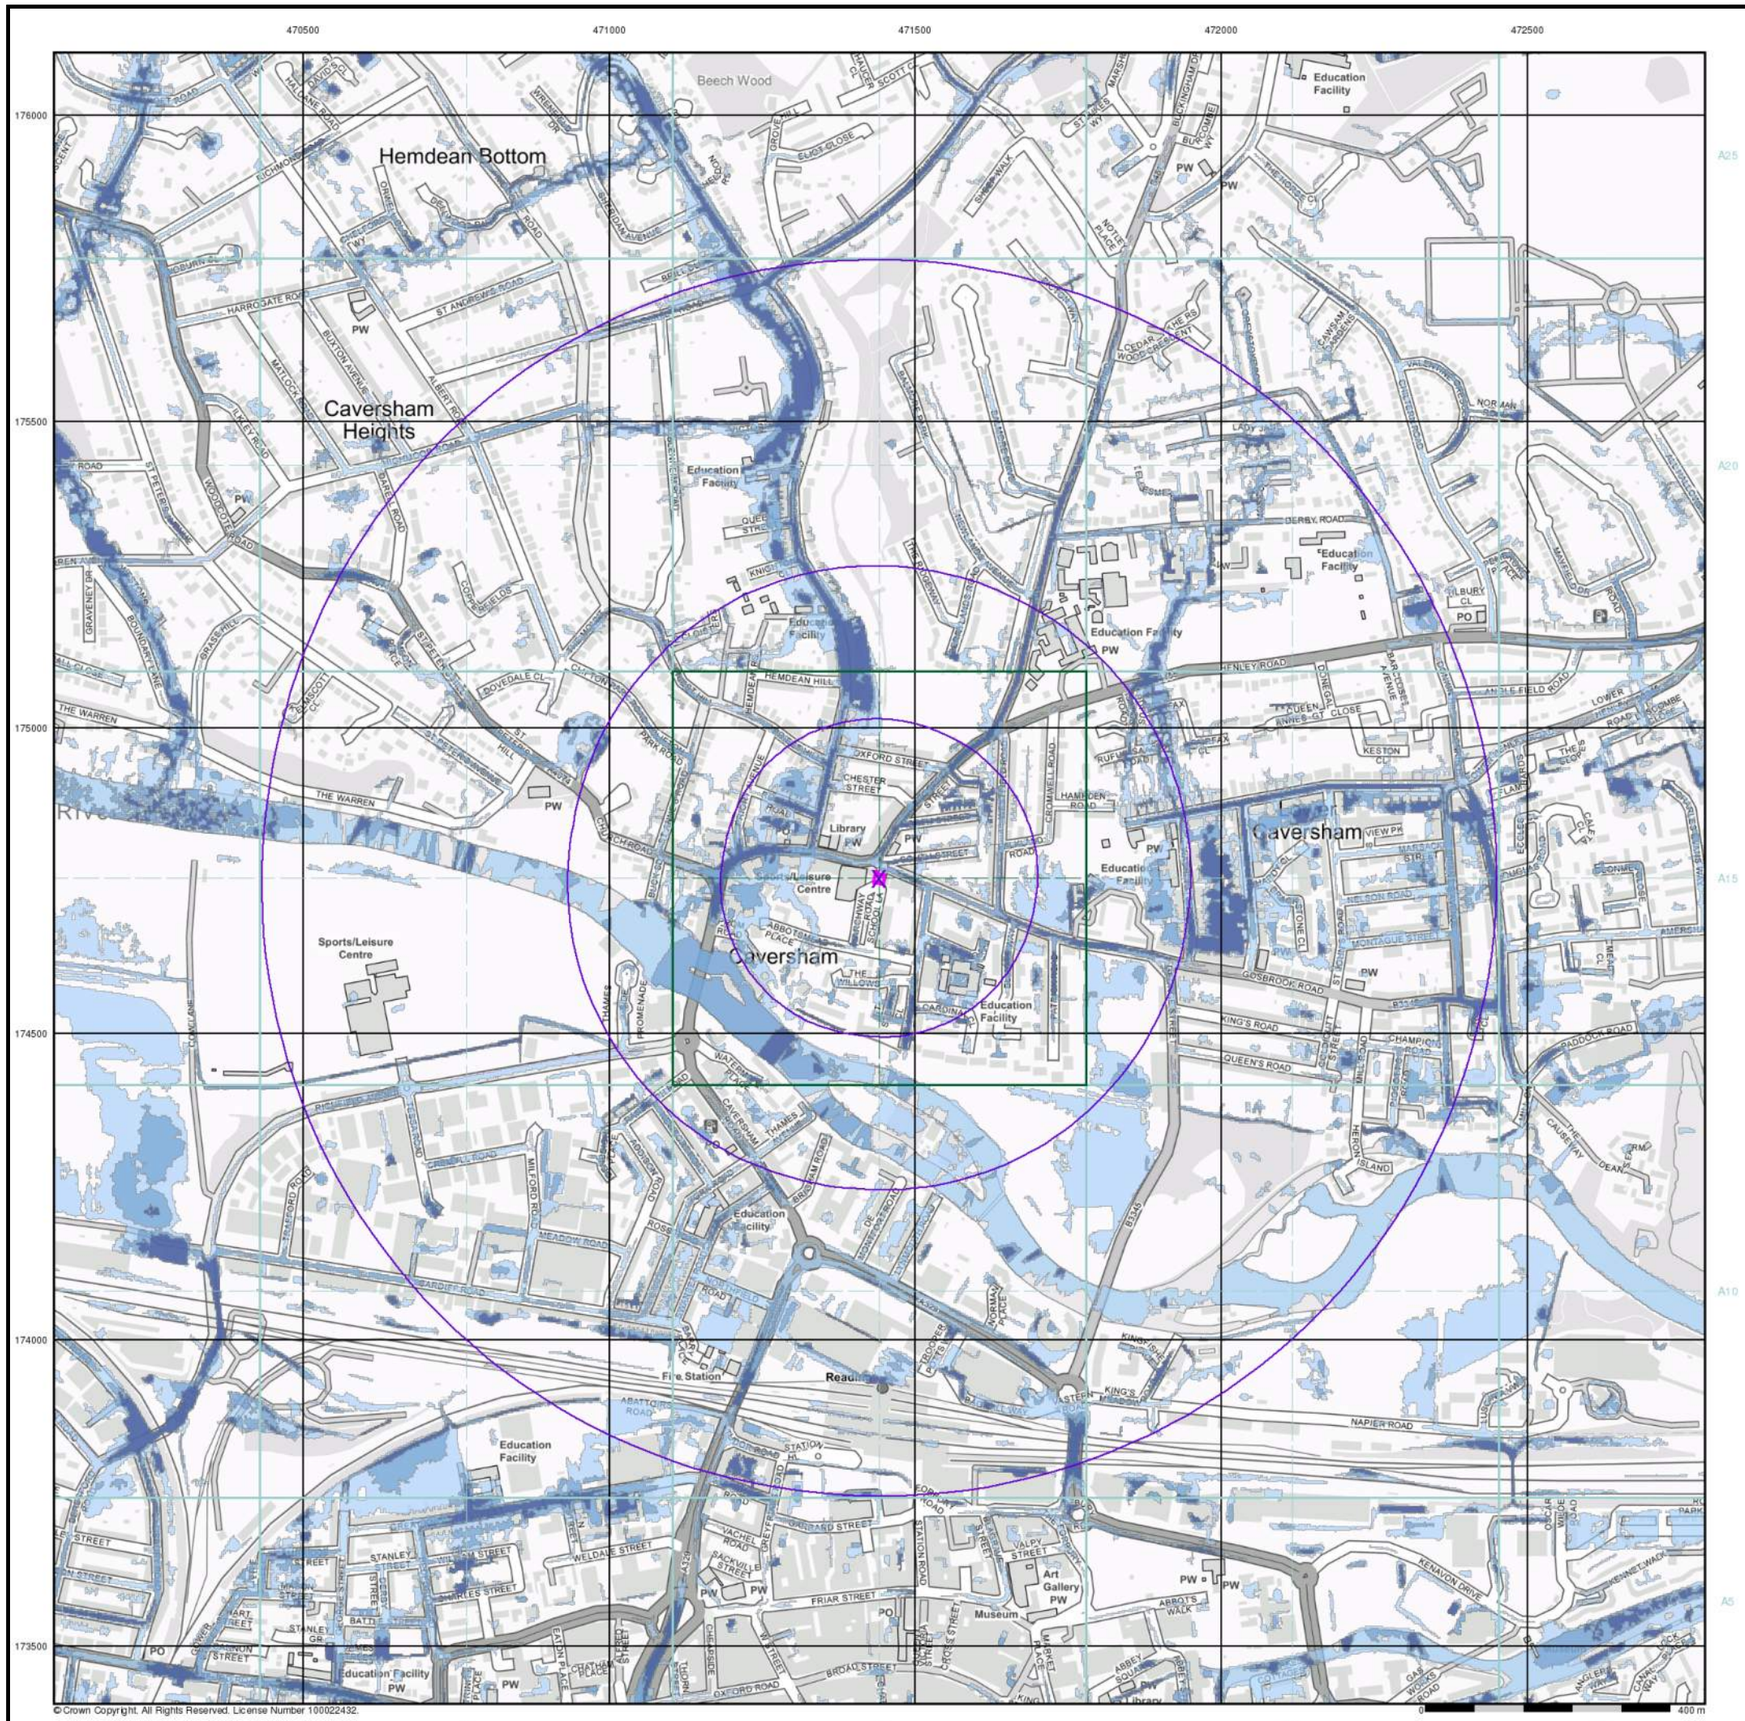

FAIRHURST

General

- Specified Site
- Specified Buffer(s)
- Bearing Reference Point

Risk of Flooding from Surface Water


- High - 30 Year Return
- Medium - 100 Year Return
- Low - 1000 Year Return

Suitability

See the suitability map below

- National to county
- County to town
- Town to street
- Street to parcels of land
- Property

EA/NRW Suitability Map - Slice A

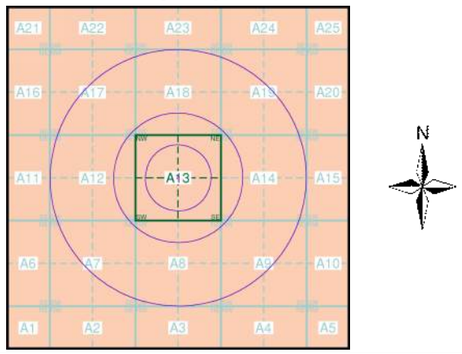

Order Details


Order Number:	287958853_1_1
Customer Ref:	118515
National Grid Reference:	471440, 174750
Slice:	A
Site Area (Ha):	0.03
Search Buffer (m):	1000

Site Details

1 Archway House, Gosbrook Road, Caversham, READING, RG4 8HU

Landmark INFORMATION GROUP

Tel: 0844 844 9952
Fax: 0844 844 9951
Web: www.envirocheck.co.uk

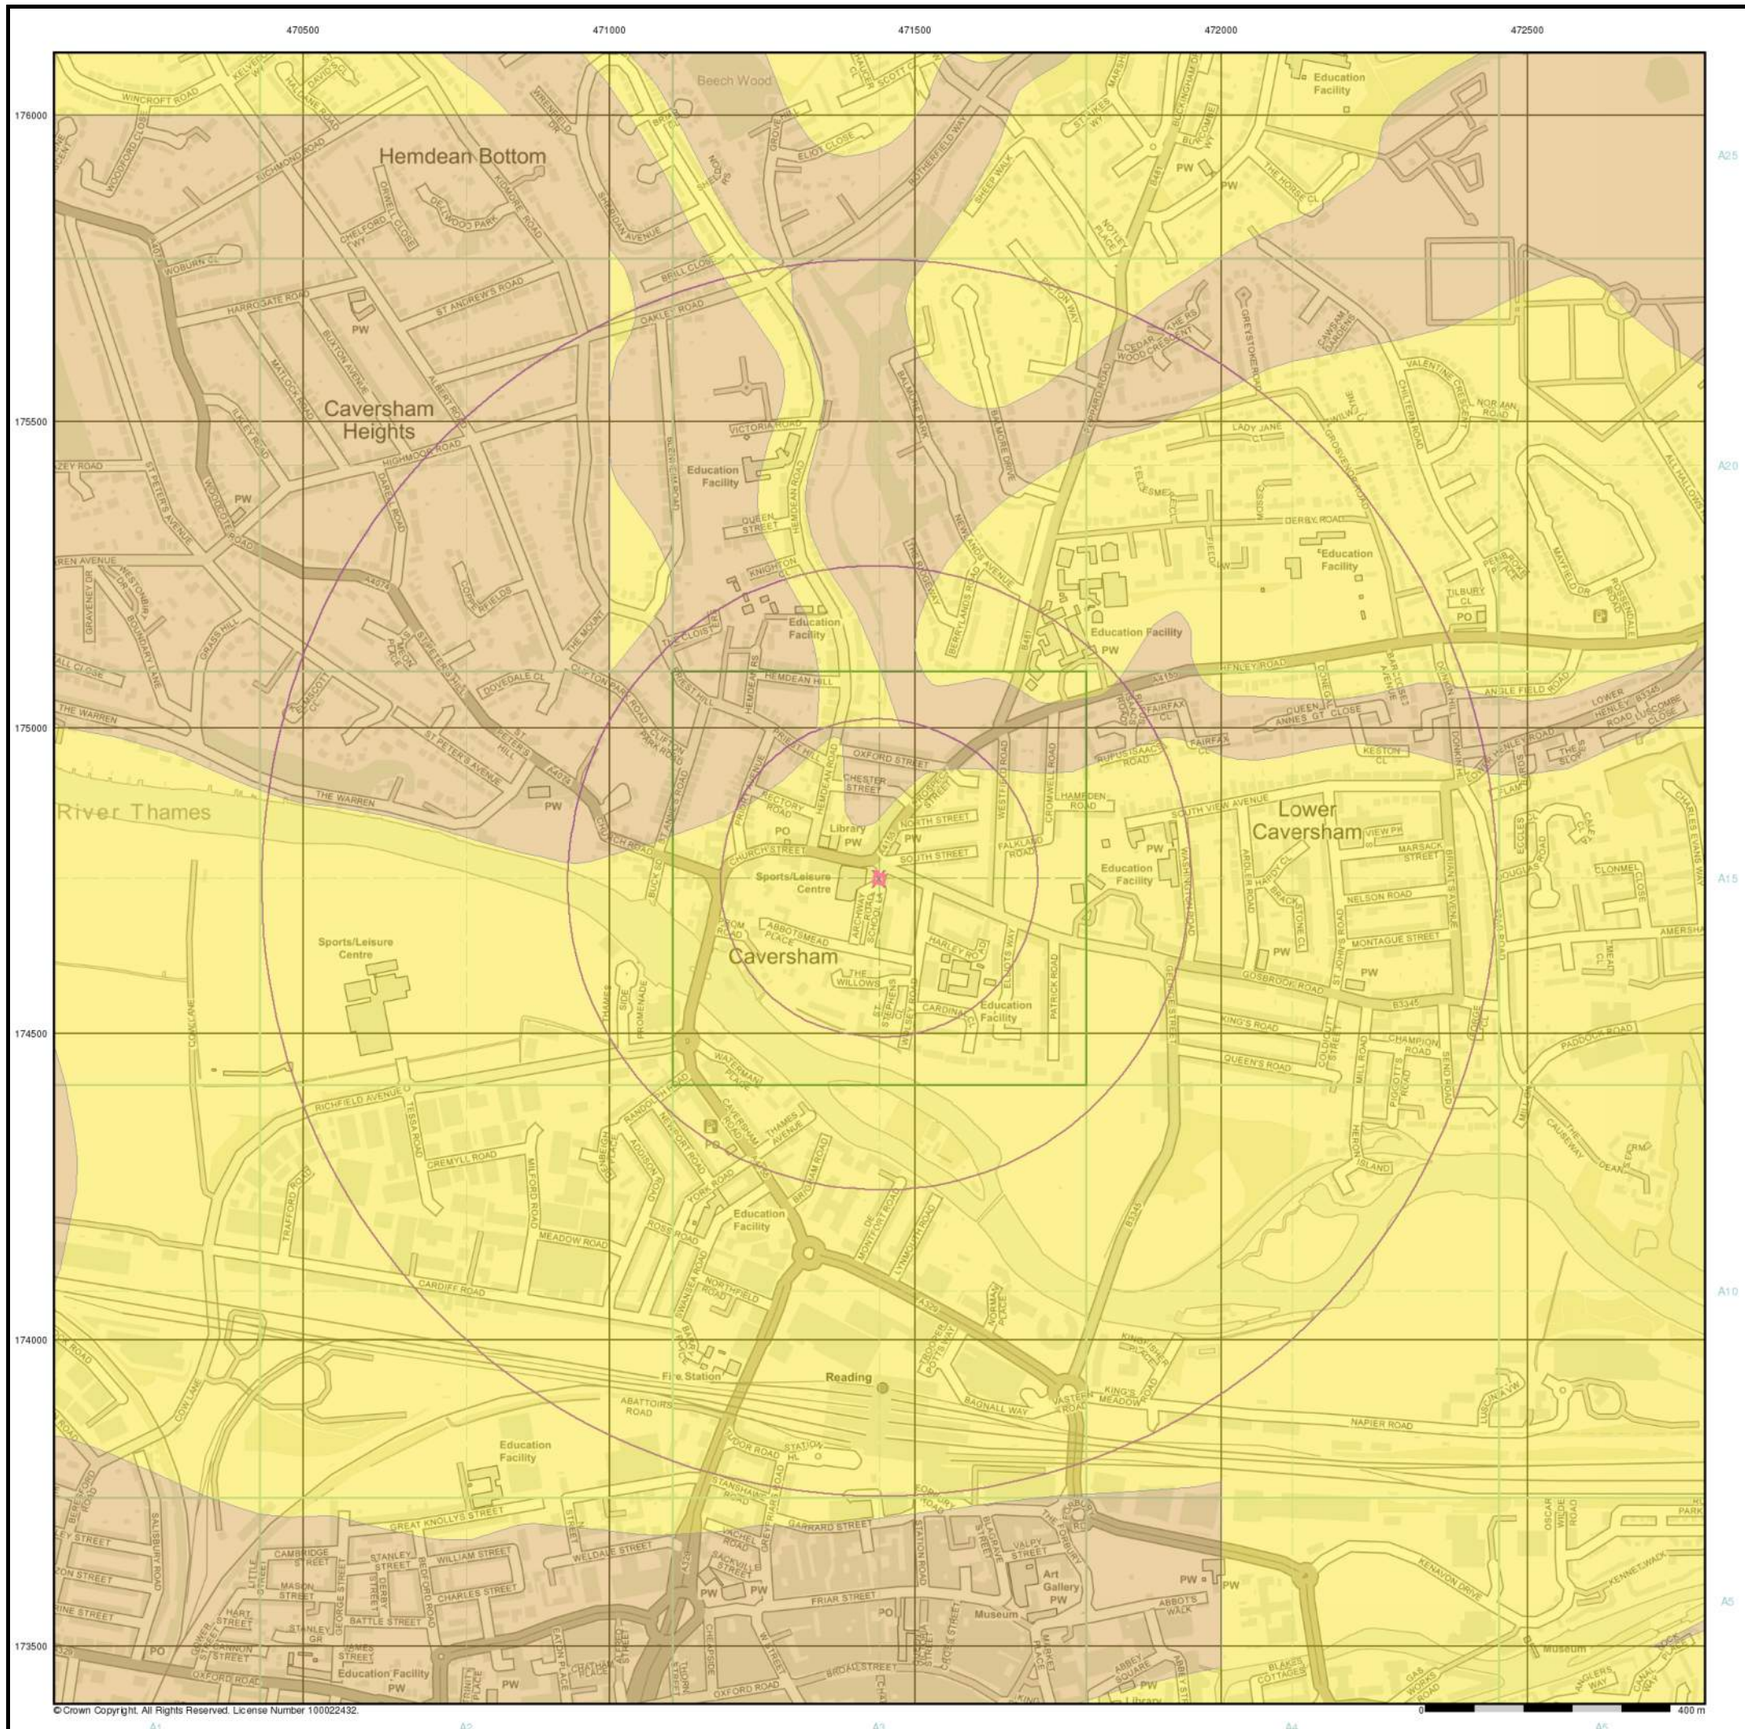

© Crown Copyright. All Rights Reserved. License Number 100022432.

FAIRHURST

General


Specified Site | Specified Buffer(s) | X Bearing Reference Point

Estimated Soil Chemistry Arsenic

Arsenic Concentrations mg/kg

- < 15
- 15 - 25
- 25 - 35
- 35 - 45
- 45 - 60
- 60 - 120
- > 120

Estimated Soil Chemistry Arsenic - Slice A

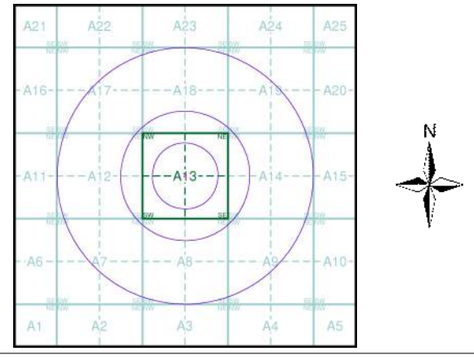

Order Details


Order Details:	287958853_1_1
Customer Ref:	118515
National Grid Reference:	471440, 174750
Slice:	A
Site Area (Ha):	0.03
Search Buffer (m):	1000

Site Details

1 Archway House, Gosbrook Road, Caversham, READING, RG4 8HU

Landmark INFORMATION GROUP

Tel: 0844 844 9952
Fax: 0844 844 9951
Web: www.envirocheck.co.uk

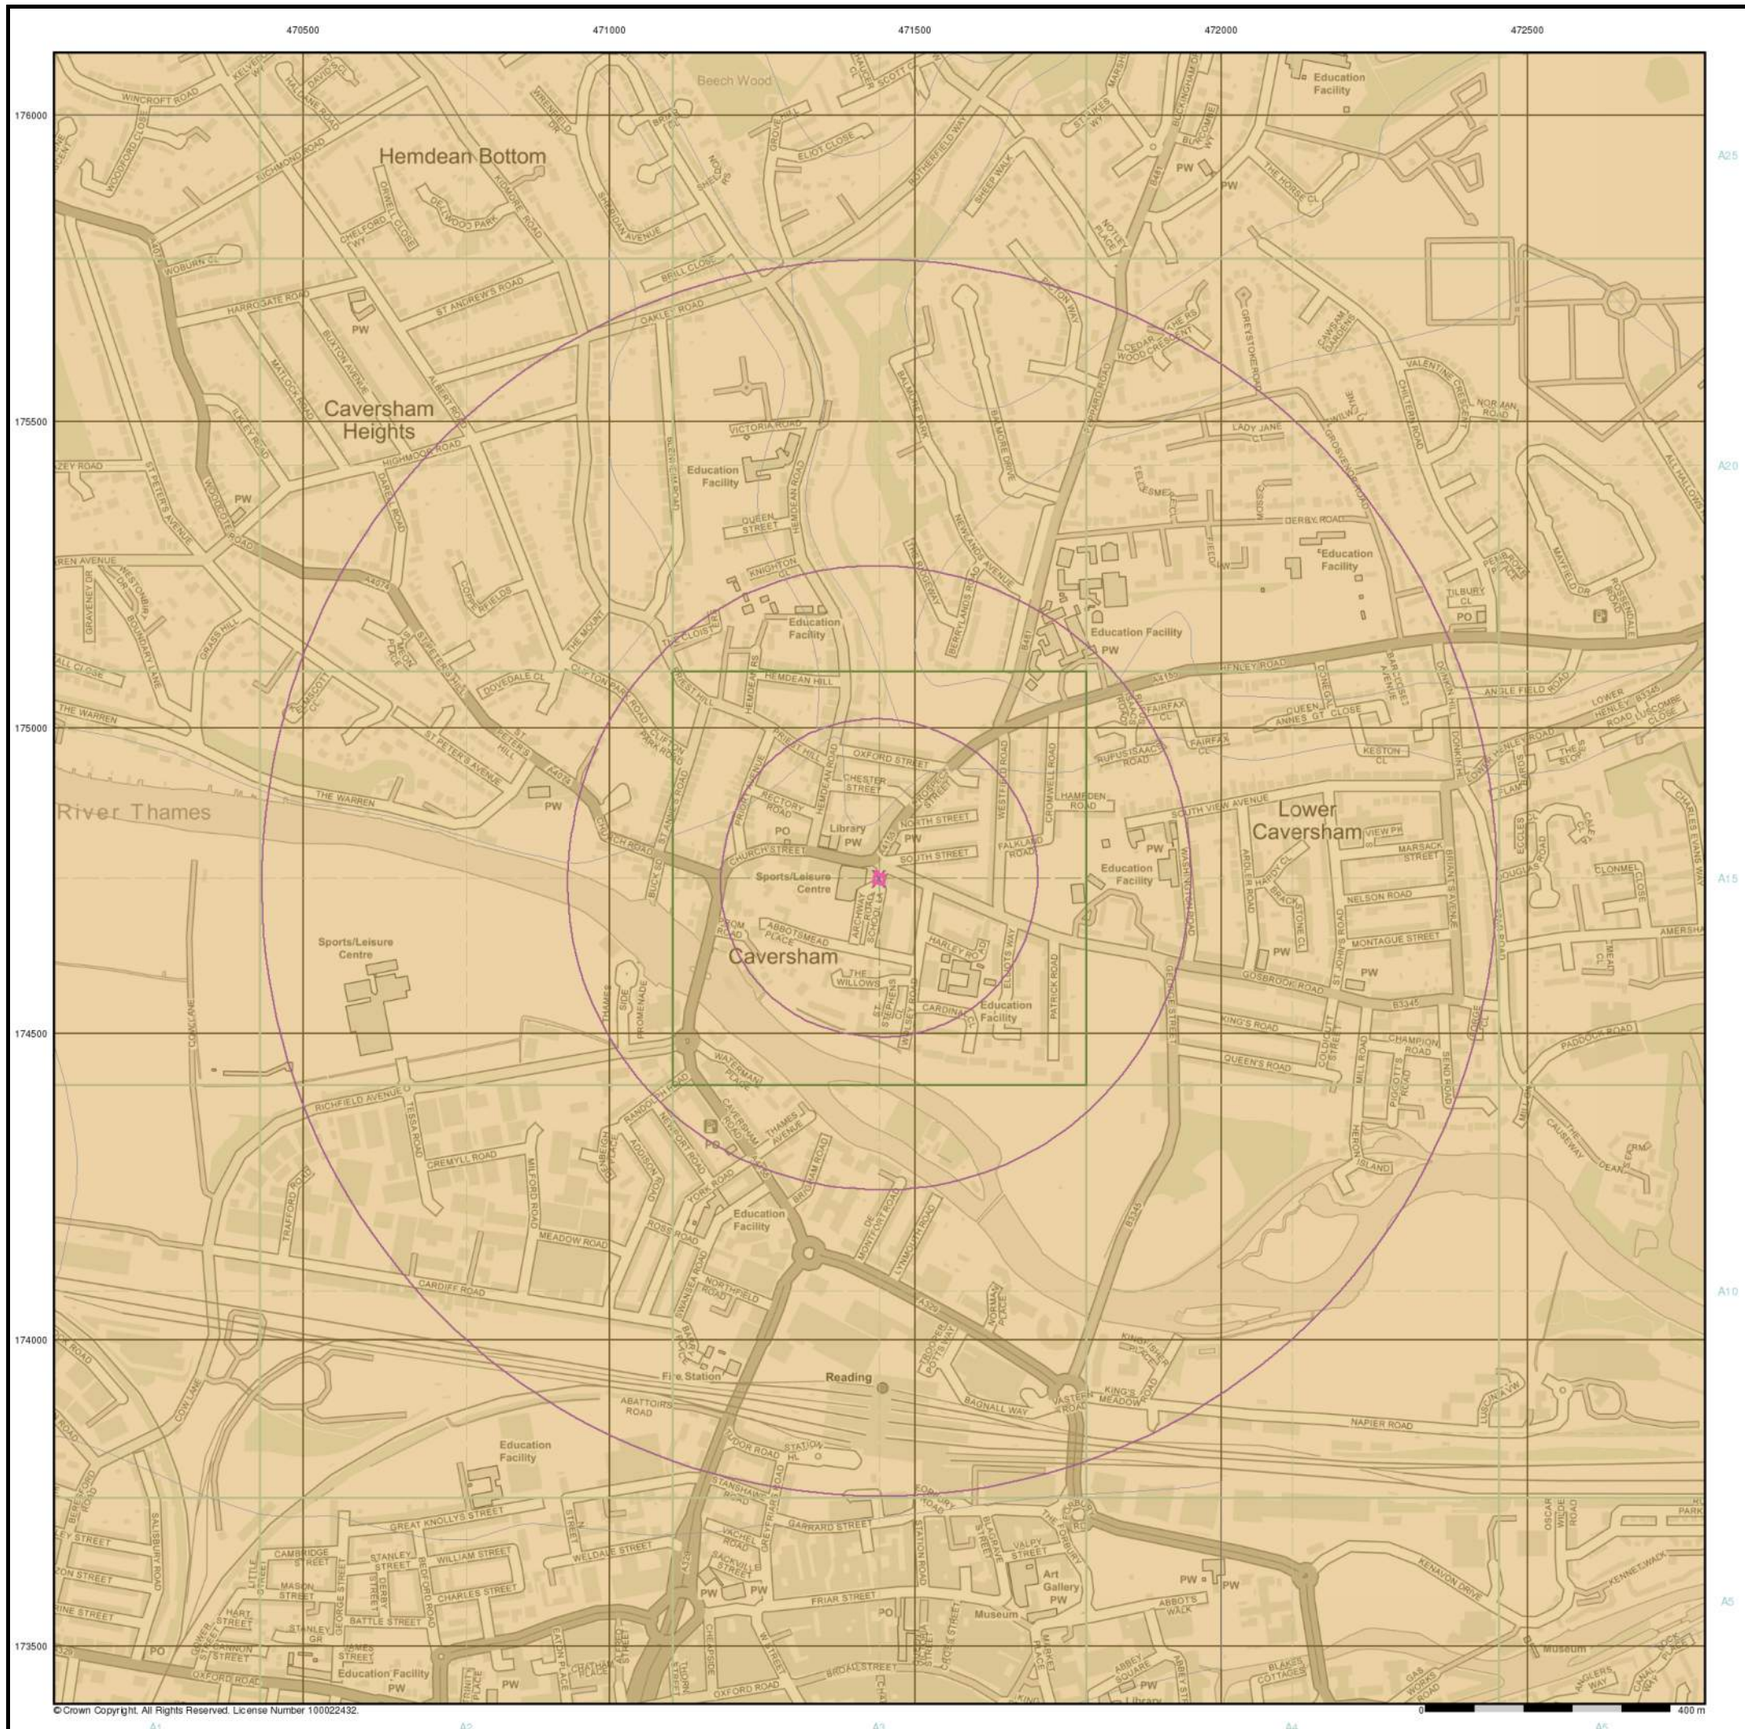

© Crown Copyright. All Rights Reserved. License Number 100022432.

FAIRHURST

General


Specified Site | Specified Buffer(s) | X Bearing Reference Point

Estimated Soil Chemistry Cadmium

Cadmium Concentrations mg/kg

- < 1.8
- 1.8 - 2.2
- 2.2 - 3.0
- > 3.0

Estimated Soil Chemistry Cadmium - Slice A

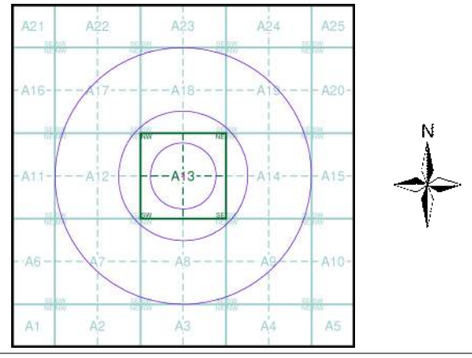

Order Details

Order Details:	287958853_1_1
Customer Ref:	118515
National Grid Reference:	471440, 174750
Slice:	A
Site Area (Ha):	0.03
Search Buffer (m):	1000

Site Details

1 Archway House, Gosbrook Road, Caversham, READING, RG4 8HU

Landmark INFORMATION GROUP

Tel: 0844 844 9952
Fax: 0844 844 9951
Web: www.envirocheck.co.uk



© Crown Copyright. All Rights Reserved. License Number 100022432.

FAIRHURST

General


Specified Site | Specified Buffer(s) | X Bearing Reference Point

Estimated Soil Chemistry Chromium

Chromium Concentrations mg/kg

- < 20
- 20 - 40
- 40 - 60
- 60 - 90
- 90 - 120
- 120 - 180
- > 180

Estimated Soil Chemistry Chromium - Slice A

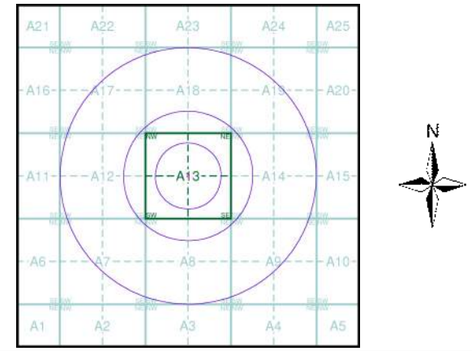


Order Details

Order Details:	287958853_1_1
Customer Ref:	118515
National Grid Reference:	471440, 174750
Slice:	A
Site Area (Ha):	0.03
Search Buffer (m):	1000

Site Details

1 Archway House, Gosbrook Road, Caversham, READING, RG4 8HU

Landmark INFORMATION GROUP
Tel: 0844 844 9952
Fax: 0844 844 9951
Web: www.envirocheck.co.uk

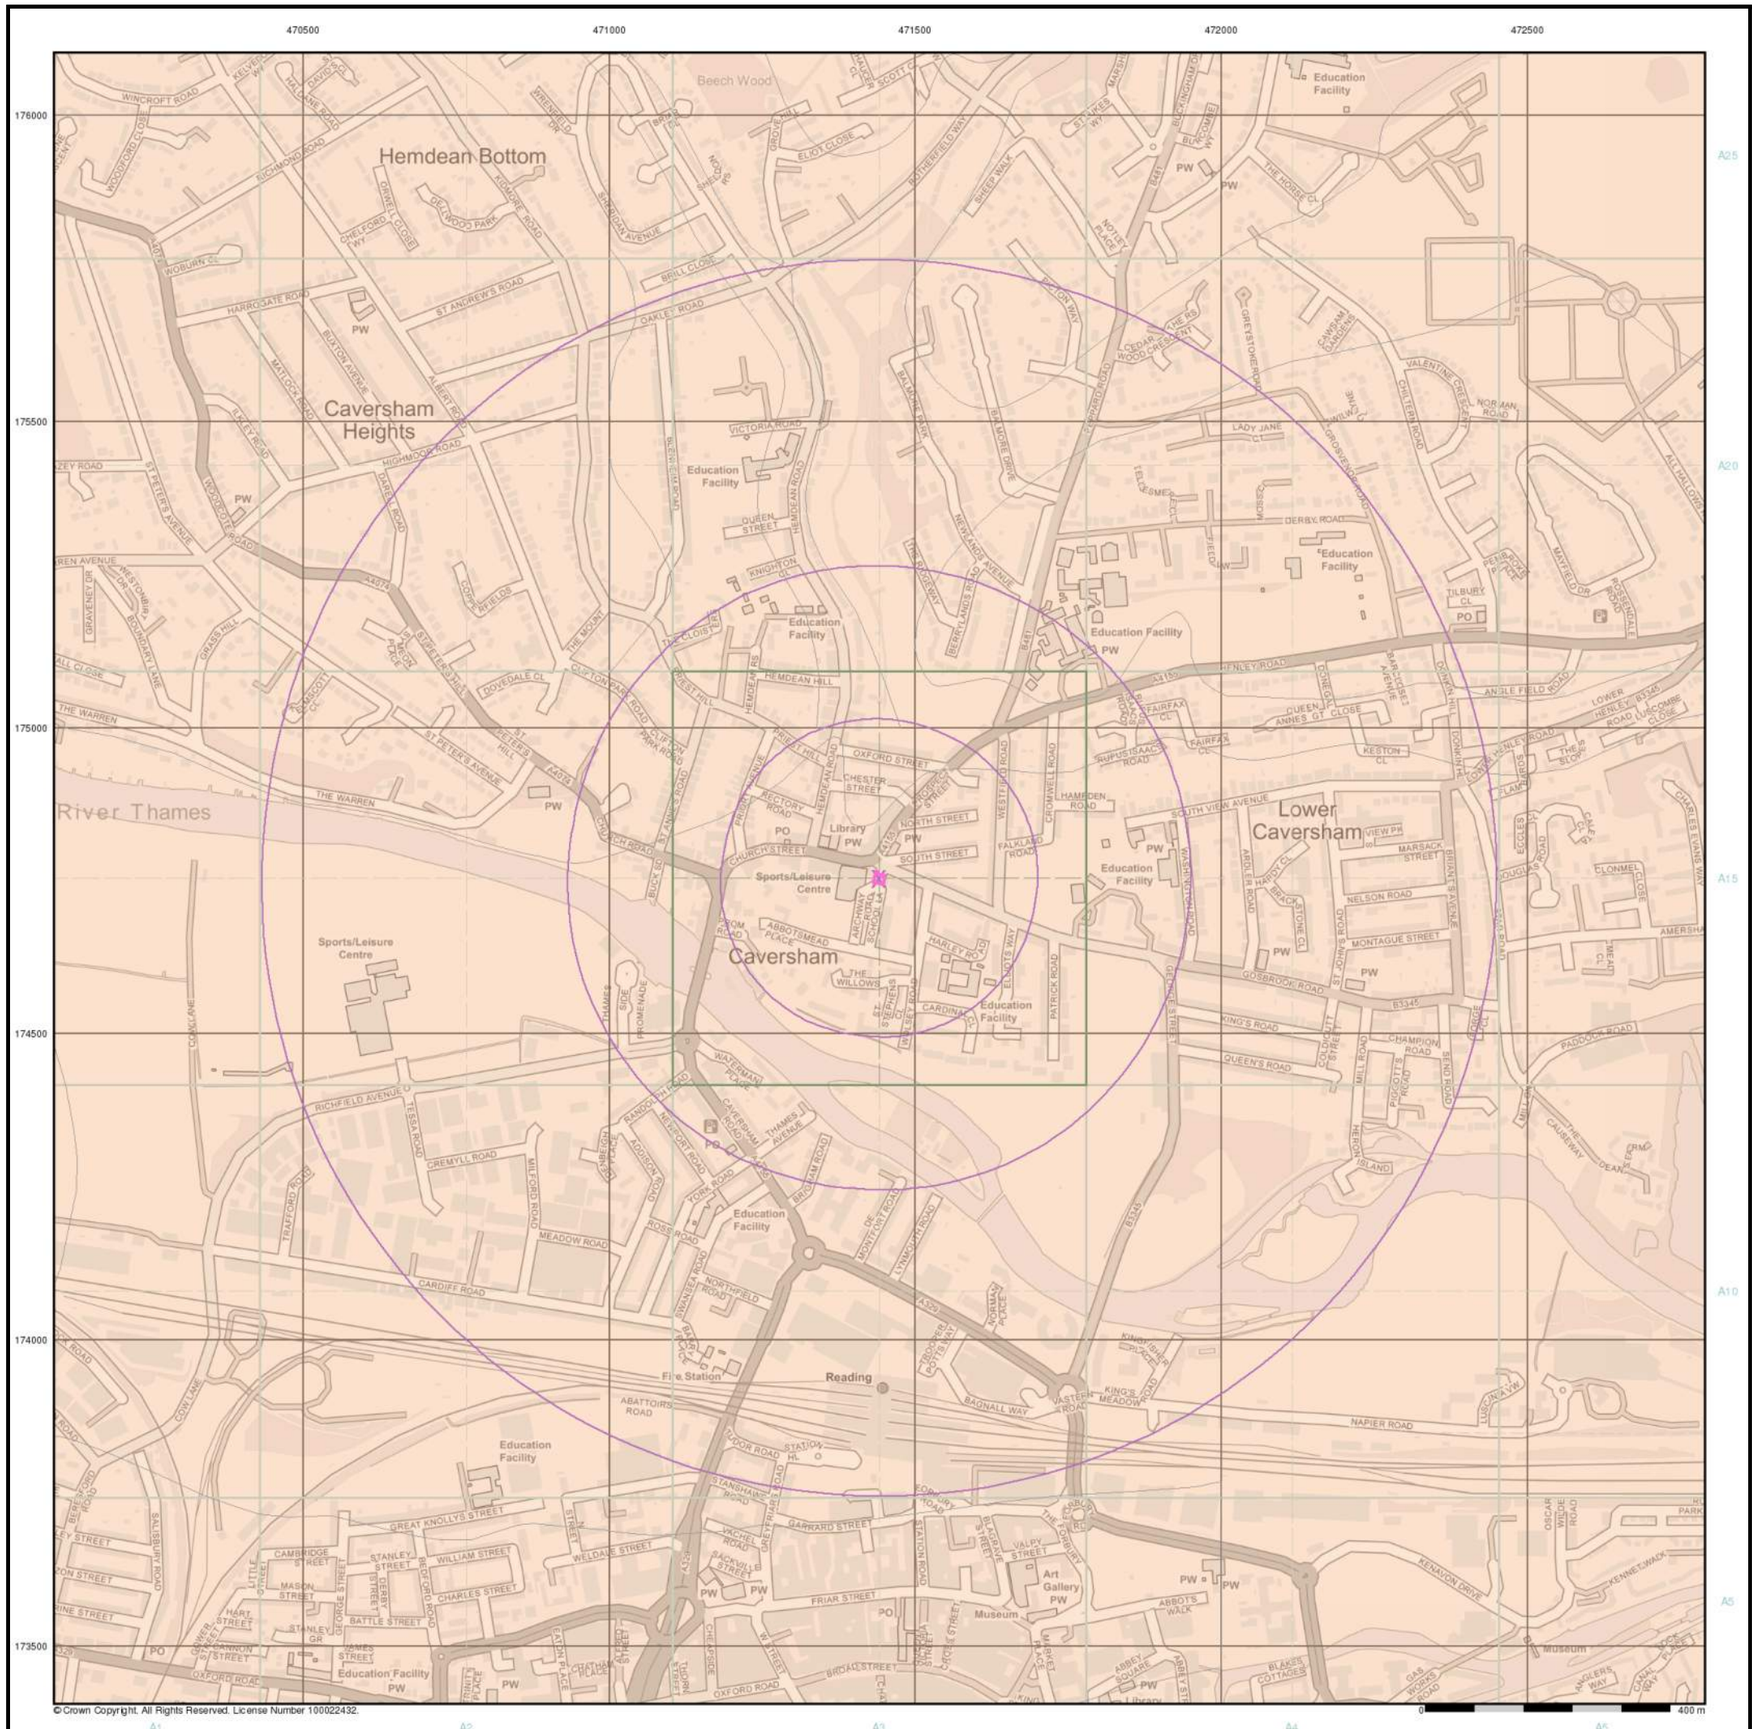

© Crown Copyright. All Rights Reserved. License Number 100022432.

FAIRHURST

General


Specified Site | Specified Buffer(s) | X Bearing Reference Point

Estimated Soil Chemistry Lead

Lead Concentrations mg/kg

- <100 mg/kg
- 100 - 200
- 200 - 300
- 300 - 600
- 600 - 1200
- >1200

Estimated Soil Chemistry Lead - Slice A

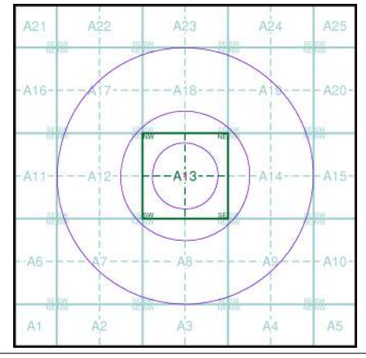

Order Details


Order Details:	287958853_1_1
Customer Ref:	118515
National Grid Reference:	471440, 174750
Slice:	A
Site Area (Ha):	0.03
Search Buffer (m):	1000

Site Details

1 Archway House, Gosbrook Road, Caversham, READING, RG4 8HU

Landmark INFORMATION GROUP

Tel: 0844 844 9952
Fax: 0844 844 9951
Web: www.envirocheck.co.uk

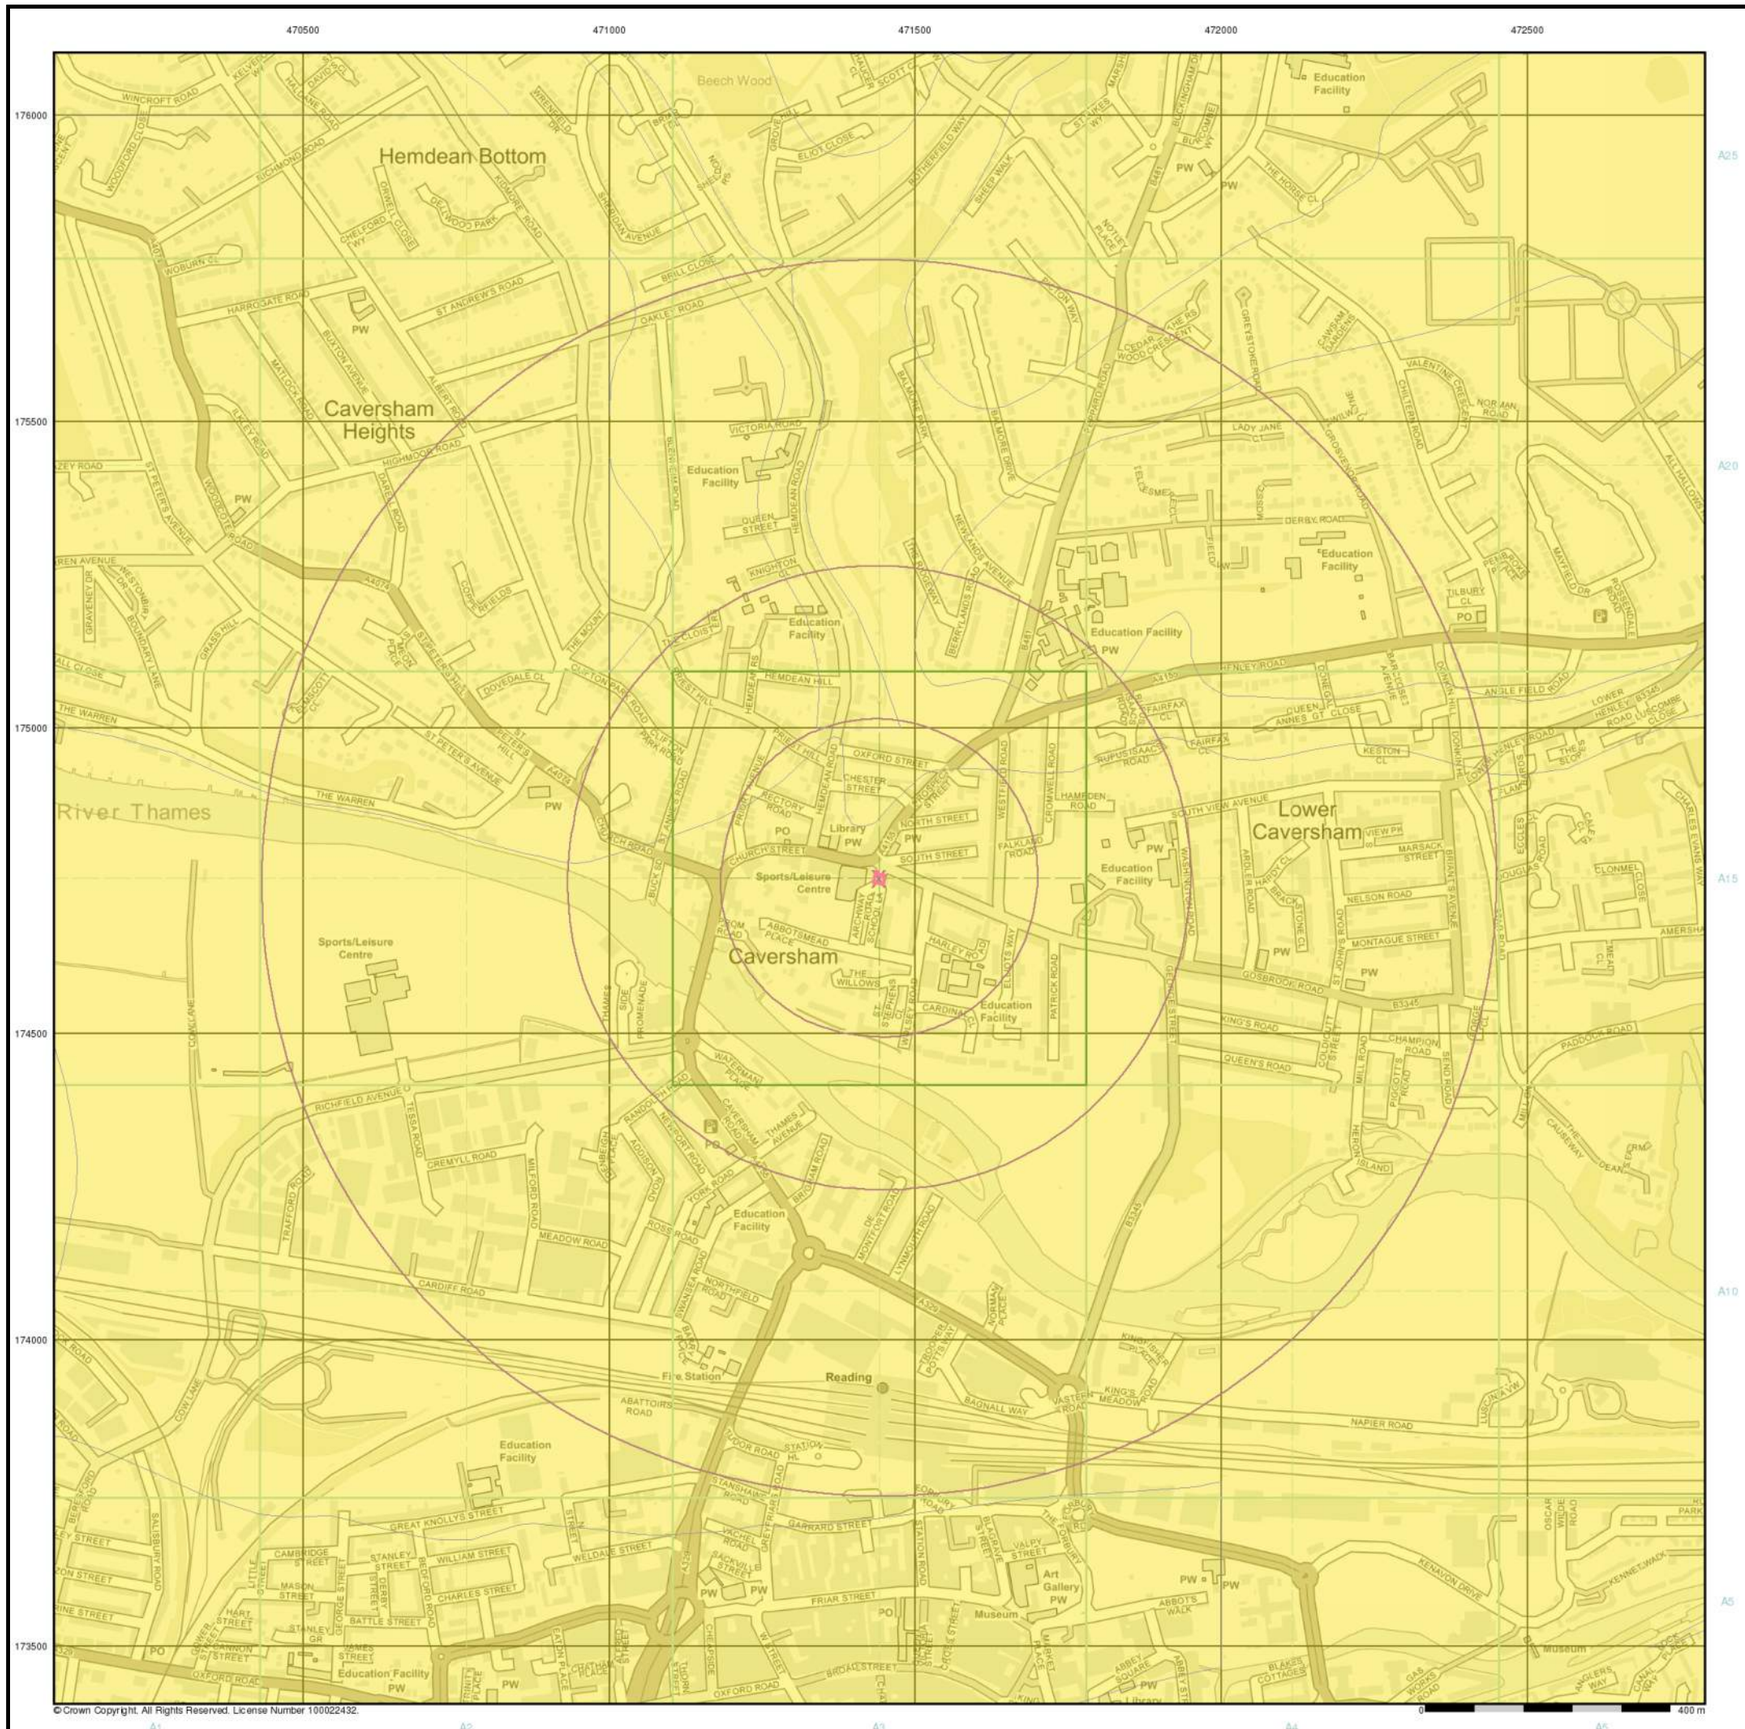

© Crown Copyright. All Rights Reserved. License Number 100022432.

FAIRHURST

General


Specified Site | Specified Buffer(s) | X Bearing Reference Point

Estimated Soil Chemistry Nickel

Nickel Concentrations mg/kg

- < 15
- 15 - 30
- 30 - 45
- 45 - 60
- 60 - 80
- 80 - 100
- > 100

Estimated Soil Chemistry Nickel - Slice A

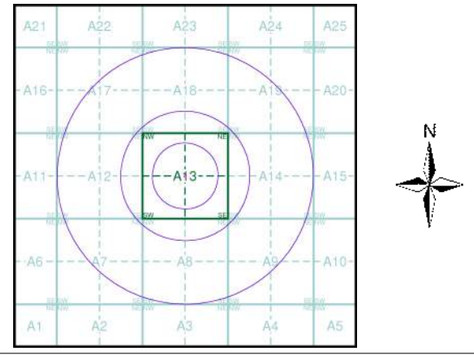

Order Details

Order Details:	287958853_1_1
Customer Ref:	118515
National Grid Reference:	471440, 174750
Slice:	A
Site Area (Ha):	0.03
Search Buffer (m):	1000

Site Details


1 Archway House, Gosbrook Road, Caversham, READING, RG4 8HU

Landmark INFORMATION GROUP

Tel: 0844 844 9952
Fax: 0844 844 9951
Web: www.envirocheck.co.uk

Historical Mapping Legends

Ordnance Survey County Series and Ordnance Survey Plan 1:2,500

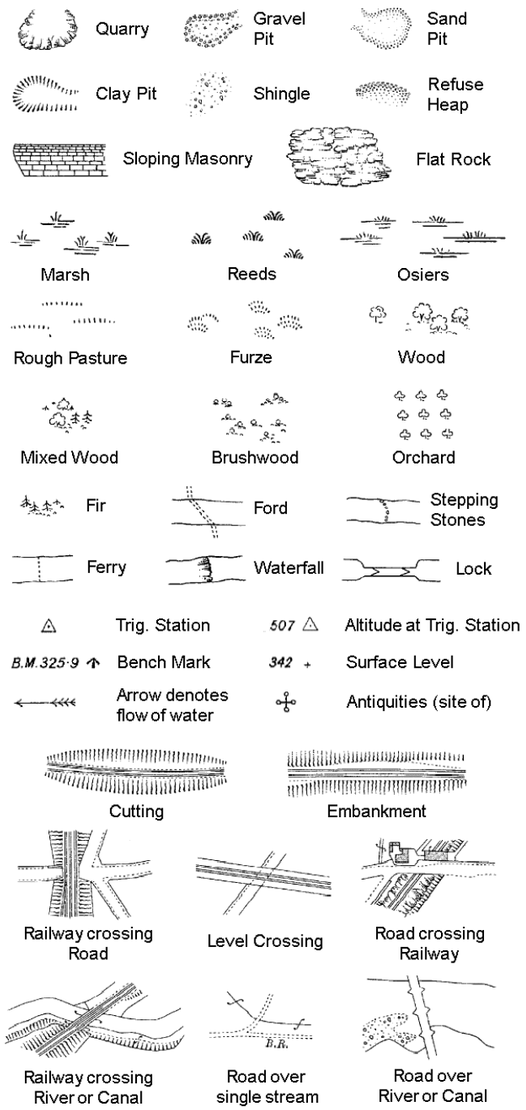

County Boundary (Geographical)

County & Civil Parish Boundary


Administrative County & Civil Parish Boundary

Co. Boro. Bdy. County Borough Boundary (England)

Co. Burgh Bdy. County Burgh Boundary (Scotland)

B P B S	Boundary Post or Stone	P.C.B	Police Call Box
B.R.	Bridle Road	P	Pump
E.P	Electricity Pylon	S.P	Signal Post
F.B.	Foot Bridge	St.	Sluice
F.P.	Foot Path	Sp.	Spring
G.P	Guide Post or Board	T.C.B	Telephone Call Box
M.S	Mile Stone	Tr.	Trough
M.P M.R	Mooring Post or Ring	W	Well

Ordnance Survey Plan, Additional SIMs and Supply of Unpublished Survey Information 1:2,500 and 1:1,250

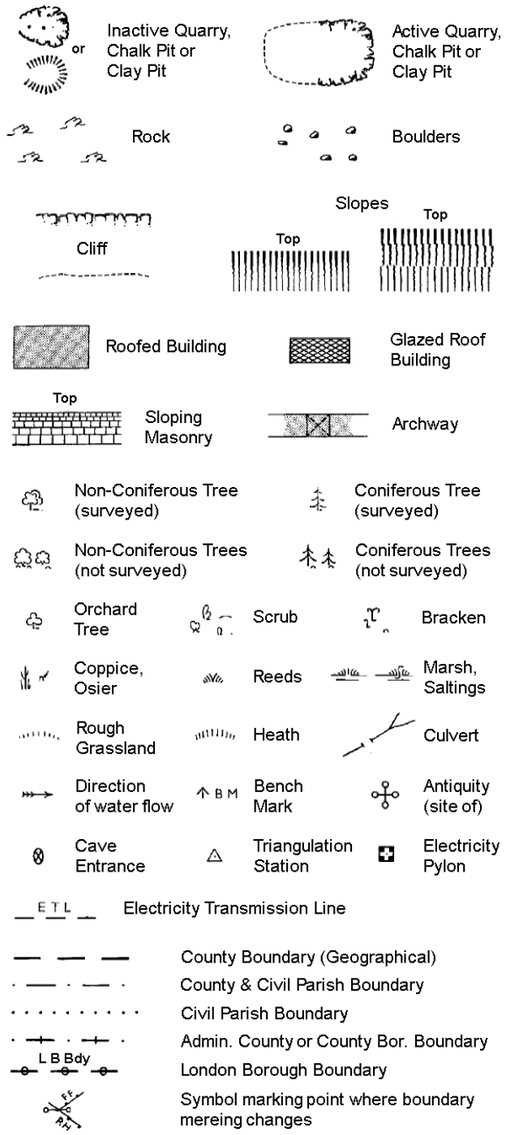

County Boundary (Geographical)

County & Civil Parish Boundary

Civil Parish Boundary


Admin. County or County Bor. Boundary

L B Bdy London Borough Boundary

Symbol marking point where boundary mereing changes

BH	Beer House	P	Pillar, Pole or Post
BP, BS	Boundary Post or Stone	PO	Post Office
Cn, C	Capstan, Crane	PC	Public Convenience
Chy	Chimney	PH	Public House
D Fn	Drinking Fountain	Pp	Pump
El P	Electricity Pillar or Post	SB, S Br	Signal Box or Bridge
FAP	Fire Alarm Pillar	SP, SL	Signal Post or Light
FB	Foot Bridge	Spr	Spring
GP	Guide Post	Tk	Tank or Track
H	Hydrant or Hydraulic	TCB	Telephone Call Box
LC	Level Crossing	TCP	Telephone Call Post
MH	Manhole	Tr	Trough
MP	Mile Post or Mooring Post	Wr Pt, Wr T	Water Point, Water Tap
MS	Mile Stone	W	Well
NTL	Normal Tidal Limit	Wd Pp	Wind Pump

Large-Scale National Grid Data 1:2,500 and 1:1,250

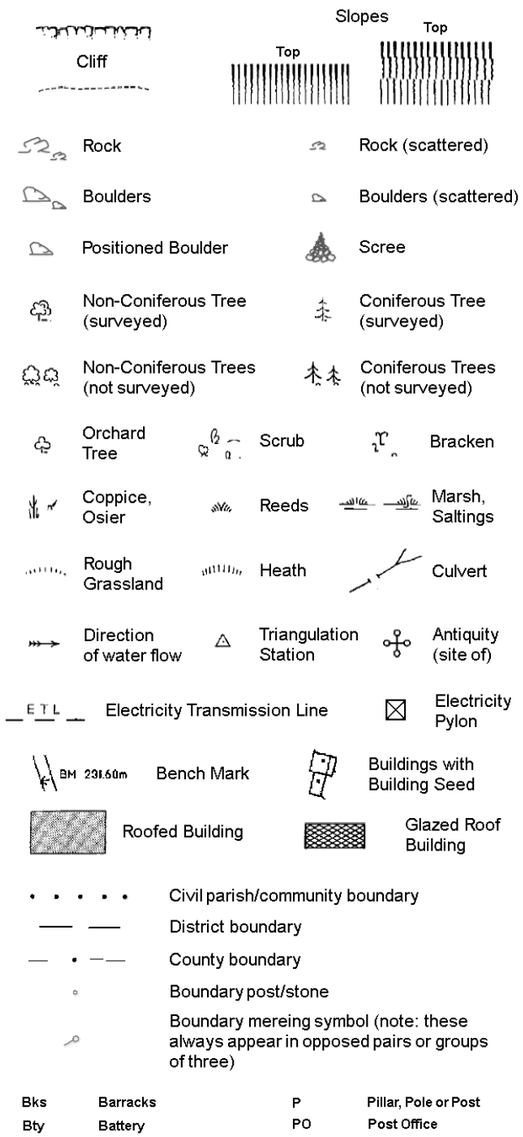

Civil parish/community boundary

District boundary

County boundary

Boundary post/stone

Boundary mereing symbol (note: these always appear in opposed pairs or groups of three)


Bks	Barracks	P	Pillar, Pole or Post
Bty	Battery	PO	Post Office
Cemy	Cemetery	PC	Public Convenience
Chy	Chimney	Pp	Pump
Cis	Cistern	Ppg Sta	Pumping Station
Dismtd Rly	Dismantled Railway	PW	Place of Worship
El Gen Sta	Electricity Generating Station	Sewage Ppg Sta	Sewage Pumping Station
El P	Electricity Pole, Pillar	SB, S Br	Signal Box or Bridge
El Sub Sta	Electricity Sub Station	SP, SL	Signal Post or Light
FB	Filter Bed	Spr	Spring
Fn / D Fn	Fountain / Drinking Ftn.	Tk	Tank or Track
Gas Gov	Gas Valve Compound	Tr	Trough
GVC	Gas Governer	Wd Pp	Wind Pump
GP	Guide Post	Wr Pt, Wr T	Water Point, Water Tap
MH	Manhole	Wks	Works (building or area)
MP, MS	Mile Post or Mile Stone	W	Well

FAIRHURST

Historical Mapping & Photography included:

Mapping Type	Scale	Date	Pg
Berkshire	1:2,500	1879	2
Oxfordshire	1:2,500	1881	3
Oxfordshire	1:2,500	1899	4
Berkshire	1:2,500	1913	5
Berkshire	1:2,500	1932	6
Ordnance Survey Plan	1:1,250	1956 - 1957	7
Ordnance Survey Plan	1:2,500	1957	8
Ordnance Survey Plan	1:1,250	1970 - 1975	9
Additional SIMs	1:1,250	1977 - 1990	10
Ordnance Survey Plan	1:1,250	1984 - 1986	11
Large-Scale National Grid Data	1:1,250	1993	12
Large-Scale National Grid Data	1:1,250	1994	13
Historical Aerial Photography	1:2,500	1999	14

Historical Map - Segment A13

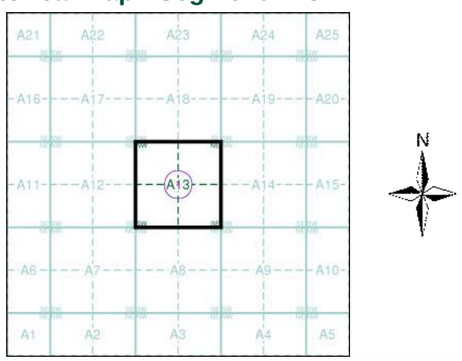


Order Details

Order Number: 287958853_1_1
Customer Ref: 118515
National Grid Reference: 471440, 174750
Slice: A
Site Area (Ha): 0.03
Search Buffer (m): 100

Site Details

1 Archway House, Gosbrook Road, Caversham, READING, RG4 8HU

Landmark INFORMATION GROUP
Tel: 0844 844 9952
Fax: 0844 844 9951
Web: www.envirocheck.co.uk

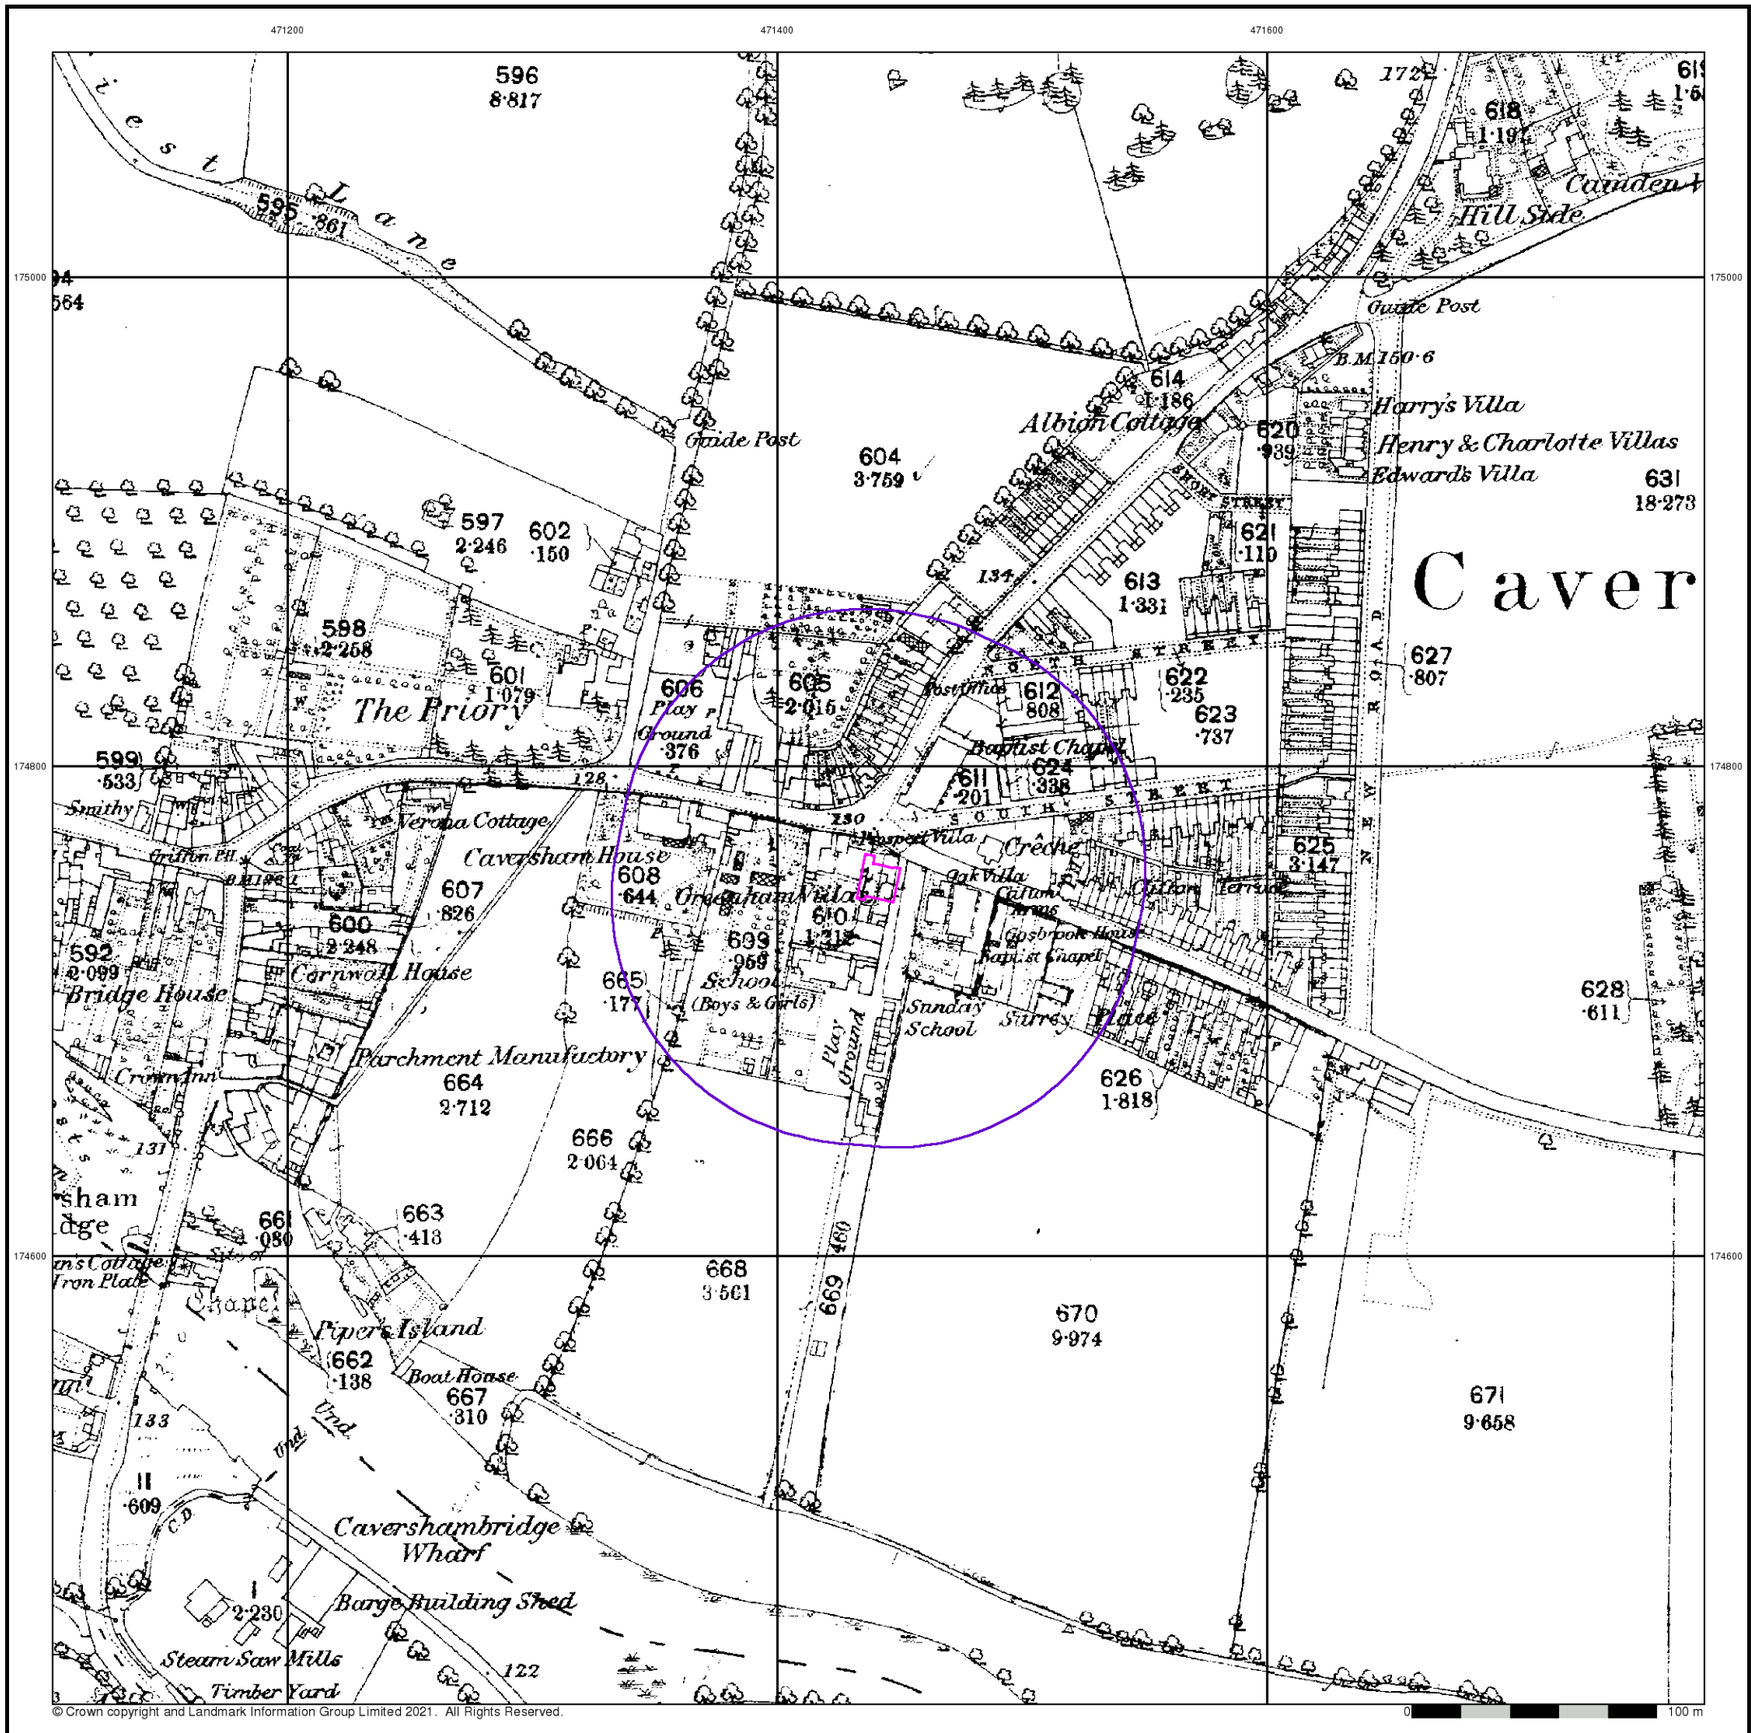

© Crown copyright and Landmark Information Group Limited 2021. All Rights Reserved.

FAIRHURST


Berkshire

Published 1879


Source map scale - 1:2,500

The historical maps shown were reproduced from maps predominantly held at the scale adopted for England, Wales and Scotland in the 1840`s. In 1854 the 1:2,500 scale was adopted for mapping urban areas and by 1896 it covered the whole of what were considered to be the cultivated parts of Great Britain. The published date given below is often some years later than the surveyed date. Before 1938, all OS maps were based on the Cassini Projection, with independent surveys of a single county or group of counties, giving rise to significant inaccuracies in outlying areas.

Map Name(s) and Date(s)

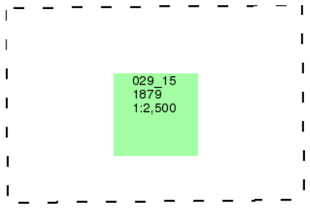

Historical Map - Segment A13

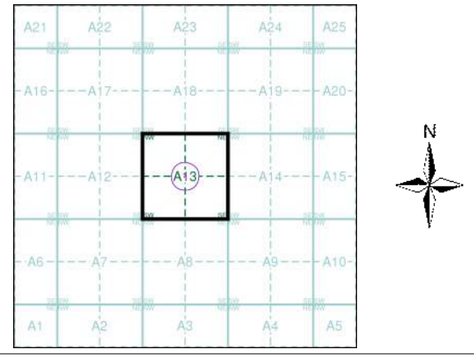


Order Details

Order Number:	287958853_1_1
Customer Ref:	118515
National Grid Reference:	471440, 174750
Slice:	A
Site Area (Ha):	0.03
Search Buffer (m):	100

Site Details

1 Archway House, Gosbrook Road, Caversham, READING, RG4 8HU

Landmark INFORMATION GROUP
Tel: 0844 844 9952
Fax: 0844 844 9951
Web: www.envirocheck.co.uk

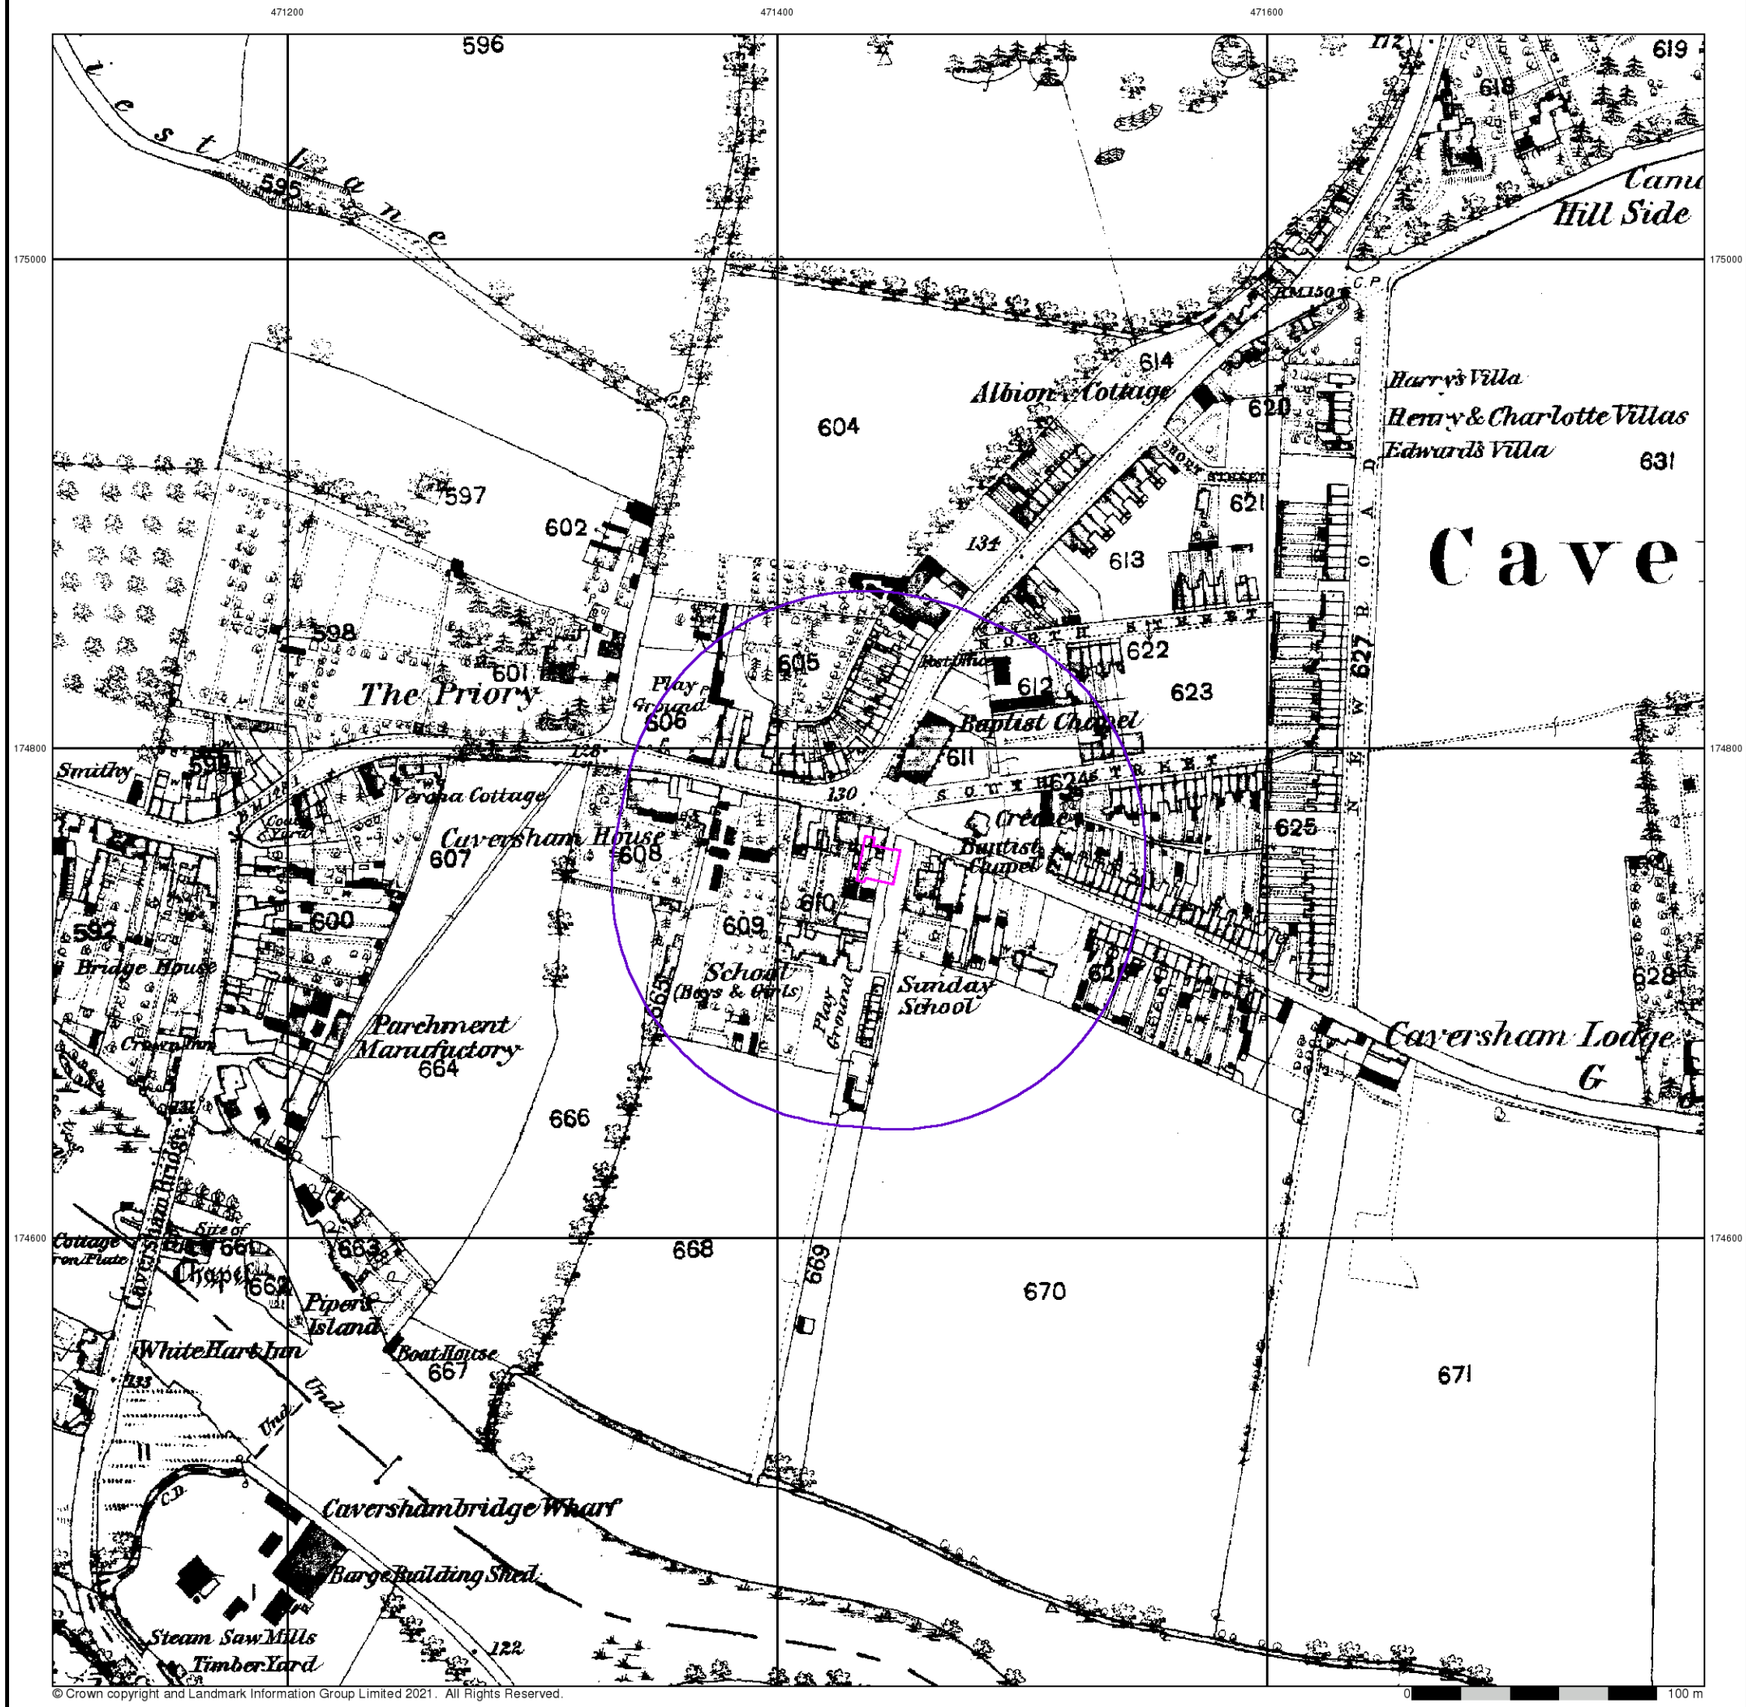

© Crown copyright and Landmark Information Group Limited 2021. All Rights Reserved.

FAIRHURST


Oxfordshire

Published 1881


Source map scale - 1:2,500

The historical maps shown were reproduced from maps predominantly held at the scale adopted for England, Wales and Scotland in the 1840`s. In 1854 the 1:2,500 scale was adopted for mapping urban areas and by 1896 it covered the whole of what were considered to be the cultivated parts of Great Britain. The published date given below is often some years later than the surveyed date. Before 1938, all OS maps were based on the Cassini Projection, with independent surveys of a single county or group of counties, giving rise to significant inaccuracies in outlying areas.

Map Name(s) and Date(s)

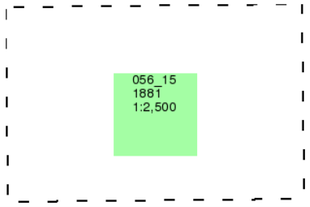

Historical Map - Segment A13

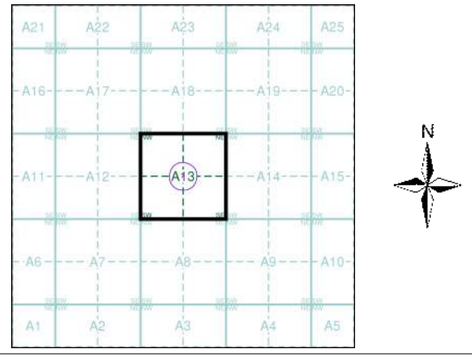


Order Details

Order Number:	287958853_1_1
Customer Ref:	118515
National Grid Reference:	471440, 174750
Slice:	A
Site Area (Ha):	0.03
Search Buffer (m):	100

Site Details

1 Archway House, Gosbrook Road, Caversham, READING, RG4 8HU

Landmark INFORMATION GROUP
Tel: 0844 844 9952
Fax: 0844 844 9951
Web: www.envirocheck.co.uk

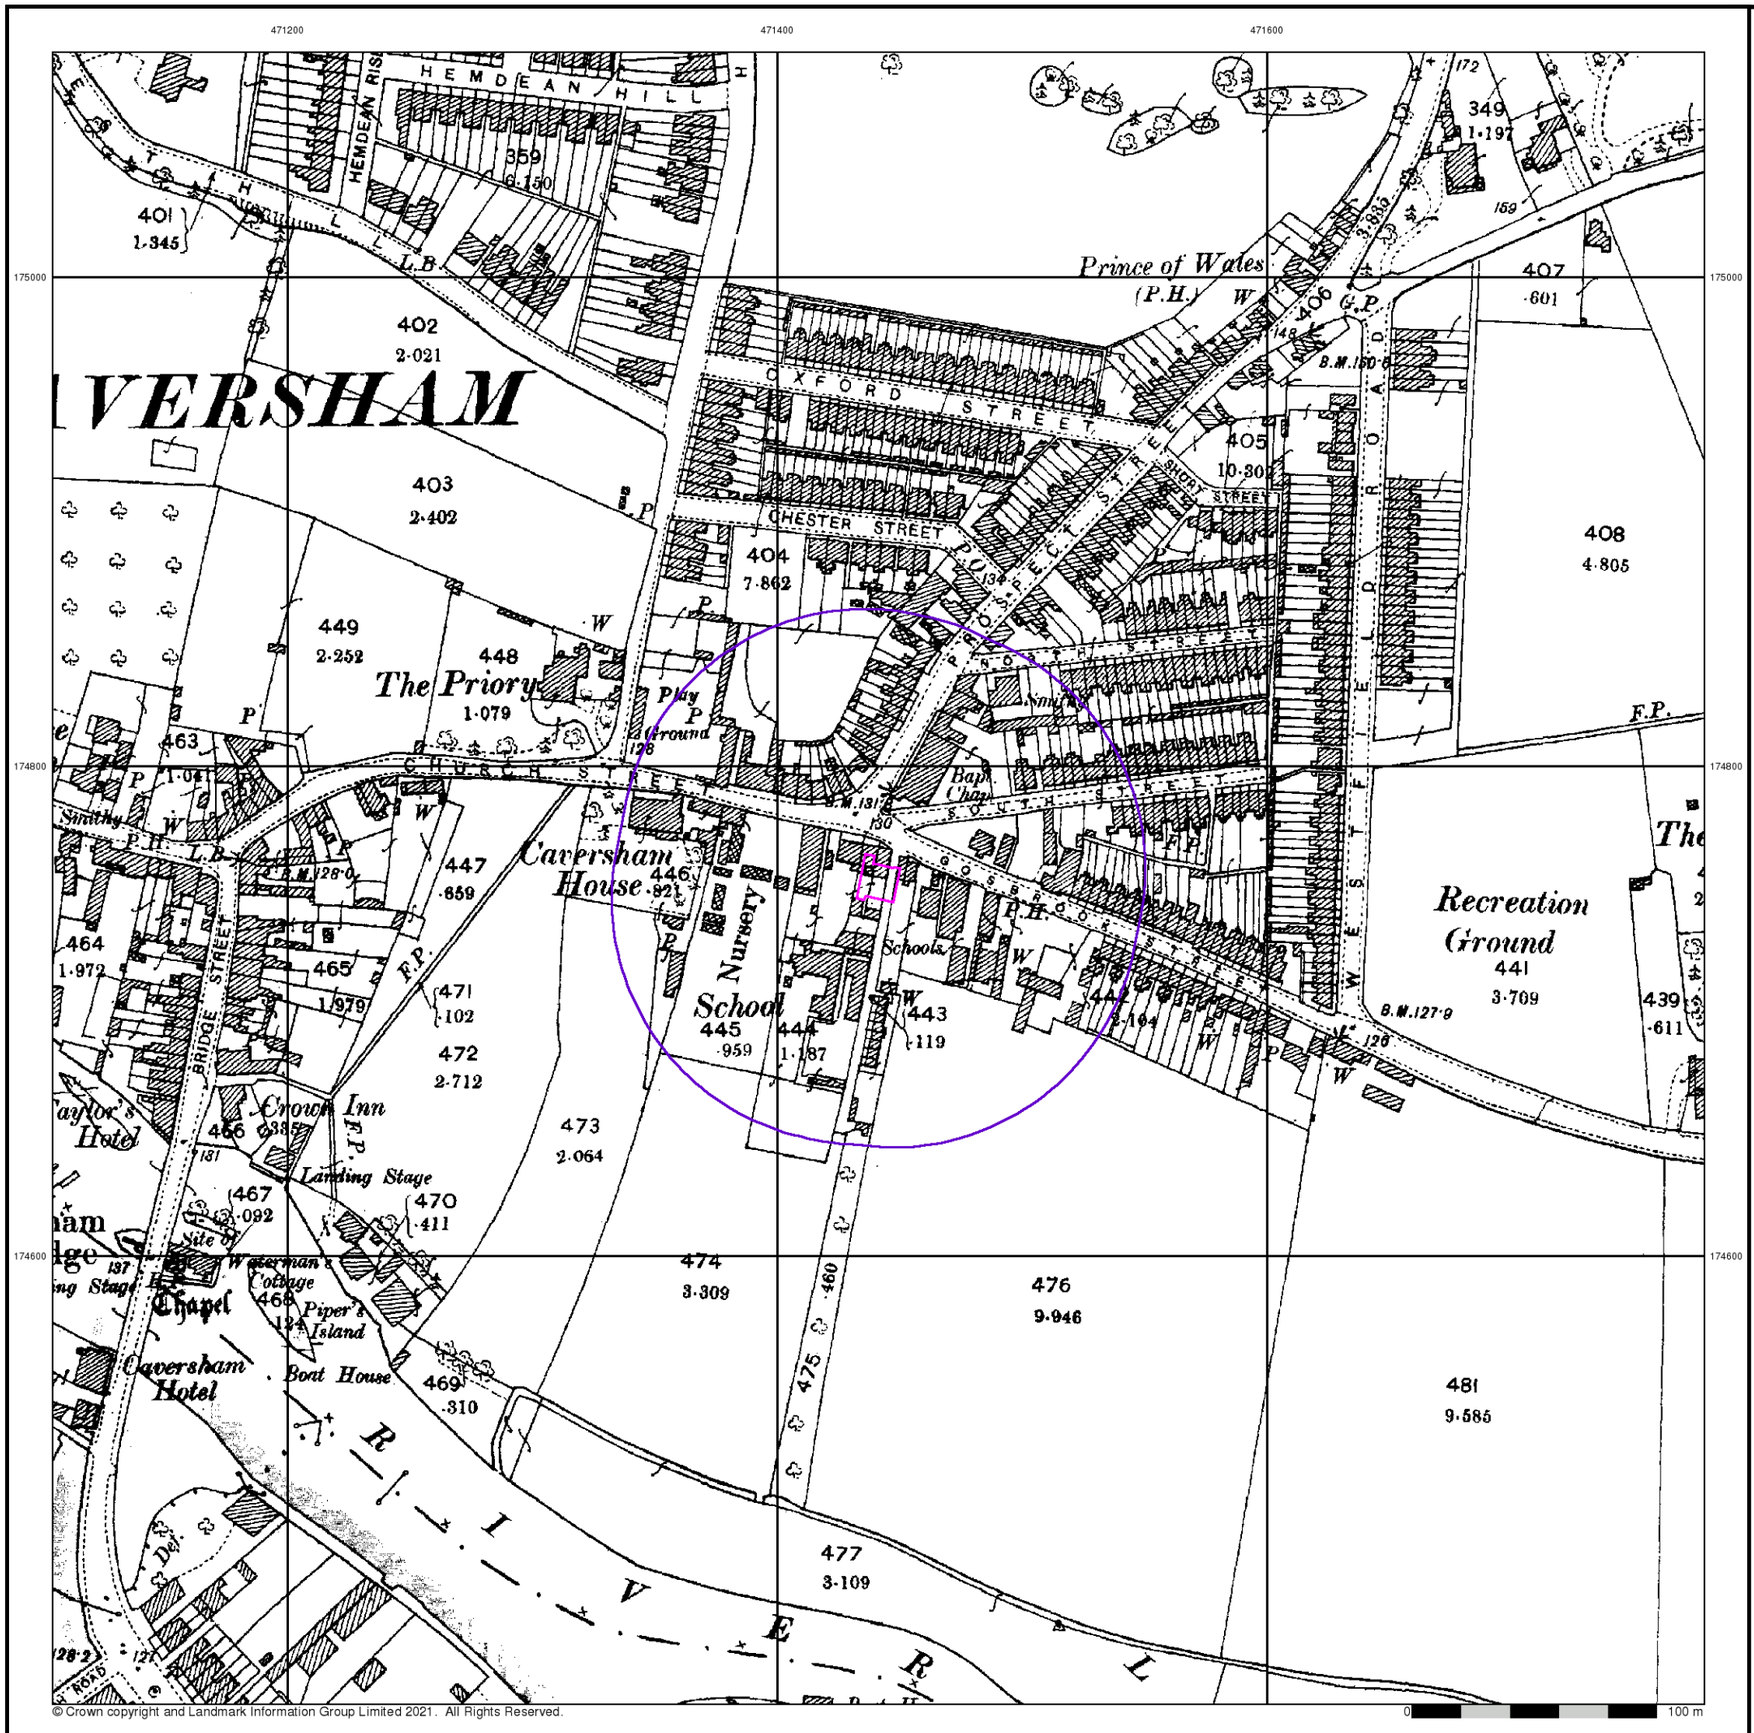

FAIRHURST


Oxfordshire

Published 1899


Source map scale - 1:2,500

The historical maps shown were reproduced from maps predominantly held at the scale adopted for England, Wales and Scotland in the 1840`s. In 1854 the 1:2,500 scale was adopted for mapping urban areas and by 1896 it covered the whole of what were considered to be the cultivated parts of Great Britain. The published date given below is often some years later than the surveyed date. Before 1938, all OS maps were based on the Cassini Projection, with independent surveys of a single county or group of counties, giving rise to significant inaccuracies in outlying areas.

Map Name(s) and Date(s)

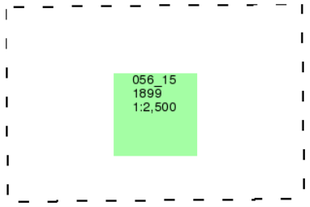

Historical Map - Segment A13

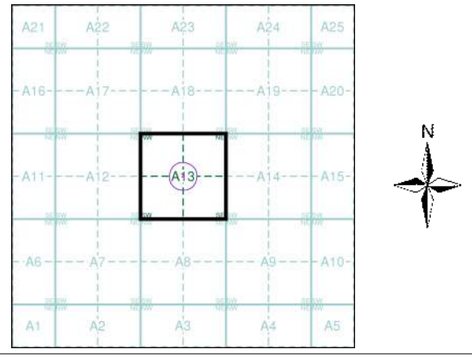


Order Details

Order Number:	287958853_1_1
Customer Ref:	118515
National Grid Reference:	471440, 174750
Slice:	A
Site Area (Ha):	0.03
Search Buffer (m):	100

Site Details

1 Archway House, Gosbrook Road, Caversham, READING, RG4 8HU

Landmark INFORMATION GROUP
Tel: 0844 844 9952
Fax: 0844 844 9951
Web: www.envirocheck.co.uk

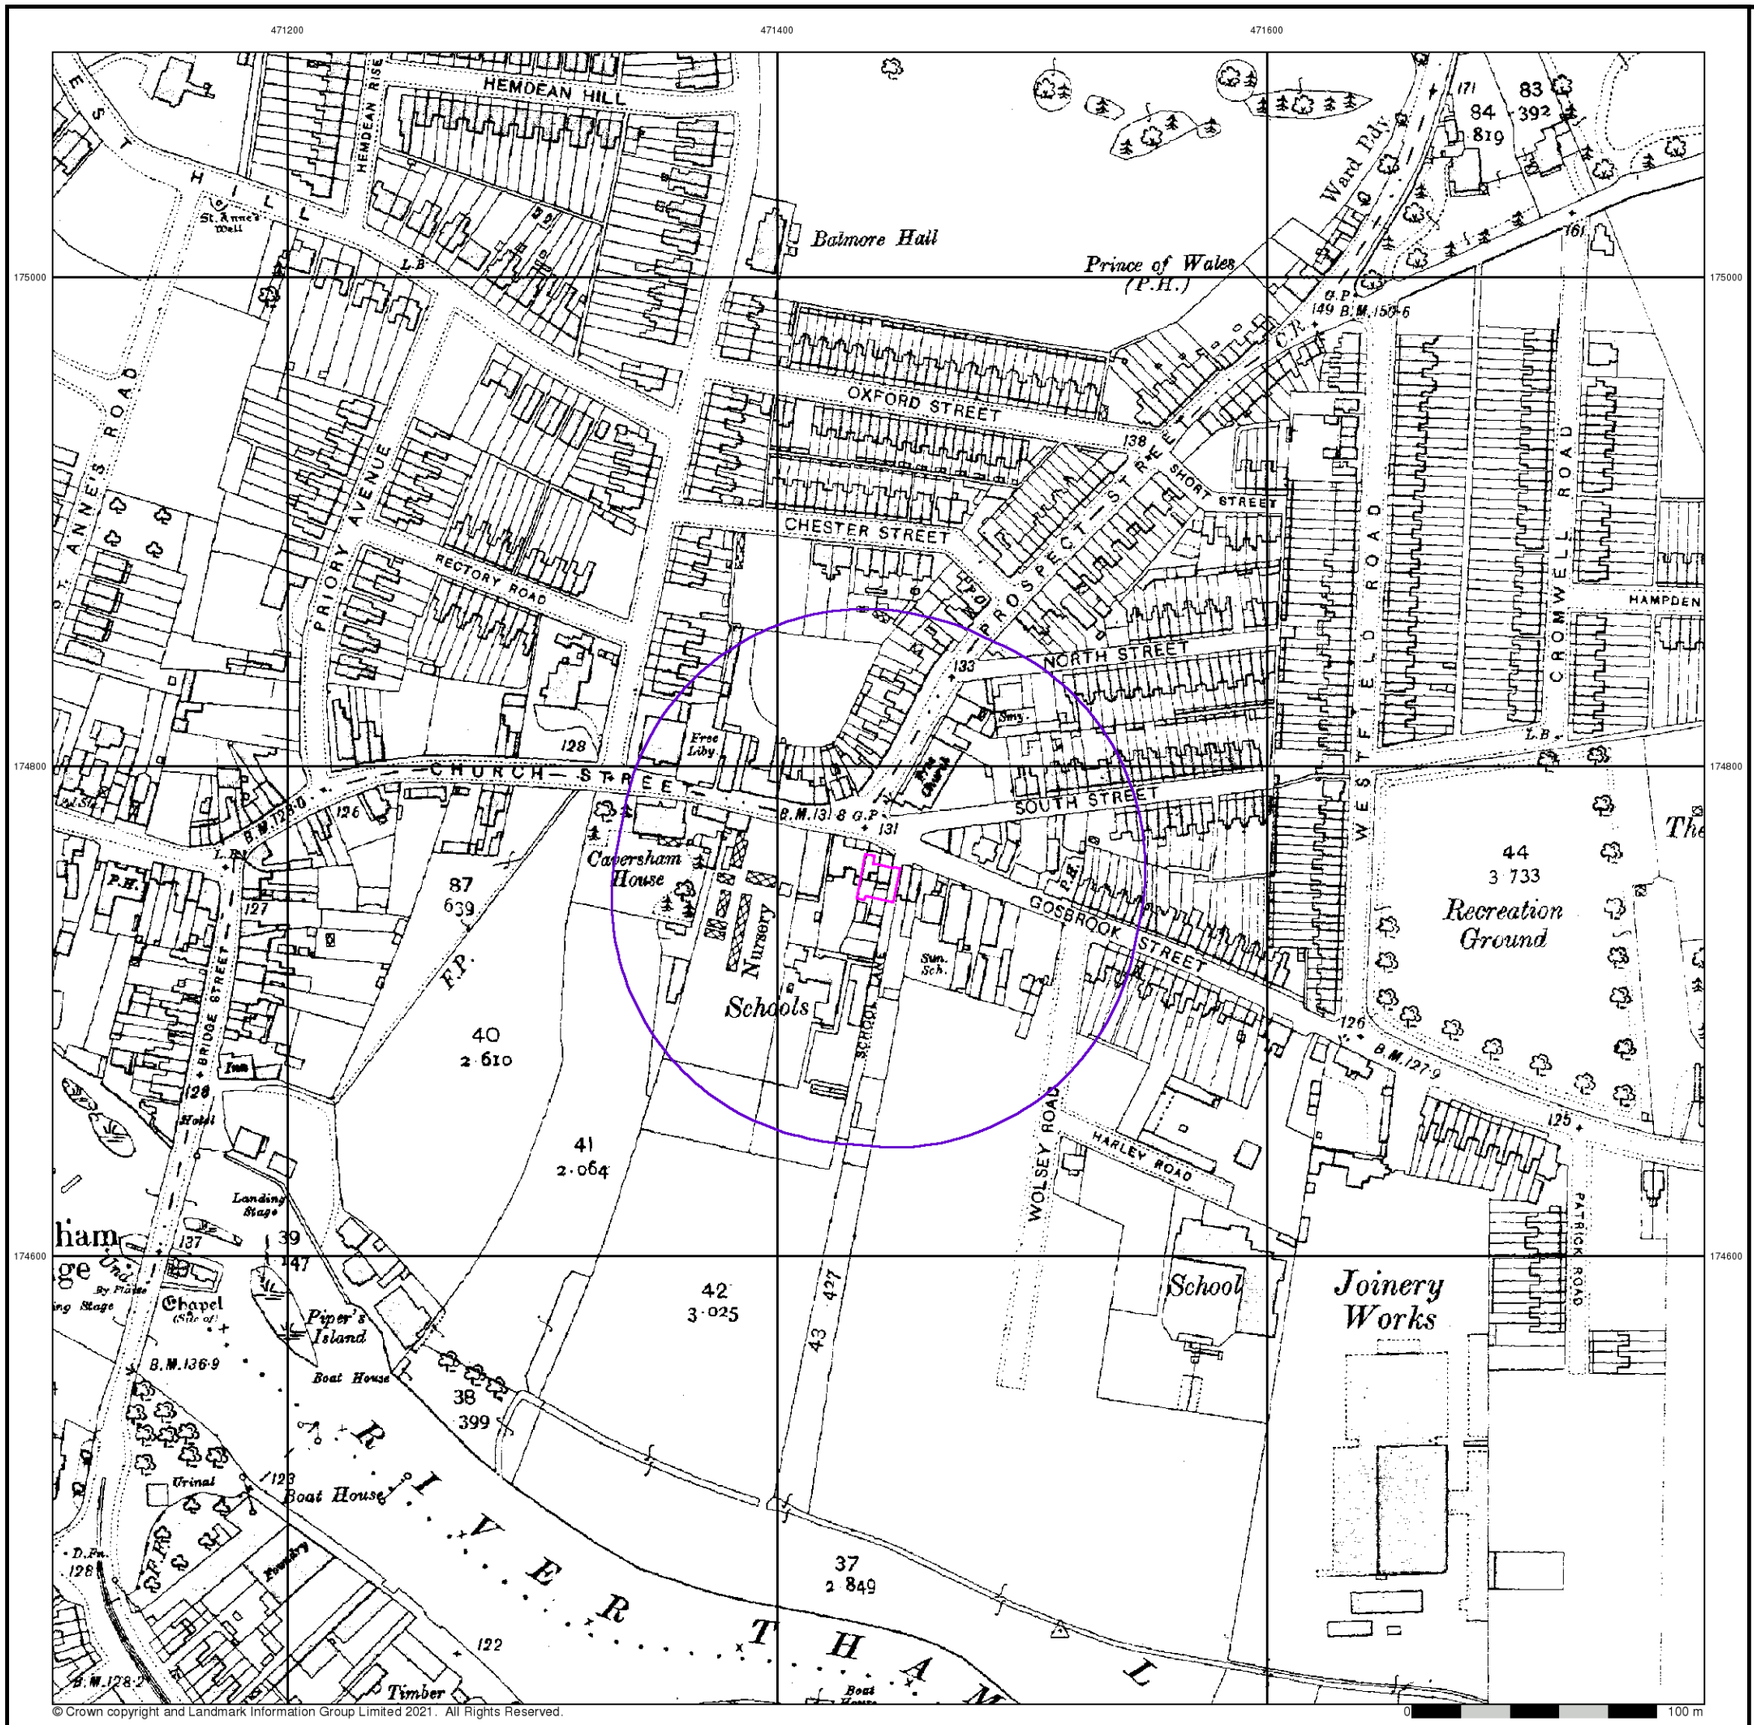

© Crown copyright and Landmark Information Group Limited 2021. All Rights Reserved.

FAIRHURST


Berkshire

Published 1913


Source map scale - 1:2,500

The historical maps shown were reproduced from maps predominantly held at the scale adopted for England, Wales and Scotland in the 1840`s. In 1854 the 1:2,500 scale was adopted for mapping urban areas and by 1896 it covered the whole of what were considered to be the cultivated parts of Great Britain. The published date given below is often some years later than the surveyed date. Before 1938, all OS maps were based on the Cassini Projection, with independent surveys of a single county or group of counties, giving rise to significant inaccuracies in outlying areas.

Map Name(s) and Date(s)

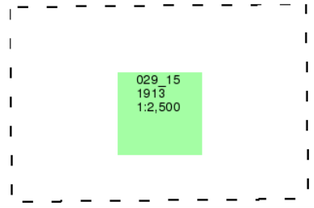

Historical Map - Segment A13

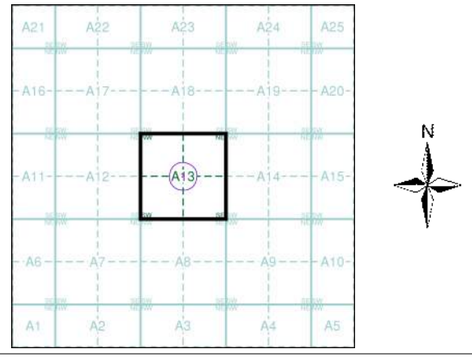


Order Details

Order Number:	287958853_1_1
Customer Ref:	118515
National Grid Reference:	471440, 174750
Slice:	A
Site Area (Ha):	0.03
Search Buffer (m):	100

Site Details

1 Archway House, Gosbrook Road, Caversham, READING, RG4 8HU

Landmark INFORMATION GROUP
Tel: 0844 844 9952
Fax: 0844 844 9951
Web: www.envirocheck.co.uk

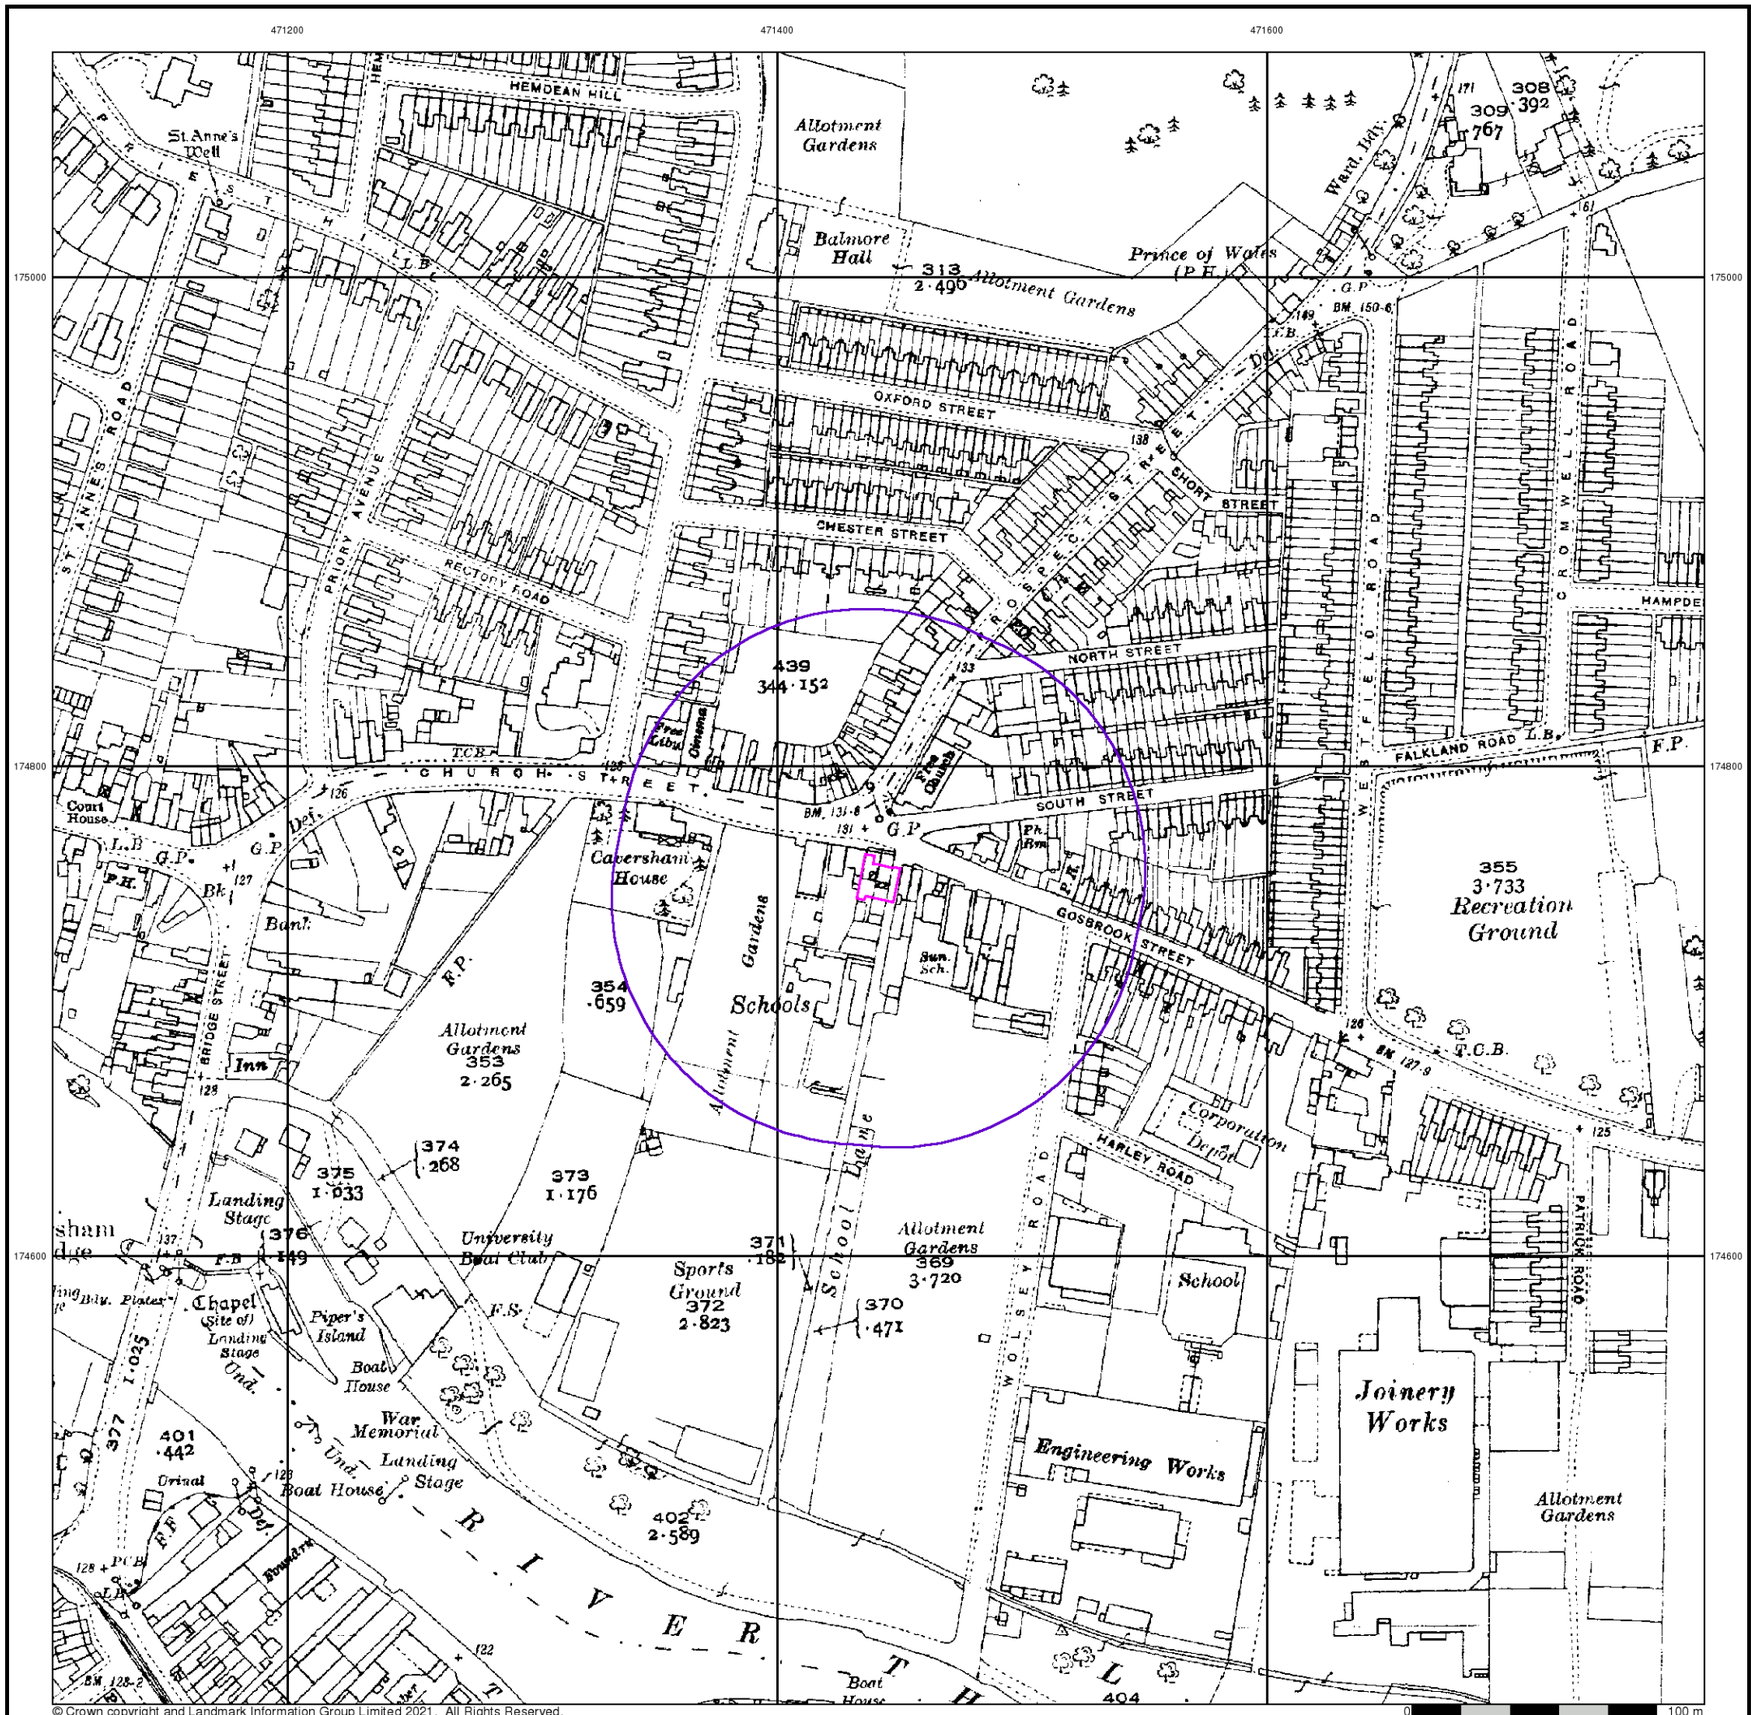

FAIRHURST


Berkshire

Published 1932


Source map scale - 1:2,500

The historical maps shown were reproduced from maps predominantly held at the scale adopted for England, Wales and Scotland in the 1840`s. In 1854 the 1:2,500 scale was adopted for mapping urban areas and by 1896 it covered the whole of what were considered to be the cultivated parts of Great Britain. The published date given below is often some years later than the surveyed date. Before 1938, all OS maps were based on the Cassini Projection, with independent surveys of a single county or group of counties, giving rise to significant inaccuracies in outlying areas.

Map Name(s) and Date(s)

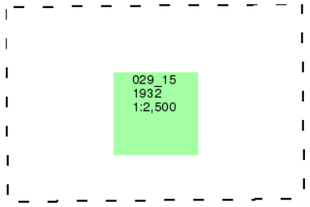

Historical Map - Segment A13

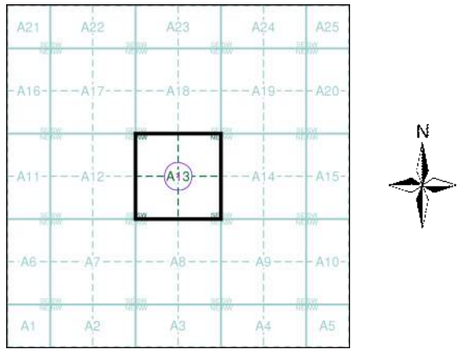


Order Details

Order Number:	287958853_1_1
Customer Ref:	118515
National Grid Reference:	471440, 174750
Slice:	A
Site Area (Ha):	0.03
Search Buffer (m):	100

Site Details

1 Archway House, Gosbrook Road, Caversham, READING, RG4 8HU

Landmark INFORMATION GROUP
Tel: 0844 844 9952
Fax: 0844 844 9951
Web: www.envirocheck.co.uk

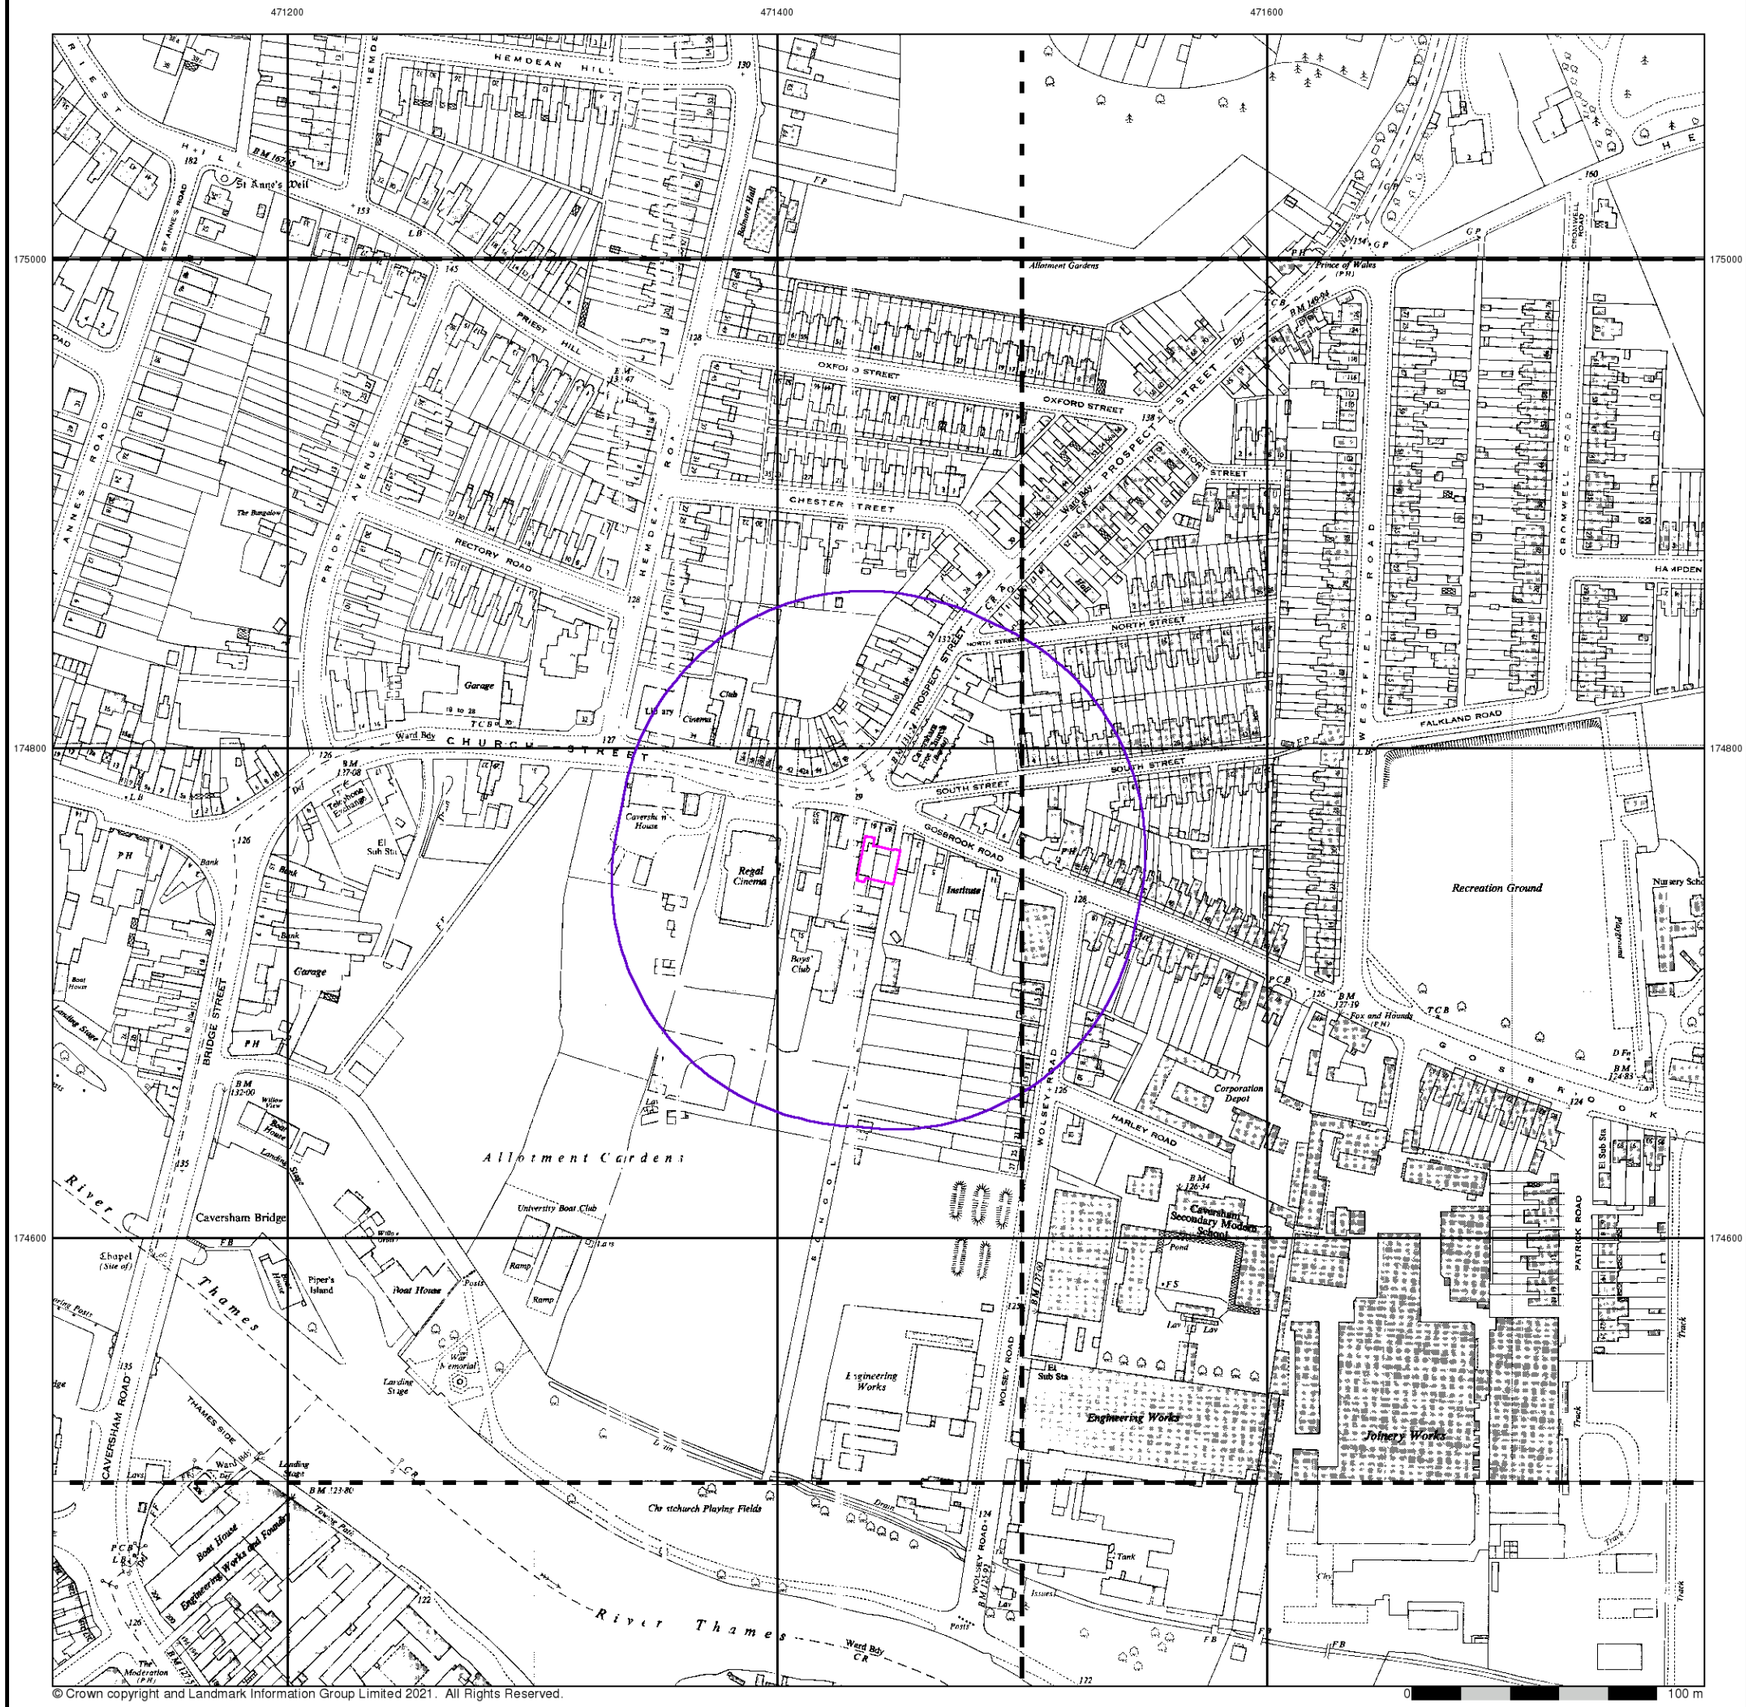

© Crown copyright and Landmark Information Group Limited 2021. All Rights Reserved.

FAIRHURST


Ordnance Survey Plan

Published 1956 - 1957


Source map scale - 1:1,250

The historical maps shown were reproduced from maps predominantly held at the scale adopted for England, Wales and Scotland in the 1840`s. In 1854 the 1:2,500 scale was adopted for mapping urban areas and by 1896 it covered the whole of what were considered to be the cultivated parts of Great Britain. The published date given below is often some years later than the surveyed date. Before 1938, all OS maps were based on the Cassini Projection, with independent surveys of a single county or group of counties, giving rise to significant inaccuracies in outlying areas.

Map Name(s) and Date(s)

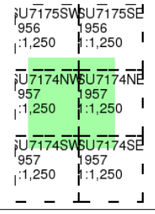

Historical Map - Segment A13

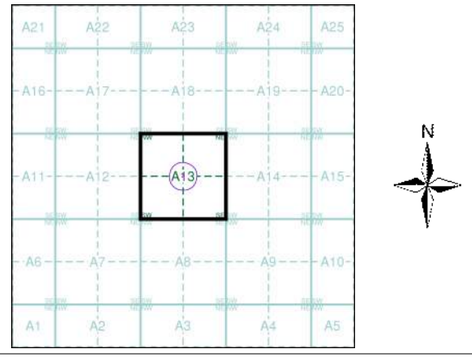


Order Details

Order Number:	287958853_1_1
Customer Ref:	118515
National Grid Reference:	471440, 174750
Slice:	A
Site Area (Ha):	0.03
Search Buffer (m):	100

Site Details

1 Archway House, Gosbrook Road, Caversham, READING, RG4 8HU

Landmark INFORMATION GROUP
Tel: 0844 844 9952
Fax: 0844 844 9951
Web: www.envirocheck.co.uk

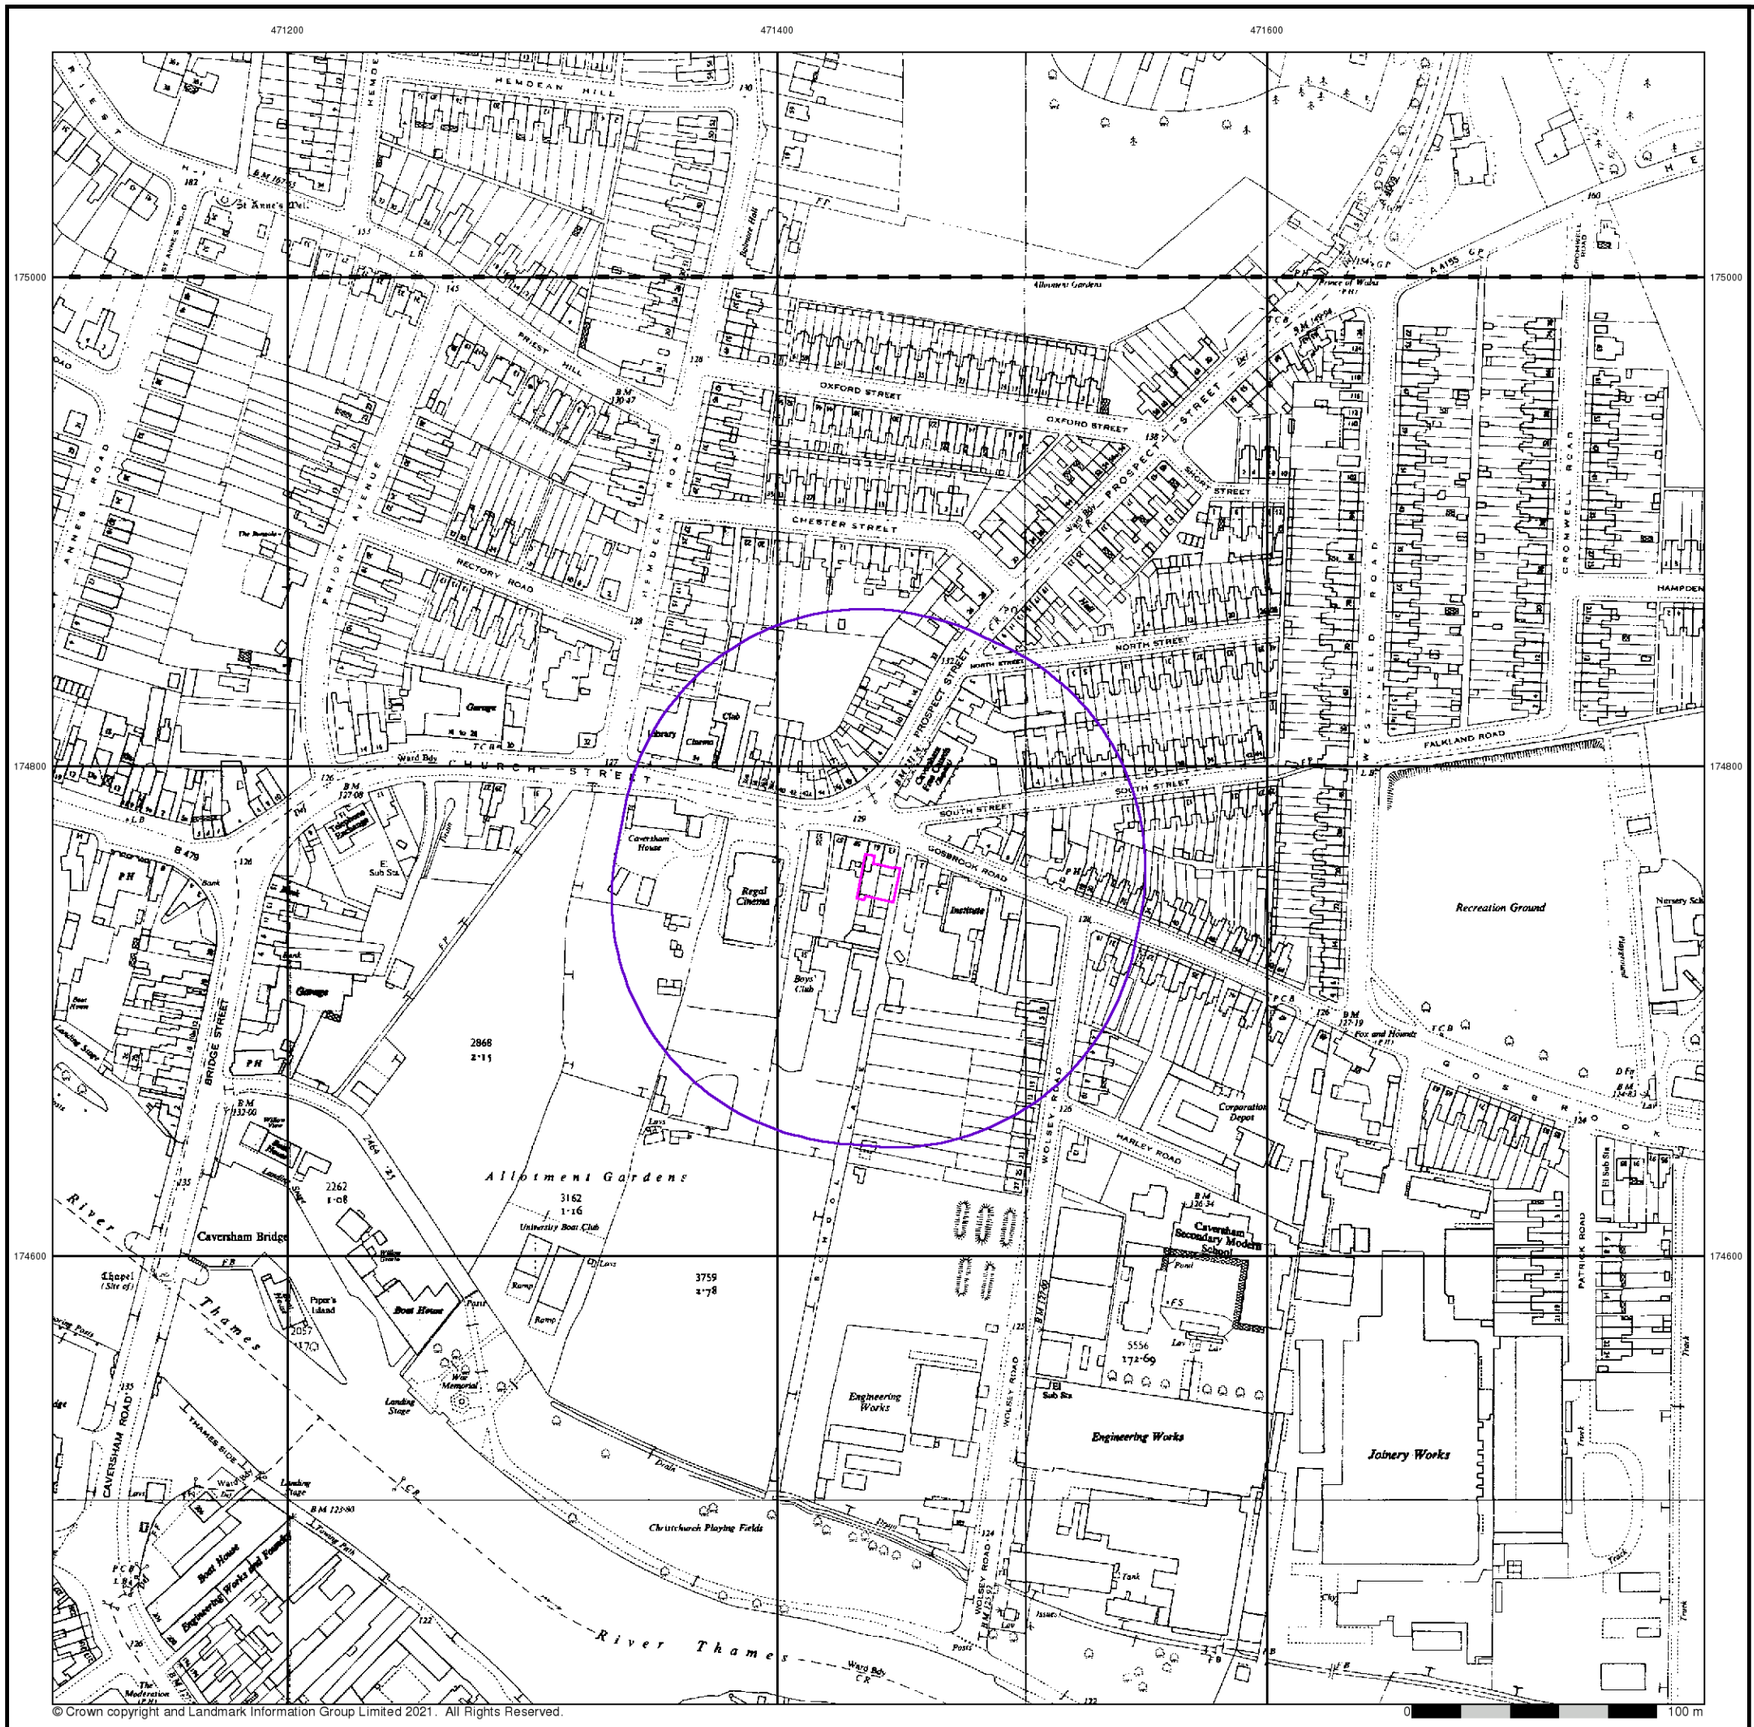

© Crown copyright and Landmark Information Group Limited 2021. All Rights Reserved.

FAIRHURST


Ordnance Survey Plan

Published 1957


Source map scale - 1:2,500

The historical maps shown were reproduced from maps predominantly held at the scale adopted for England, Wales and Scotland in the 1840`s. In 1854 the 1:2,500 scale was adopted for mapping urban areas and by 1896 it covered the whole of what were considered to be the cultivated parts of Great Britain. The published date given below is often some years later than the surveyed date. Before 1938, all OS maps were based on the Cassini Projection, with independent surveys of a single county or group of counties, giving rise to significant inaccuracies in outlying areas.

Map Name(s) and Date(s)

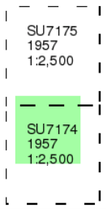

Historical Map - Segment A13

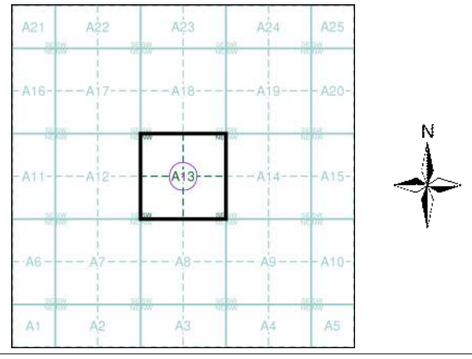


Order Details

Order Number:	287958853_1_1
Customer Ref:	118515
National Grid Reference:	471440, 174750
Slice:	A
Site Area (Ha):	0.03
Search Buffer (m):	100

Site Details

1 Archway House, Gosbrook Road, Caversham, READING, RG4 8HU

Landmark INFORMATION GROUP
Tel: 0844 844 9952
Fax: 0844 844 9951
Web: www.envirocheck.co.uk

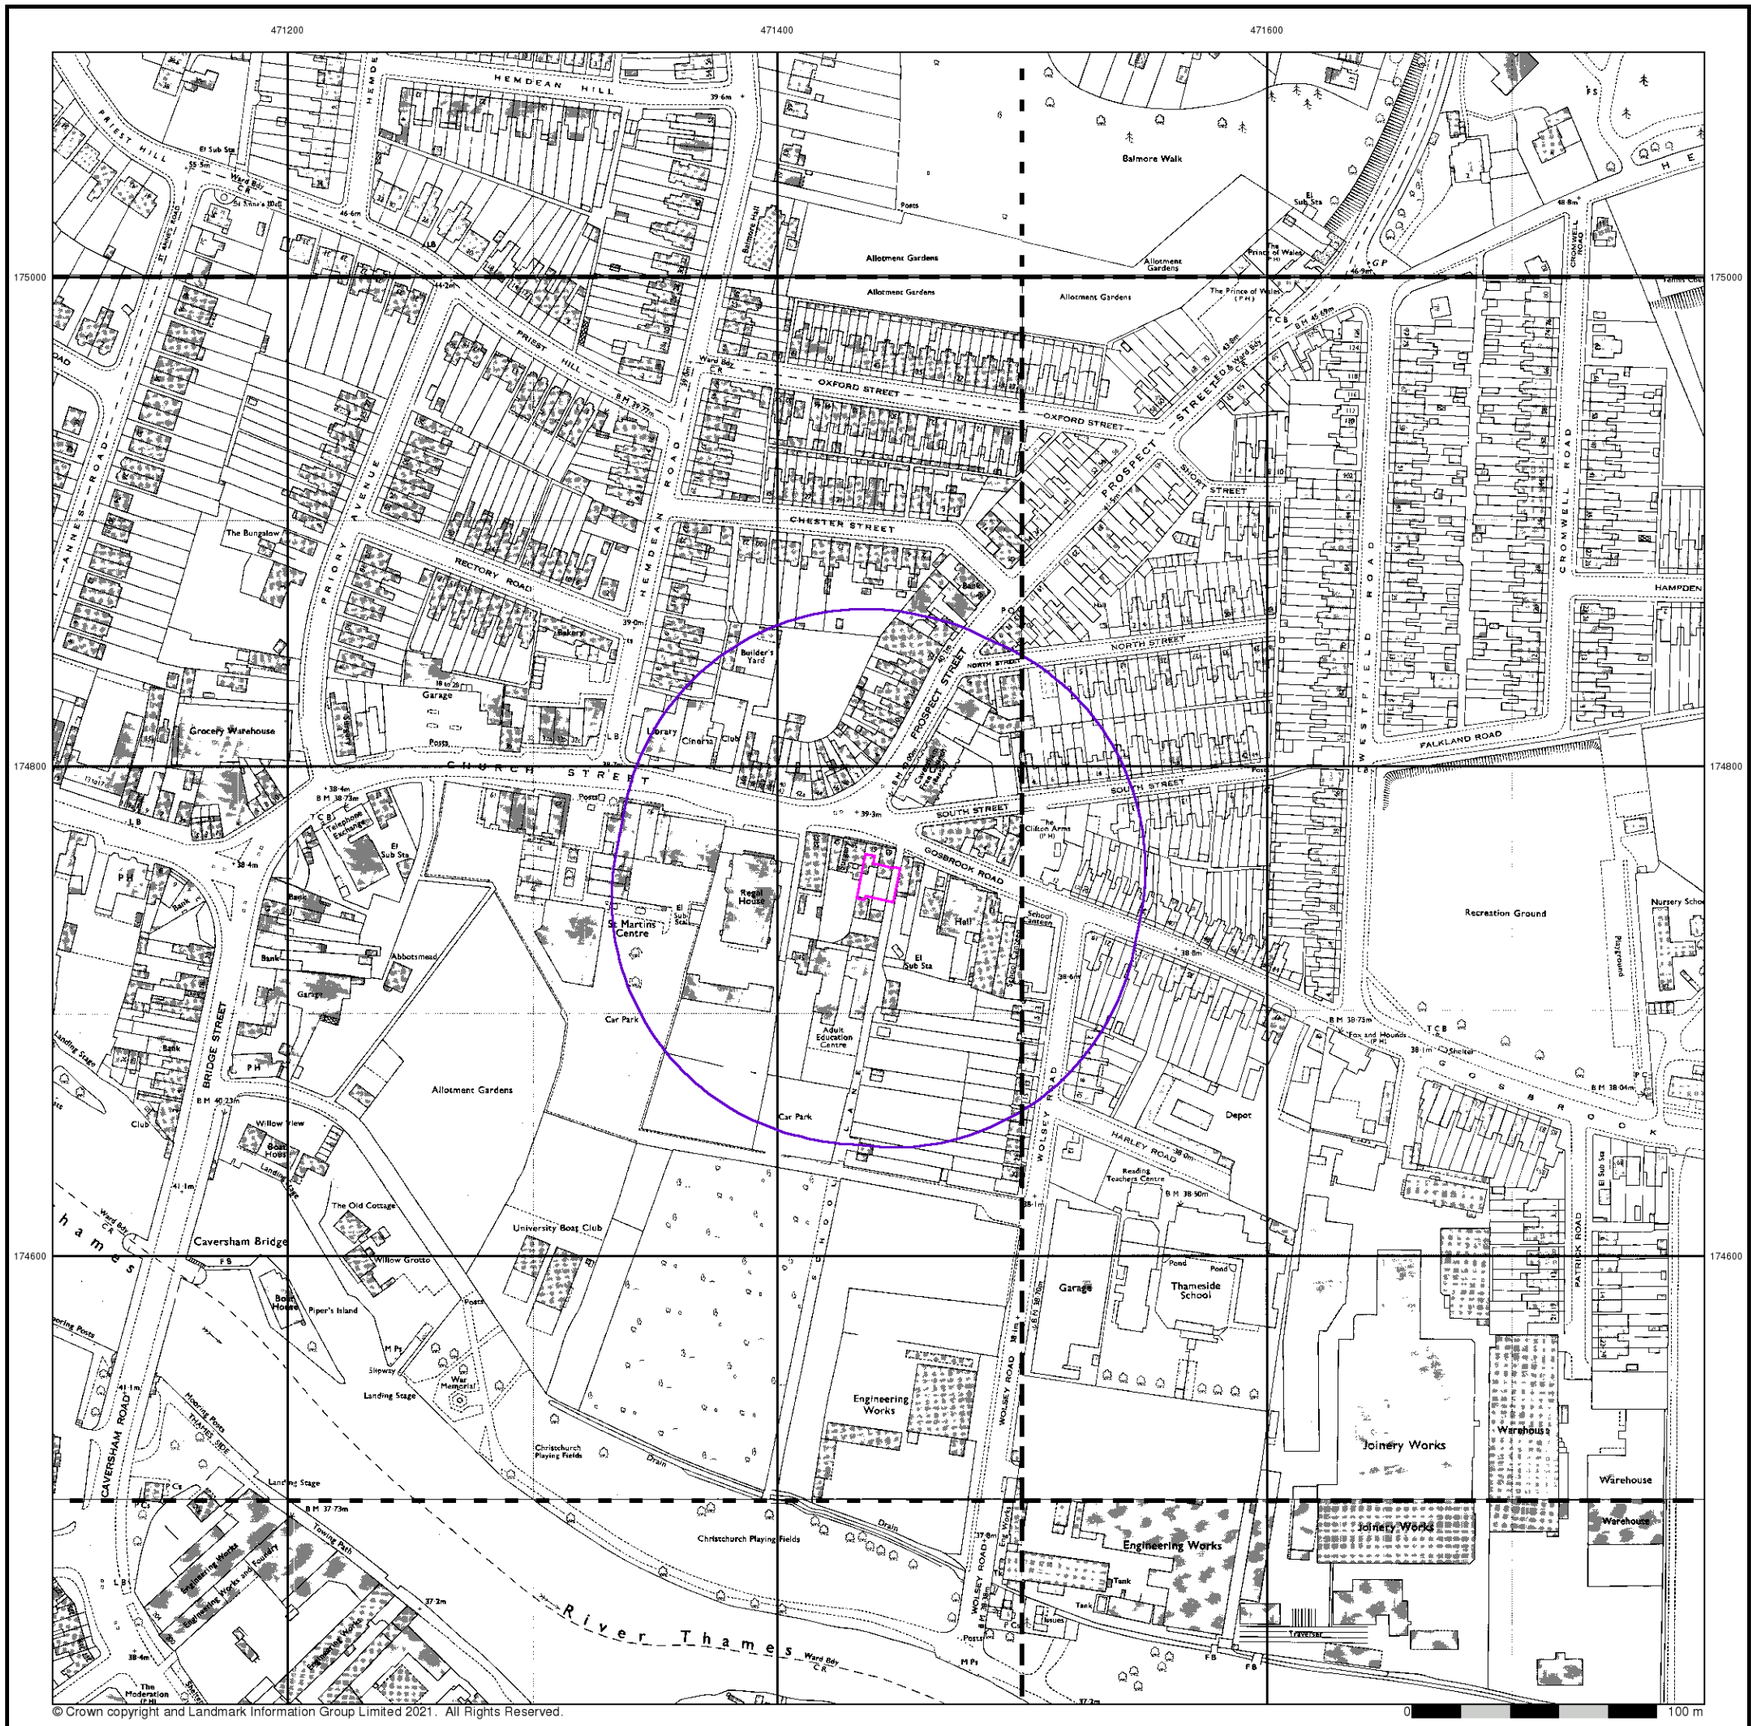

© Crown copyright and Landmark Information Group Limited 2021. All Rights Reserved.

FAIRHURST


Ordnance Survey Plan

Published 1970 - 1975


Source map scale - 1:1,250

The historical maps shown were reproduced from maps predominantly held at the scale adopted for England, Wales and Scotland in the 1840`s. In 1854 the 1:2,500 scale was adopted for mapping urban areas and by 1896 it covered the whole of what were considered to be the cultivated parts of Great Britain. The published date given below is often some years later than the surveyed date. Before 1938, all OS maps were based on the Cassini Projection, with independent surveys of a single county or group of counties, giving rise to significant inaccuracies in outlying areas.

Map Name(s) and Date(s)

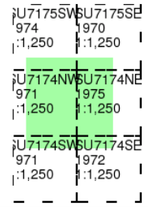

Historical Map - Segment A13

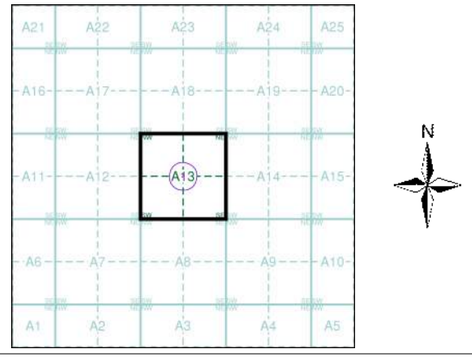


Order Details

Order Number:	287958853_1_1
Customer Ref:	118515
National Grid Reference:	471440, 174750
Slice:	A
Site Area (Ha):	0.03
Search Buffer (m):	100

Site Details

1 Archway House, Gosbrook Road, Caversham, READING, RG4 8HU

Landmark INFORMATION GROUP
Tel: 0844 844 9952
Fax: 0844 844 9951
Web: www.envirocheck.co.uk

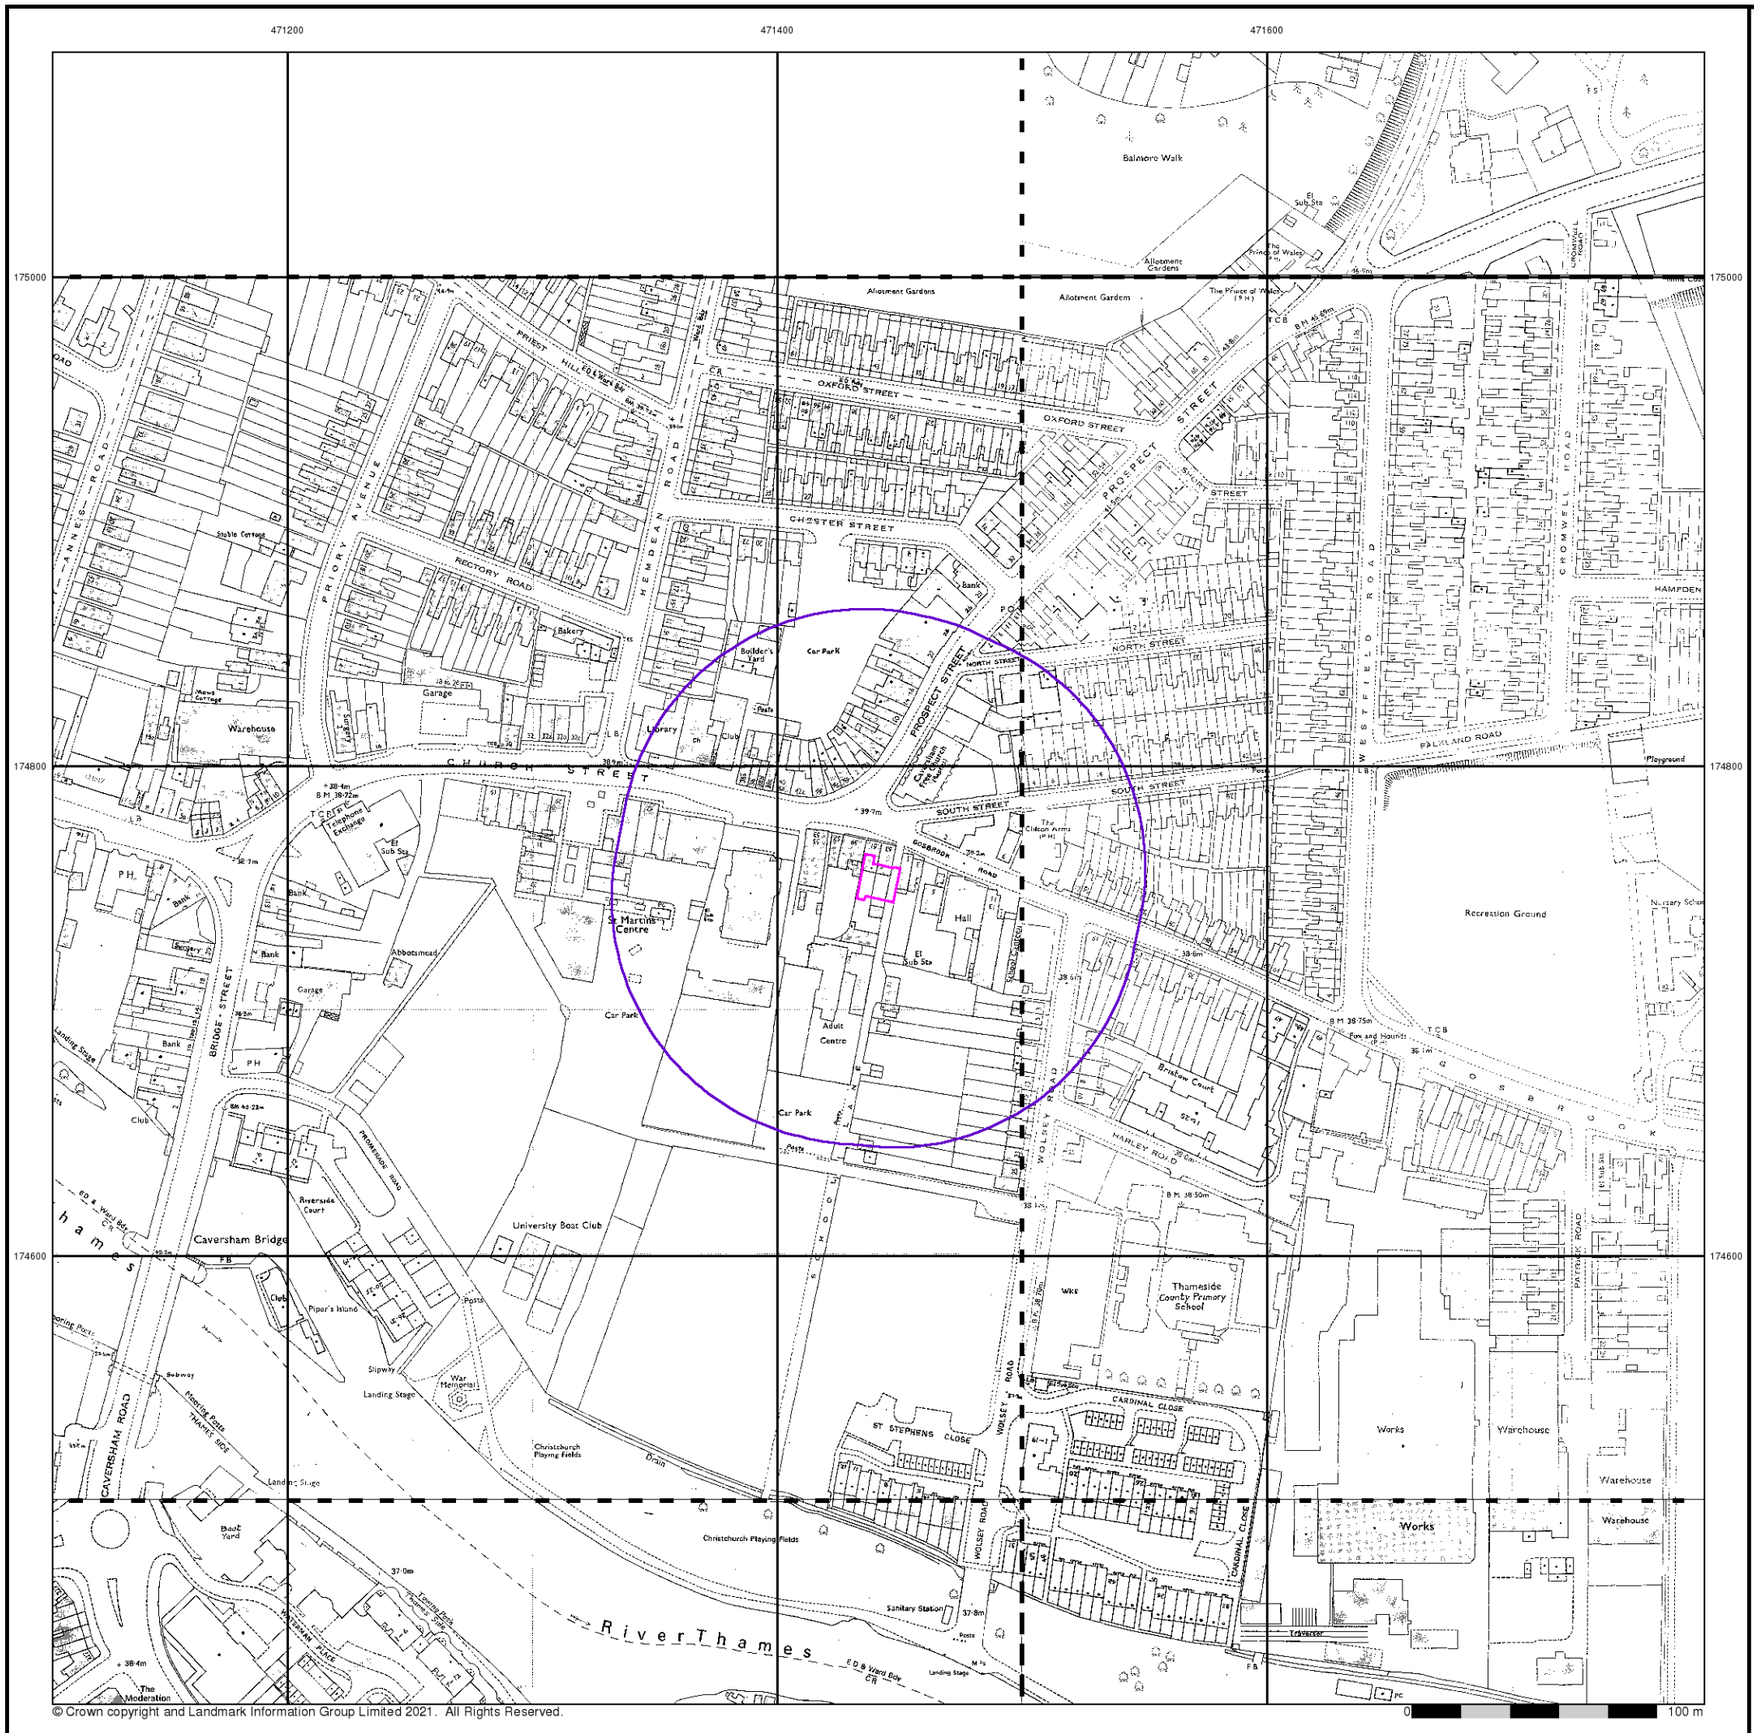

FAIRHURST


Additional SIMs

Published 1977 - 1990


Source map scale - 1:1,250

The SIM cards (Ordnance Survey's `Survey of Information on Microfilm') are further, minor editions of mapping which were produced and published in between the main editions as an area was updated. They date from 1947 to 1994, and contain detailed information on buildings, roads and land-use. These maps were produced at both 1:2,500 and 1:1,250 scales.

Map Name(s) and Date(s)

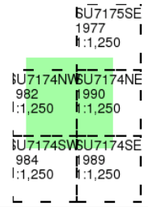

Historical Map - Segment A13

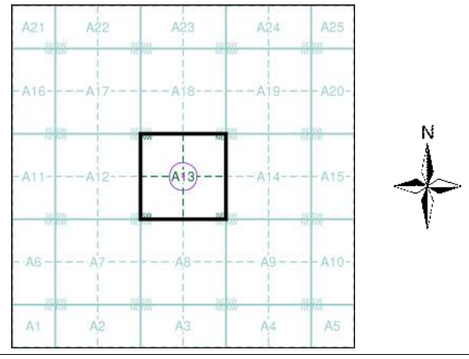

Order Details


Order Number:	287958853_1_1
Customer Ref:	118515
National Grid Reference:	471440, 174750
Slice:	A
Site Area (Ha):	0.03
Search Buffer (m):	100

Site Details

1 Archway House, Gosbrook Road, Caversham, READING, RG4 8HU

Landmark INFORMATION GROUP

Tel: 0844 844 9952
Fax: 0844 844 9951
Web: www.envirocheck.co.uk

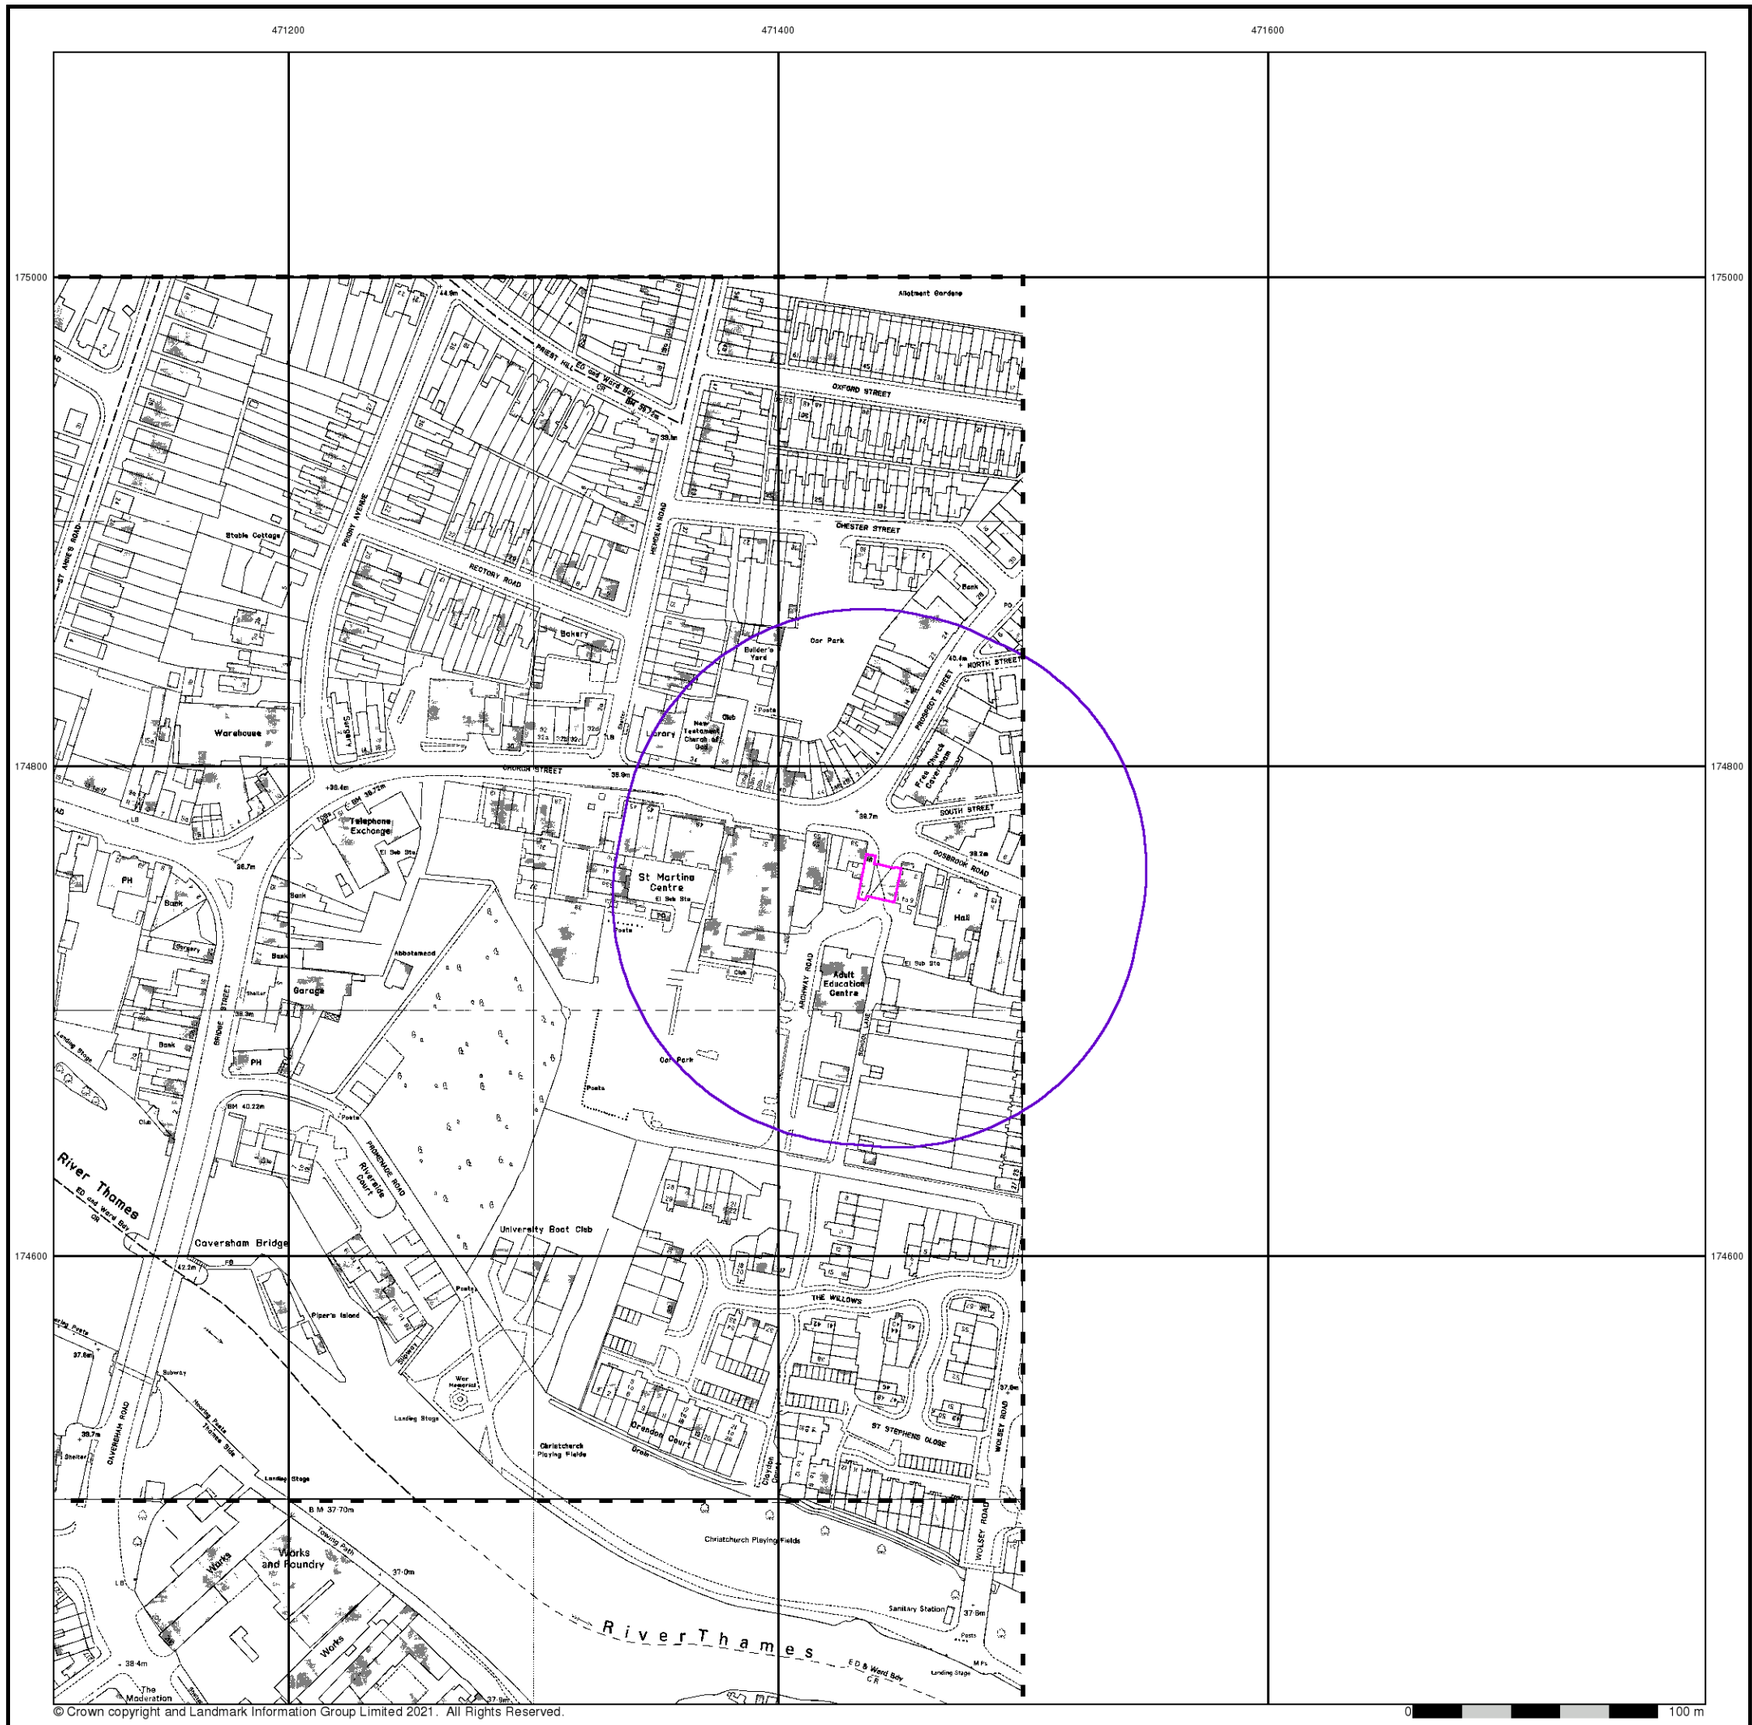

© Crown copyright and Landmark Information Group Limited 2021. All Rights Reserved.

FAIRHURST

Ordnance Survey Plan

Published 1984 - 1986

Source map scale - 1:1,250


The historical maps shown were reproduced from maps predominantly held at the scale adopted for England, Wales and Scotland in the 1840`s. In 1854 the 1:2,500 scale was adopted for mapping urban areas and by 1896 it covered the whole of what were considered to be the cultivated parts of Great Britain. The published date given below is often some years later than the surveyed date. Before 1938, all OS maps were based on the Cassini Projection, with independent surveys of a single county or group of counties, giving rise to significant inaccuracies in outlying areas.

Map Name(s) and Date(s)

SU7174NW
1986
1:1,250

SU7174SW
1984
1:1,250

Historical Map - Segment A13

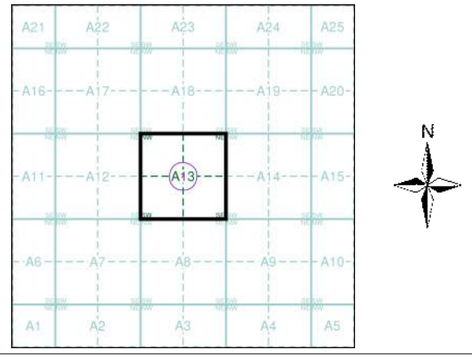


Order Details

Order Number:	287958853_1_1
Customer Ref:	118515
National Grid Reference:	471440, 174750
Slice:	A
Site Area (Ha):	0.03
Search Buffer (m):	100

Site Details

1 Archway House, Gosbrook Road, Caversham, READING, RG4 8HU

Landmark INFORMATION GROUP
Tel: 0844 844 9952
Fax: 0844 844 9951
Web: www.envirocheck.co.uk

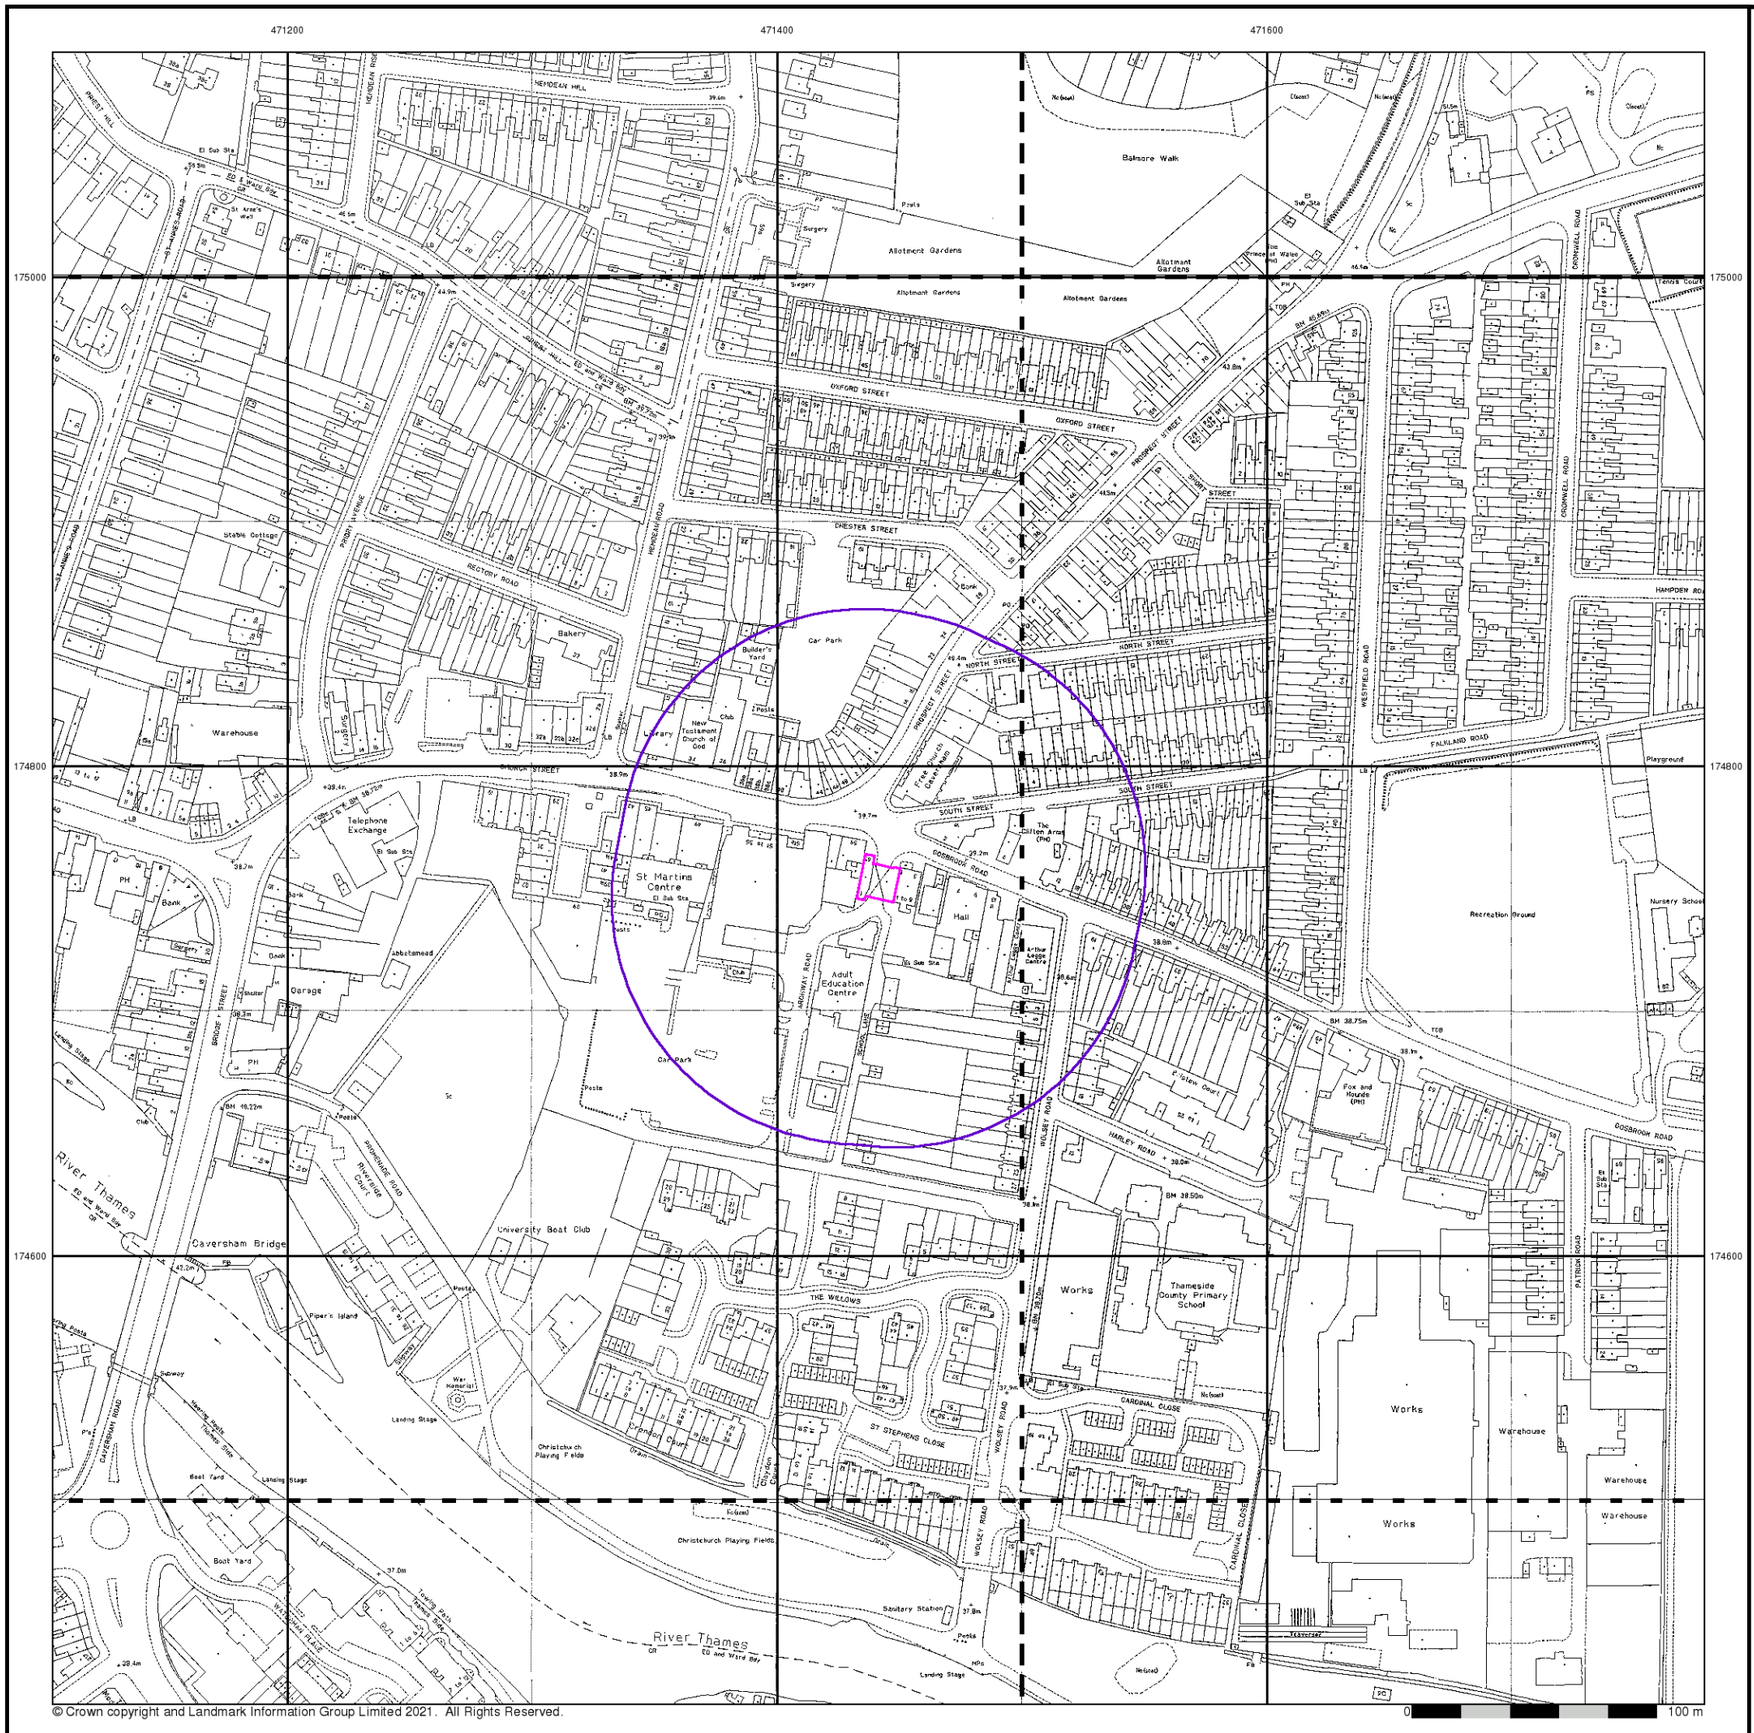

© Crown copyright and Landmark Information Group Limited 2021. All Rights Reserved.

FAIRHURST


Large-Scale National Grid Data

Published 1993


Source map scale - 1:1,250

'Large Scale National Grid Data' superseded SIM cards (Ordnance Survey's 'Survey of Information on Microfilm') in 1992, and continued to be produced until 1999. These maps were the fore-runners of digital mapping and so provide detailed information on houses and roads, but tend to show less topographic features such as vegetation. These maps were produced at both 1:2,500 and 1:1,250 scales.

Map Name(s) and Date(s)

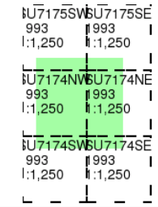

Historical Map - Segment A13

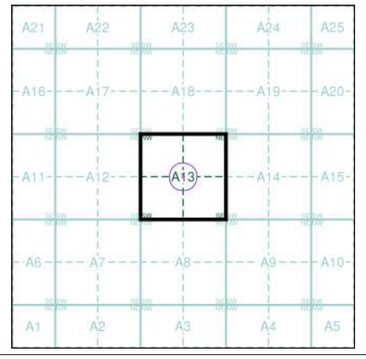


Order Details

Order Number:	287958853_1_1
Customer Ref:	118515
National Grid Reference:	471440, 174750
Slice:	A
Site Area (Ha):	0.03
Search Buffer (m):	100

Site Details

1 Archway House, Gosbrook Road, Caversham, READING, RG4 8HU

Landmark INFORMATION GROUP
Tel: 0844 844 9952
Fax: 0844 844 9951
Web: www.envirocheck.co.uk

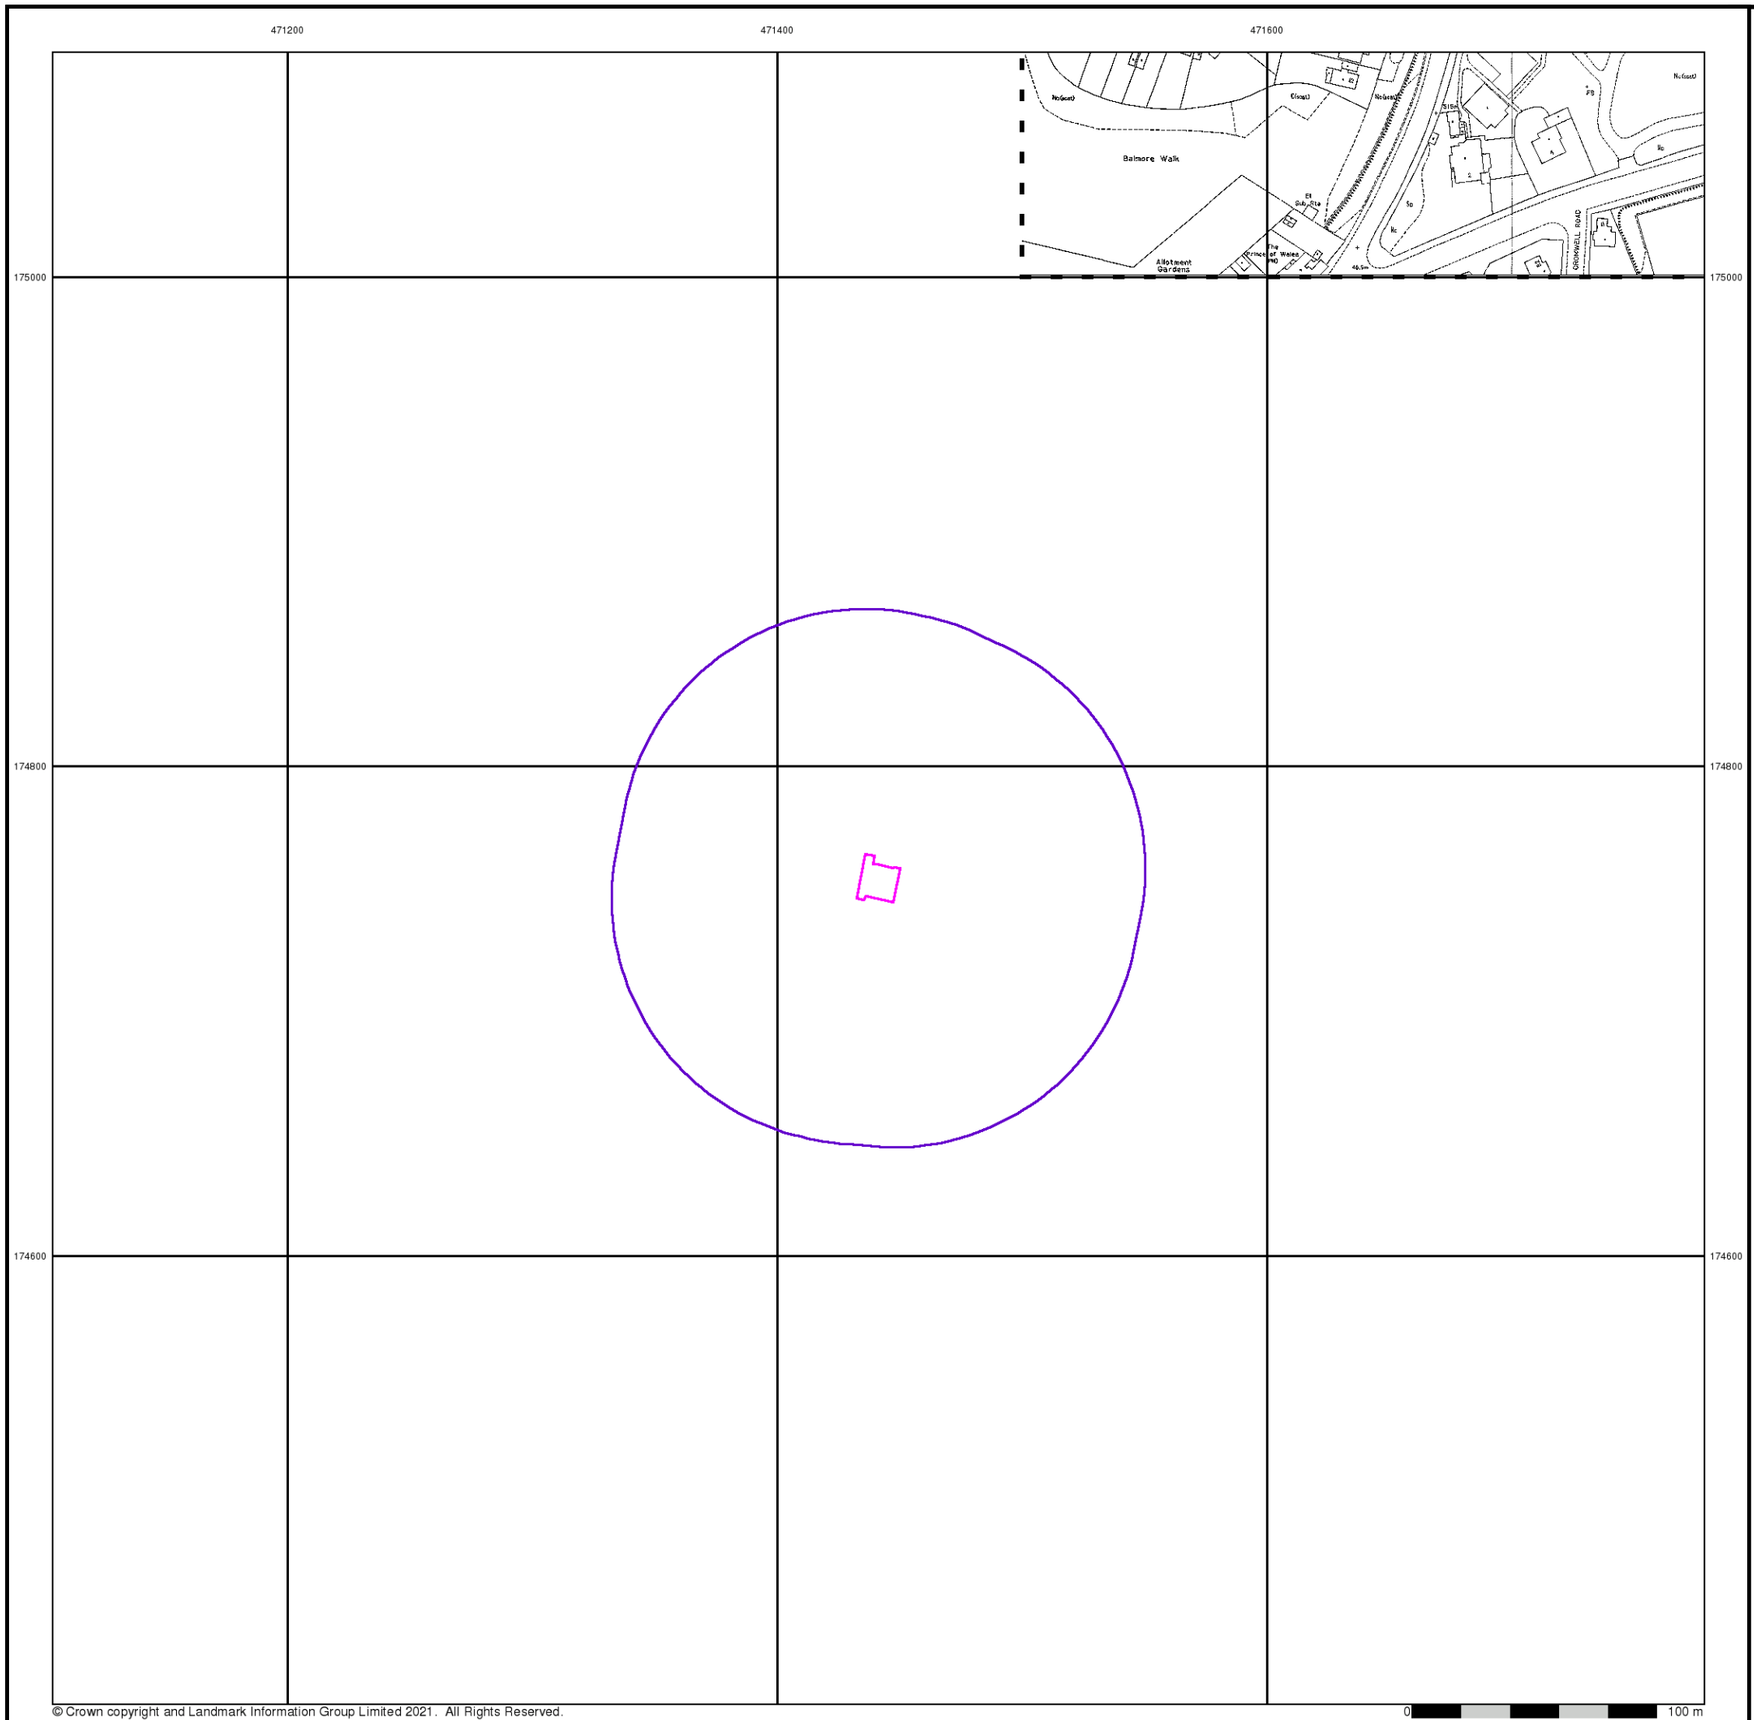

© Crown copyright and Landmark Information Group Limited 2021. All Rights Reserved.

FAIRHURST

Large-Scale National Grid Data

Published 1994

Source map scale - 1:1,250

'Large Scale National Grid Data' superseded SIM cards (Ordnance Survey's 'Survey of Information on Microfilm') in 1992, and continued to be produced until 1999. These maps were the fore-runners of digital mapping and so provide detailed information on houses and roads, but tend to show less topographic features such as vegetation. These maps were produced at both 1:2,500 and 1:1,250 scales.

Map Name(s) and Date(s)

SU7175SE
1994
1:1,250

Historical Map - Segment A13

A21 A22 A23 A24 A25
A16 A17 A18 A19 A20
A11 A12 A13 A14 A15
A6 A7 A8 A9 A10
A1 A2 A3 A4 A5


Order Details

Order Number:	287958853_1_1
Customer Ref:	118515
National Grid Reference:	471440, 174750
Slice:	A
Site Area (Ha):	0.03
Search Buffer (m):	100

Site Details

1 Archway House, Gosbrook Road, Caversham, READING, RG4 8HU

Landmark INFORMATION GROUP
Tel: 0844 844 9952
Fax: 0844 844 9951
Web: www.envirocheck.co.uk

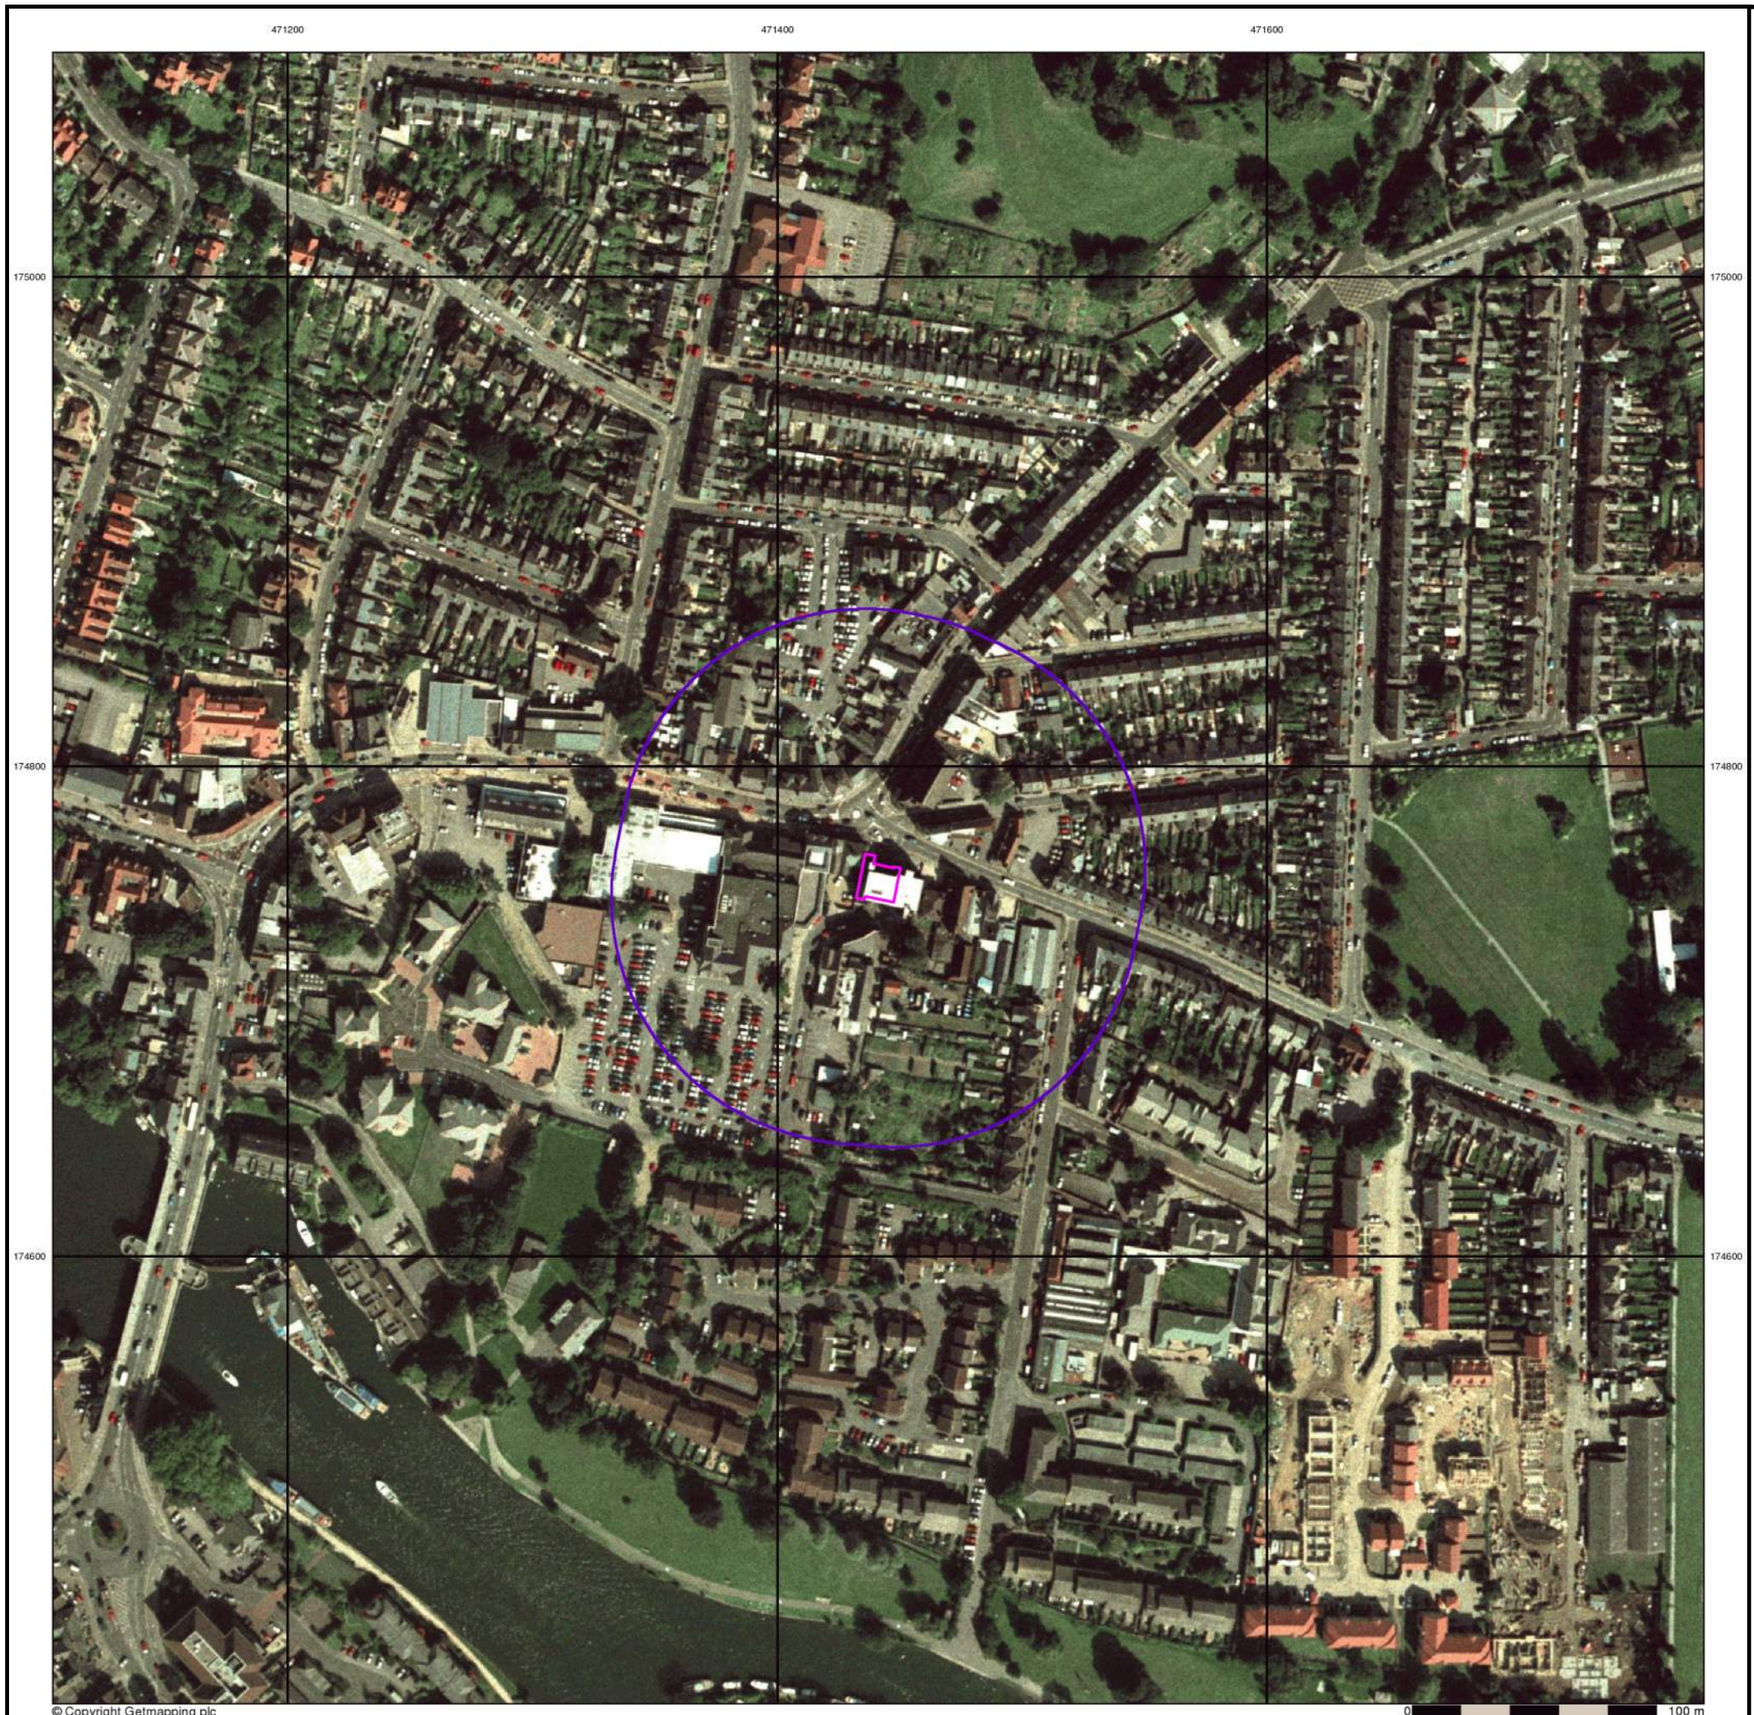


FAIRHURST

Historical Aerial Photography

Published 1999

This aerial photography was produced by Getmapping, these vertical aerial photographs provide a seamless, full colour survey of the whole of Great Britain

Historical Aerial Photography - Segment A13

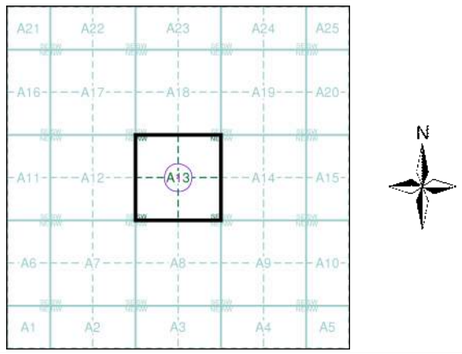

Order Details

Order Number:	287958853_1_1
Customer Ref:	118515
National Grid Reference:	471440, 174750
Slice:	A
Site Area (Ha):	0.03
Search Buffer (m):	100

Site Details

1 Archway House, Gosbrook Road, Caversham, READING, RG4 8HU

Landmark INFORMATION GROUP

Tel: 0844 844 9952
Fax: 0844 844 9951
Web: www.envirocheck.co.uk

Historical Mapping Legends

Ordnance Survey County Series 1:10,560

Gravel Pit
Sand Pit
Other Pits
Quarry
Shingle
Orchard
Osiers
Reeds
Marsh
Mixed Wood
Deciduous
Brushwood
Fir
Furze
Rough Pasture
Arrow denotes flow of water
Trigonometrical Station
Site of Antiquities
Bench Mark
Pump, Guide Post, Signal Post
Well, Spring, Boundary Post
·285 Surface Level
Sketched Contour
Instrumental Contour
Main Roads
Fenced
Un-Fenced
Minor Roads
Fenced
Un-Fenced
Sunken Road
Raised Road
Road over Railway
Railway over River
Railway over Road
Level Crossing
Road over River or Canal
Road over Stream
Road over Stream
County Boundary (Geographical)
County & Civil Parish Boundary
Administrative County & Civil Parish Boundary
Co. Boro. Bdy. County Borough Boundary (England)
Co. Burgh Bdy. County Burgh Boundary (Scotland)
R.D. Bdy. Rural District Boundary
Civil Parish Boundary

Ordnance Survey Plan 1:10,000

Chalk Pit, Clay Pit or Quarry
Gravel Pit
Sand Pit
Disused Pit or Quarry
Refuse or Slag Heap
Lake, Loch or Pond
Dunes
Boulders
Coniferous Trees
Non-Coniferous Trees
Orchard
Scrub
Coppice
Bracken
Heath
Rough Grassland
Marsh
Reeds
Saltings
Building
Direction of Flow of Water
Shingle
Sand
Glasshouse
Pylon
Pylon
Electricity Transmission Line
Sloping Masonry
Cutting
Embankment
Standard Gauge Multiple Track
Road Under
Road Over
Level Crossing
Foot Bridge
Standard Gauge Single Track
Siding, Tramway or Mineral Line
Narrow Gauge
Geographical County
Administrative County, County Borough or County of City
Municipal Borough, Urban or Rural District, Burgh or District Council
Borough, Burgh or County Constituency
Shown only when not coincident with other boundaries
Civil Parish
Shown alternately when coincidence of boundaries occurs

BP, BS	Boundary Post or Stone	Pol Sta	Police Station
Ch	Church	PO	Post Office
CH	Club House	PC	Public Convenience
F E Sta	Fire Engine Station	PH	Public House
FB	Foot Bridge	SB	Signal Box
Fn	Fountain	Spr	Spring
GP	Guide Post	TCB	Telephone Call Box
MP	Mile Post	TCP	Telephone Call Post
MS	Mile Stone	W	Well

1:10,000 Raster Mapping


Gravel Pit
Refuse tip or slag heap
Rock
Rock (scattered)
Boulders
Boulders (scattered)
Shingle
Mud
Sand
Sand Pit
Slopes
Top of cliff
General detail
Underground detail
Overhead detail
Narrow gauge railway
Multi-track railway
Single track railway
County boundary (England only)
Civil, parish or community boundary
District, Unitary, Metropolitan, London Borough boundary
Constituency boundary
Area of wooded vegetation
Non-coniferous trees
Non-coniferous trees (scattered)
Coniferous trees
Coniferous trees (scattered)
Positioned tree
Orchard
Coppice or Osiers
Rough Grassland
Heath
Scrub
Marsh, Salt Marsh or Reeds
Water feature
Flow arrows
MHW(S) Mean high water (springs)
MLW(S) Mean low water (springs)
Telephone line (where shown)
Electricity transmission line (with poles)
BM 123.45 m Bench mark (where shown)
Triangulation station
Point feature (e.g. Guide Post or Mile Stone)
Pylon, flare stack or lighting tower
Site of (antiquity)
Glasshouse
General Building
Important Building

FAIRHURST

Historical Mapping & Photography included:

Mapping Type	Scale	Date	Pg
Oxfordshire	1:10,560	1882	3
Berkshire	1:10,560	1883	4
Berkshire	1:10,560	1900	5
Oxfordshire	1:10,560	1900	6
Berkshire	1:10,560	1901	7
Oxfordshire	1:10,560	1901	8
Berkshire	1:10,560	1913 - 1914	9
Berkshire	1:10,560	1932 - 1933	10
Berkshire	1:10,560	1938	11
Berkshire	1:10,560	1938	12
Historical Aerial Photography	1:10,560	1947 - 1948	13
Ordnance Survey Plan	1:10,000	1961 - 1962	14
Ordnance Survey Plan	1:10,000	1973	15
Ordnance Survey Plan	1:10,000	1979	16
Ordnance Survey Plan	1:10,000	1990 - 1991	17
Reading	1:10,000	1990	18
Ordnance Survey Plan	1:10,000	1995	19
10K Raster Mapping	1:10,000	1999	20
10K Raster Mapping	1:10,000	2006	21
VectorMap Local	1:10,000	2021	22

Historical Map - Slice A

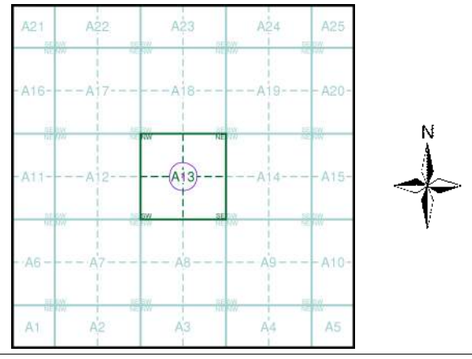

Order Details

Order Number: 287958853_1_1
Customer Ref: 118515
National Grid Reference: 471440, 174750
Slice: A
Site Area (Ha): 0.03
Search Buffer (m): 1000

Site Details

1 Archway House, Gosbrook Road, Caversham, READING, RG4 8HU

Landmark INFORMATION GROUP
Tel: 0844 844 9952
Fax: 0844 844 9951
Web: www.envirocheck.co.uk

Russian Military Mapping Legends

1:5,000 and 1:10,000 mapping

a. Not drawn to scale b. Drawn to scale

- Government and Administrative Buildings
- Military and Industrial Buildings
- Military and Communication Areas
- Subway Entrance
- Fireproof Building
- Prominent Fireproof Building
- Non-fireproof Building
- Non-fireproof Building (non-dwelling)
- Factory, mill, and flour mill, with chimneys
- Factory, mill, and flour mill, without chimneys
- Power Station, drawn to scale
- Hydroelectric Power Station
- Radio Station, drawn to scale
- Telephone Station, drawn to scale
- Abandoned Open-pit Mine or Quarry
- Open-pit Salt Mine
- Pit
- Oil Deposit or Well
- Oil Seepage
- Tailings Pile
- Fuel Storage Tanks
- Natural Gas Tank
- Bench Mark
- Drill Hole
- Burial Mound
- Triangulation Point on Burial Mound
- Single-track Railroad
- Double-track Railroad and Station Building
- Coniferous Forest
- Deciduous Forest
- Mixed Forest
- Lawns
- Citrus Orchard
- Wet Ground
- Scattered Vegetation

243,8 — Values for prominent elevations

186.0 — Numbers for spot elevations, depth soundings, contour lines, etc.

0,2 — Velocity of the current, width of river bed, depth of river

Fractional terms: length and capacity of bridges; depth of fords and condition of the river bottom; height of forest and the diameter of trees

Russian Alphabet (For reference and phonetic interpretation of map text)

А а (A)	З з (Z)	П п (P)	Ч ч (CH)
Б б (B)	И и (I)	Р р (R)	Ш ш (SH)
В в (V)	Й й (Y)	С с (S)	Щ щ (SHCH)
Г г (G)	К к (K)	Т т (T)	ъ (–)
Д д (D)	Л л (L)	У у (U)	ы (Y)
Е е (E)	М м (M)	Ф ф (F)	ь (')
Ё ё (YO)	Н н (N)	Х х (KH)	Э э (E)
Ж ж (ZH)	О о (O)	Ц ц (TS)	Ю ю (YU or IU)
			Я я (YA or IA)

1:25,000 mapping

a. Not drawn to scale b. Drawn to scale

- Government and Administrative Buildings
- Military and Industrial Buildings
- Military and Communication Areas
- Subway Entrance
- Partly Demolished Buildings
- Demolished Buildings
- Built-Up Area with Fireproof Buildings Predominant
- Built-Up Area with Non-Fireproof Buildings Predominant
- Individual Fireproof Building
- Prominent Industrial Building
- Individual Dwelling, Fireproof
- Ruins of an Individual Dwelling
- Factory or Mill Chimney
- Factory or Mill with Chimney
- Factory or Mill without Chimney
- Mine or Open Pit Mine
- Operating Shaft or Mine
- Non-Operating Shaft or Mine
- Salt Mine
- Tailings Pile
- Pit
- Stone Quarry
- Gas Pump or Service Station
- Fuel Storage or Natural Gas Tank
- Oil or Natural Gas Derrick
- Small Hydroelectric Power Station
- Power Station
- Transformer Station
- Cemetery
- Burial Mound (height in metres)
- Triangulation Point on Burial Mound
- Triangulation Point
- Bench Mark
- Bench Mark (monumented)
- Telegraph Office
- Telephone Station
- Radio Station
- Radio Tower
- Airfield or Seaplane Base
- Landing Strip
- Main Highway
- Highway under Construction
- Improved Dirt Road (former truck road)
- Double-track Railroad with First Class Station
- Dismantled Railroad
- Railroad Under Construction
- Shore Embankment
- River or Ditch with Embankment
- Direction and velocity of current
- Well
- Water Reservoir or Rain Water Pit
- Spring
- Isobath with value
- Heavy (Index) Contour Line
- Contour Line and Value
- Half Contour Line
- Spot Elevation Value
- Coniferous
- Deciduous
- Mixed
- Scrub

Key to Numbers on Mapping

SU77NW_Reading

No.	Description
29	Post Office

SU77SW_Reading


No.	Description
1	Bank(S)
3	Factories (Including Machinery, Radio Electronics And Tubing)
14	Factory (Use Unknown)
19	Factories (Radio Electronics And Electro Technical)
41	Railway Station (Freight And Passenger)

FAIRHURST

Historical Mapping & Photography included:

Mapping Type	Scale	Date	Pg
Oxfordshire	1:10,560	1882	3
Berkshire	1:10,560	1883	4
Berkshire	1:10,560	1900	5
Oxfordshire	1:10,560	1900	6
Berkshire	1:10,560	1901	7
Oxfordshire	1:10,560	1901	8
Berkshire	1:10,560	1913 - 1914	9
Berkshire	1:10,560	1932 - 1933	10
Berkshire	1:10,560	1938	11
Berkshire	1:10,560	1938	12
Historical Aerial Photography	1:10,560	1947 - 1948	13
Ordnance Survey Plan	1:10,000	1961 - 1962	14
Ordnance Survey Plan	1:10,000	1973	15
Ordnance Survey Plan	1:10,000	1979	16
Ordnance Survey Plan	1:10,000	1990 - 1991	17
Reading	1:10,000	1990	18
Ordnance Survey Plan	1:10,000	1995	19
10K Raster Mapping	1:10,000	1999	20
10K Raster Mapping	1:10,000	2006	21
VectorMap Local	1:10,000	2021	22

Russian Map - Slice A

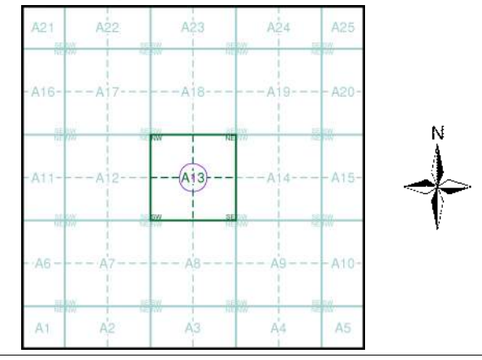

Order Details


Order Number:	287958853_1_1
Customer Ref:	118515
National Grid Reference:	471440, 174750
Slice:	A
Site Area (Ha):	0.03
Search Buffer (m):	1000

Site Details

1 Archway House, Gosbrook Road, Caversham, READING, RG4 8HU

Landmark INFORMATION GROUP

Tel: 0844 844 9952
Fax: 0844 844 9951
Web: www.envirocheck.co.uk

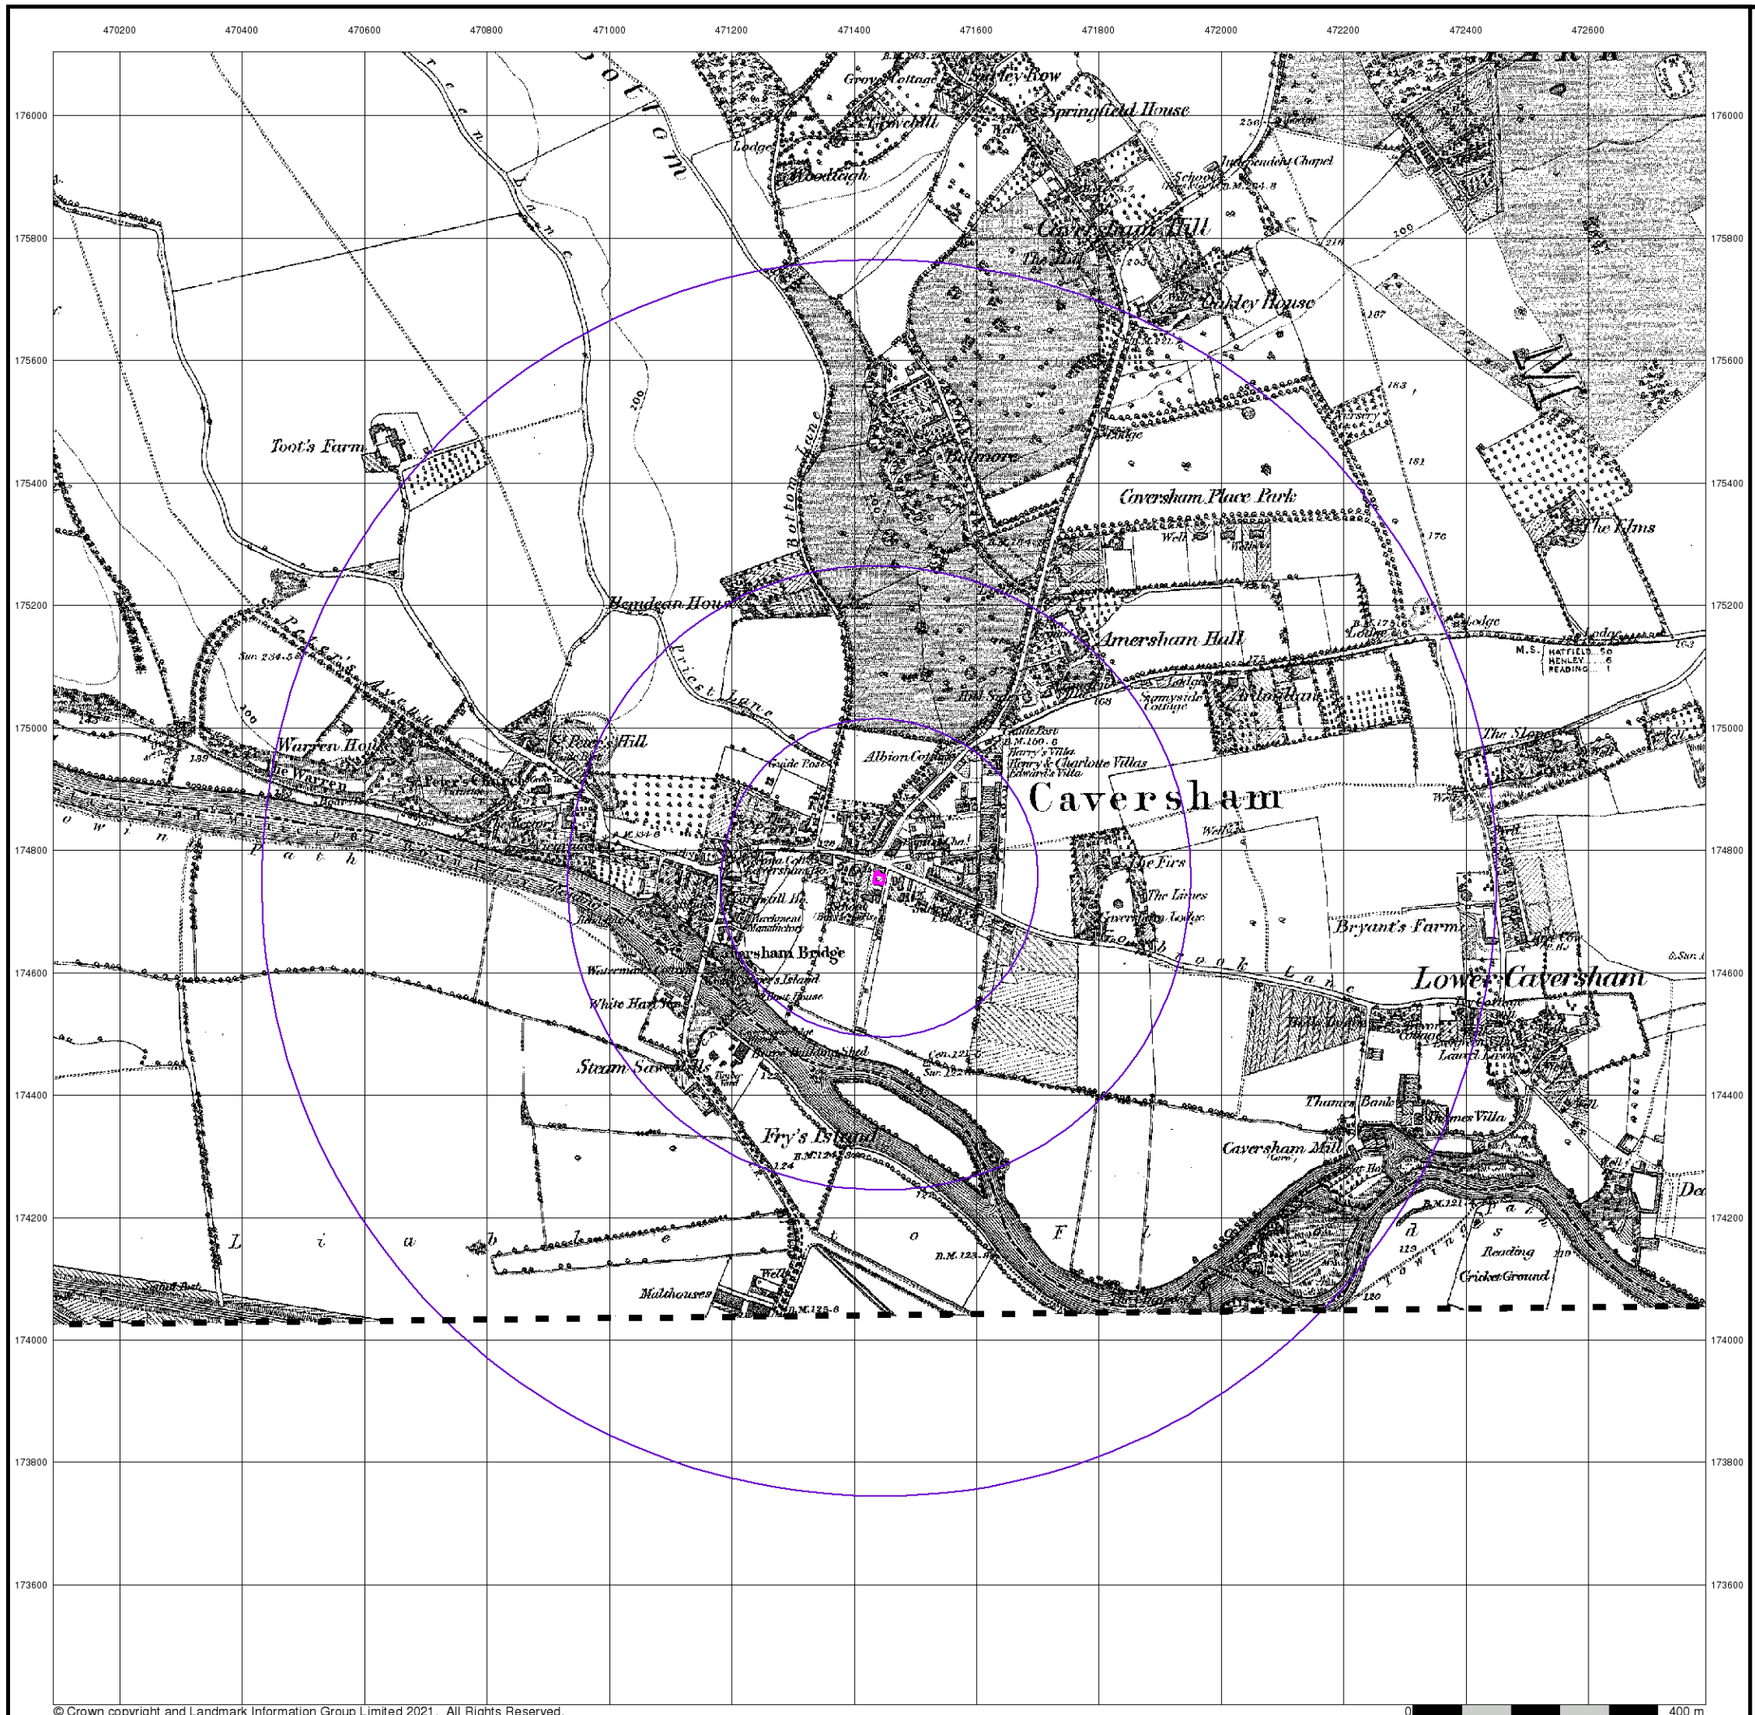

FAIRHURST


Oxfordshire

Published 1882


Source map scale - 1:10,560

The historical maps shown were reproduced from maps predominantly held at the scale adopted for England, Wales and Scotland in the 1840`s. In 1854 the 1:2,500 scale was adopted for mapping urban areas; these maps were used to update the 1:10,560 maps. The published date given therefore is often some years later than the surveyed date. Before 1938, all OS maps were based on the Cassini Projection, with independent surveys of a single county or group of counties, giving rise to significant inaccuracies in outlying areas. In the late 1940`s, a Provisional Edition was produced, which updated the 1:10,560 mapping from a number of sources. The maps appear unfinished - with all military camps and other strategic sites removed. These maps were initially overprinted with the National Grid. In 1970, the first 1:10,000 maps were produced using the Transverse Mercator Projection. The revision process continued until recently, with new editions appearing every 10 years or so for urban areas.

Map Name(s) and Date(s)

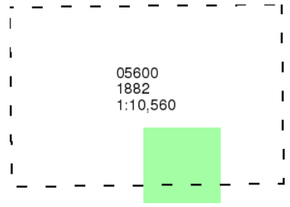

Historical Map - Slice A

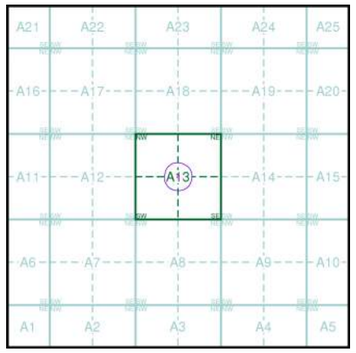

Order Details


Order Number:	287958853_1_1
Customer Ref:	118515
National Grid Reference:	471440, 174750
Slice:	A
Site Area (Ha):	0.03
Search Buffer (m):	1000

Site Details

1 Archway House, Gosbrook Road, Caversham, READING, RG4 8HU

Landmark INFORMATION GROUP

Tel: 0844 844 9952
Fax: 0844 844 9951
Web: www.envirocheck.co.uk

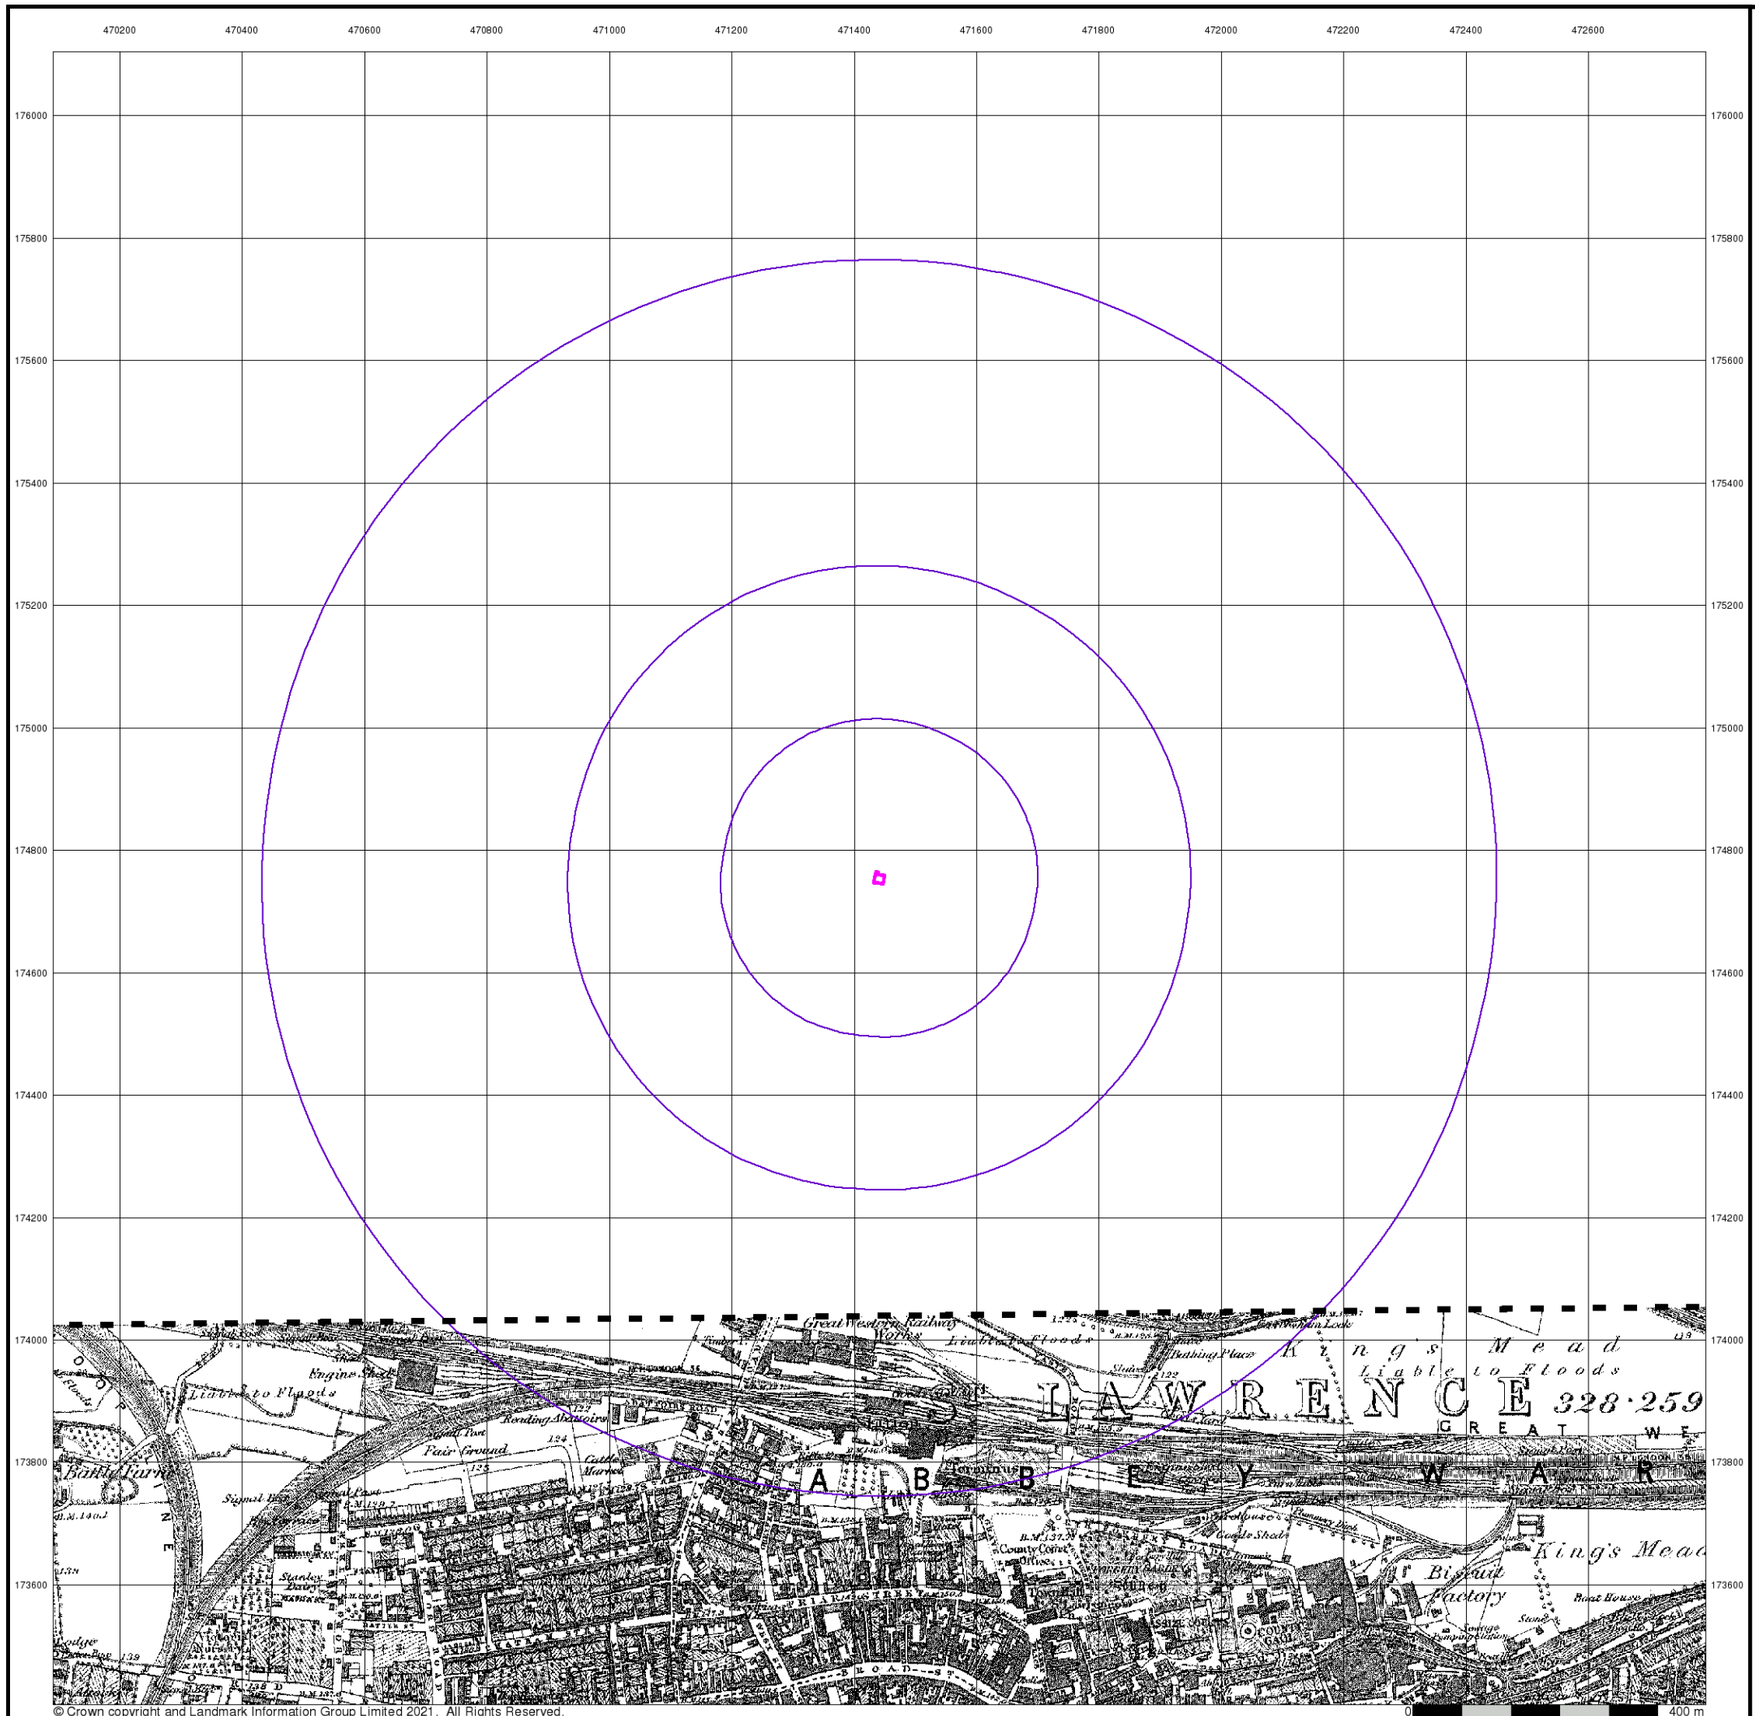

© Crown copyright and Landmark Information Group Limited 2021. All Rights Reserved.

FAIRHURST


Berkshire

Published 1883


Source map scale - 1:10,560

The historical maps shown were reproduced from maps predominantly held at the scale adopted for England, Wales and Scotland in the 1840`s. In 1854 the 1:2,500 scale was adopted for mapping urban areas; these maps were used to update the 1:10,560 maps. The published date given therefore is often some years later than the surveyed date. Before 1938, all OS maps were based on the Cassini Projection, with independent surveys of a single county or group of counties, giving rise to significant inaccuracies in outlying areas. In the late 1940`s, a Provisional Edition was produced, which updated the 1:10,560 mapping from a number of sources. The maps appear unfinished - with all military camps and other strategic sites removed. These maps were initially overprinted with the National Grid. In 1970, the first 1:10,000 maps were produced using the Transverse Mercator Projection. The revision process continued until recently, with new editions appearing every 10 years or so for urban areas.

Map Name(s) and Date(s)

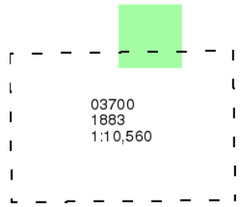

Historical Map - Slice A

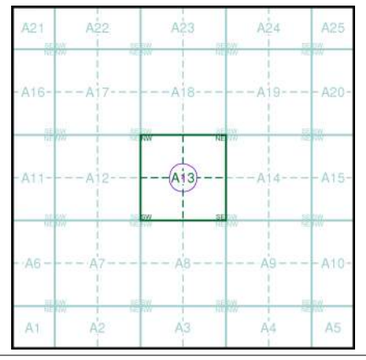


Order Details

Order Number:	287958853_1_1
Customer Ref:	118515
National Grid Reference:	471440, 174750
Slice:	A
Site Area (Ha):	0.03
Search Buffer (m):	1000

Site Details

1 Archway House, Gosbrook Road, Caversham, READING, RG4 8HU

Landmark INFORMATION GROUP
Tel: 0844 844 9952
Fax: 0844 844 9951
Web: www.envirocheck.co.uk

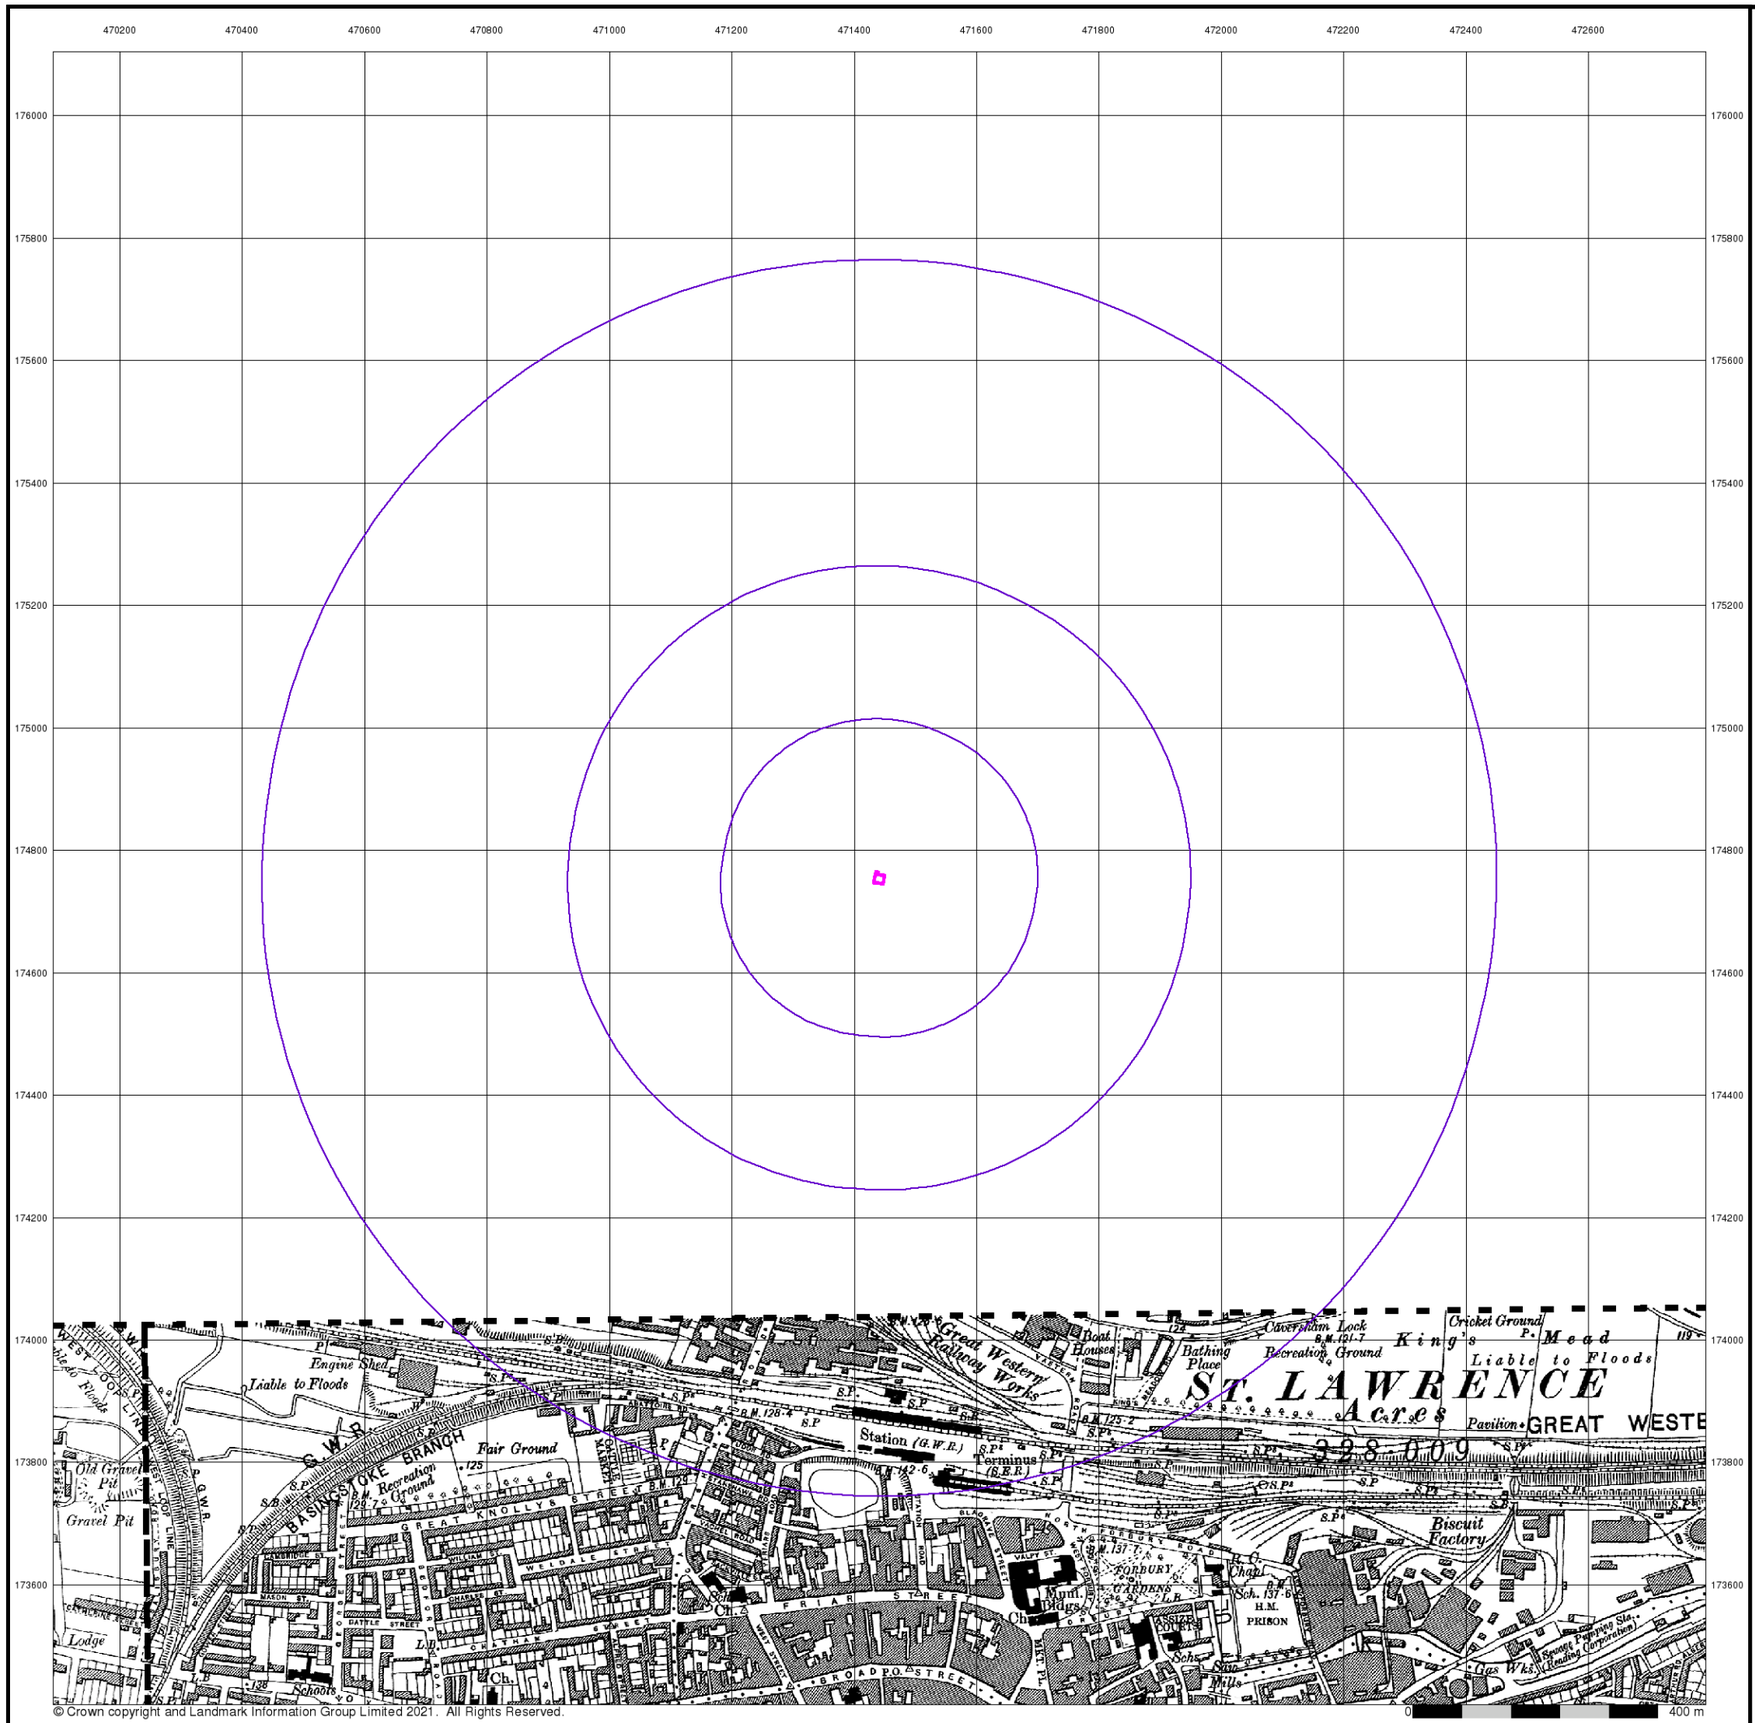

© Crown copyright and Landmark Information Group Limited 2021. All Rights Reserved.

FAIRHURST


Berkshire

Published 1900


Source map scale - 1:10,560

The historical maps shown were reproduced from maps predominantly held at the scale adopted for England, Wales and Scotland in the 1840`s. In 1854 the 1:2,500 scale was adopted for mapping urban areas; these maps were used to update the 1:10,560 maps. The published date given therefore is often some years later than the surveyed date. Before 1938, all OS maps were based on the Cassini Projection, with independent surveys of a single county or group of counties, giving rise to significant inaccuracies in outlying areas. In the late 1940`s, a Provisional Edition was produced, which updated the 1:10,560 mapping from a number of sources. The maps appear unfinished - with all military camps and other strategic sites removed. These maps were initially overprinted with the National Grid. In 1970, the first 1:10,000 maps were produced using the Transverse Mercator Projection. The revision process continued until recently, with new editions appearing every 10 years or so for urban areas.

Map Name(s) and Date(s)

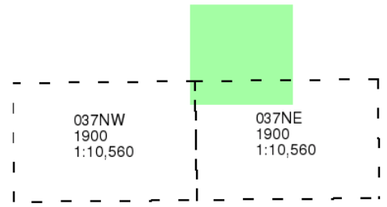

Historical Map - Slice A

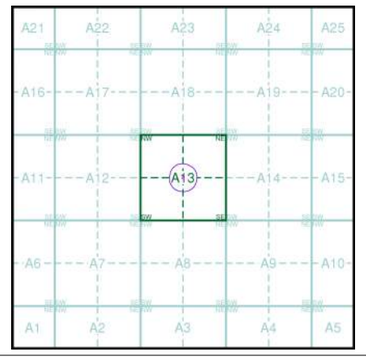


Order Details

Order Number:	287958853_1_1
Customer Ref:	118515
National Grid Reference:	471440, 174750
Slice:	A
Site Area (Ha):	0.03
Search Buffer (m):	1000

Site Details

1 Archway House, Gosbrook Road, Caversham, READING, RG4 8HU

Landmark INFORMATION GROUP
Tel: 0844 844 9952
Fax: 0844 844 9951
Web: www.envirocheck.co.uk

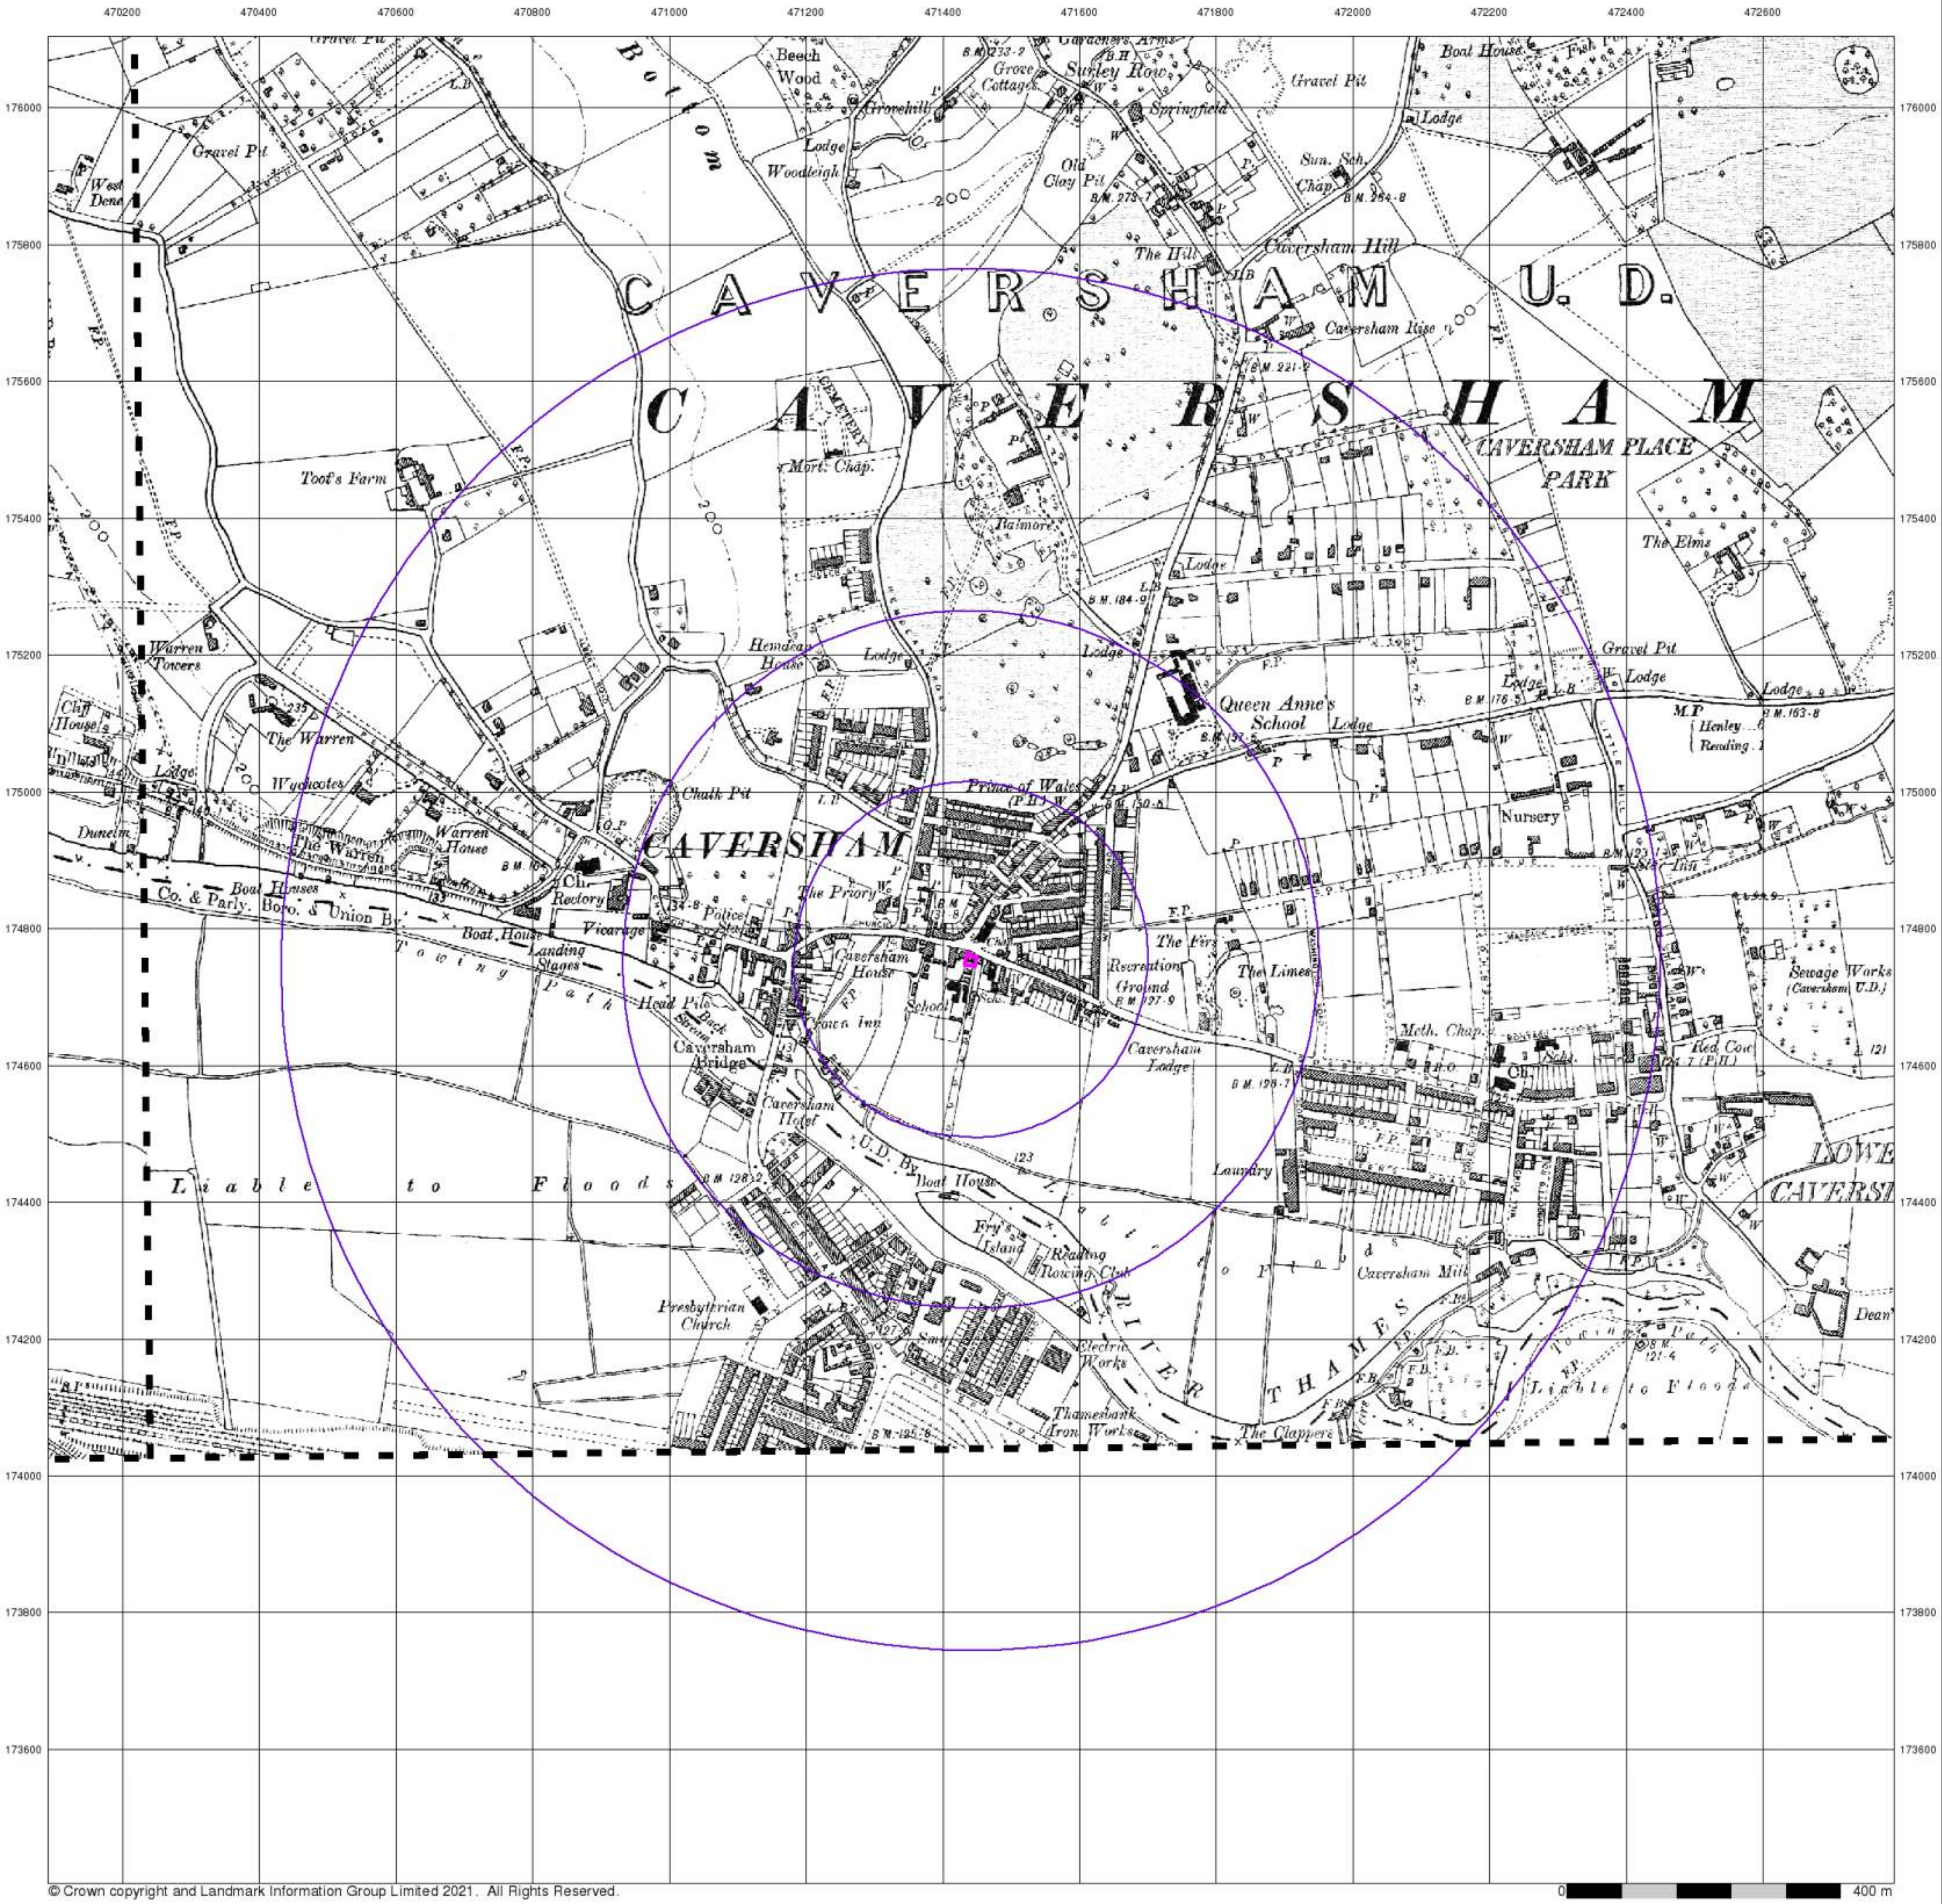

© Crown copyright and Landmark Information Group Limited 2021. All Rights Reserved.

FAIRHURST


Oxfordshire

Published 1900


Source map scale - 1:10,560

The historical maps shown were reproduced from maps predominantly held at the scale adopted for England, Wales and Scotland in the 1840`s. In 1854 the 1:2,500 scale was adopted for mapping urban areas; these maps were used to update the 1:10,560 maps. The published date given therefore is often some years later than the surveyed date. Before 1938, all OS maps were based on the Cassini Projection, with independent surveys of a single county or group of counties, giving rise to significant inaccuracies in outlying areas. In the late 1940`s, a Provisional Edition was produced, which updated the 1:10,560 mapping from a number of sources. The maps appear unfinished - with all military camps and other strategic sites removed. These maps were initially overprinted with the National Grid. In 1970, the first 1:10,000 maps were produced using the Transverse Mercator Projection. The revision process continued until recently, with new editions appearing every 10 years or so for urban areas.

Map Name(s) and Date(s)

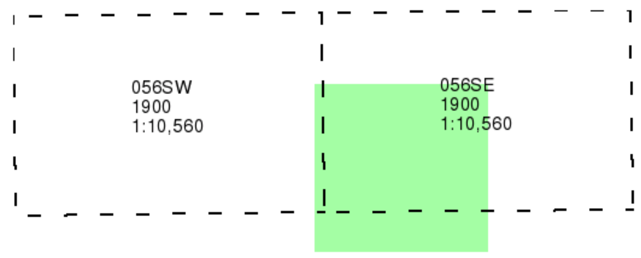

Historical Map - Slice A

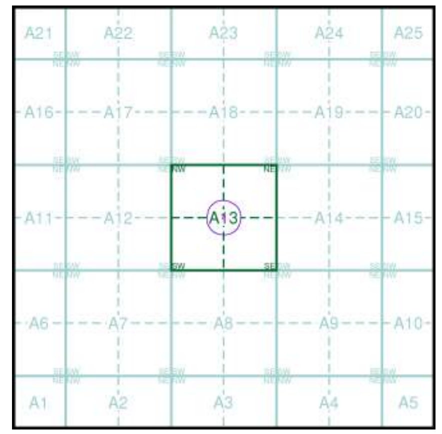

N


Order Details

Order Number: 287958853_1_1
Customer Ref: 118515
National Grid Reference: 471440, 174750
Slice: A
Site Area (Ha): 0.03
Search Buffer (m): 1000

Site Details

1 Archway House, Gosbrook Road, Caversham, READING, RG4 8HU

Landmark INFORMATION GROUP
Tel: 0844 844 9952
Fax: 0844 844 9951
Web: www.envirocheck.co.uk

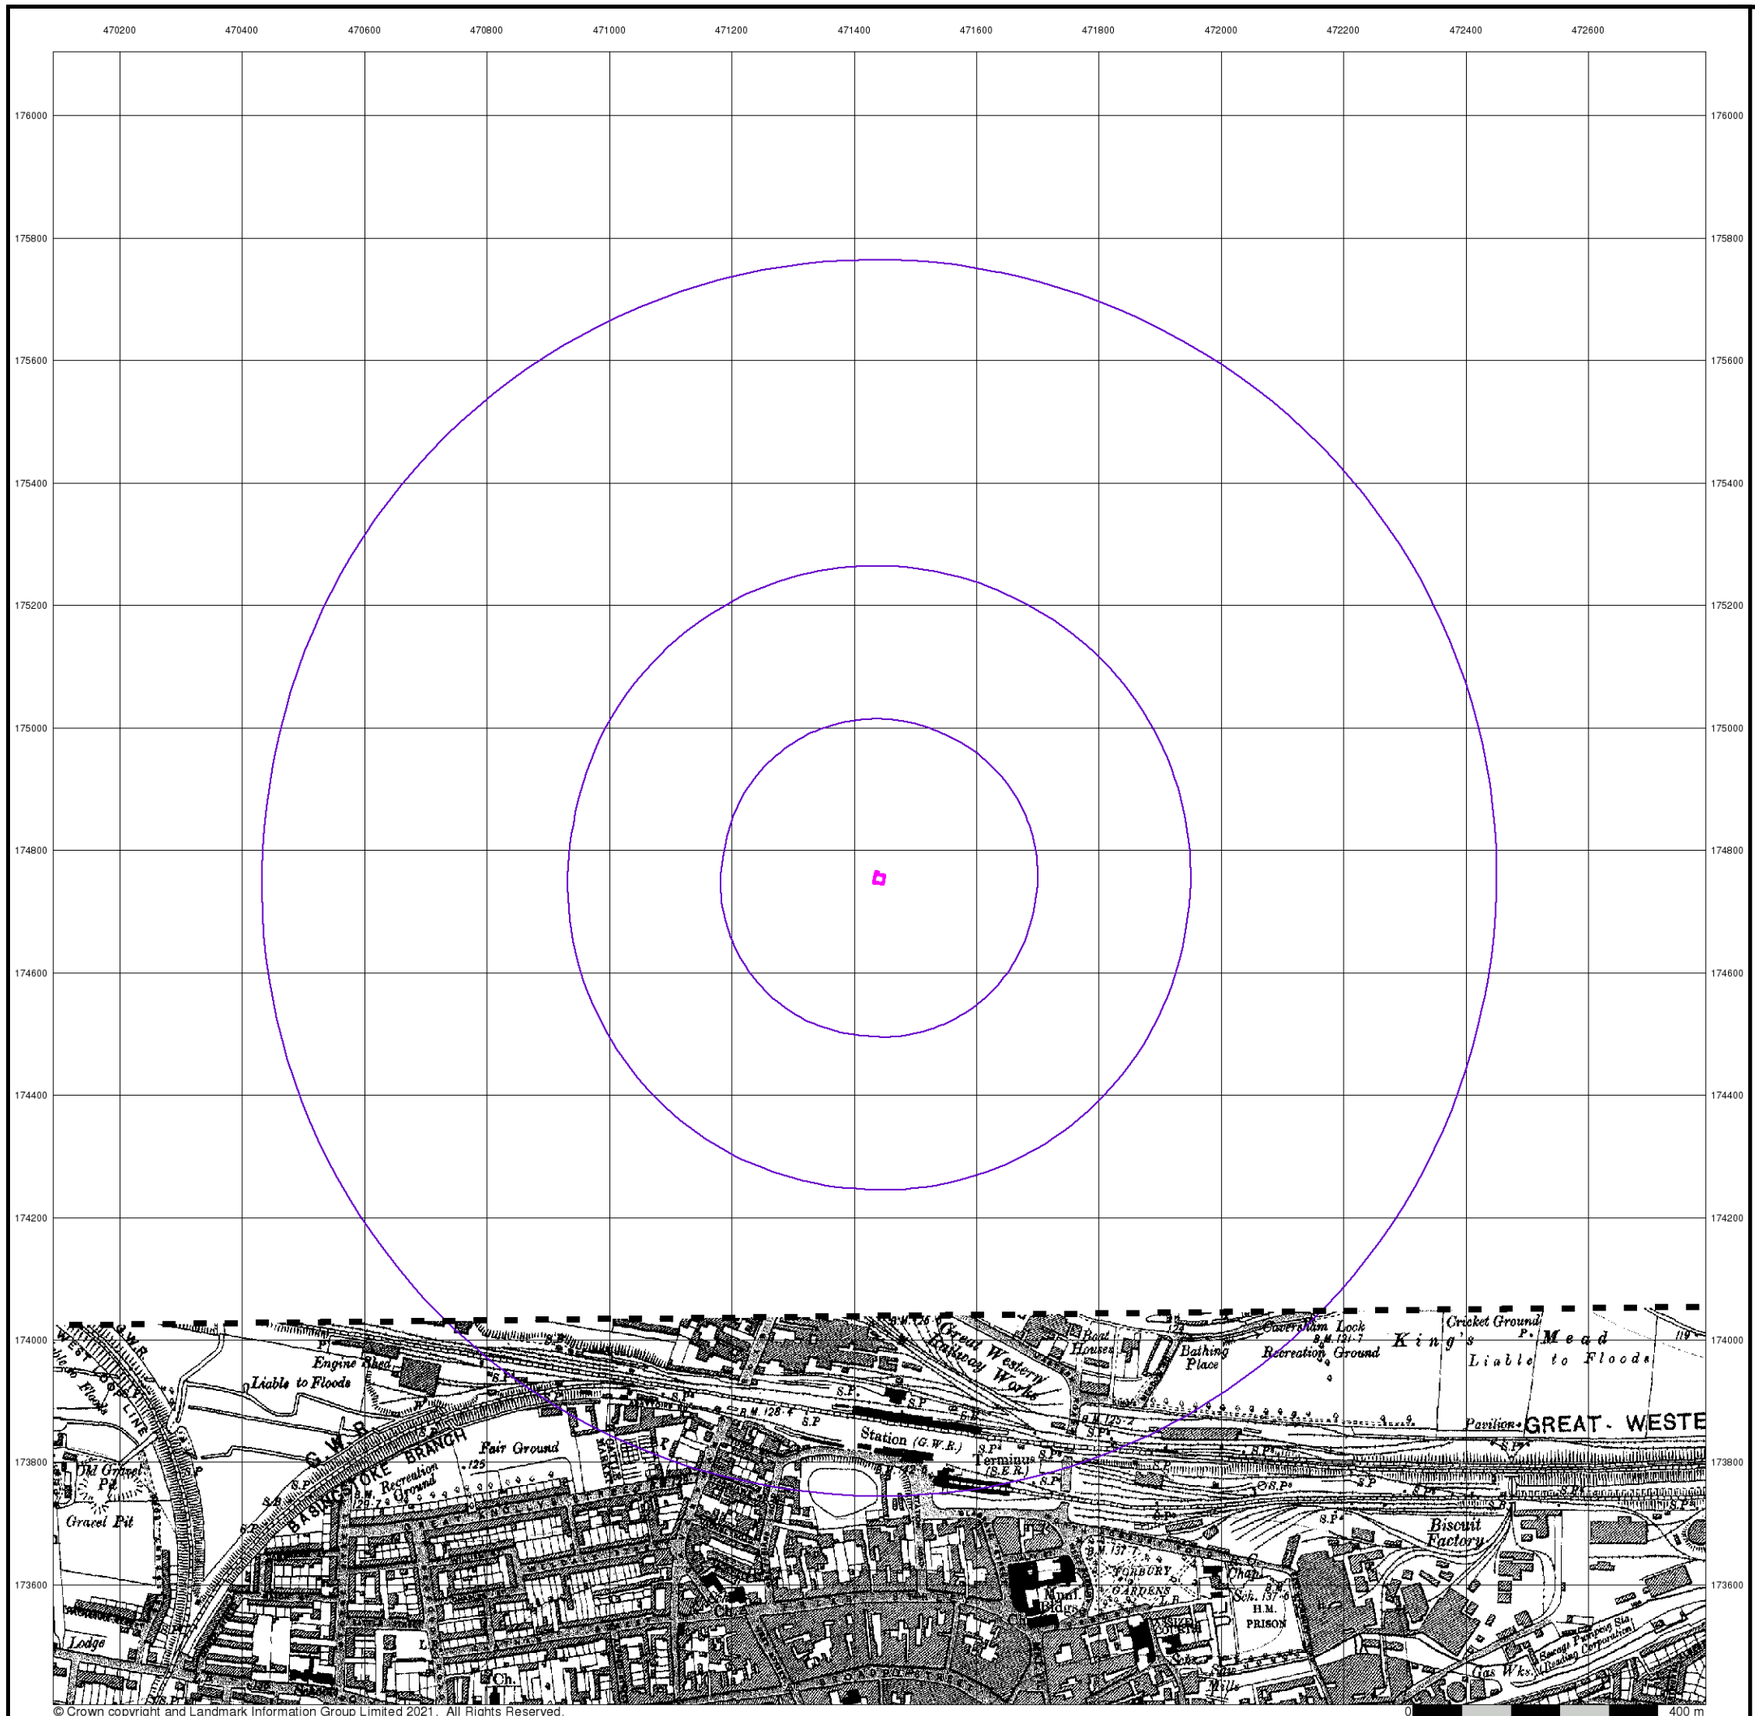

© Crown copyright and Landmark Information Group Limited 2021. All Rights Reserved.

FAIRHURST


Berkshire

Published 1901


Source map scale - 1:10,560

The historical maps shown were reproduced from maps predominantly held at the scale adopted for England, Wales and Scotland in the 1840`s. In 1854 the 1:2,500 scale was adopted for mapping urban areas; these maps were used to update the 1:10,560 maps. The published date given therefore is often some years later than the surveyed date. Before 1938, all OS maps were based on the Cassini Projection, with independent surveys of a single county or group of counties, giving rise to significant inaccuracies in outlying areas. In the late 1940`s, a Provisional Edition was produced, which updated the 1:10,560 mapping from a number of sources. The maps appear unfinished - with all military camps and other strategic sites removed. These maps were initially overprinted with the National Grid. In 1970, the first 1:10,000 maps were produced using the Transverse Mercator Projection. The revision process continued until recently, with new editions appearing every 10 years or so for urban areas.

Map Name(s) and Date(s)

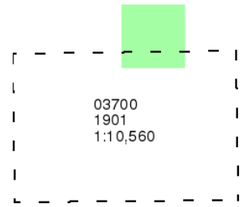

Historical Map - Slice A

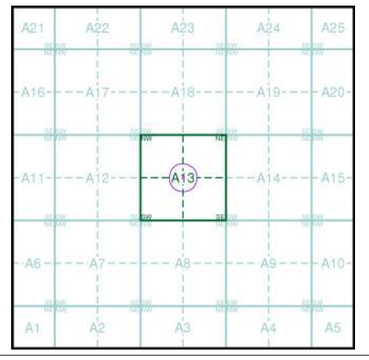

Order Details

Order Number:	287958853_1_1
Customer Ref:	118515
National Grid Reference:	471440, 174750
Slice:	A
Site Area (Ha):	0.03
Search Buffer (m):	1000

Site Details

1 Archway House, Gosbrook Road, Caversham, READING, RG4 8HU

Landmark INFORMATION GROUP
Tel: 0844 844 9952
Fax: 0844 844 9951
Web: www.envirocheck.co.uk



© Crown copyright and Landmark Information Group Limited 2021. All Rights Reserved.

FAIRHURST


Oxfordshire

Published 1901


Source map scale - 1:10,560

The historical maps shown were reproduced from maps predominantly held at the scale adopted for England, Wales and Scotland in the 1840`s. In 1854 the 1:2,500 scale was adopted for mapping urban areas; these maps were used to update the 1:10,560 maps. The published date given therefore is often some years later than the surveyed date. Before 1938, all OS maps were based on the Cassini Projection, with independent surveys of a single county or group of counties, giving rise to significant inaccuracies in outlying areas. In the late 1940`s, a Provisional Edition was produced, which updated the 1:10,560 mapping from a number of sources. The maps appear unfinished - with all military camps and other strategic sites removed. These maps were initially overprinted with the National Grid. In 1970, the first 1:10,000 maps were produced using the Transverse Mercator Projection. The revision process continued until recently, with new editions appearing every 10 years or so for urban areas.

Map Name(s) and Date(s)

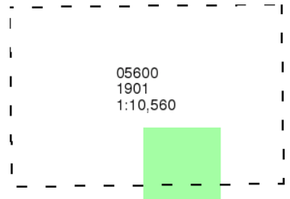

Historical Map - Slice A

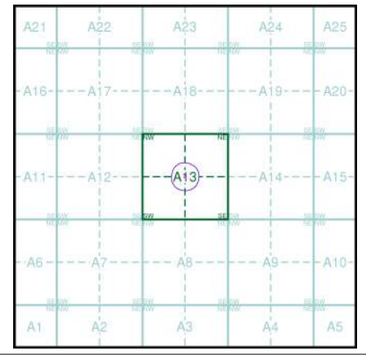

Order Details

Order Number:	287958853_1_1
Customer Ref:	118515
National Grid Reference:	471440, 174750
Slice:	A
Site Area (Ha):	0.03
Search Buffer (m):	1000

Site Details

1 Archway House, Gosbrook Road, Caversham, READING, RG4 8HU

Landmark INFORMATION GROUP
Tel: 0844 844 9952
Fax: 0844 844 9951
Web: www.envirocheck.co.uk



© Crown copyright and Landmark Information Group Limited 2021. All Rights Reserved.

FAIRHURST

Berkshire

Published 1913 - 1914


Source map scale - 1:10,560

The historical maps shown were reproduced from maps predominantly held at the scale adopted for England, Wales and Scotland in the 1840`s. In 1854 the 1:2,500 scale was adopted for mapping urban areas; these maps were used to update the 1:10,560 maps. The published date given therefore is often some years later than the surveyed date. Before 1938, all OS maps were based on the Cassini Projection, with independent surveys of a single county or group of counties, giving rise to significant inaccuracies in outlying areas. In the late 1940`s, a Provisional Edition was produced, which updated the 1:10,560 mapping from a number of sources. The maps appear unfinished - with all military camps and other strategic sites removed. These maps were initially overprinted with the National Grid. In 1970, the first 1:10,000 maps were produced using the Transverse Mercator Projection. The revision process continued until recently, with new editions appearing every 10 years or so for urban areas.

Map Name(s) and Date(s)

029SW 1914 1:10,560	029SE 1914 1:10,560
037NW 1914 1:10,560	037NE 1913 1:10,560

Historical Map - Slice A

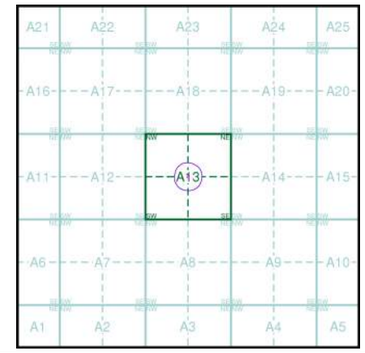


Order Details

Order Number:	287958853_1_1
Customer Ref:	118515
National Grid Reference:	471440, 174750
Slice:	A
Site Area (Ha):	0.03
Search Buffer (m):	1000

Site Details

1 Archway House, Gosbrook Road, Caversham, READING, RG4 8HU

Landmark INFORMATION GROUP
Tel: 0844 844 9952
Fax: 0844 844 9951
Web: www.envirocheck.co.uk

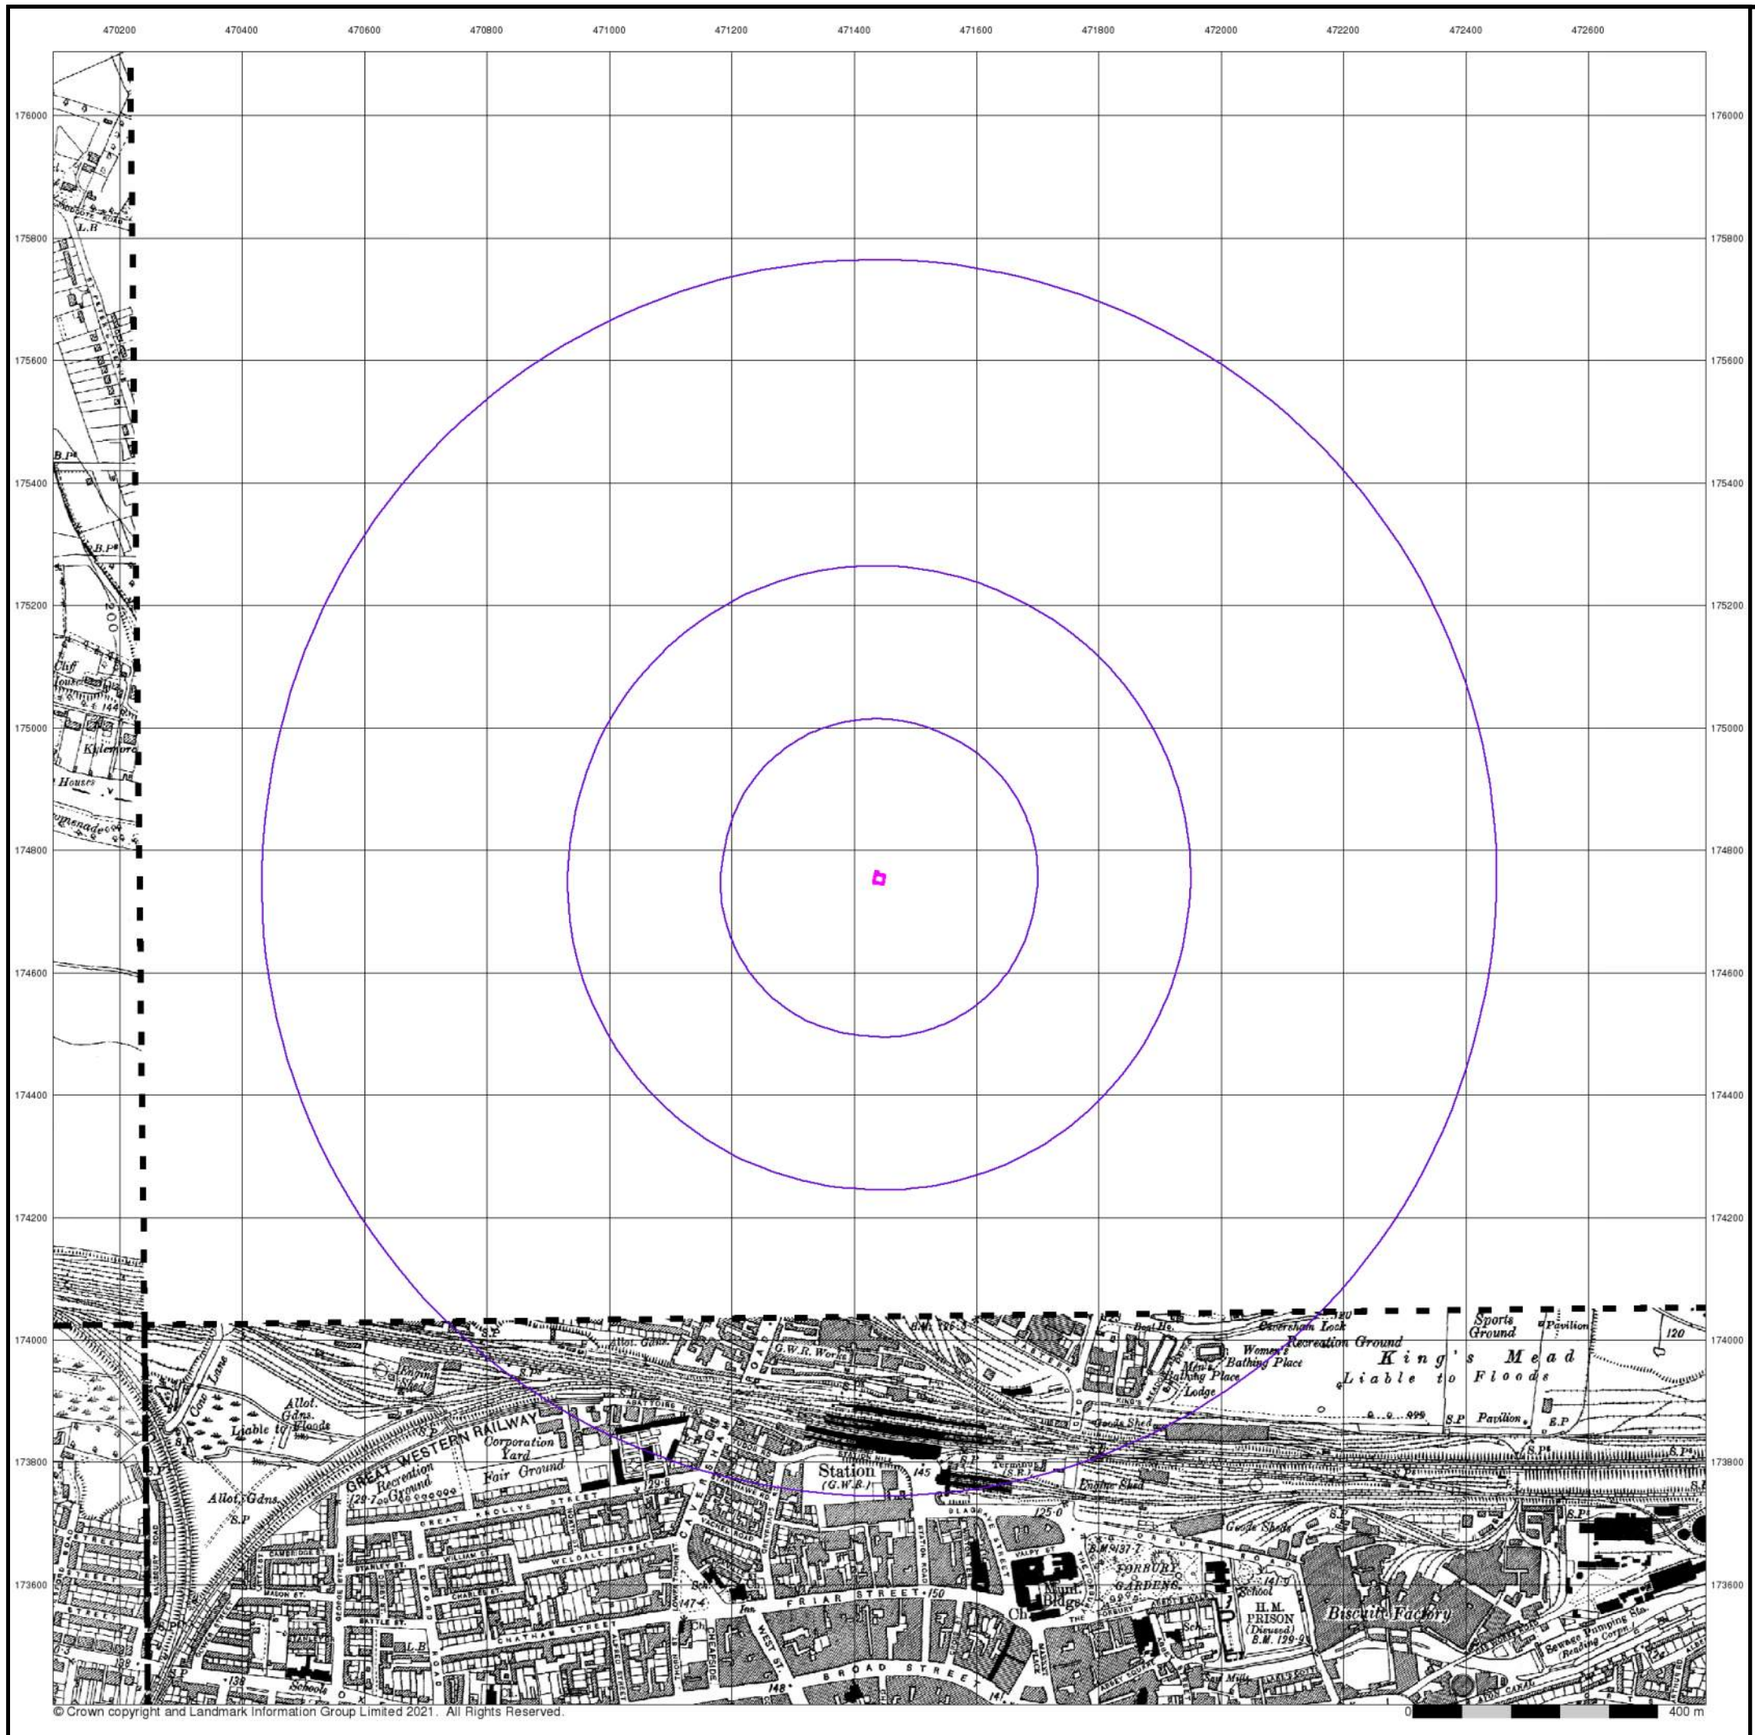

© Crown copyright and Landmark Information Group Limited 2021. All Rights Reserved.

FAIRHURST


Berkshire

Published 1932 - 1933


Source map scale - 1:10,560

The historical maps shown were reproduced from maps predominantly held at the scale adopted for England, Wales and Scotland in the 1840`s. In 1854 the 1:2,500 scale was adopted for mapping urban areas; these maps were used to update the 1:10,560 maps. The published date given therefore is often some years later than the surveyed date. Before 1938, all OS maps were based on the Cassini Projection, with independent surveys of a single county or group of counties, giving rise to significant inaccuracies in outlying areas. In the late 1940`s, a Provisional Edition was produced, which updated the 1:10,560 mapping from a number of sources. The maps appear unfinished - with all military camps and other strategic sites removed. These maps were initially overprinted with the National Grid. In 1970, the first 1:10,000 maps were produced using the Transverse Mercator Projection. The revision process continued until recently, with new editions appearing every 10 years or so for urban areas.

Map Name(s) and Date(s)

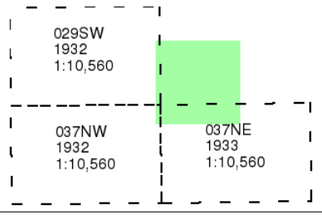

Historical Map - Slice A

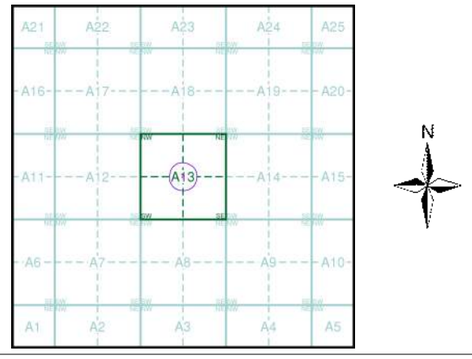

Order Details

Order Number:	287958853_1_1
Customer Ref:	118515
National Grid Reference:	471440, 174750
Slice:	A
Site Area (Ha):	0.03
Search Buffer (m):	1000

Site Details

1 Archway House, Gosbrook Road, Caversham, READING, RG4 8HU

Landmark INFORMATION GROUP
Tel: 0844 844 9952
Fax: 0844 844 9951
Web: www.envirocheck.co.uk



FAIRHURST

Berkshire

Published 1938


Source map scale - 1:10,560

The historical maps shown were reproduced from maps predominantly held at the scale adopted for England, Wales and Scotland in the 1840`s. In 1854 the 1:2,500 scale was adopted for mapping urban areas; these maps were used to update the 1:10,560 maps. The published date given therefore is often some years later than the surveyed date. Before 1938, all OS maps were based on the Cassini Projection, with independent surveys of a single county or group of counties, giving rise to significant inaccuracies in outlying areas. In the late 1940`s, a Provisional Edition was produced, which updated the 1:10,560 mapping from a number of sources. The maps appear unfinished - with all military camps and other strategic sites removed. These maps were initially overprinted with the National Grid. In 1970, the first 1:10,000 maps were produced using the Transverse Mercator Projection. The revision process continued until recently, with new editions appearing every 10 years or so for urban areas.

Map Name(s) and Date(s)

029SW 1938 1:10,560	029SE 1938 1:10,560
037NW 1938 1:10,560	037NE 1938 1:10,560

Historical Map - Slice A

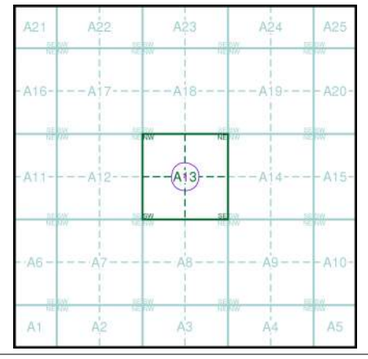

Order Details


Order Number:	287958853_1_1
Customer Ref:	118515
National Grid Reference:	471440, 174750
Slice:	A
Site Area (Ha):	0.03
Search Buffer (m):	1000

Site Details

1 Archway House, Gosbrook Road, Caversham, READING, RG4 8HU

Landmark INFORMATION GROUP

Tel: 0844 844 9952
Fax: 0844 844 9951
Web: www.envirocheck.co.uk

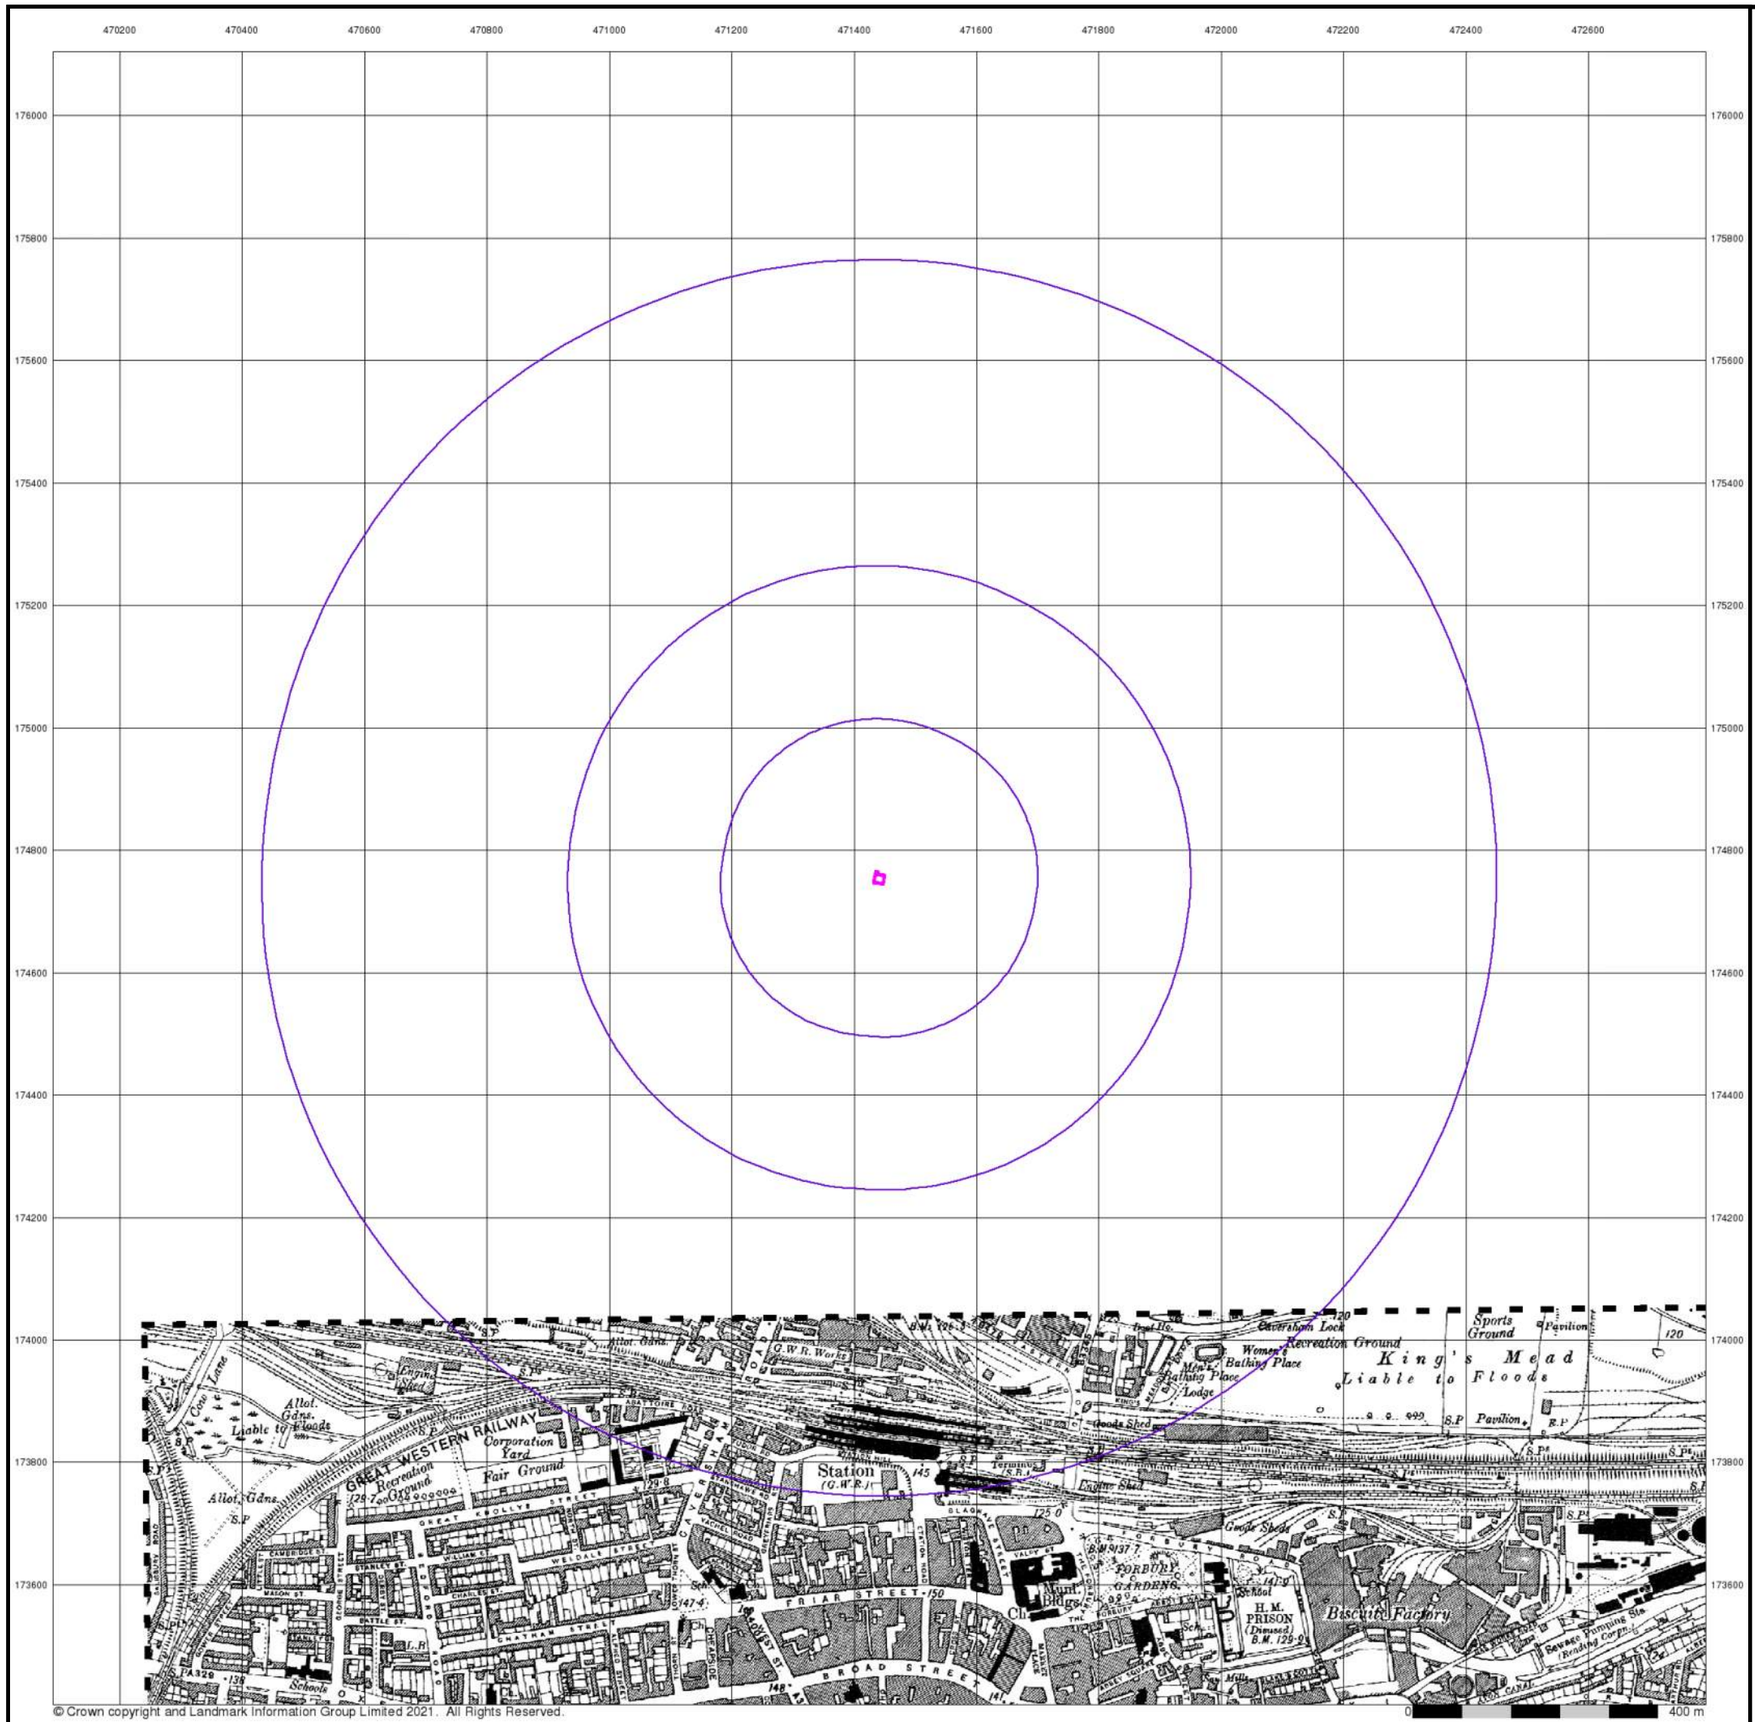

© Crown copyright and Landmark Information Group Limited 2021. All Rights Reserved.

FAIRHURST


Berkshire

Published 1938


Source map scale - 1:10,560

The historical maps shown were reproduced from maps predominantly held at the scale adopted for England, Wales and Scotland in the 1840`s. In 1854 the 1:2,500 scale was adopted for mapping urban areas; these maps were used to update the 1:10,560 maps. The published date given therefore is often some years later than the surveyed date. Before 1938, all OS maps were based on the Cassini Projection, with independent surveys of a single county or group of counties, giving rise to significant inaccuracies in outlying areas. In the late 1940`s, a Provisional Edition was produced, which updated the 1:10,560 mapping from a number of sources. The maps appear unfinished - with all military camps and other strategic sites removed. These maps were initially overprinted with the National Grid. In 1970, the first 1:10,000 maps were produced using the Transverse Mercator Projection. The revision process continued until recently, with new editions appearing every 10 years or so for urban areas.

Map Name(s) and Date(s)

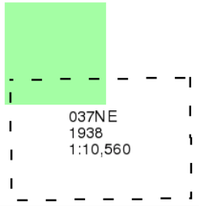

Historical Map - Slice A

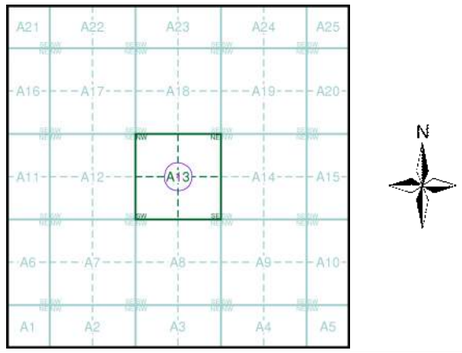

Order Details

Order Number:	287958853_1_1
Customer Ref:	118515
National Grid Reference:	471440, 174750
Slice:	A
Site Area (Ha):	0.03
Search Buffer (m):	1000

Site Details

1 Archway House, Gosbrook Road, Caversham, READING, RG4 8HU

Landmark INFORMATION GROUP

Tel: 0844 844 9952
Fax: 0844 844 9951
Web: www.envirocheck.co.uk



FAIRHURST

Historical Aerial Photography

Published 1947 - 1948

Source map scale - 1:10,560

The Historical Aerial Photos were produced by the Ordnance Survey at a scale of 1:1,250 and 1:10,560 from Air Force photography. They were produced between 1944 and 1951 as an interim measure, pending preparation of conventional mapping, due to post war resource shortages. New security measures in the 1950's meant that every photograph was re-checked for potentially unsafe information with security sites replaced by fake fields or clouds. The original editions were withdrawn and only later made available after a period of fifty years although due to the accuracy of the editing, without viewing both revisions it is not easy to spot the edits. Where available Landmark have included both revisions.


© Landmark Information Group and/or Data Suppliers 2010.

Map Name(s) and Date(s)

SU 77 NW
1947
1:10,560

SU 77 SW
1948
1:10,560

Historical Aerial Photography - Slice A

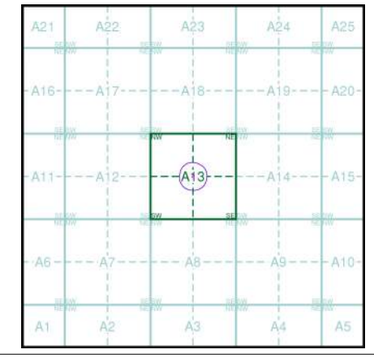

Order Details


Order Number:	287958853_1_1
Customer Ref:	118515
National Grid Reference:	471440, 174750
Slice:	A
Site Area (Ha):	0.03
Search Buffer (m):	1000

Site Details

1 Archway House, Gosbrook Road, Caversham, READING, RG4 8HU

Landmark INFORMATION GROUP

Tel: 0844 844 9952
Fax: 0844 844 9951
Web: www.envirocheck.co.uk

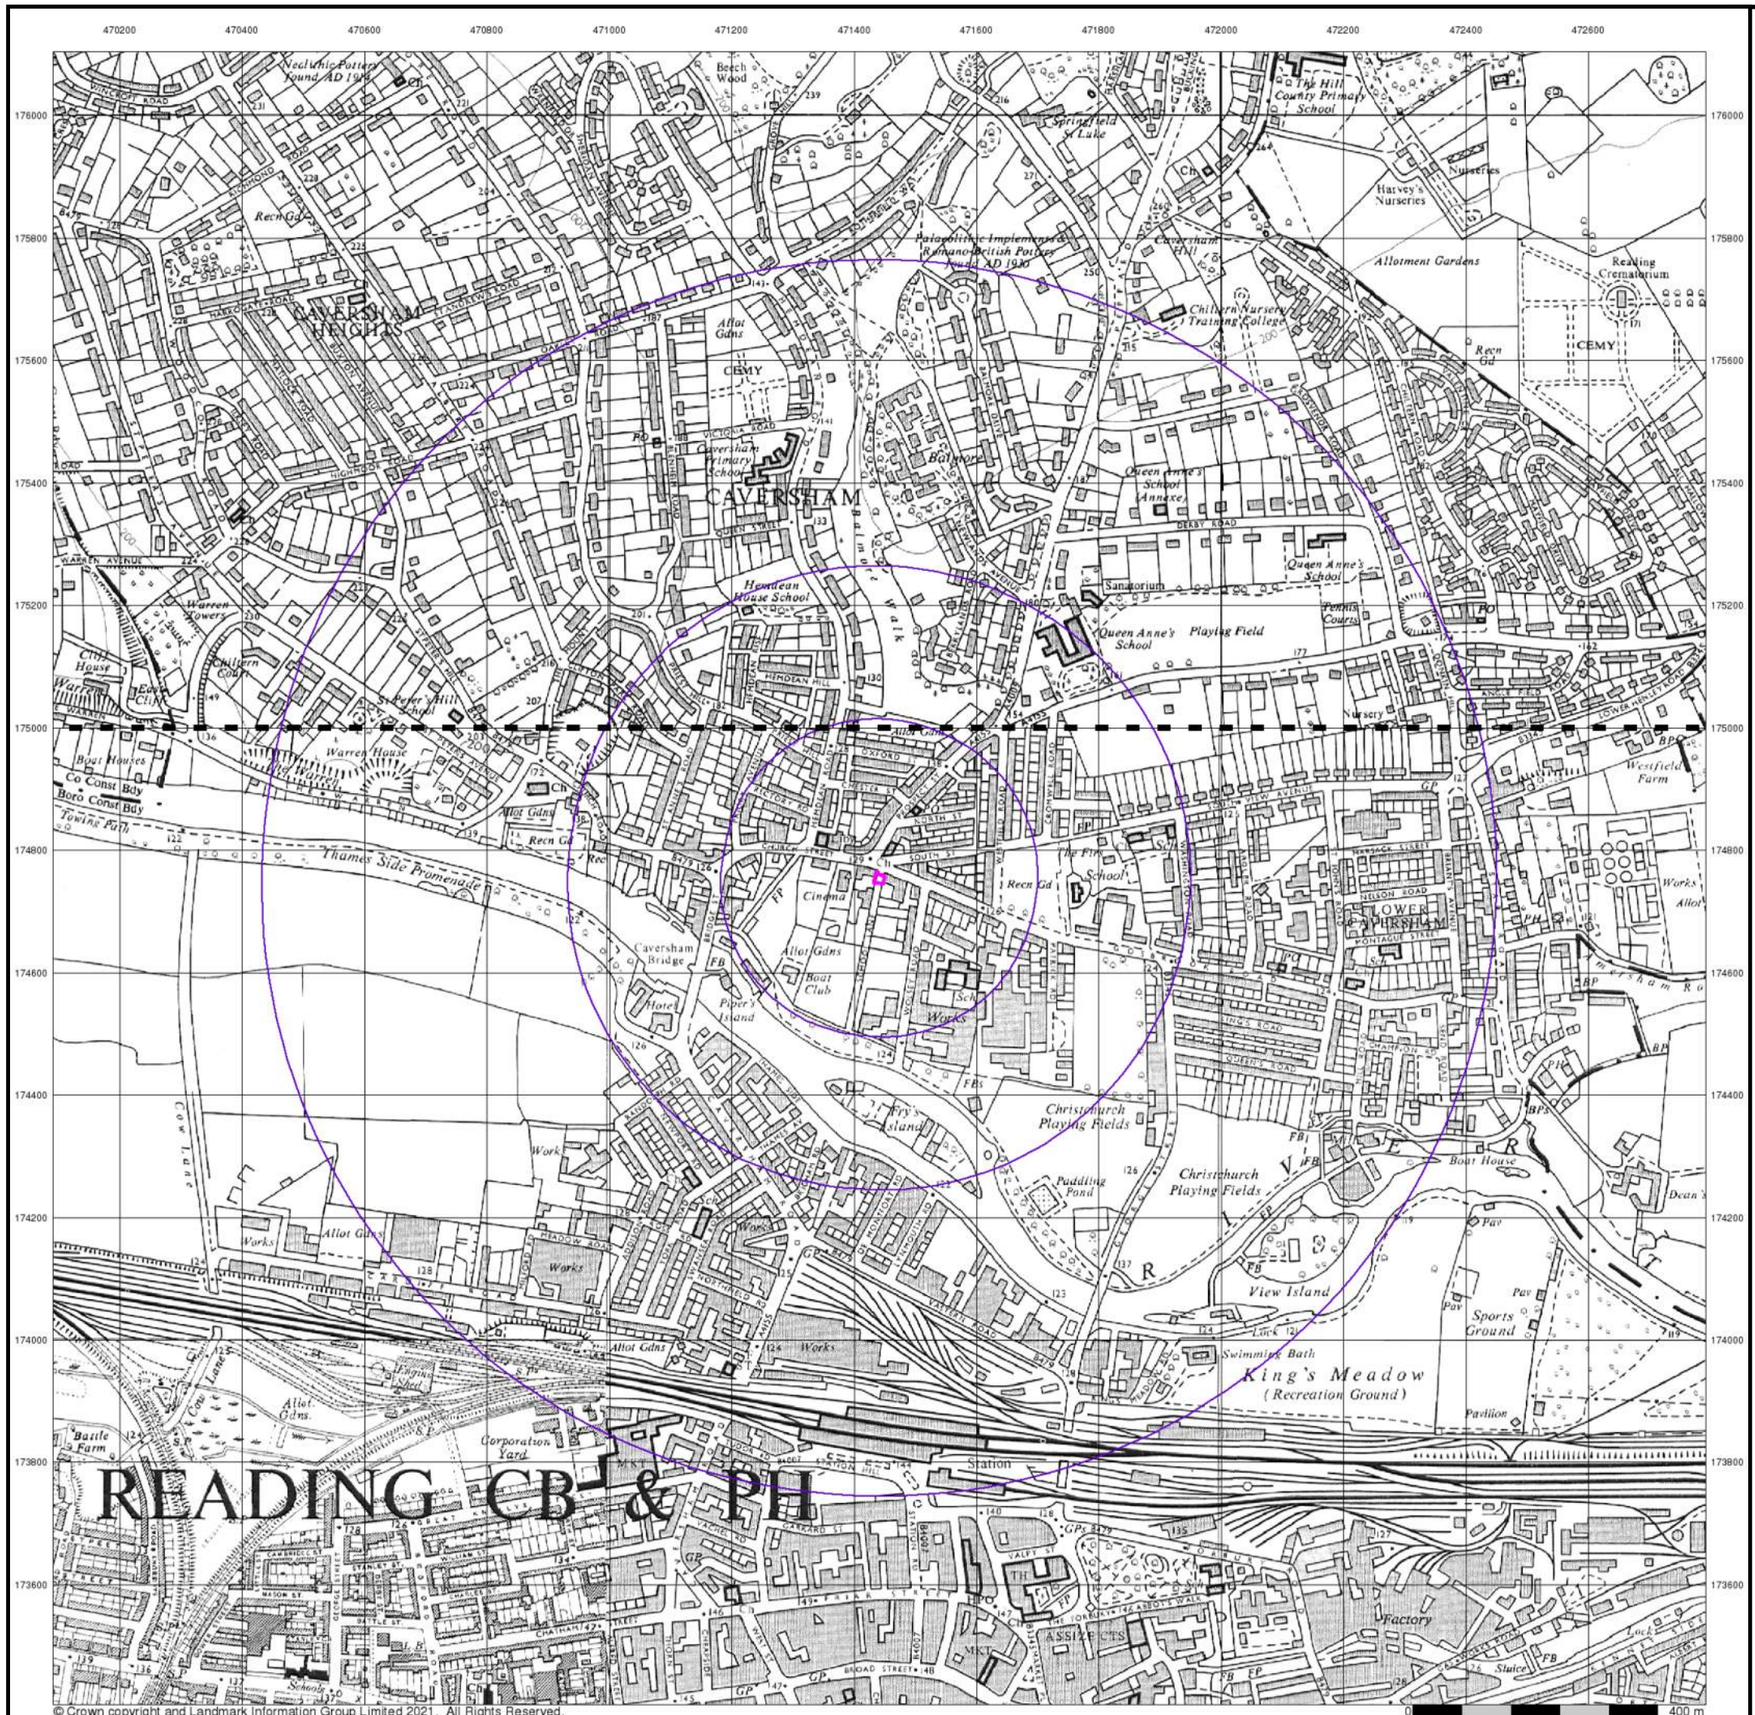

FAIRHURST

Ordnance Survey Plan

Published 1961 - 1962

Source map scale - 1:10,000


The historical maps shown were reproduced from maps predominantly held at the scale adopted for England, Wales and Scotland in the 1840`s. In 1854 the 1:2,500 scale was adopted for mapping urban areas; these maps were used to update the 1:10,560 maps. The published date given therefore is often some years later than the surveyed date. Before 1938, all OS maps were based on the Cassini Projection, with independent surveys of a single county or group of counties, giving rise to significant inaccuracies in outlying areas. In the late 1940`s, a Provisional Edition was produced, which updated the 1:10,560 mapping from a number of sources. The maps appear unfinished - with all military camps and other strategic sites removed. These maps were initially overprinted with the National Grid. In 1970, the first 1:10,000 maps were produced using the Transverse Mercator Projection. The revision process continued until recently, with new editions appearing every 10 years or so for urban areas.

Map Name(s) and Date(s)

SU77NW
1961
1:10,560

SU77SW
1962
1:10,560

Historical Map - Slice A

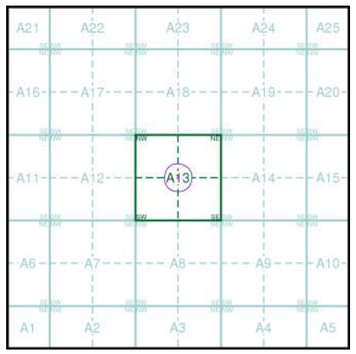

Order Details

Order Number:	287958853_1_1
Customer Ref:	118515
National Grid Reference:	471440, 174750
Slice:	A
Site Area (Ha):	0.03
Search Buffer (m):	1000

Site Details

1 Archway House, Gosbrook Road, Caversham, READING, RG4 8HU

Landmark INFORMATION GROUP
Tel: 0844 844 9952
Fax: 0844 844 9951
Web: www.envirocheck.co.uk



© Crown copyright and Landmark Information Group Limited 2021. All Rights Reserved.

FAIRHURST

Ordnance Survey Plan

Published 1973

Source map scale - 1:10,000


The historical maps shown were reproduced from maps predominantly held at the scale adopted for England, Wales and Scotland in the 1840`s. In 1854 the 1:2,500 scale was adopted for mapping urban areas; these maps were used to update the 1:10,560 maps. The published date given therefore is often some years later than the surveyed date. Before 1938, all OS maps were based on the Cassini Projection, with independent surveys of a single county or group of counties, giving rise to significant inaccuracies in outlying areas. In the late 1940`s, a Provisional Edition was produced, which updated the 1:10,560 mapping from a number of sources. The maps appear unfinished - with all military camps and other strategic sites removed. These maps were initially overprinted with the National Grid. In 1970, the first 1:10,000 maps were produced using the Transverse Mercator Projection. The revision process continued until recently, with new editions appearing every 10 years or so for urban areas.

Map Name(s) and Date(s)

SU77NW
1973
1:10,000

SU77SW
1973
1:10,000

Historical Map - Slice A

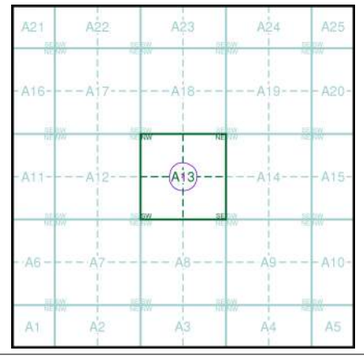

Order Details

Order Number:	287958853_1_1
Customer Ref:	118515
National Grid Reference:	471440, 174750
Slice:	A
Site Area (Ha):	0.03
Search Buffer (m):	1000

Site Details

1 Archway House, Gosbrook Road, Caversham, READING, RG4 8HU

Landmark INFORMATION GROUP

Tel: 0844 844 9952
Fax: 0844 844 9951
Web: www.envirocheck.co.uk



© Crown copyright and Landmark Information Group Limited 2021. All Rights Reserved.

FAIRHURST


Ordnance Survey Plan

Published 1979


Source map scale - 1:10,000

The historical maps shown were reproduced from maps predominantly held at the scale adopted for England, Wales and Scotland in the 1840`s. In 1854 the 1:2,500 scale was adopted for mapping urban areas; these maps were used to update the 1:10,560 maps. The published date given therefore is often some years later than the surveyed date. Before 1938, all OS maps were based on the Cassini Projection, with independent surveys of a single county or group of counties, giving rise to significant inaccuracies in outlying areas. In the late 1940`s, a Provisional Edition was produced, which updated the 1:10,560 mapping from a number of sources. The maps appear unfinished - with all military camps and other strategic sites removed. These maps were initially overprinted with the National Grid. In 1970, the first 1:10,000 maps were produced using the Transverse Mercator Projection. The revision process continued until recently, with new editions appearing every 10 years or so for urban areas.

Map Name(s) and Date(s)

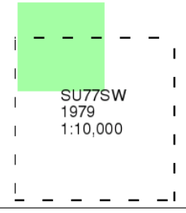

Historical Map - Slice A

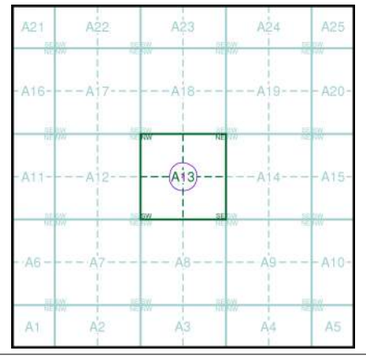

Order Details

Order Number:	287958853_1_1
Customer Ref:	118515
National Grid Reference:	471440, 174750
Slice:	A
Site Area (Ha):	0.03
Search Buffer (m):	1000

Site Details

1 Archway House, Gosbrook Road, Caversham, READING, RG4 8HU

Landmark INFORMATION GROUP

Tel: 0844 844 9952
Fax: 0844 844 9951
Web: www.envirocheck.co.uk



© Crown copyright and Landmark Information Group Limited 2021. All Rights Reserved.

FAIRHURST

Ordnance Survey Plan

Published 1990 - 1991

Source map scale - 1:10,000


The historical maps shown were reproduced from maps predominantly held at the scale adopted for England, Wales and Scotland in the 1840`s. In 1854 the 1:2,500 scale was adopted for mapping urban areas; these maps were used to update the 1:10,560 maps. The published date given therefore is often some years later than the surveyed date. Before 1938, all OS maps were based on the Cassini Projection, with independent surveys of a single county or group of counties, giving rise to significant inaccuracies in outlying areas. In the late 1940`s, a Provisional Edition was produced, which updated the 1:10,560 mapping from a number of sources. The maps appear unfinished - with all military camps and other strategic sites removed. These maps were initially overprinted with the National Grid. In 1970, the first 1:10,000 maps were produced using the Transverse Mercator Projection. The revision process continued until recently, with new editions appearing every 10 years or so for urban areas.

Map Name(s) and Date(s)

SU77NW
1991
1:10,000

SU77SW
1990
1:10,000

Historical Map - Slice A

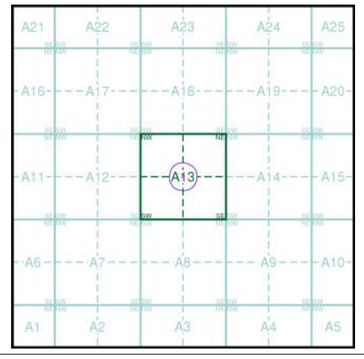

Order Details

Order Number:	287958853_1_1
Customer Ref:	118515
National Grid Reference:	471440, 174750
Slice:	A
Site Area (Ha):	0.03
Search Buffer (m):	1000

Site Details

1 Archway House, Gosbrook Road, Caversham, READING, RG4 8HU

Landmark INFORMATION GROUP
Tel: 0844 844 9952
Fax: 0844 844 9951
Web: www.envirocheck.co.uk



© Copyright Landmark Information Group Ltd. All Rights Reserved.

FAIRHURST


Reading

Published 1990


Source map scale - 1:10,000

These maps were produced by the Russian military during the Cold War between 1950 and 1997, and cover 103 towns and cities throughout the U.K. The maps are produced at 1:25,000, 1:10,000 and 1:5,000 scale, and show detailed land use, with colour-coded areas for development, green areas, and non-developed areas. Buildings are coloured black and important building uses (such as hospitals, post offices, factories etc.) are numbered, with a numbered key describing their use.
They were produced by the Russians for the benefit of navigation, as well as strategic military sites and transport hubs, for use if they were to have invaded the U.K. The detailed information provided indicates that the areas were surveyed using land-based personnel, on the ground, in the cities that are mapped.

Map Name(s) and Date(s)

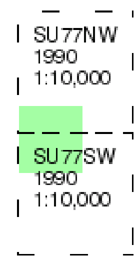

Russian Map - Slice A

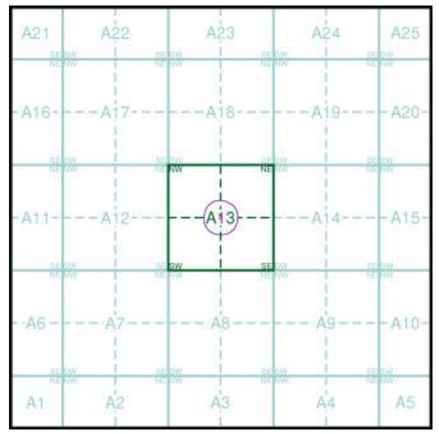


Order Details

Order Number: 287958853_1_1
Customer Ref: 118515
National Grid Reference: 471440, 174750
Slice: A
Site Area (Ha): 0.03
Search Buffer (m): 1000

Site Details

1 Archway House, Gosbrook Road, Caversham, READING, RG4 8HU

Landmark INFORMATION GROUP
Tel: 0844 844 9952
Fax: 0844 844 9951
Web: www.envirocheck.co.uk

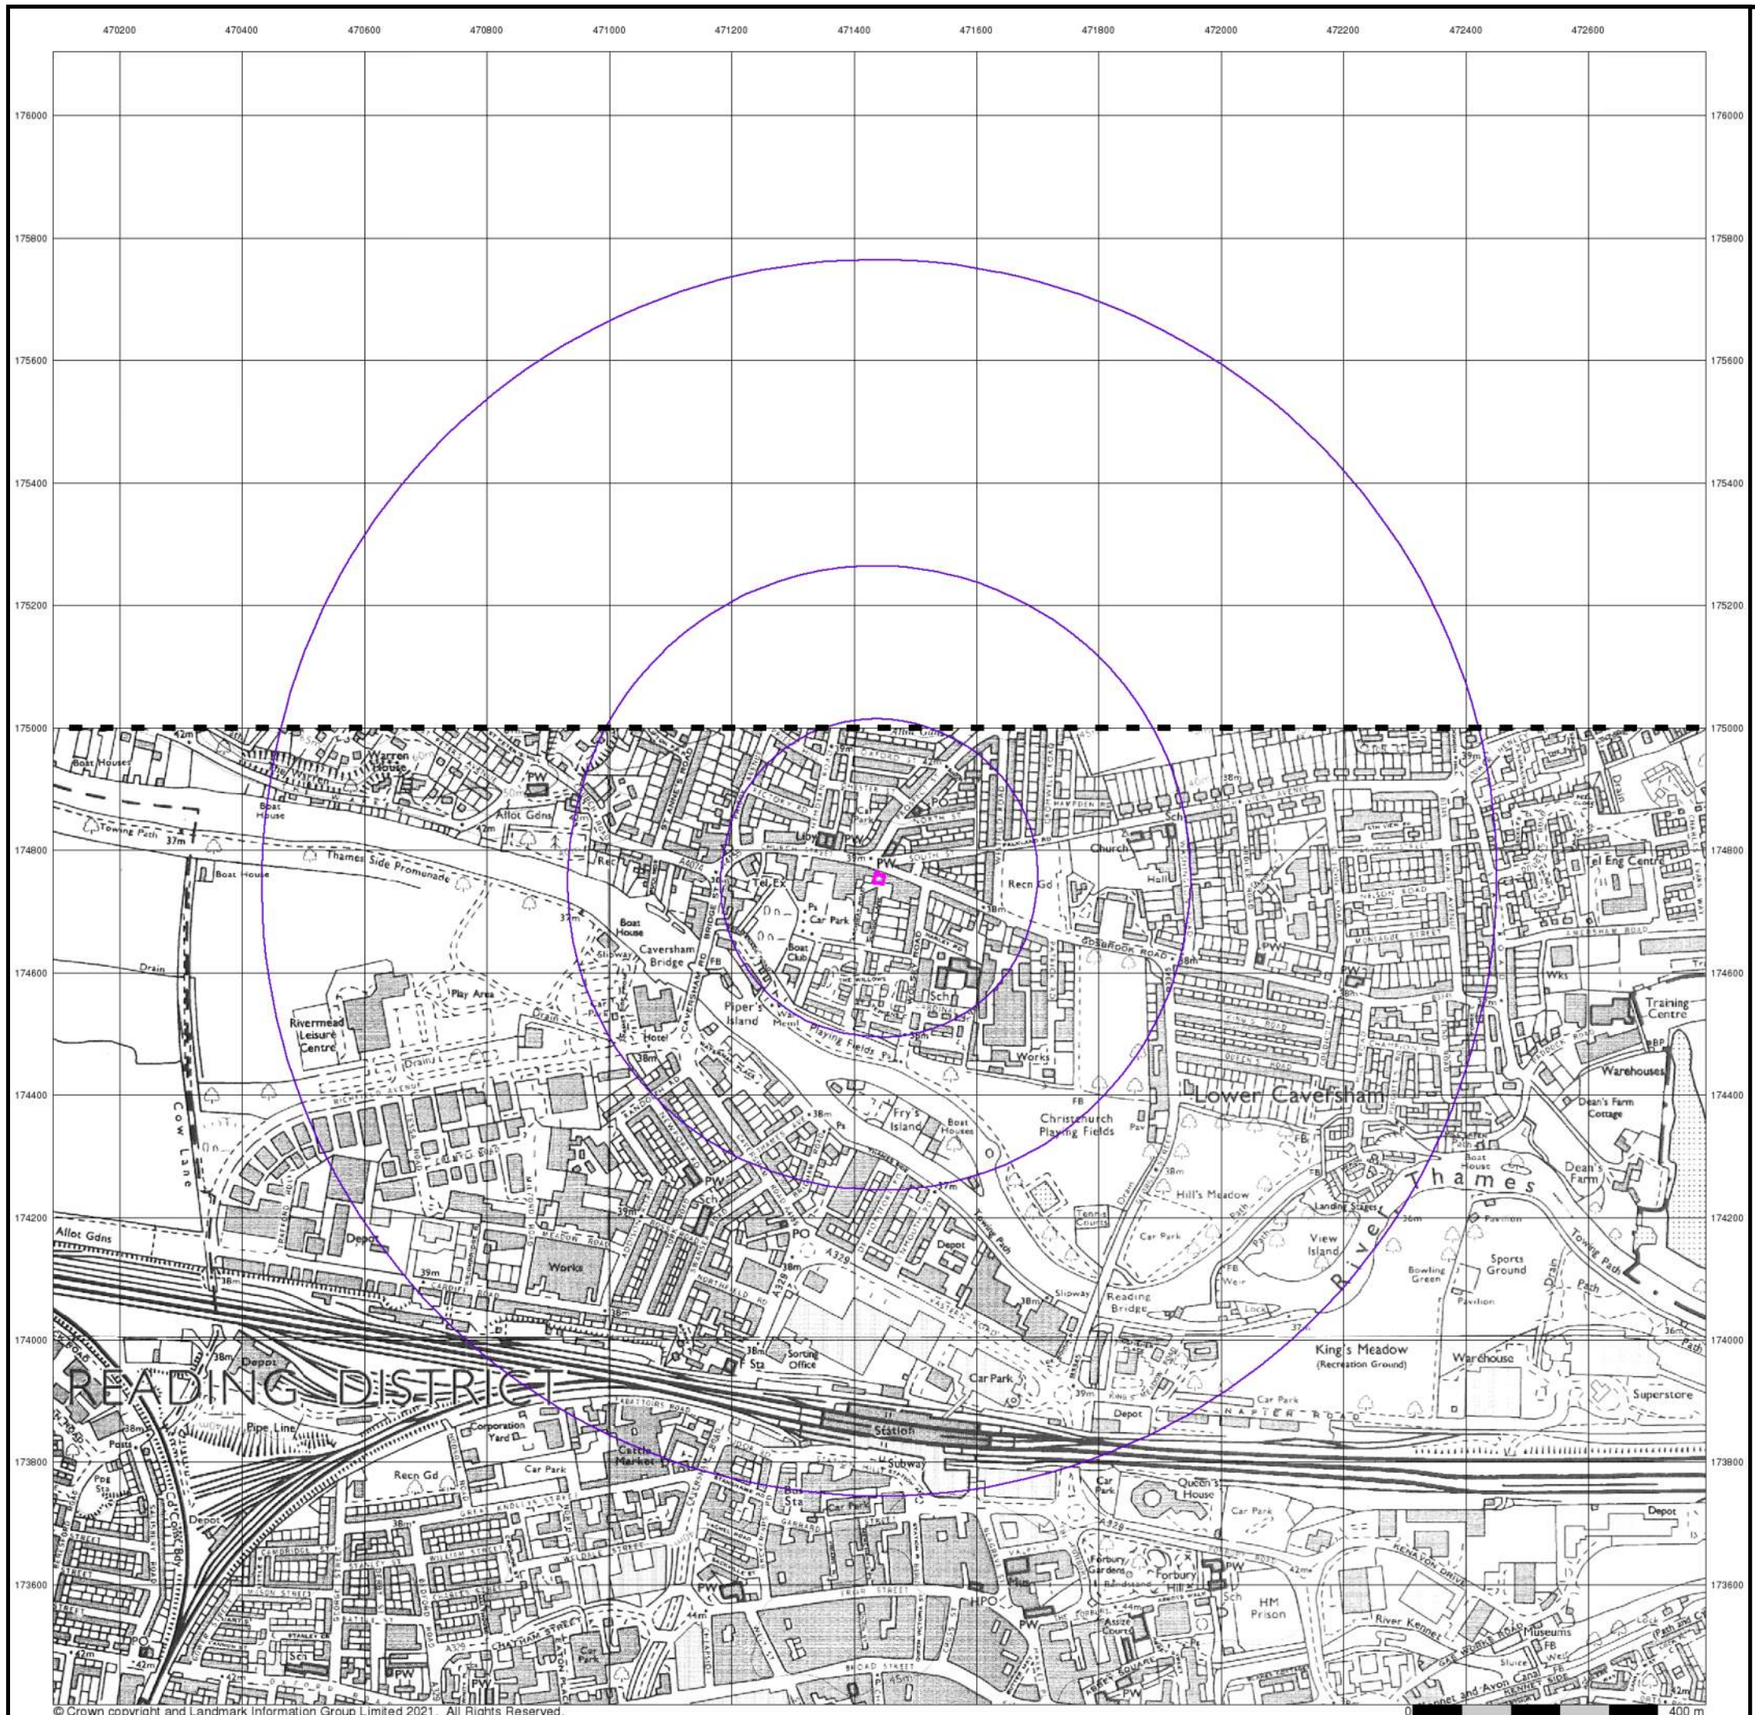

© Crown copyright and Landmark Information Group Limited 2021. All Rights Reserved.

FAIRHURST


Ordnance Survey Plan

Published 1995


Source map scale - 1:10,000

The historical maps shown were reproduced from maps predominantly held at the scale adopted for England, Wales and Scotland in the 1840`s. In 1854 the 1:2,500 scale was adopted for mapping urban areas; these maps were used to update the 1:10,560 maps. The published date given therefore is often some years later than the surveyed date. Before 1938, all OS maps were based on the Cassini Projection, with independent surveys of a single county or group of counties, giving rise to significant inaccuracies in outlying areas. In the late 1940`s, a Provisional Edition was produced, which updated the 1:10,560 mapping from a number of sources. The maps appear unfinished - with all military camps and other strategic sites removed. These maps were initially overprinted with the National Grid. In 1970, the first 1:10,000 maps were produced using the Transverse Mercator Projection. The revision process continued until recently, with new editions appearing every 10 years or so for urban areas.

Map Name(s) and Date(s)

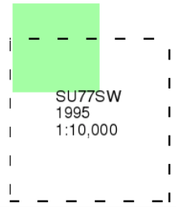

Historical Map - Slice A

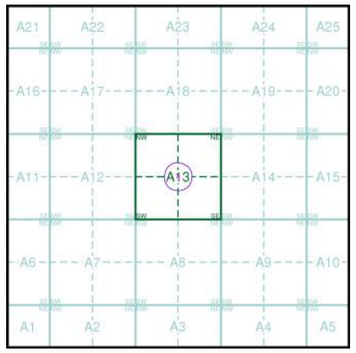

Order Details

Order Number:	287958853_1_1
Customer Ref:	118515
National Grid Reference:	471440, 174750
Slice:	A
Site Area (Ha):	0.03
Search Buffer (m):	1000

Site Details

1 Archway House, Gosbrook Road, Caversham, READING, RG4 8HU

Landmark INFORMATION GROUP

Tel: 0844 844 9952
Fax: 0844 844 9951
Web: www.envirocheck.co.uk



FAIRHURST


10k Raster Mapping

Published 1999


Source map scale - 1:10,000

The historical maps shown were produced from the Ordnance Survey`s 1:10,000 colour raster mapping. These maps are derived from Landplan which replaced the old 1:10,000 maps originally published in 1970. The data is highly detailed showing buildings, fences and field boundaries as well as all roads, tracks and paths. Road names are also included together with the relevant road number and classification. Boundary information depiction includes county, unitary authority, district, civil parish and constituency.

Map Name(s) and Date(s)

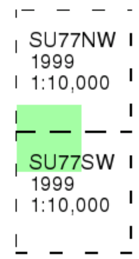

Historical Map - Slice A

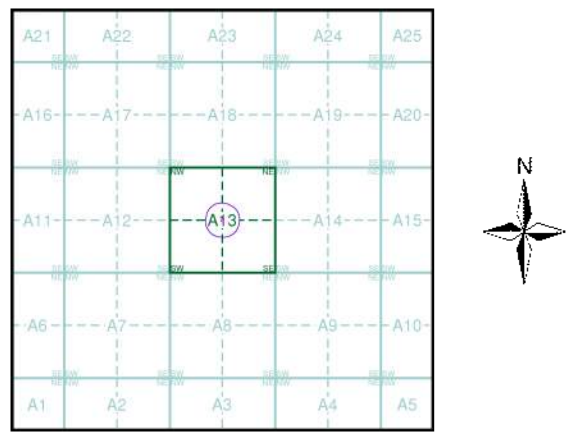

Order Details

Order Number: 287958853_1_1
Customer Ref: 118515
National Grid Reference: 471440, 174750
Slice: A
Site Area (Ha): 0.03
Search Buffer (m): 1000

Site Details

1 Archway House, Gosbrook Road, Caversham, READING, RG4 8HU

Landmark INFORMATION GROUP

Tel: 0844 844 9952
Fax: 0844 844 9951
Web: www.envirocheck.co.uk



© Crown copyright. All Rights Reserved. Licence Number 100022432.

FAIRHURST

10k Raster Mapping

Published 2006

Source map scale - 1:10,000


The historical maps shown were produced from the Ordnance Survey`s 1:10,000 colour raster mapping. These maps are derived from Landplan which replaced the old 1:10,000 maps originally published in 1970. The data is highly detailed showing buildings, fences and field boundaries as well as all roads, tracks and paths. Road names are also included together with the relevant road number and classification. Boundary information depiction includes county, unitary authority, district, civil parish and constituency.

Map Name(s) and Date(s)

SU77NW
2006
1:10,000

SU77SW
2006
1:10,000

Historical Map - Slice A

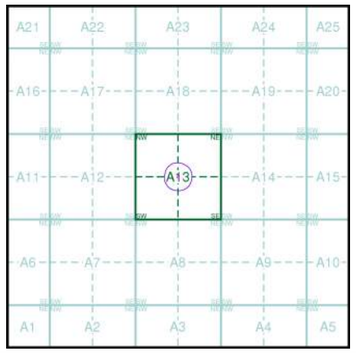

Order Details

Order Number:	287958853_1_1
Customer Ref:	118515
National Grid Reference:	471440, 174750
Slice:	A
Site Area (Ha):	0.03
Search Buffer (m):	1000

Site Details

1 Archway House, Gosbrook Road, Caversham, READING, RG4 8HU

Landmark INFORMATION GROUP
Tel: 0844 844 9952
Fax: 0844 844 9951
Web: www.envirocheck.co.uk



FAIRHURST

VectorMap Local

Published 2021

Source map scale - 1:10,000


VectorMap Local (Raster) is Ordnance Survey's highest detailed 'backdrop' mapping product. These maps are produced from OS's VectorMap Local, a simple vector dataset at a nominal scale of 1:10,000, covering the whole of Great Britain, that has been designed for creating graphical mapping. OS VectorMap Local is derived from large-scale information surveyed at 1:1250 scale (covering major towns and cities),1:2500 scale (smaller towns, villages and developed rural areas), and 1:10 000 scale (mountain, moorland and river estuary areas).

Map Name(s) and Date(s)

SU77NW
2021
Variable

SU77SW
2021
Variable

Historical Map - Slice A

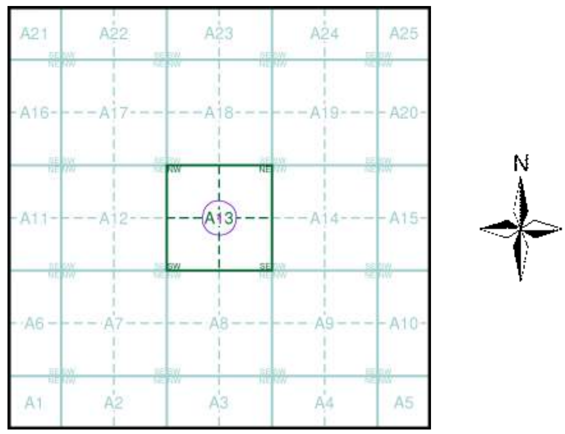

Order Details

Order Number: 287958853_1_1
Customer Ref: 118515
National Grid Reference: 471440, 174750
Slice: A
Site Area (Ha): 0.03
Search Buffer (m): 1000

Site Details

1 Archway House, Gosbrook Road, Caversham, READING, RG4 8HU

Landmark INFORMATION GROUP

Tel: 0844 844 9952
Fax: 0844 844 9951
Web: www.envirocheck.co.uk

Appendix D

BGS Borehole Records

SU77SW/6a c.7124.7477

RECORD OF BOREHOLE No: 1

Location : CAVERSHAM T.E. EXT. SHEET 1 OF 3

Contract No. : CF 6069 / 1392 Borehole Dia : 0.20m

Type of Boring : Shell and Auger Casing : 0.20m to 24.00m

Date (started) : 28th May 1975 Ground Level : 38.93m OD

Date & Time	Depth of Casing	Water Level	SAMPLES Depth	Type	No.	STRATA Legend	Depth	Level	DESCRIPTION OF STRATA
							0.00	38.93	MADE GROUND
			0.75 N=4	D	1				0.00 - 0.40 Asphalt on brick rubble 0.40 - 1.20 Dark brown sandy clayey topsoil with brick fragments.
							1.20	37.73	
			1.50 N=22	D	2		1.40	37.53	Brown sandy CLAY with flint gravel.
1730 29/5 0800	2.25 2.25	DRY DRY	2.25	D	3				
			2.70	W	4				
			3.00 N=19	D	5				Medium dense fine medium and coarse grained sub-angular flint GRAVEL with a little sand. Becoming coarser with depth and containing flint cobbles.
			3.75	D	Co				
			4.50 N=25	D	7				
			5.25	D	8				5.25m pocket of light brown sandy clay
			6.15 N=16	D	9				
			7.00	D	10		7.10	31.83	
1300 1330	7.50 7.50	5.05 3.90	7.50 C=5	D	11				
			8.25	D	12				Medium hard CHALK with numerous flints
			9.00 C=7	D	13				
			9.75	D	14		(10.00)	(28.93)	

REMARKS: Water added to borehole to top of chalk
Because of presence of large flints all S.P.T's in chalk above 15m were taken with solid cone.

SCALE 1:50

Foundation Engineering Ltd.

SU77SW/6a. c. 7124. 747

RECORD OF BOREHOLE No: 1

Location : CAVERSHAM T.E. EXT
Contract No. : CF 6669/1392
Type of Boring : Shell and Auger
Date (started) : 28th May 1975

SHEET 2 OF 3
Borehole Dia : 0·20m
Casing : 0·20m to 24·60m
Ground Level :

Date & Time	Depth of Casing	Water Level	SAMPLES Depth	Type	No.	STRATA Legend	Depth	Level	DESCRIPTION OF STRATA
							(10·00)	(28·93)	Stratum continues
			10·50 C = 9	D	14				Medium hard CHALK with numerous flints.
			11·25	D	15				
			12·10 C = 7	D	16				
			12·80	D	17				
			13·50 C = 7	D	18				
			14·25	D	19				
1730 30/5 0800	15·00 15·00	4·60 2·75	15·20 N = 33	D	20				
			16·00	D	21				Below about 16·00 becoming harder and more brittle.
			16·50 N = 44	D	22				
			17·25	D	23				
			18·20 N = 51	D	24				
			19·00	D	25				
			19·60 N = 60	D	26				
							(20·00)	(18·93)	

REMARKS:

SCALE 1 : 50

Foundation

SU77SW/6A u 7124 7477

RECORD OF BOREHOLE No: 1

Location : CAVERSHAM T.E. EXT. SHEET 3 OF 3

Contract No. : CFCo69/1392 Borehole Dia : 0·20m

Type of Boring : ~~Shell and~~ Auger Casing : 8·20m to 24·00m

Date (started) : 28th May 1975 Ground Level : 38·93m OD

Date & Time	Depth of Casing	Water Level	SAMPLES Depth	Type	No.	STRATA Legend	Depth	Level	DESCRIPTION OF STRATA
							(20·00)	(18·93)	Stratum continues
			20·25	D	27				Hard brittle CHALK with numerous flints
1300	21·00	2·70							
1345	21·00	2·70	21·15 N=68	D	28				
			21·80	D	29				
			22·50 N=84	D	30				
			23·25	D	31				
			24·00 N=52/0·15m	D	32				
			25·00 N=54/0·15m	D	33	EOB	25·00	13·93	

Water levels in piezometer

Date	Depth
3/Co	2·00m
4/Co	2·00m
5/Co	2·10m
6/Co	1·98m

REMARKS: PIEZOMETER DETAILS:- GL - 6·90 Cement and bentonite grout
6·90 - 7·40 Bentonite seal
7·40 - 8·60 Sharp sand and ballast. Piezometer tip at 8·30
8·60 - 8·80 Bentonite seal
8·80 - 25·30 Borehole backfill Foundation Engineering Ltd.

SCALE 1 : 50

SU 77 SW 16 b c. 7124.74

RECORD OF BOREHOLE No: 2

Location : CAVERSHAM T.E. EXT. SHEET 1 OF 2

Contract No. : CF Co Co9/ 1392 Borehole Dia : 0·20m

Type of Boring : Shell and Auger Casing : 0·20m to 16·0m

Date (started) : 2nd June 1975 Ground Level : 38·59m OD

Date & Time	Depth of Casing	Water Level	SAMPLES Depth	Type	No.	STRATA Legend	Depth	Level	DESCRIPTION OF STRATA
							0·00	38·59	MADE GROUND
			0·75 N = 15	D	1				Hardcore and dark brown sandy clay.
							1·20	37·39	
			1·50 N = 18	D	2				Medium dense fine medium course grained sub-angular Flint GRAVEL with a little sand. Becoming courser with depth and containing Flint cobbles.
			2·25	D	3				
			3·00 N = 17	D	4				
			3·75	D	5				
			4·30	W					
			4·50 N = 19	D	6				
			5·25	D	7				
			5·70 N = 13	D	8				5·60 - 6·10 grey/brown silty slightly sandy CLAY with f.m. gravel.
			6·20	D	9				
18 00 3/6 0800	6·90 6·90	4·10 2·50	7·00 C = 8	D	10		6·90	31·69	
			7·75	D	11				Medium hard CHALK with numerous flints.
			8·50 N = 15	D	12				
			9·25	D	13				
			10·00	D	14		(10·00)	(28·59)	

REMARKS: Water added to borehole to top of chalk
S.P.T. at 7·00m with solid cone.

SCALE 1 : 50.

Foundation Engineering Ltd.

SU77SW/6 b c. 7124. 7417

RECORD OF BOREHOLE No: 2

Location : CAVERSHAM T.E. EXT.
Contract No. : CFCC69/1392
Type of Boring : Shell and Auger
Date (started) : 2nd June 1975

SHEET 2 OF 2
Borehole Dia : 0·20m
Casing : 0·20m to 15·0m
Ground Level : 38·59m OD

Date & Time	Depth of Casing	Water Level	SAMPLES Depth	Type	No.	STRATA Legend	Depth	Level	DESCRIPTION OF STRATA
			10·00 N = 17	D	14		(10·00)	(28·59)	Stratum continues
			10·75	D	15				Medium hard CHALK with numerous flints
			11·50 N = 17	D	16				
			12·25	D	17				
1300	13·00	3·00	13·00 N = 33	D	18				Below about 13.00m becoming hard.
1300	13·00	2·30							
			14·00	D	19				
1500	15·00	4·30	15·00 N = 49	D	20	EOB	15·00	23·59	

Water levels in piezometers

Date	Depth
4/6	1·97m
5/6	1·75m
6/6	1·65m

REMARKS: PIEZOMETER DETAILS:- GL - 13·40 Cement and bentonite grout
13·40 - 13·70 Bentonite seal
13·70 - 15·00 Sharp sand and bellcast. Piezometer tip at 14·40m

SCALE 1 : 50

SU 77 SW | 6 E c. 7124 747

RECORD OF BOREHOLE No: 3

Location : CAVERSHAM T.E. EXT. SHEET 1 OF 2

Contract No. : CF Co69 / 1392 Borehole Dia : 0·20m

Type of Boring : Shell and Auger Casing : 0·20m to 14·50m

Date (started) : 4th June 1975 Ground Level : 38·45m OD

Date & Time	Depth of Casing	Water Level	SAMPLES Depth	Type	No.	STRATA Legend	Depth	Level	DESCRIPTION OF STRATA
							0·00	38·45	MADE GROUND
			0·75 N = 15	D	1				Rubble and flints in a dark grey silty clay matrix
							0·90	37·55	
			1·50 N = 22	D	2				
			2·25	D	3				Medium dense fine medium and course grained sub-angular flint GRAVEL with little sand. Becoming coarser with depth and containing flint cobbles
			2·95 3·00 N = 18	W D	4				
			3·75	D	5				
			4·50 N = 26	D	6				
			5·25	D	7				
			6·00 N = 18	D	8				
			6·75	D	9				
1300	7·00	4·20	7·10	D	10		7·00	31·45	
1330	7·00	3·00	7·50 N = 9	D	11				
			8·25	D	12				Medium hard CHALK with numerous flints.
			9·10 N = 12	D	13				
			9·80	D	14				
							(10·00)	(28·45)	

REMARKS: Water added to borehole to top of chalk.

SCALE 1 : 50

Foundation Engineering Ltd.

SU77SW/6C E.7124.7477

RECORD OF BOREHOLE No: 3

Location : CAVERSHAM T.E. EXT. SHEET 2 OF 2

Contract No. : CF C669/1392 Borehole Dia : 0·20m

Type of Boring : Shell and Auger Casing : 0·20m to 14·60m

Date (started) : 4th June 1975 Ground Level : 38·45m OD

Date & Time	Depth of Casing	Water Level	SAMPLES Depth	Type	No.	STRATA Legend	Depth	Level	DESCRIPTION OF STRATA
							(10·00)	(28·45)	Stratum continues
			10·50 N = 13	D	15				Medium hard CHALK with numerous flints
			11·25	D	16				
			12·00 N = 11	D	17				
			12·75	D	18				Below about 13·00 m becoming harder.
			13·50 N = 25	D	19				
			14·25	D	20				
18·00	14·50	2·95	15·00 N = 31	D	21	EOB	15·00	23·45	

Water levels in piezometers

Date	Depth
5/Co	2·00m
6/Co	1·78m

REMARKS: PIEZOMETER DETAILS:- G L - 8·40 Cement and bentonite grout

8·40 - 8·80 Bentonite seal

8·80 - 10·00 Sharp sand and ballast. Piezometer tip at 9·60m

10·00 - 10·40 Bentonite seal

10·40 - 15·00 Borehole backfill

SCALE 1 : 50

Foundation Engineering Ltd.

BOREHOLE Two

The Willows, Wolsey Road, Caversham.

Date of boring 26.07.1983

Diameter of boring : 150 mm

Lining tubes : 150 mm to 9.00m

Ground Level

Description of Strata	Change of Strata: Legend	Change of Strata: Depth (m)	Change of Strata: Reduced Level (m)	S.P.T. C.P.T. N-value	Samples: Depth (m)	Samples: Type	Water Level (m)	Depth of Casing (m)
MADE GROUND - Sandy brown loam with dark brown clay, brick and wood fill		1.00		3	1.00	B		
VALLEY GRAVEL - Fine medium coarse GRAVEL with slight traces of coarse sand throughout.		2.00		14	2.00	B/W	1.90	
		3.00		18	3.00	B		
- Distinct terrace layers conspicuous by alternating and graded bedding		4.00		23	4.50	B		
		5.00						
		6.00		33	6.00	B		
- Dense coarse GRAVELS with cobble content increasing with depth		7.00		37	7.50	B		
		8.00						
UPPER CHALK (CRETACEOUS) Clean white rubbly CHALK - with hard fragments		9.00			8.75	B		9.00
				18	9.50			
		10.00						

July, 1983	BOREHOLE LOG	Report No.S.421

BOREHOLE *Three*

The Willows, Wolsey Road, Caversham

Date of boring *25.07.1983*

Diameter of boring : *150* mm

Lining tubes : *150* mm to *8.90*m

Ground Level

Description of Strata	Change of Strata: Legend	Change of Strata: Depth (m)	Change of Strata: Reduced Level (ft)	S.P.T. C.P.T. N-value	Samples: Depth (m)	Samples: Type	Water Level (m)	Depth of Casing (m)
MADE GROUND *Dark brown soft loam with abundent fill deposits of wood, concrete, brick and tar.*		*1.00*		*14*	*1.50*	*B*	▼	
					2.00	*W*	*1.75*	
VALLEY GRAVEL *- Fine medium coarse gravels with traces of sand throughout*		*2.00*		*16*	*2.50*	*B*		
		3.00		*19*	*3.50*	*B*		
- Terraces quite distinct, conspicuous by alternating and graded bedding		*4.00*						
		5.00		*24*	*5.00*	*B*		
- Dense coarse gravels and frequent cobbles		*6.00*						
		7.00		*34*	*6.50*	*B*		
		8.00		*18*	*8.00*	*B*		
UPPER CHALK (CRETACEOUS) *Clean white rubbly CHALK with hard fragments*		*9.00*						*8.90*
		10.00		*20*	*9.50*	*B*		

July, 1983 | *BOREHOLE LOG* | *Report No. S.421*

BOREHOLE One

The Willows, Wolsey Road, Caversham.

Date of boring 21/22.07.1983

Diameter of boring : 150 mm

Lining tubes : 150 mm to 9.80m


Ground Level

Description of Strata	Change of Strata: Legend	Change of Strata: Depth (m)	Change of Strata: Reduced Level (m)	S.P.T. C.P.T. N-value	Samples: Depth (m)	Samples: Type	Water Level (m)	Depth of Casing (m)
MADE GROUND Soft dark brown silty sandy loam with abundant brick, concrete and wood fragments		1.00		2	1.00	B		
VALLEY GRAVEL Fine medium coarse GRAVELS with a trace of sand throughout.		2.00		14	2.00	B/W	1.70	
		3.00		15	3.00	B		
- Distinct terrace layers conspicuous by alternating and graded bedding.		4.00		20	4.50	B		
		5.00						
Dense coarse GRAVELS with some cobbles		6.00		21	6.00	B		
		7.00		39	7.50	B		
		8.00						
UPPER CHALK (CRETACEOUS) Clean white rubbly CHALK - with hard fragments.		9.00		18	9.50	B		9.80
		10.00						

July, 1983	BOREHOLE LOG	Report No.S.421

Appendix E

Zetica UXO Maps

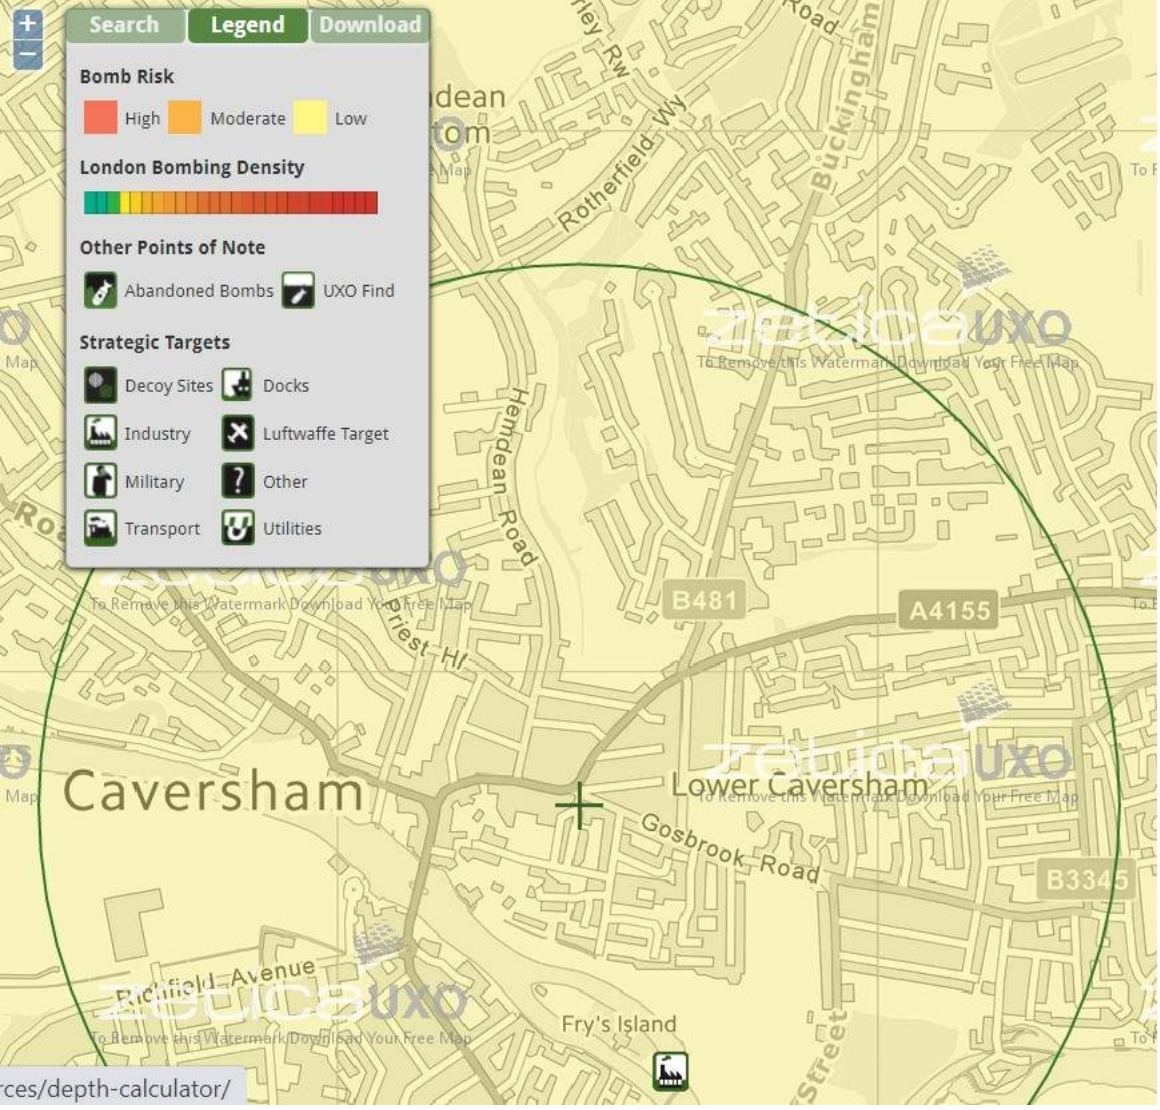

rces/depth-calculator/

Appendix F

Principles of Environmental Risk Assessment

Principles of Environmental Risk Assessment

The Environmental Protection Act (1990), Part II A Contaminated Land (Section 57 of the Environment Act 1995), revised by Scottish Statutory Instrument No.658 (2005), and the Contaminated Land Regulations (1999) provide a basis on which to determine the risks and liabilities presented by a contaminated site. Contaminated Land is defined within Annex 3, Chapter A Part 1- Scope of Chapter and in all those Sections mentioned as:

"Any land which appears to the local authority in whose area it is situated to be in such a condition, by reason of substances in, on or under the land that:

(a) Significant harm is being caused or there is significant possibility of such harm being caused; or

(b) Significant pollution of the water environment is being caused or there is a significant possibility of such pollution being caused."

Section 57 of the Environment Act 1995 requires that any site identified as being "contaminated" by the Local Authority will be registered by them and remediation will be required to render the site fit for use.

The presence of contamination is not the sole factor for deciding whether a site is contaminated. Relevant parties should identify site-specific risks and provide objective, cost-effective methods to manage the contamination in a manner that satisfies the proposed end-use.

A risk-based approach, which takes both technical and non-technical aspects into consideration when making decisions on contamination resulting from past, present or future human activities, is advocated. The assessment of environmental risks generally relies on the identification of three principal elements forming a 'pollutant linkage':

SOURCE: the contaminant

PATHWAY: the route through which the contaminant can migrate, and

RECEPTOR: any human, animal, plant, water environment or property that may be adversely affected (harmed) by the contaminant

In the absence of any one of these elements, on any given site, there is no risk. Where all three elements are present, risk assessment is required to determine the significance of the harm that is being or may be caused. As outlined above, the terms of the Contaminated Land regime specify that remediation need only be implemented where a site is causing, or there is a significant possibility that it will cause, significant harm, or significant pollution to the water environment.

Development of contaminated land is usually addressed through the application of planning and development legislation and guidance (i.e. Planning Advice Note 33). The suitable for use approach is seen as the most appropriate to deal with contaminated land, taking account of environmental, social and economic objectives. The assessment is made in the context of the proposed land use (i.e. residential, retail, open-space and tourist developments).

Appendix G
Consultation Response

Frances Martin
Executive Director of Economic Growth & Neighbourhood Services
Civic Offices, Bridge St, Reading, RG1 2LU

☎ 0118 937 3787

Our Ref:722247

Direct: ☎ 0118 9372314
e_mail: ross.jarvis@reading.gov.uk

6 December 2021

Mr Noah Evans
Fairhurst
3rd Floor, The News Building
3 London Bridge Street
London
SE1 9SG

Your contact is: Ross Jarvis – Environmental Protection & Nuisance

Dear Mr Evans

ENVIRONMENTAL INFORMATION REGULATIONS 2004
RE: Environmental Information Request: Archway House Gosbrook Road, Caversham, Reading

I write with reference to your recent request for environmental information in relation to the above site. A search of records held at Reading Borough Council has found the following:

1. The site has not been identified for future investigation under the Council's Part IIA inspection strategy.

2. No land within 1km of the site has been declared 'Contaminated Land' as defined in Part IIA of the Environmental Protection Act.

3. The following historic uses within 250m of the site have resulted in these locations being identified as potentially contaminated.

easting	northing	site_name	start_date	end_date
471228	174687	Parchment Manufactory	pre 1879	?
471550	174520	Engineering Works	1913-1932	1972-1986
471570	174655	Corporation Depot	1913-1932	1975-2005
471525	174580	Garage	1957-1975	1986-2005
471210	174710	Garage	1932-1957	2005
471450	174540	Engineering Works	1913-1932	1972-1986
471390	174845	Builders Yard	1957-1971	2005
471660	174521	Joinery Works	-	-

4. The Council do not have any records of site investigations or remediation work at the site or surrounding area.

5. There are no records of any landfill sites within 500m of the site.

6. The Council do not hold any records of pollution incidents. Should you require information on pollution incidents please direct your enquiries to the Environment Agency at:

Environment Agency
Isis House,
Wallingford,
Oxfordshire,
OX10 8BD
Tel: 01491 832801

7. The Council does not have any records of private water supplies, groundwater or surface water abstractions within 1km of the site.

8. The Council does not hold records of water quality at the site or surrounding area.

9. The Council does not hold any records of groundwater flow or groundwater level at the site. If you require information in relation to this, please direct your enquiries to the Environment Agency at:


Environment Agency
Isis House,
Wallingford,
Oxfordshire,
OX10 8BD
Tel: 01491 832801

The information in this letter is given on the understanding that the Council accepts no liability for the use to which it is put and gives no guarantee as to the state of the land in question.

The information given represents the position within the Environmental Health database at the date of this letter and the Council can give no guarantee as to the impact of any future events in relation to the site in question.

If you would like to discuss the contents of this letter further, I can be contacted on 0118 9372314.

Yours sincerely,

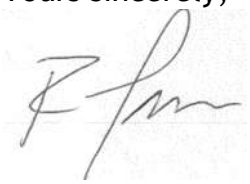

Ross Jarvis
Senior Environmental Health Officer
Environmental Protection

CIVIL ENGINEERING • STRUCTURAL ENGINEERING • TRANSPORTATION • ROADS & BRIDGES
PORTS & HARBOURS • GEOTECHNICAL & ENVIRONMENTAL ENGINEERING • PLANNING &
DEVELOPMENT • WATER SERVICES • HEALTH & SAFETY / CDM SERVICES

www.fairhurst.co.uk

Aberdeen
Birmingham
Bristol
Dundee
Edinburgh
Elgin
Glasgow
Huddersfield
Inverness
Leeds
London
Newcastle
Plymouth
Sevenoaks
Taunton
Watford
Westhill

FAIRHURST