


CENTRE COORDINATES: 467742 , 172678

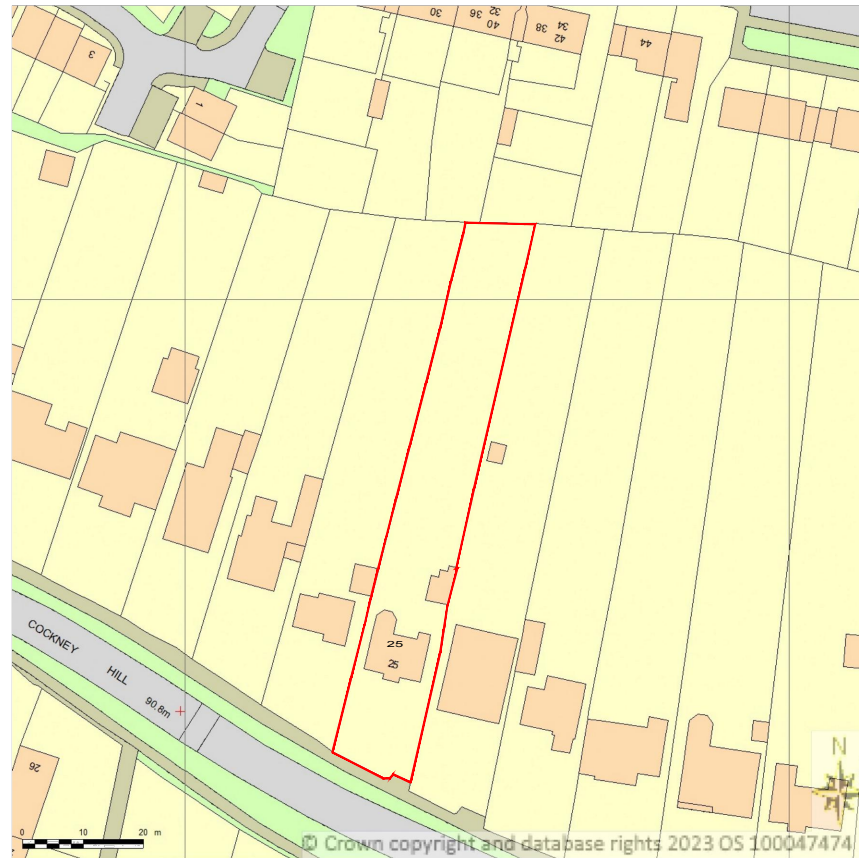

Supplied by Streetwise Maps Ltd
www.streetwise.net
Licence No: 100047474

LOCATION PLAN
SCALE 1:1250@A3



BLOCK PLAN
SCALE 1:500@A3

	PROJECT:	25 Cockney Hill Reading	DRAWN BY:	P.S.	DRAWING TITLE:		ArchDezine Limited archdeziner7@gmail.com
	PROPOSED SINGLE STOREY REAR/SIDE EXTENSION		DATE:	21/04/2023	LOCATION AND BLOCK PLAN		
			SCALE:	AS SHOWN@A3	DRAWING NUMBER: CH-01R1		
			FILENAME:	23016			