
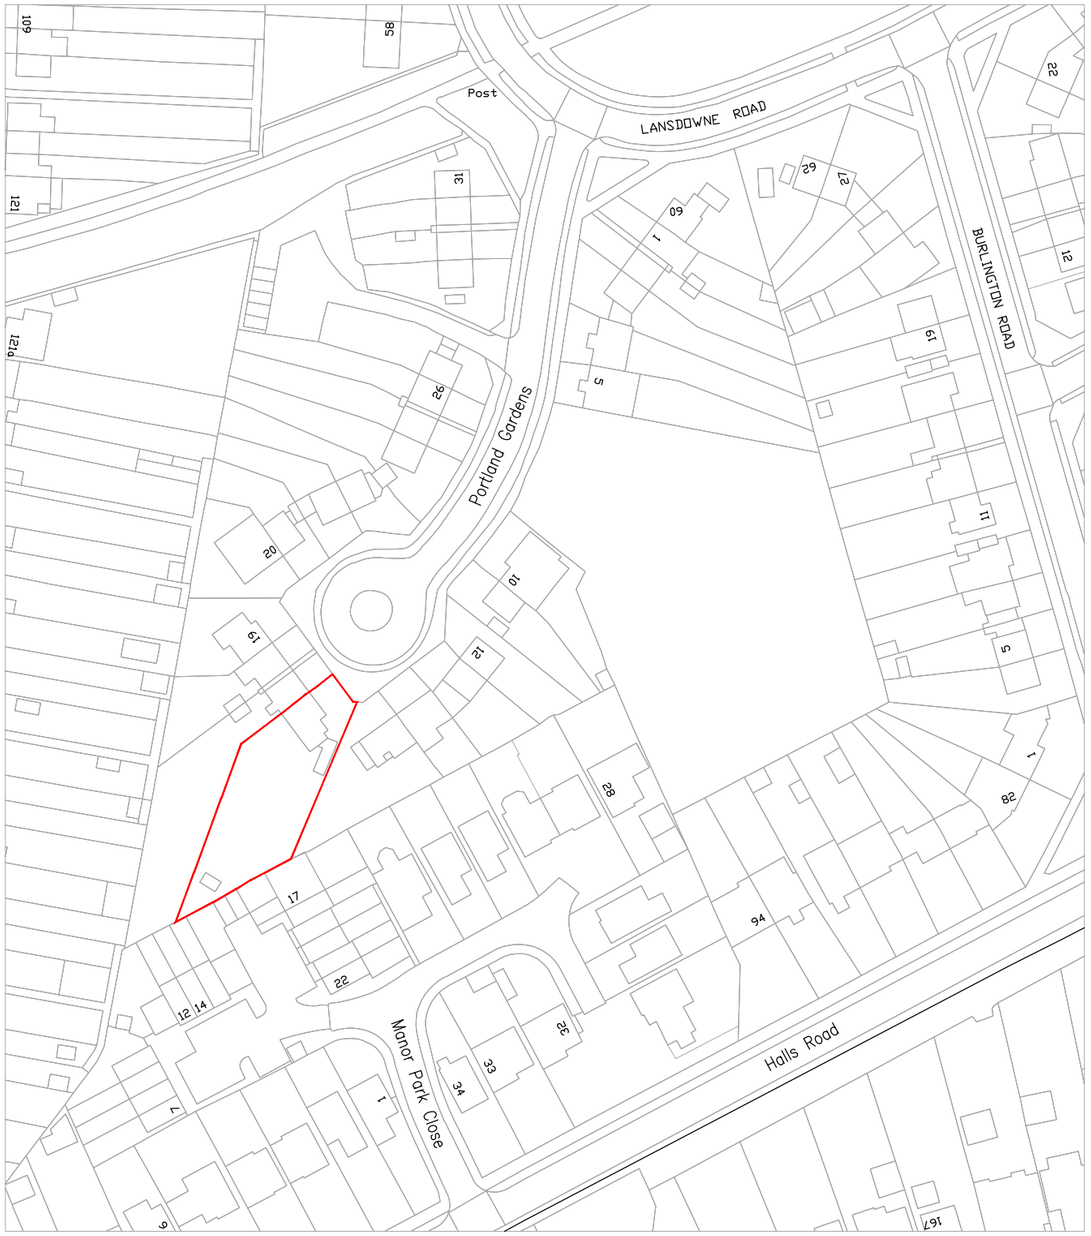


01 - Location Plan
1:1250

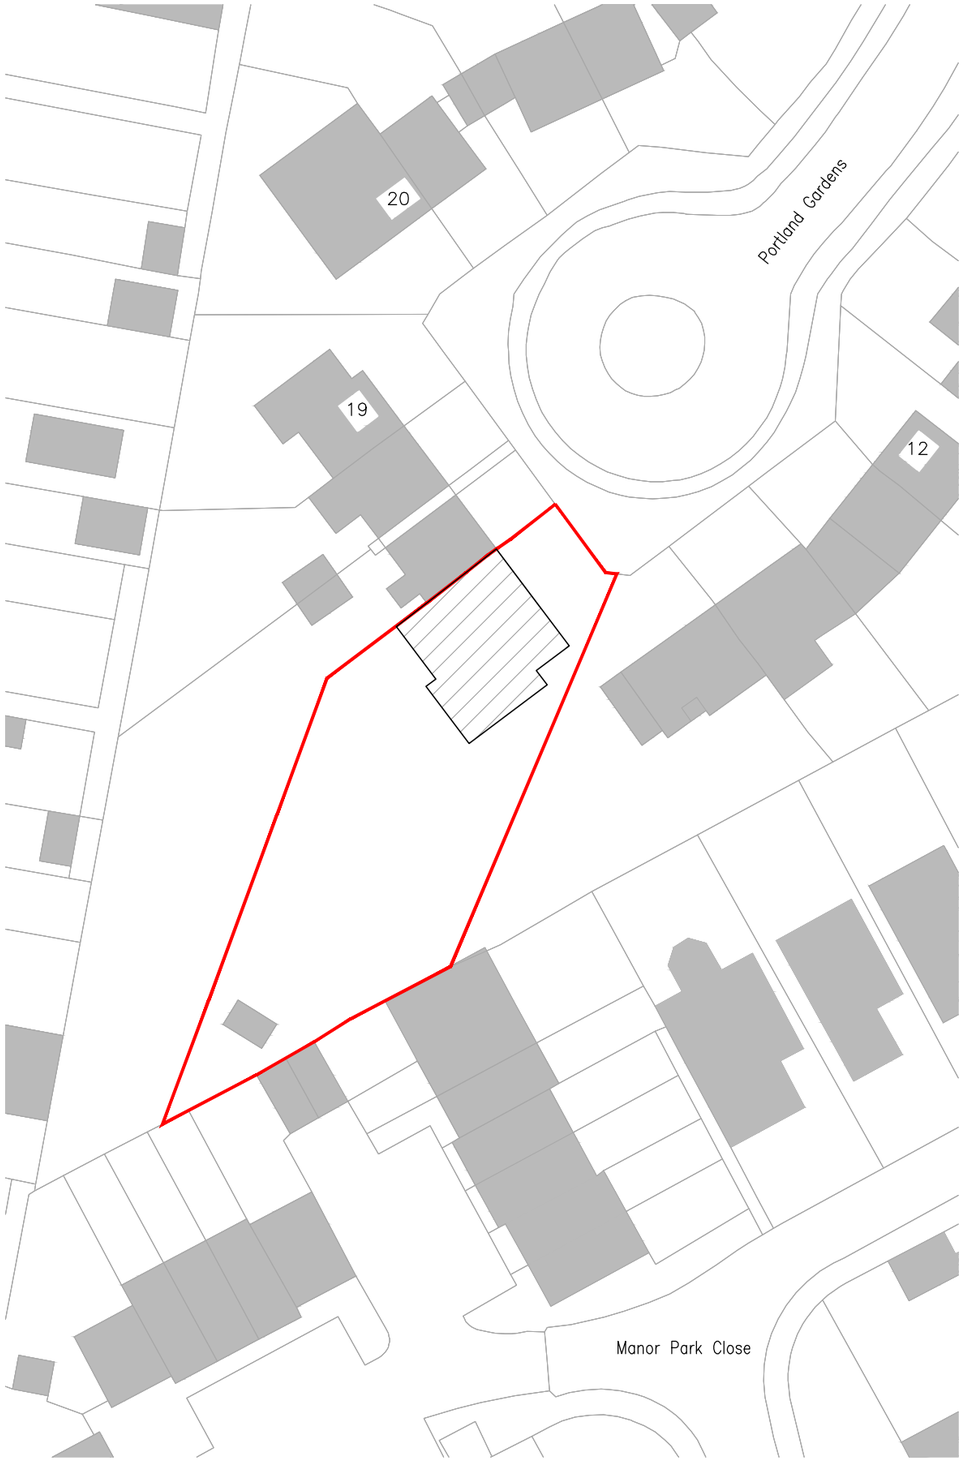

02 - Block Plan
1:500

Notes
- Site Boundary
- Proposed Works

Rev	Date

Gavin Jones Architecture

Project Details

Mr & Mrs Simonds
16 Portland Gardens
RG30 4QH

Drawing Details

Title:
Location & Block Plan

Job no. 012	Drawing no. 001
Scale: 1:1250/1:500 @ A3	Date: June '23
Status: Planning	Rev: PL00

Map No: TQRQM23051140636948
Crown copyright and database rights 2023 OS100042766

N

Scale Bar 1:1250
0 10 25 50 100 meters

Scale Bar 1:500
0 10 25 50 meters