



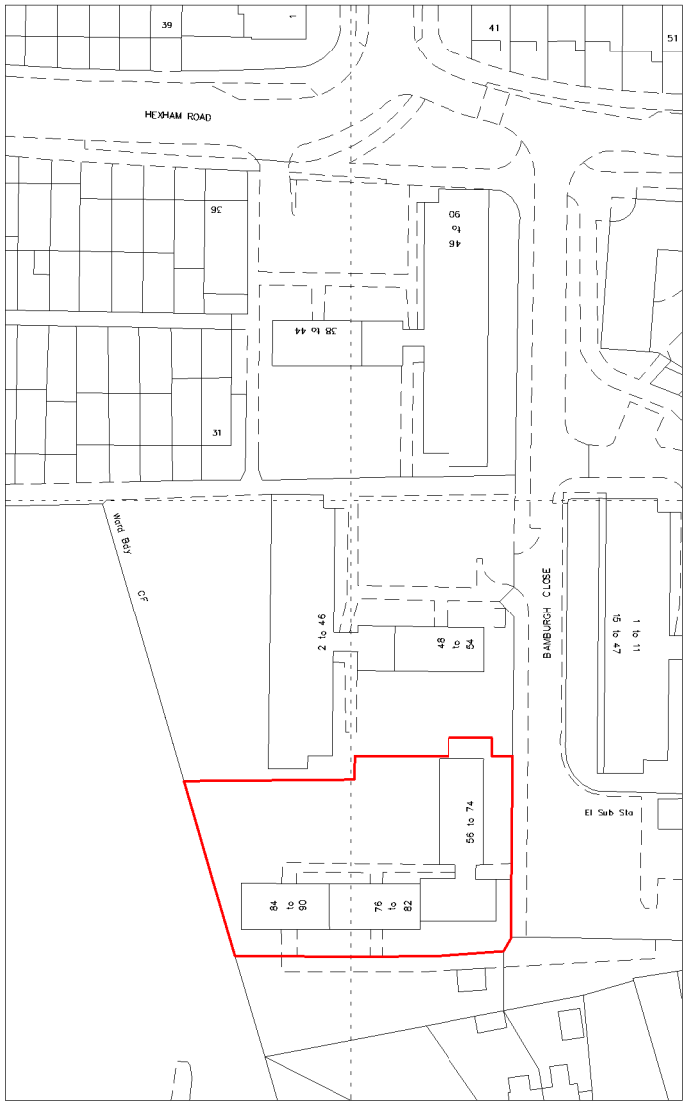

Ordnance Survey (c) Crown Copyright 2021. All rights reserved. Licence number 100022432



Location Plan - Existing

Scale 1 : 1250

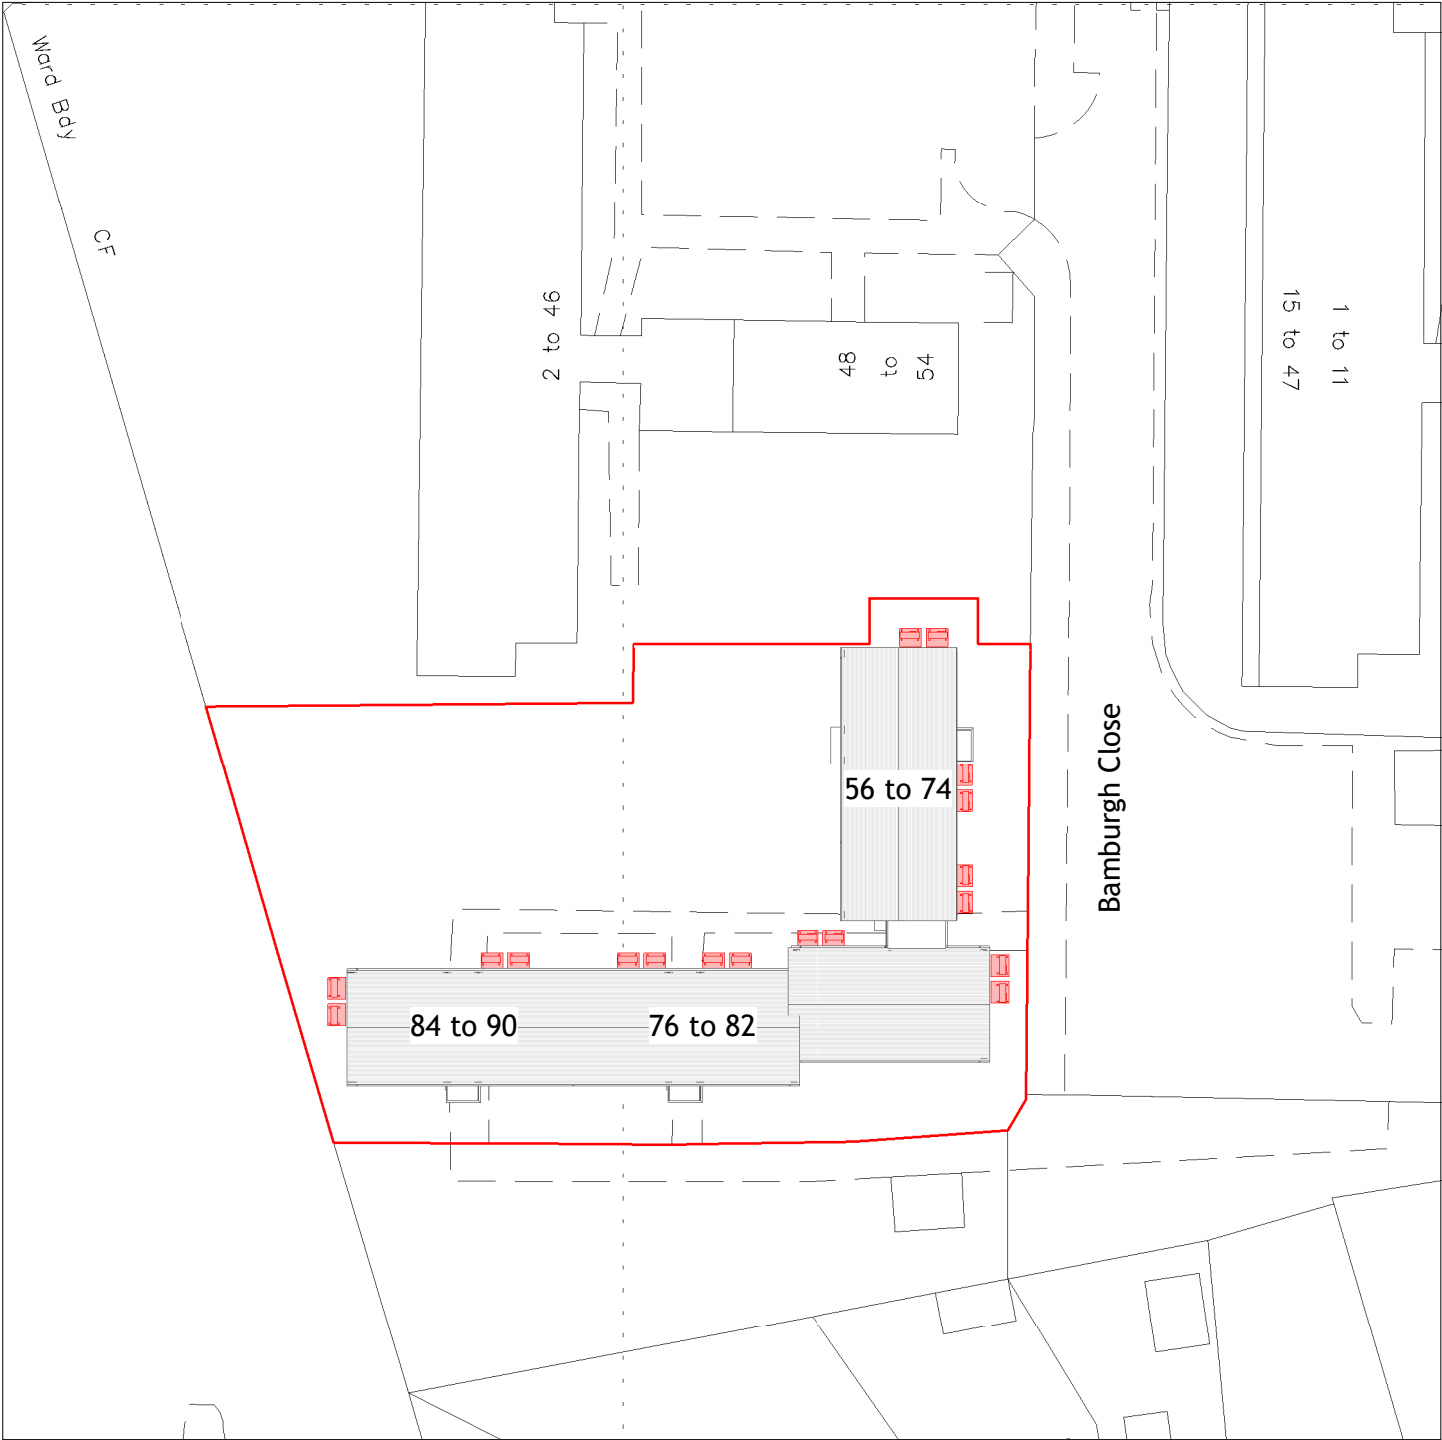

Block Plan - Proposed

Scale 1 : 500

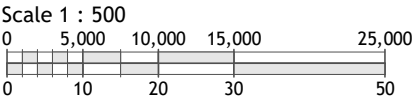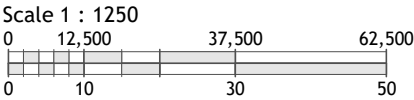

Copyright © 2020 Michael Aubrey Partnership Ltd. (MAPL)

Sheet Notes

- the drawing is copyright protected and may not be used, reproduced or relied upon by any third party except as explicitly agreed by MAPL
- all dimensions are in millimetres unless noted otherwise
- all measurements must be obtained from stated dimensions only and not be scaled off except for Local Authority Planning application purposes
- all drawings must be read in conjunction with all other project drawings and any discrepancies reported immediately for clarification
- full schedules, specification notes and legends are located on drawings numbered '900' to '999' (900 series)

| A   | 19.06.2023 | FM | Project description amended; 2No. ASHP removed; 2No. ASHP relocated |
|-----|------------|----|---------------------------------------------------------------------|
| 0   | 09.06.2023 | FM | First issue                                                         |
| Rev | Date       | By | Description                                                         |

**m** **mic**hael **aubrey**  
**a** **partnership**  
• 0118 962 9666 • [www.mapl.co.uk](http://www.mapl.co.uk)

Client

Reading Borough Council

Project Address

56-90 Bamburgh Close, Reading.  
RG2 7UD

Project Description

18No. Air Source Heat Pumps

Sheet Title

Plans - Location & Block

|              |               |            |            |
|--------------|---------------|------------|------------|
| Sheet Ref.   | MAP/C3977/011 | Rev.       | A          |
| Project Ref. | C3977         | Date       | 19.06.2023 |
| Drawn by     | FM            | Checked by | JMR        |
| Scale        | As indicated  | Sheet Size | A3         |