



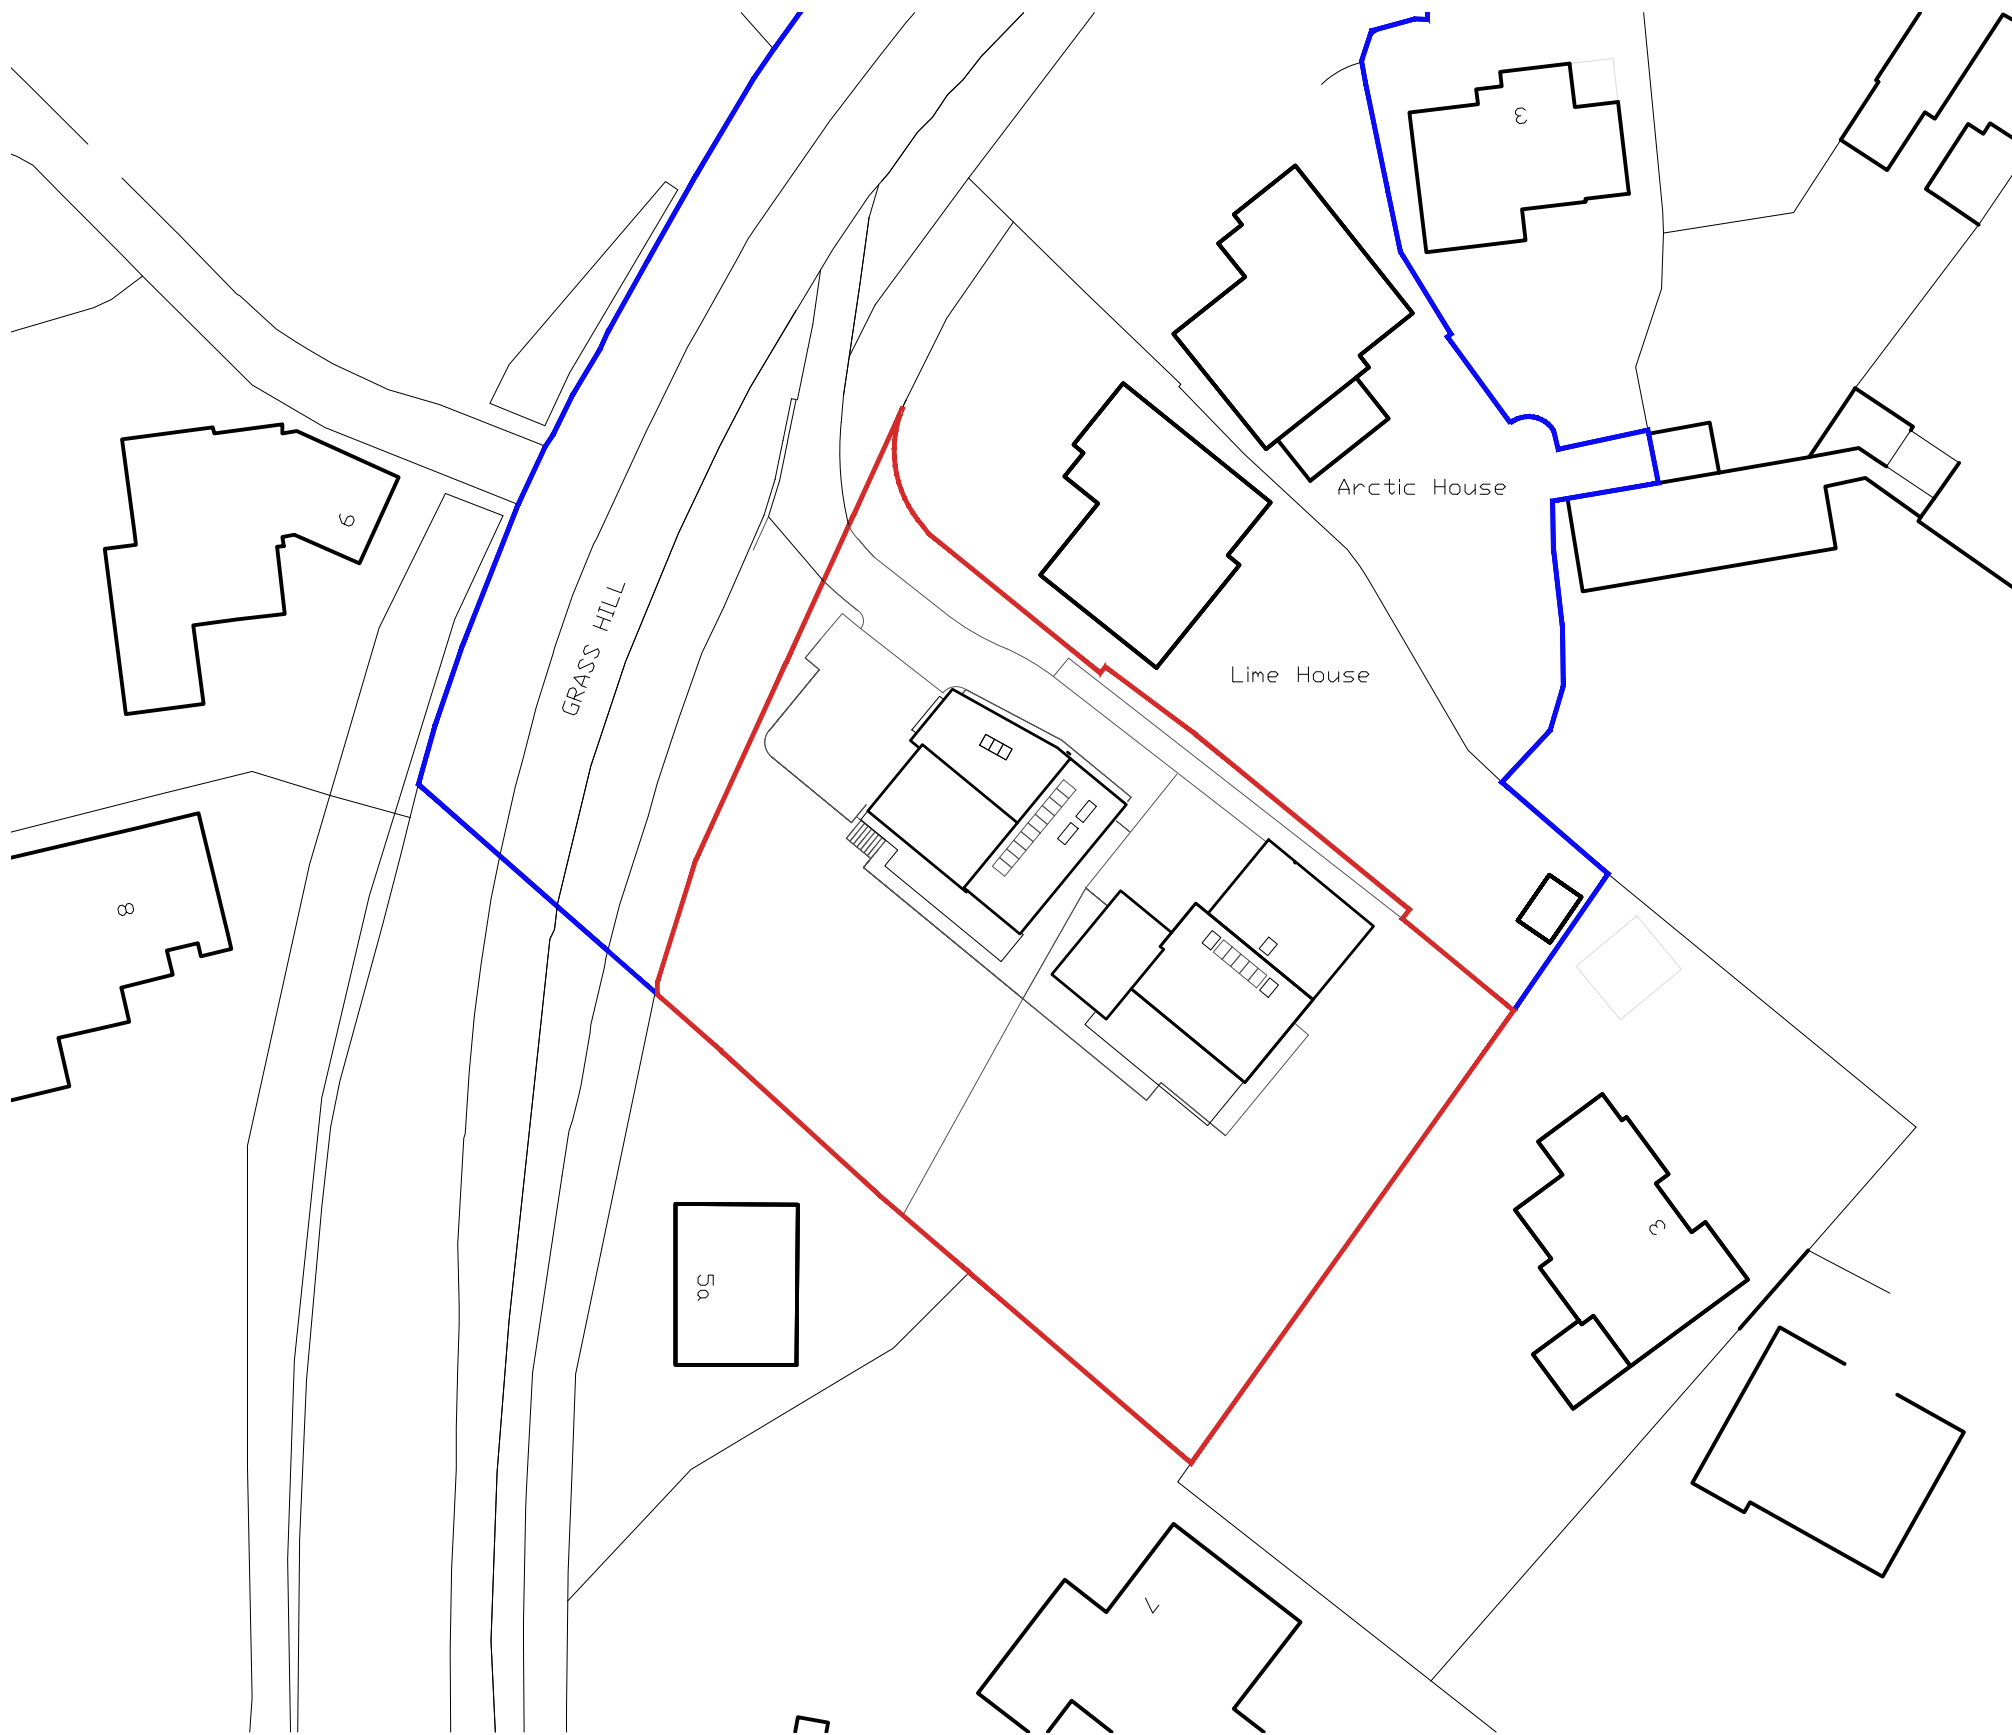


Block Plan 1:500

1:500 scale Bar
This Drawing has been produced for printing onto A3 size paper,
If printing on any other size please use the scale bar below.

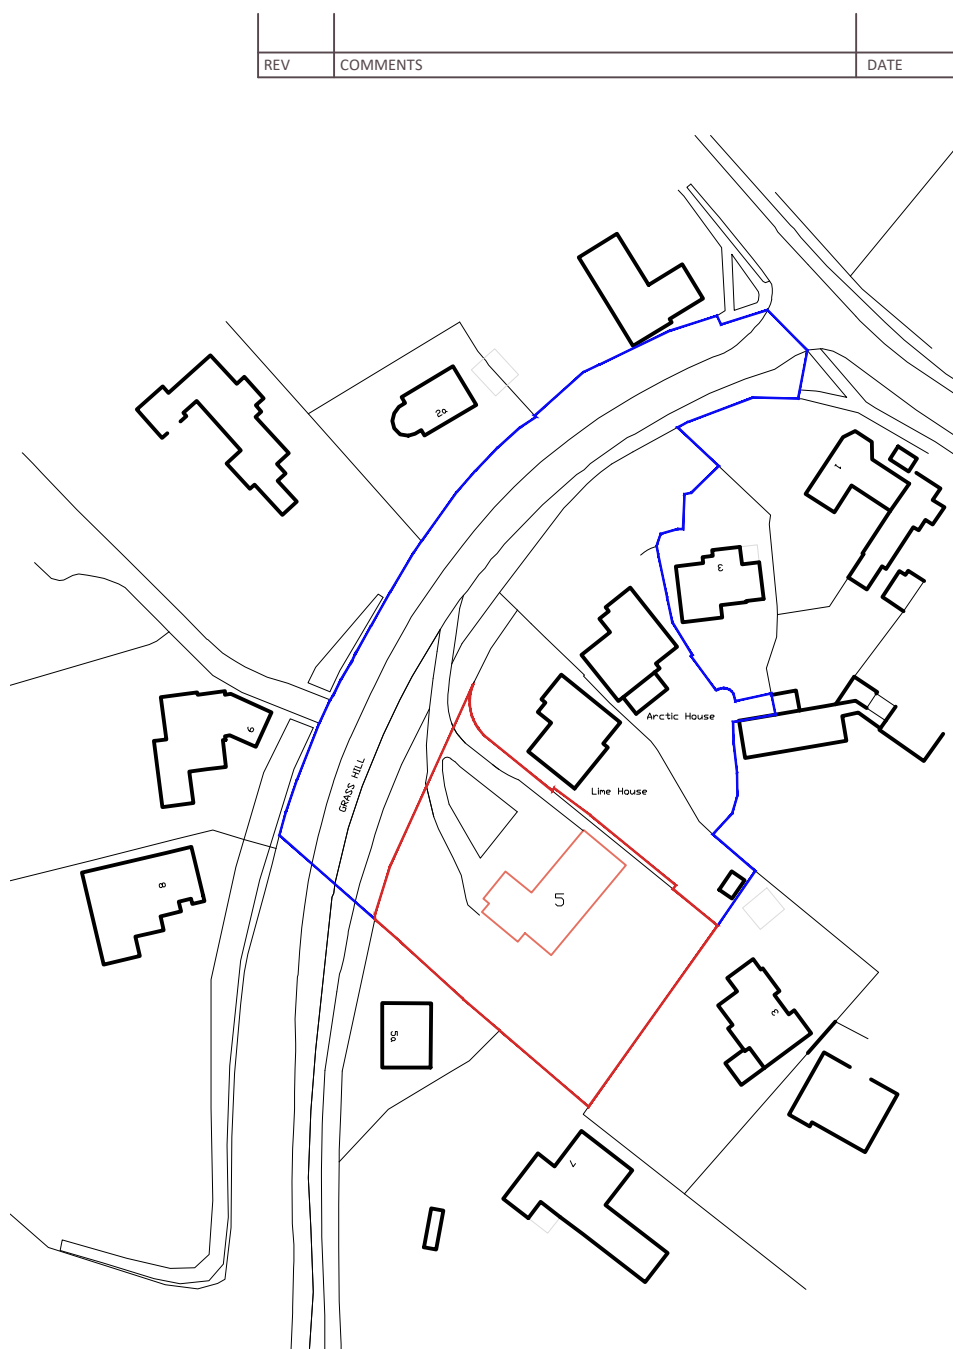

Location Plan 1:1250

1:1250 scale Bar
This Drawing has been produced for printing onto A3 size paper,
If printing on any other size please use the scale bar below.

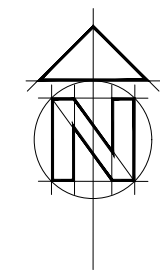



SHAUN•TANNER
ARCHITECTURE & PLANNING
www.stlarchitecture.co.uk studio@stlarchitecture.co.uk 0118 989 0808

CLIENT	Mr & Mrs S. Tanner and Mr P. Neville				
PROJECT	5 Grass Hill, Caversham Heights, Reading, Berkshire, RG4 7TY.				
DRAWING	Block and Location Plan				
STATUS	planning	DATE jan 2022			
SCALE	1:500/1250 @ A3	DRAWN DN	CHECKED	NO 3707/214	REV E

THIS DRAWING MUST NOT BE SCALED UNLESS ISSUED FOR PLANNING PURPOSES. ALL DIMENSIONS ARE TO BE VERIFIED PRIOR TO SETTING OUT, COMMENCING WORK, OR PRODUCTION OF FABRICATION DRAWINGS. REPORT ANY DISCREPANCIES TO THE SUPERVISING OFFICER IMMEDIATELY. ©