




LOCATION PLAN

SCALE 1 : 1250



A 27-11-2023 Added as per planners comments SK.

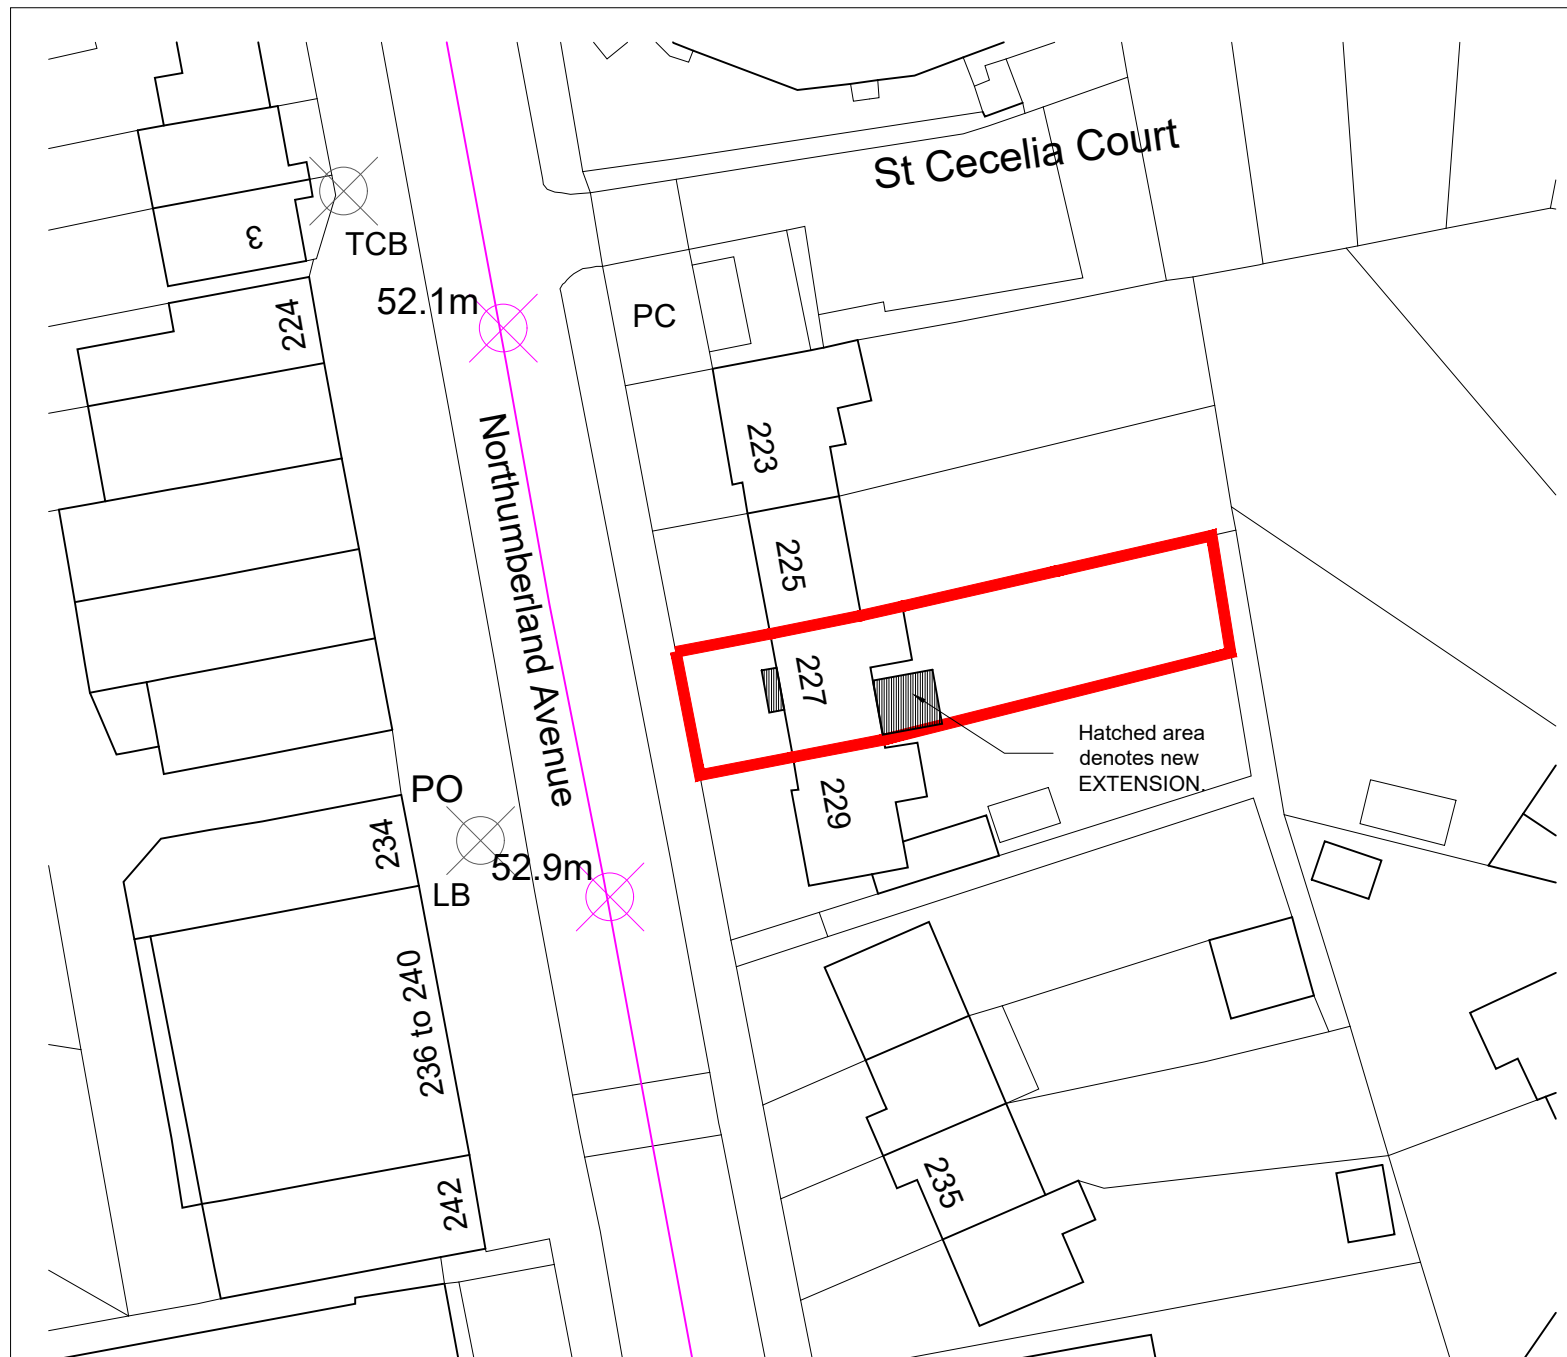

Ordnance Survey, (c) Crown Copyright 2023. All rights reserved. Licence number 100022432

BLOCK PLAN

SCALE 1 : 500




NOTES

© SK Design consultants - THIS DRAWING AND DESIGN REMAINS THE COPYRIGHT AND INTELLECTUAL PROPERTY OF SK CONSULTANTS AND SHALL NOT BE COPIED IN ANY FORMAT WITHOUT APPROVAL.

THIS DRAWING IS TO BE READ IN CONJUNCTION WITH ALL OTHER DRAWINGS AND DOCUMENTS PROVIDED. THE CONTRACTOR MUST CHECK ALL DIMENSIONS ON SITE BEFORE PLACING ORDERS FOR MATERIALS OR SHOP FABRICATIONS OR COMMENCING WORKS ON SITE. ANY DISCREPANCIES SHOULD BE NOTIFIED BEFORE PROCEEDING.

SK Design Consultants
22 Netley close
Caversham
Reading RG4 6SR
Tel : 07821111602

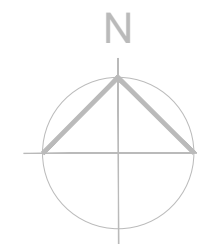

Client:
Mr KABIRAJ GURUNG

Project:
SINGLE STOREY REAR EXTENSION
AND A FRONT PORCH

Location:
227 Northumberland Avenue, READING, RG2 7PZ

Drawing Title:
LOCATION & BLOCK PLAN

Date:
AUG 2023

Sheet Size:
A3

Drawn:
SK

Drawing No:
P1437-01

Revision:
.