




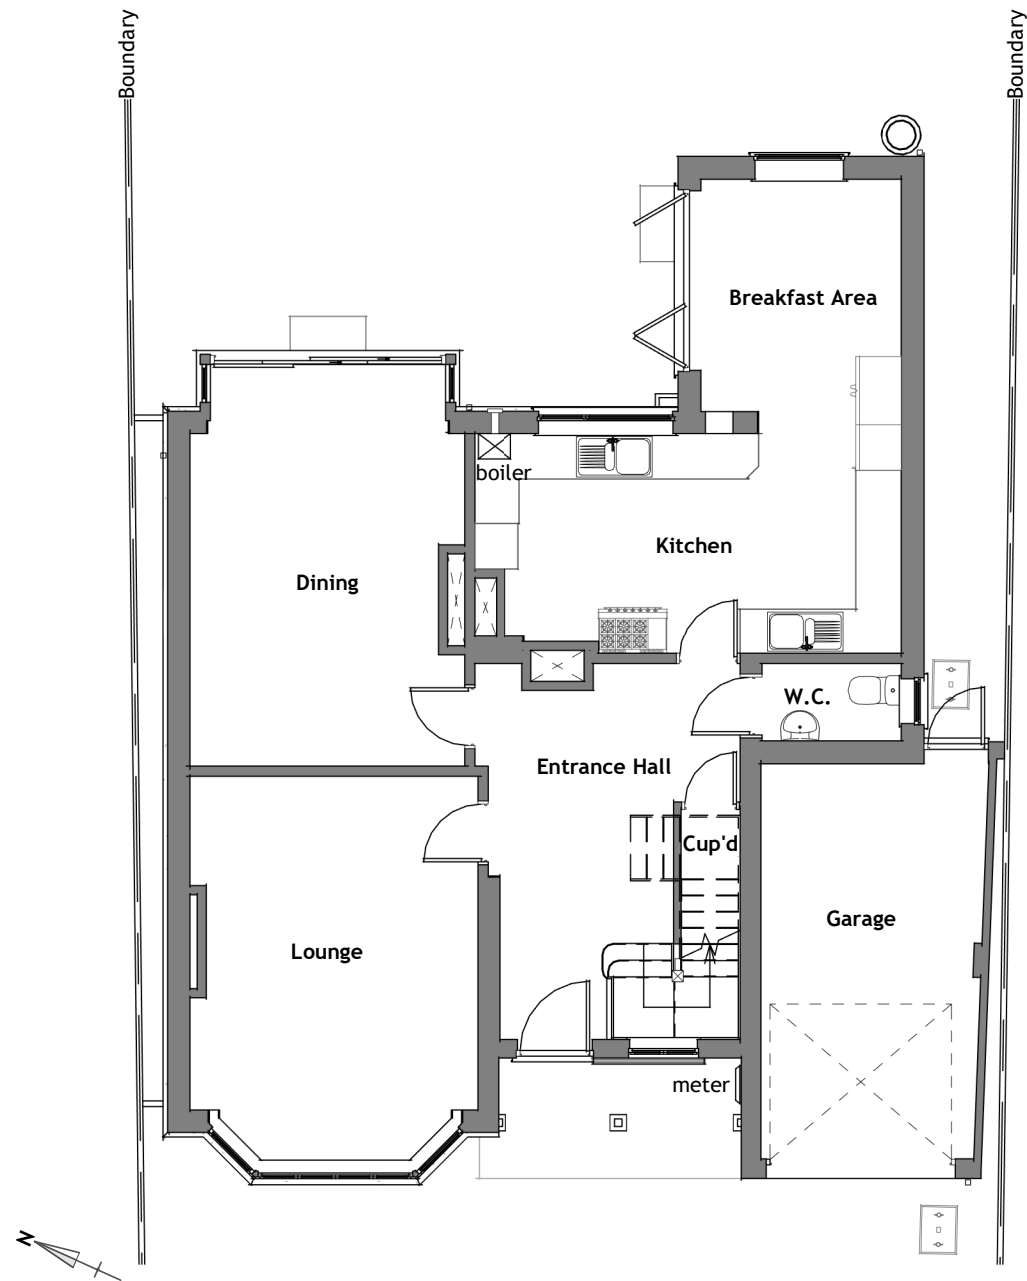

Existing Ground Level Plan
General Arrangement | 00-FFL | Scale 1 : 100

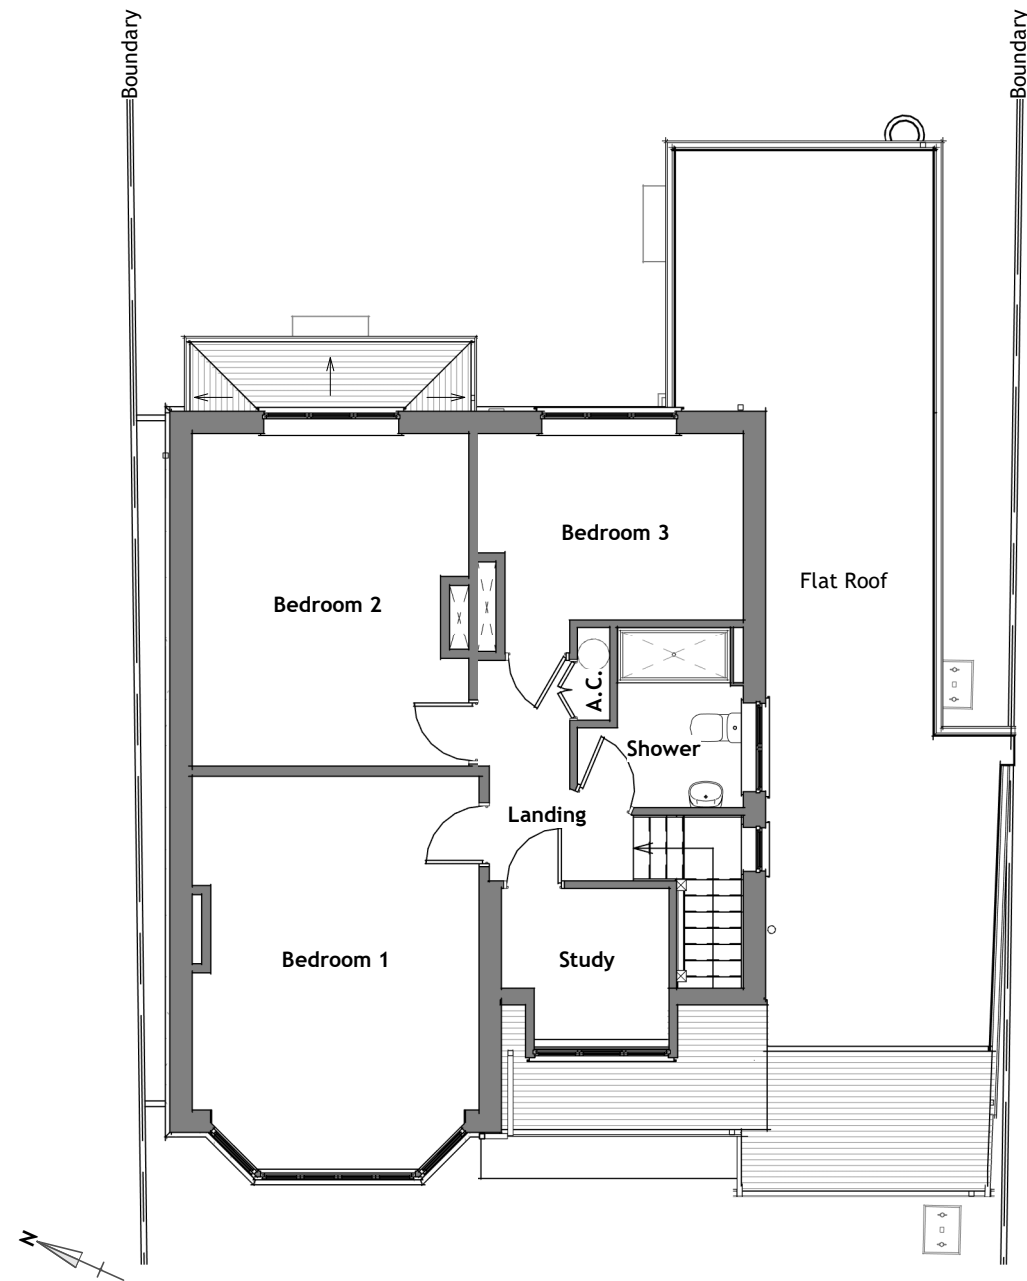

Existing First Level Plan
General Arrangement | 01-FFL | Scale 1 : 100

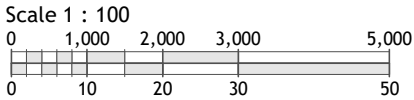

- Copyright © 2022 Michael Aubrey Partnership Ltd. (MAPL)
- Sheet Notes
- the drawing is copyright protected and may not be used, reproduced or relied upon by any third party except as explicitly agreed by MAPL
 - all dimensions are in millimetres unless noted otherwise
 - all measurements must be obtained from stated dimensions only and not be scaled off except for Local Authority Planning application purposes
 - all drawings must be read in conjunction with all other project drawings and any discrepancies reported immediately for clarification
 - full schedules, specification notes and legends are located on drawings numbered '900' to '999' (900 series)

B	13.10.2023	FM	Projection description amended
A	04.09.2023	FM	Projection description amended
0	17.01.2023	FM	First issue

Rev	Date	By	Description
-----	------	----	-------------

m **michael aubrey**
a **partnership**
• 0118 962 9666 • www.mapl.co.uk

Client
Mr. & Mrs. Jupp

Project Address
**46 Grosvenor Road, Caversham,
Reading. RG4 5EN**

Project Description
Single Storey Rear Extension

Sheet Title
**Plans - Ground & First Level -
Existing GA**

Sheet Ref.	MAP-C4585-111	Rev.	B
------------	----------------------	------	----------

Project Ref.	C4585	Date	13.10.2023
--------------	--------------	------	-------------------

Drawn by	FM	Checked by	CB
----------	-----------	------------	-----------

Scale	1 : 100	Sheet Size	A3
-------	----------------	------------	-----------