


CENTRE COORDINATES: 470071 , 175449



Supplied by Streetwise Maps Ltd  
www.streetwise.net  
Licence No: 100047474

LOCATION PLAN  
SCALE 1:1250@A3

BLOCK PLAN  
SCALE 1:500@A3

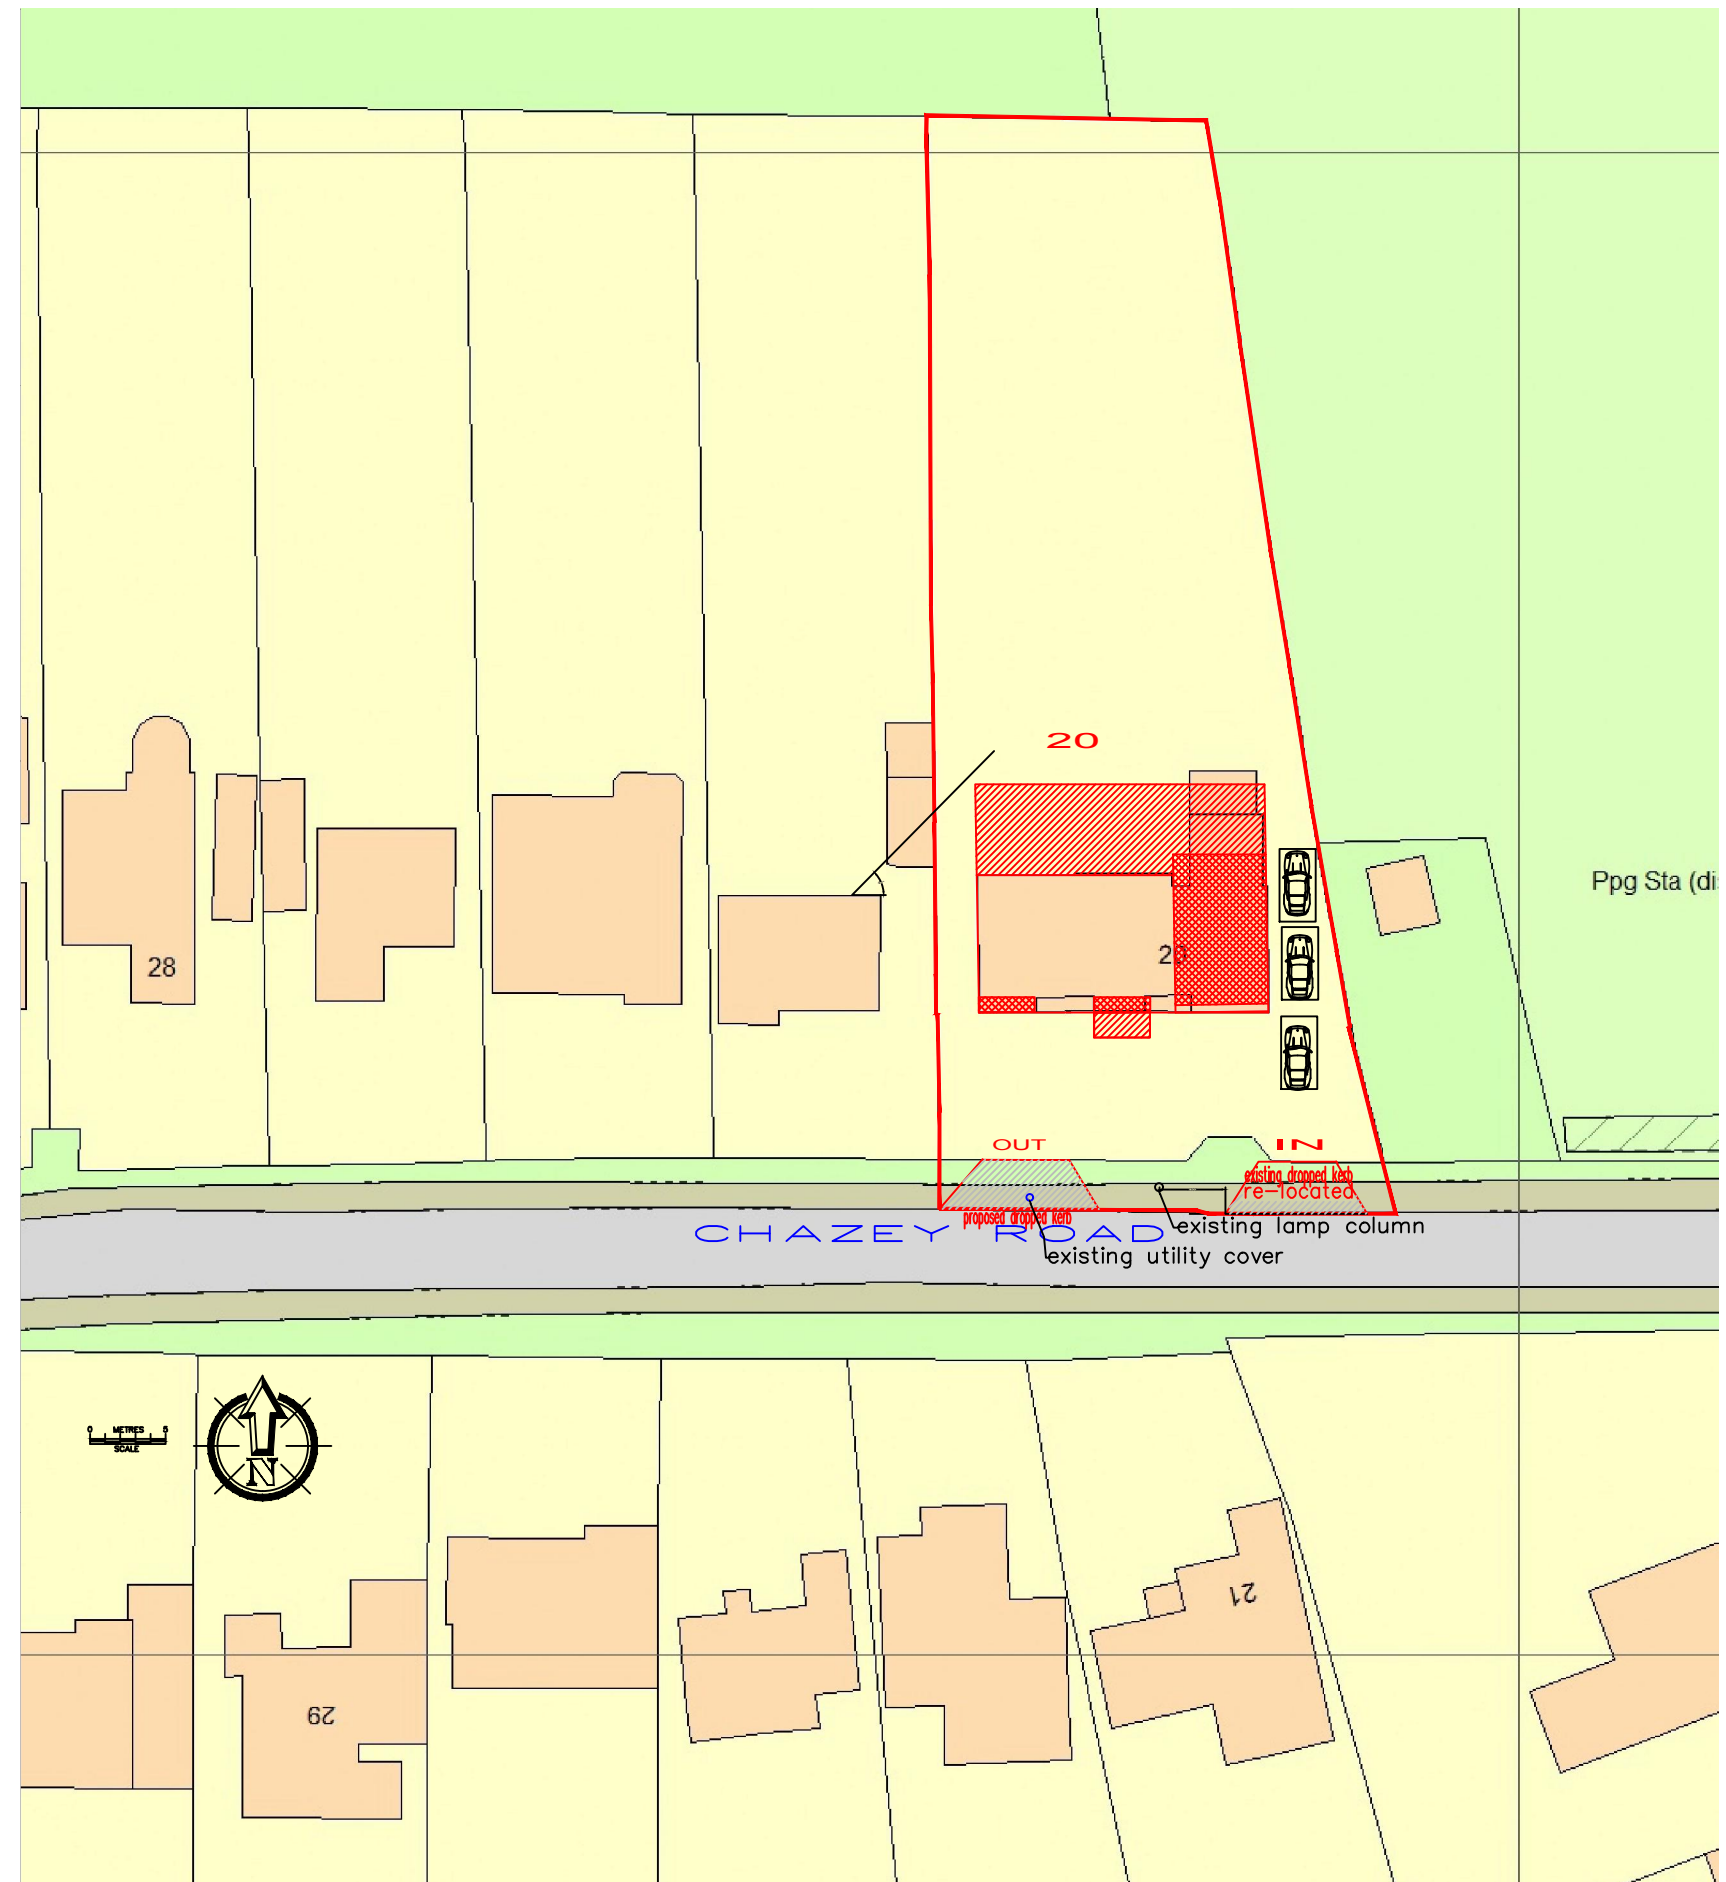

|                                                                                    |                                            |                           |           |             |                         |         |                                              |
|------------------------------------------------------------------------------------|--------------------------------------------|---------------------------|-----------|-------------|-------------------------|---------|----------------------------------------------|
|  | PROJECT:                                   | 20 Chazey Road<br>Reading | DRAWN BY: | P.S.        | DRAWING TITLE:          |         | ArchDezine Limited<br>archdeziner7@gmail.com |
|                                                                                    | PROPOSED DOUBLE STOREY REAR/SIDE EXTENSION |                           | DATE:     | 25/07/2023  | LOCATION AND BLOCK PLAN |         |                                              |
|                                                                                    |                                            |                           | SCALE:    | AS SHOWN@A3 | DRAWING NUMBER:         | CC-01R1 |                                              |
|                                                                                    |                                            |                           | FILENAME: | 23023       |                         |         |                                              |