


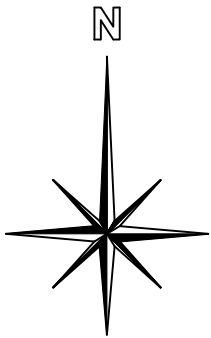


SITE LOCATION PLAN
SCALE 1:1250



KEY:

- boundary line
- proposed fence
- existing brick wall position
- existing shrubs/bushes

SITE BLOCK PLAN
SCALE 1:500

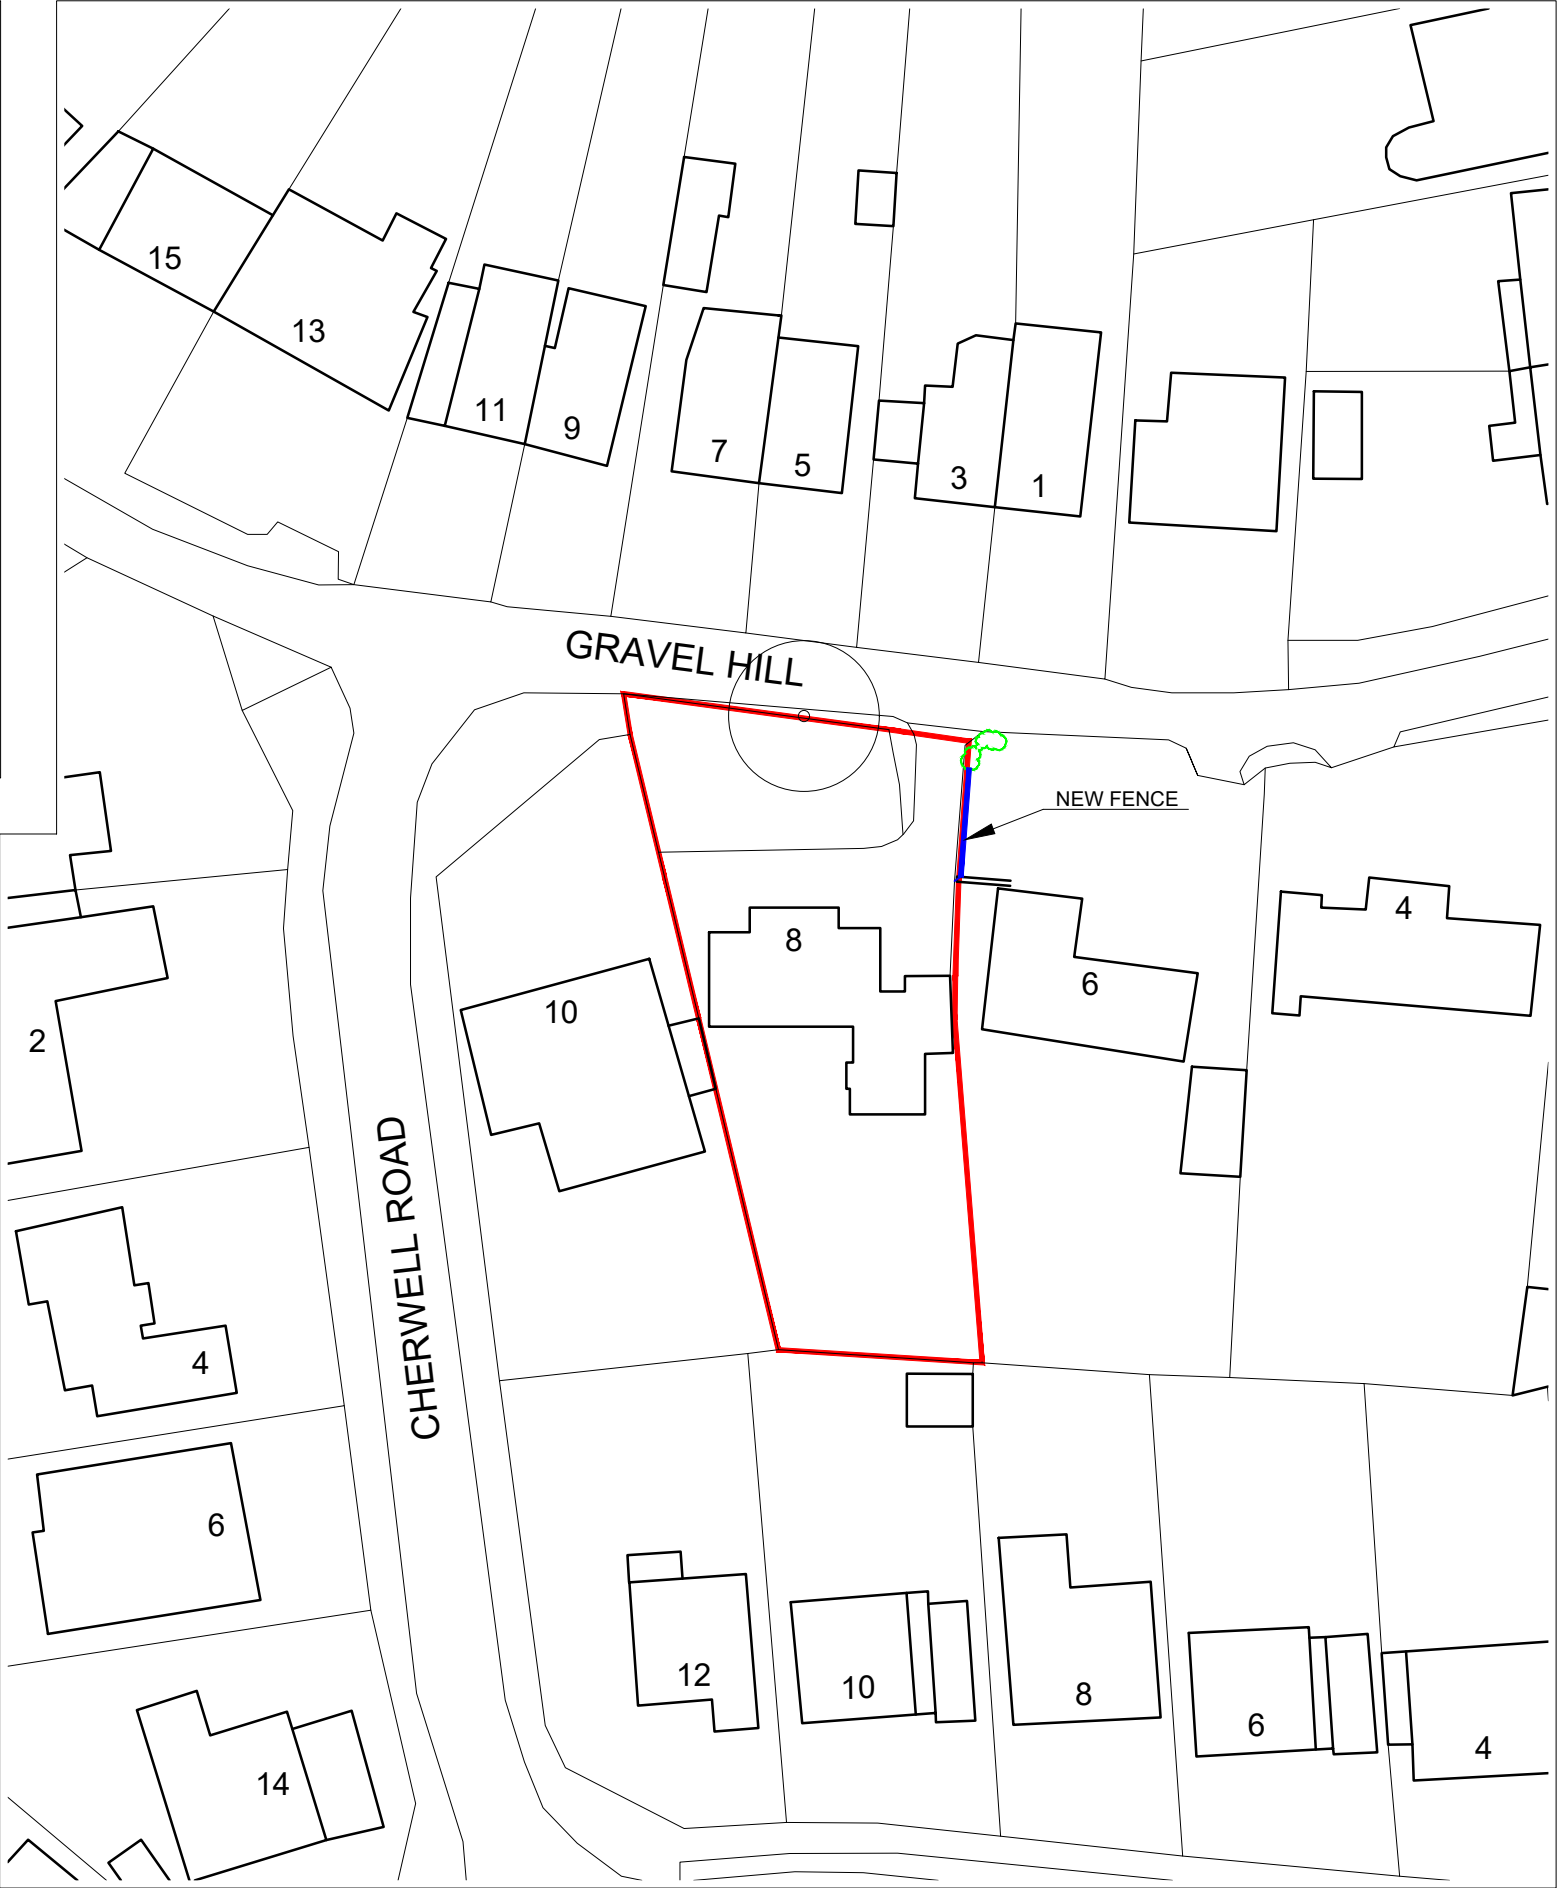

Rev.No	DATE	REV. NOTE
CAD REF		
NOTES:		
THIS DRAWING IS INDICATIVE ONLY AND MUST NOT BE RELIED UPON FOR CONSTRUCTION UNLESS THE DRAWING IS NAMED AS 'CONSTRUCTION'.		
ALL DIMENSIONS TO BE CHECKED AND VERIFIED, WITH ANY DISCREPANCIES REPORTED TO THE PLAN HUB.		
THIS DRAWING REMAINS THE PROPERTY OF THE PLAN HUB AND MUST NOT BE COPIED OR REPRODUCED WITHOUT PRIOR WRITTEN PERMISSION.		
Project Title		
New Proposed Boundary Fence		
Drawing title		
Site Location Plan & Block Plan		
Client	CHARLES BELL	
Client address	8 GRAVEL HILL, READING RG48QJ	
Drawn By	Designed By	
EP	EP	
Checked By	Approved By	
Drawing No	Revision No	
010	00	
Compass	Date	Scale
	07-07-23	1:500; 1:1250
	Status:	Sheet size:
	Consultation	A3
HEAD OFFICE : THE PLAN HUB Suite 6, 272 London Road, Wallington, Surrey, SM6 7DJ Phone : 0203 603 1599 E-mail : info@theplanhub.co.uk		
THIS DRAWING IS A COPYRIGHT OF THE PLAN HUB AND MUST NOT BE DUPLICATED OR REPRODUCED WITHOUT PERMISSION FROM THE COMPANY.		