


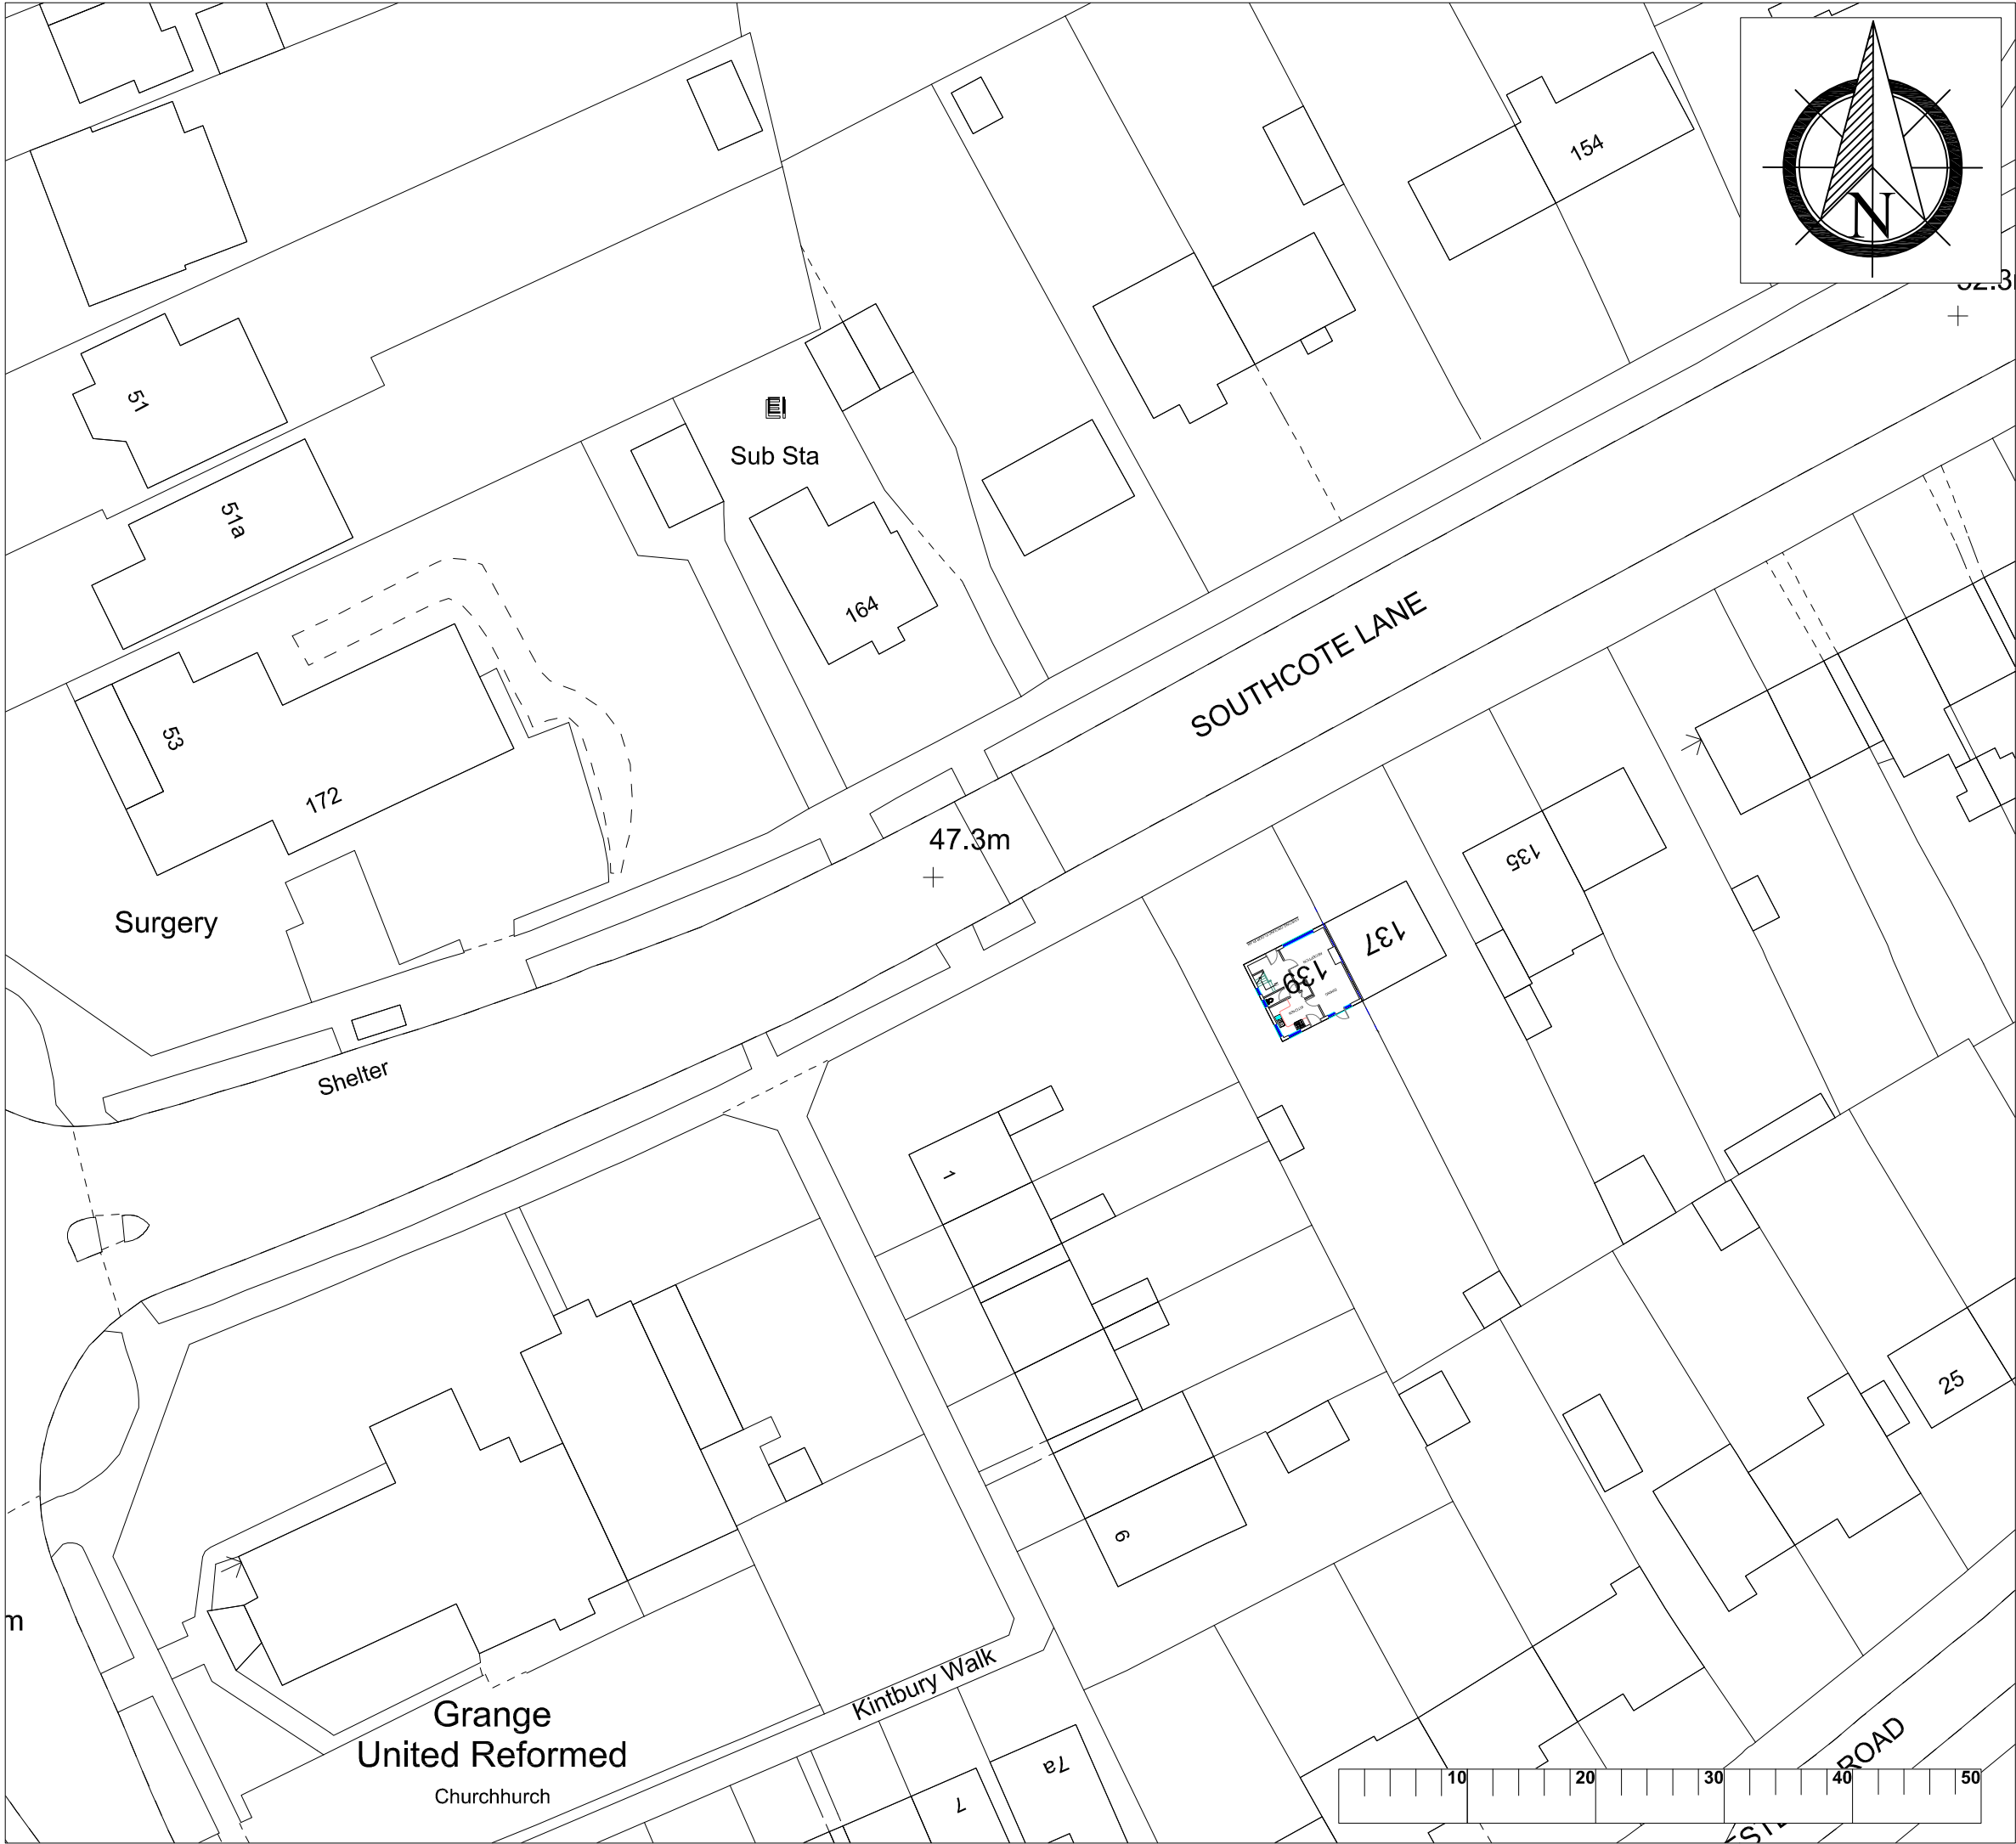

Notes

- 1. ALL DIMENSIONS ARE IN MILLIMETRES AND LEVELS IN METRES.
- 2. THIS DRAWING TO BE READ IN CONJUNCTION WITH RELEVANT ARCHITECT'S AND ENGINEER'S DRAWINGS AND SPECIFICATIONS.

P1	12.12.2022	ST	
Rev.	Date	By	Details of Revision

Client: MR M NEUPANE

Project: SINGLE STOREY REAR EXTENSION

Address: 139 SOUTHCOTE LANE, RG30 3AJ

Title: EXISTING BLOCK PLAN

DESIGN TEAM

8 FARM VALE, BEXLEY, DA5 1NJ

ARCHITECTURAL/CIVIL & STRUCTURAL ENGINEERS

Status : PRIOR NOTIFICATION

Drawn by	A3@Scales 1:500		
Date DEC 2022	Eng.	Chk.	App'd.
File Ref.			

Drawing No. 04/DT/12/2022	Sheet No. 4
------------------------------	----------------