



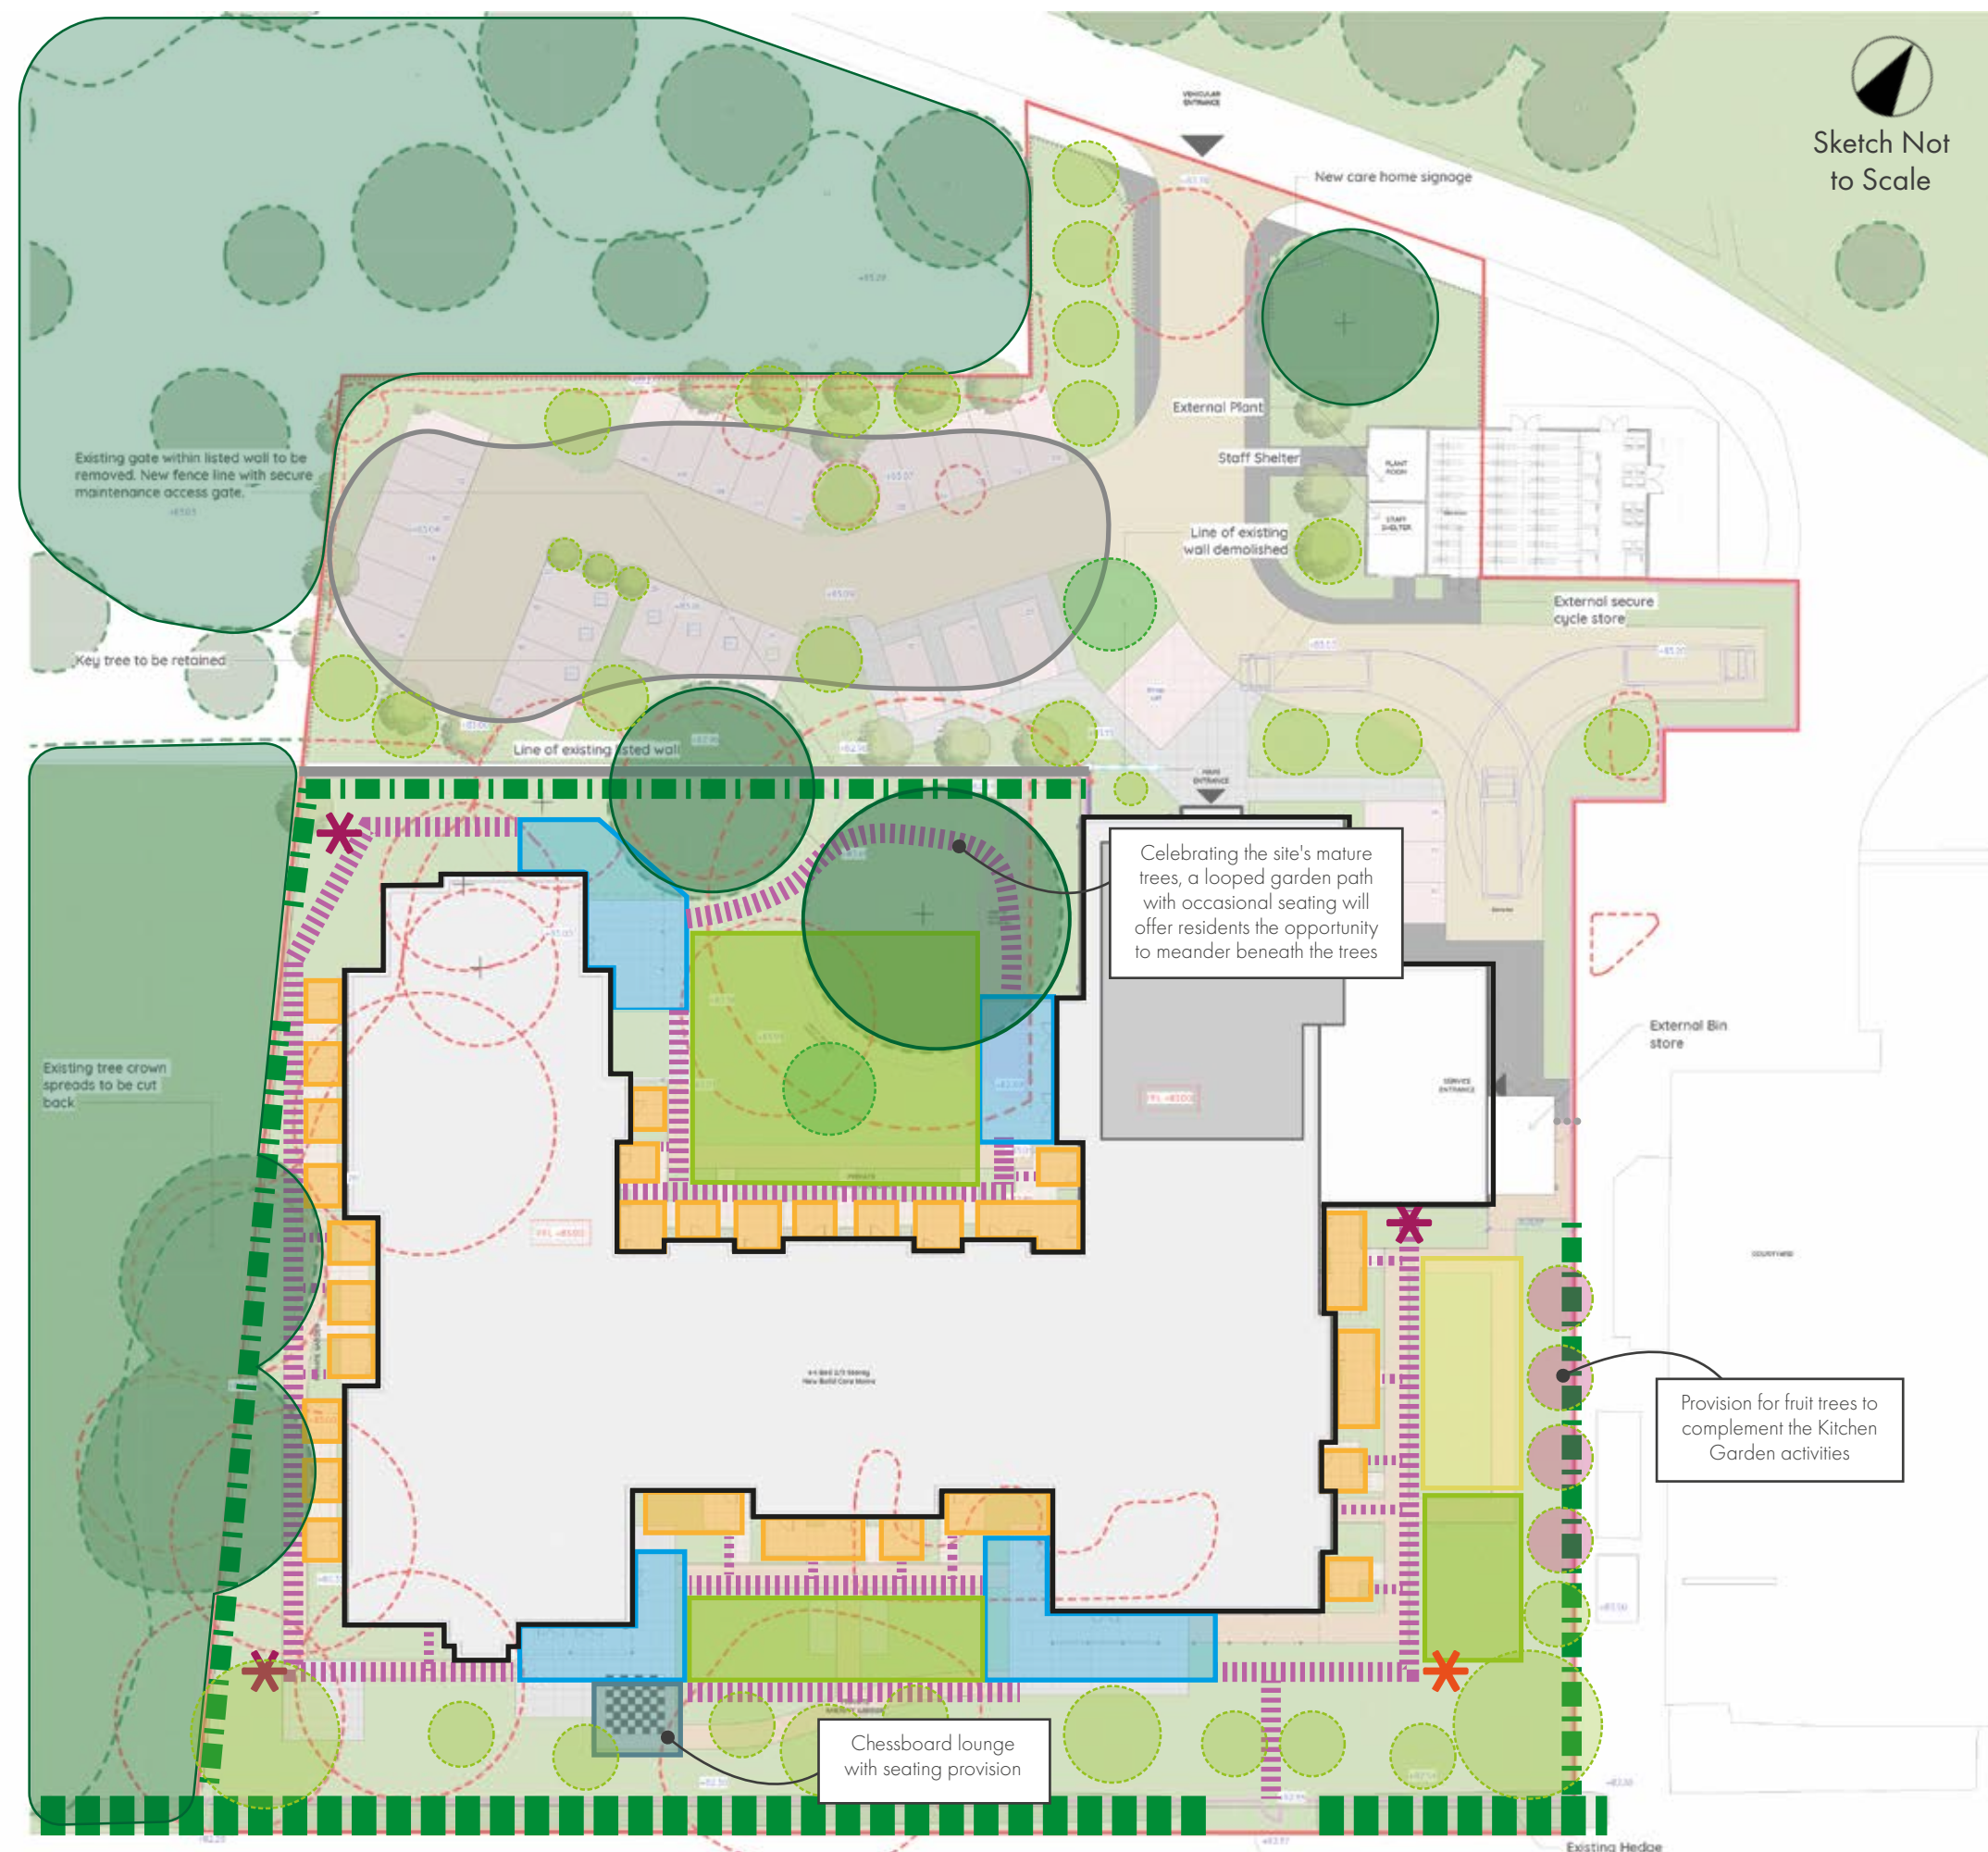

-  **Parking Courtyard** - Offering low level planting the parking court will be framed by formal hedge and tree planting that will compliment the wider parkland setting
-  **Communal Lawns** - Formal lawns with opportunities for seasonal events and informal recreation appropriate to the end user and care programme
-  **Private Terraces** - Formed by a series of private patio gardens, these will allow residents to gain access to the communal gardens from their individual suites
-  **Communal Terraces** - Aligned to the internal building design, the communal terraces will provide a series of outdoor activity areas allowing residents to interact and socialise
-  **Kitchen Garden** - Provision for a greenhouse and raised planters providing opportunities for residents to benefit from gardening / horticultural therapy

-  **Sensory Walk** - Surrounded by sensory planting, incorporating a mix of sizes, textures, colours, seasonal variation and scents, that will support the residents well-being and encourage them to interact with the natural environment. Pathways formed by block paving will create pleasant routes for residents to venture out into the garden. To alleviate the dementia residents who are more at risk, all pathways have focal furniture at the end to ensure that there are no dead ends, reducing the risk of dementia residents from becoming lost within the gardens.
-  **Existing Hedge** to be retained and enhanced
-  **Existing Trees** to be retained
-  **Proposed Hedge**
-  **Tree Planting Provision**
- Focal Features**
-  **Arbour Seats**  **Gazebo**

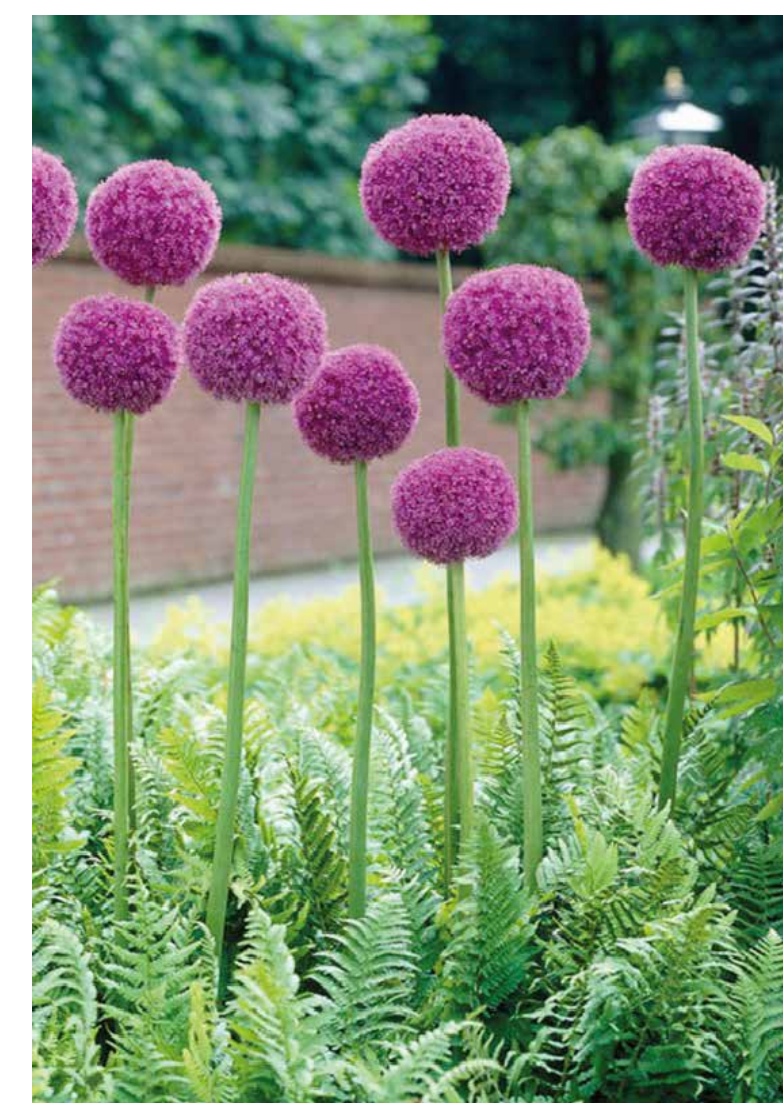

PRECEDENT IMAGES



Indicative list of planting that could be used within the proposed landscape scheme

Tree Planting	
Species name	Specification
<i>Acer campestre</i>	RB, Heavy Standard, 12-14cm girth
<i>Acer campestre</i> 'Elsrijk'	RB, Heavy Standard, 12-14cm girth
<i>Acer griseum</i>	C, Multi-stemmed, 3-3.5m high
<i>Acer palmatum</i> 'Osakazuki'	RB, Extra Heavy Standard, 14-16cm girth
<i>Amelanchier arborea</i>	RB, Selected Standard, 10-12cm girth
<i>Amelanchier grandiflora</i> 'Robin Hill'	C, Multi-stemmed, 3-3.5m high
<i>Amelanchier lamarkii</i>	RB, Select Standard, 10-12cm girth
<i>Betula pendula</i>	RB, Extra Heavy Standard, 14-16cm girth
<i>Betula pubescens</i>	RB, Extra Heavy Standard, 14-16cm girth
<i>Betula utilis</i> var. 'jacquemontii'	RB, Extra Heavy Standard, 14-16cm girth
<i>Magnolia kobus</i>	10-15L, C, 8-10cm girth
<i>Malus</i> 'Evereste'	10-15L, C, 8-10cm girth
<i>Prunus avium</i>	RB, Extra Heavy Standard, 14-16cm girth
<i>Prunus cerasifera</i> 'Pissardii'	RB, Heavy Standard, 12-14cm girth
<i>Prunus serrula</i>	RB, Extra Heavy Standard, 14-16cm girth
<i>Sorbus aucuparia</i>	RB, Heavy Standard, 12-14cm girth
<i>Tilia cordata</i>	RB, Heavy Standard, 12-14cm girth
<i>Ulmus</i> 'New Horizon'	RB, Extra Heavy Standard, 14-16cm girth

Ornamental Grasses		
Species name	Specification	Density
<i>Briza media</i>	2L, C	7/sqm
<i>Calamagrostis acutiflora</i> 'Karl Foerster'	2L, C	4/sqm
<i>Deschampsia cespitosa</i> 'Goldtau'	2L, C	7/sqm
<i>Hakonechloa macra</i> 'Aureola'	2L, C	4/sqm
<i>Libertia peregrinans</i>	2L, C	4/sqm
<i>Luzula nivea</i>	2L, C	7/sqm
<i>Luzula sylvatica</i>	2L, C	4/sqm
<i>Miscanthus sinensis</i> 'Morning Light'	2L, C	3/sqm
<i>Molinia caerulea</i>	2L, C	4/sqm
<i>Ophiopogon planiscapus</i> 'Nigrescens'	2L, C	9/sqm
<i>Panicum virgatum</i>	2L, C	3/sqm
<i>Sesleria autumnalis</i>	2L, C	4/sqm
<i>Stipa tenuissima</i>	2L, C	9/sqm

Climbers (to pergolas, trellis and acoustic fence)	
Species name	Specification
<i>Clematis armandii</i> 'Apple Blossom'	5-7.5L, C, Caned, 100-150cm
<i>Clematis montana grandiflora</i>	5-7.5L, C, Caned, 100-150cm
<i>Clematis montana rubens</i>	5-7.5L, C, Caned, 100-150cm
<i>Hedera helix</i>	5-7.5L, C, Caned, 100-150cm
<i>Hydrangea petiolaris</i>	5-7.5L, C, Caned, 80-100cm
<i>Jasminum officinale</i>	5-7.5L, C, Caned, 100-150cm
<i>Lonicera periclymenum</i> 'Graham Thomas'	5-7.5L, C, Caned, 80-100cm
<i>Trachelospermum jasminoides</i>	5-7.5L, C, Caned, 100-150cm

Shrubs		
Species name	Specification	Density
<i>Choisya</i> 'Aztec Pearl'	5L, C	2/sqm
<i>Choisya ternata</i>	5L, C	2/sqm
<i>Choisya ternata</i> 'Sundance'	5L, C	4/sqm
<i>Cornus alba</i>	3L, C	2/sqm
<i>Cornus sanguinea</i> 'Midwinter Fire'	5L, C	3/sqm
<i>Cornus sericea</i> 'flaviramea'	15L, C, Feature Shrub	Counted
<i>Euonymus fortunei</i> 'Silver Queen'	3L, C	5/sqm
<i>Gaultheria shallon</i>	3L, C	3/sqm
<i>Ilex crenata</i>	10L, C, Feature Shrub	Counted
<i>Lavandula intermedia</i> 'Grosso'	5L/ C	3/sqm
<i>Hebe</i> 'Nicola's Bush'	3L, C	4/sqm
<i>Hebe</i> 'Silver Queen'	3L, C	4/sqm
<i>Hebe</i> 'Red Edge'	3L, C	4/sqm
<i>Hebe rakaiensis</i>	3L, C	7/sqm
<i>Hydrangea macrophylla</i>	5L, C	3/sqm
<i>Rosa</i> 'Kent'	2L, C	5/sqm
<i>Pachysandra terminalis</i>	2L, C	7/sqm
<i>Perovskia atriplicifolia</i> 'Blue Spire'	3L, C	5/sqm
<i>Pittosporum tenuifolium</i>	5L, C	4/sqm
<i>Photinia fraseri</i> 'Red Robin'	10L, C, Feature Shrub	Counted
<i>Sarcococca confusa</i>	5L, C	4/sqm
<i>Sarcococca hookeriana digyna</i>	3L, C	4/sqm
<i>Skimmia confusa</i> 'Kew Green'	3L, C	5/sqm
<i>Skimmia japonica</i> 'Rubella'	4L, C	5/sqm
<i>Viburnum opulus</i>	4L, C	6/sqm
<i>Vinca minor</i> 'Alba'	2L, C	9/sqm



Herbaceous		
Species name	Specification	Density
<i>Achillea</i> 'Terracotta'	2L, C	7/sqm
<i>Ajuga reptans</i> 'Atropurpurea'	2L, C	7/sqm
<i>Alchemilla mollis</i>	2L, C	6/sqm
<i>Anemone hybrida</i> 'Queen Charlotte'	2L, C	4/sqm
<i>Aster pyrenaeus</i> 'Lutetia'	2L, C	6/sqm
<i>Bergenia cordifolia</i> 'Purpurea'	2L, C	5/sqm
<i>Brunnera macrophylla</i>	2L, C	5/sqm
<i>Echinacea purpurea</i>	2L, C	7/sqm
<i>Echinops ritro</i> 'Veitch's Blue'	2L, C	3/sqm
<i>Geranium macrorrhizum</i> 'Album'	2L, C	9/sqm
<i>Helleborus hybridus</i> 'Harvington Shades of the Night'	2L, C	5/sqm
<i>Helleborus Jacob Royal</i>	2L, C	5/sqm
<i>Helleborus orientalis</i>	2L, C	7/sqm
<i>Heuchera</i> 'Caramel'	2L, C	7/sqm
<i>Heuchera</i> 'Obsidian'	2L, C	7/sqm
<i>Leucanthemum superbum</i> 'Becky'	2L, C	7/sqm
<i>Perovskia</i> 'Blue Spire'	2L, C	4/sqm
<i>Persicaria bistorba</i> 'Superba'	2L, C	3/sqm
<i>Rudbeckia fulgida</i> var. <i>deamii</i>	2L, C	4/sqm
<i>Salvia nemorosa</i> 'Amethyst'	2L, C	7/sqm
<i>Sanguisorba officinalis</i>	2L, C	9/sqm
<i>Verbena bonariensis</i>	2L, C	9/sqm

Hedge Planting (Formal)			
Species name	Specification	Height	Density
<i>Carpinus betulus</i>	Instant hedging, 1/m trough	100cm	100%
<i>Fagus sylvatica</i>	Instant hedging, 1/m trough	100cm	100%
<i>Ligustrum vulgare</i>	Instant hedging, 1/m trough	100cm	100%



Ornamental / Low Hedge Planting		
Species name	Specification	Density
<i>Euonymus spp.</i>	5L, C, 3/m	100%
<i>Ilex crenata</i>	5L, C, 3/m	100%
<i>Lavandula intermedia</i> 'Alba'	5L, C, 3/m	100%
<i>Lavandula intermedia</i> 'Grosso'	5L, C, 3/m	100%
<i>Ligustrum ovalifolium</i>	5L, C, 3/m	100%
<i>Rosmarinus officinalis</i>	5L, C, 3/m	100%

Groundcover		
Species name	Specification	Density
<i>Cotoneaster dammeri</i>	3L, C	5/sqm
<i>Euonymus fortunei</i> 'Dart's Blanket'	2L, C	9/sqm
<i>Hedera helix</i> 'Hibernica'	2L, C	5/sqm
<i>Hebe spp.</i>	3L, C	7/sqm
<i>Lonicera nitida</i> 'Maigrun'	2L, C	3/sqm
<i>Pachysandra terminalis</i>	2L, C	7/sqm
<i>Vinca minor</i>	4L, C	5/sqm

Bulbs / Wildflower plugs	
Species name	Density
<i>Allium schoenoprasum</i>	20/sqm
<i>Allium sphaerocephalon</i>	20/sqm
<i>Crocus biflorus</i> 'Blue Pearl'	20/sqm
<i>Fritillaria meleagris</i>	20/sqm
<i>Galanthus nivalis</i>	20/sqm
<i>Narcissus pseudonarcissus</i>	20/sqm
<i>Narcissus</i> 'Thalia'	20/sqm
<i>Primula veris</i>	5/sqm
<i>Primula vulgaris</i>	5/sqm

Ferns		
Species name	Specification	Density
<i>Asplenium scolopendrium</i>	2L, C	4/sqm
<i>Dryopteris erythrosora</i>	2L, C	5/sqm
<i>Dryopteris affinis</i> 'Cristata The King'	2L, C	3/sqm

