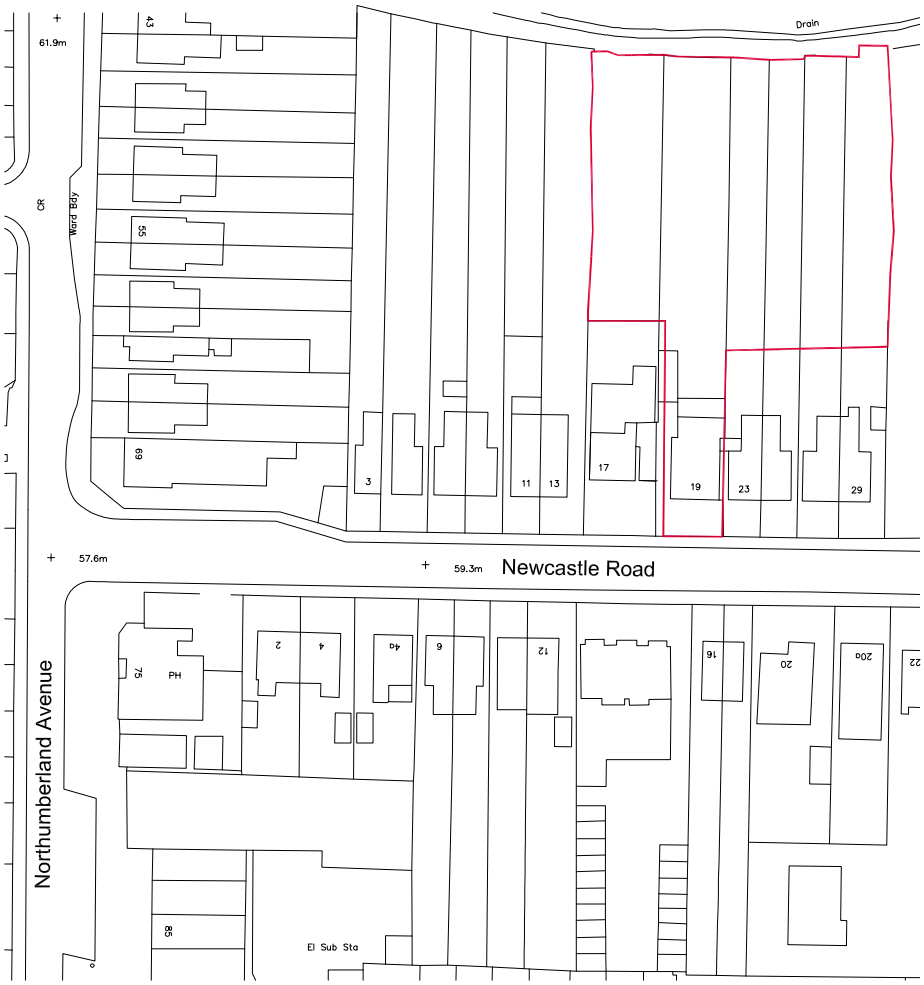


Ordnance Survey (c) Crown Copyright 2022. All rights reserved. Licence number 100020449

0 10 20 30 40

Scale Bar - 1:1250

KEY:

Denotes Boundary of site.

Ordnance Survey (c) Crown Copyright 2022.
All rights reserved. Licence number 100022432

N

Location Plan

Scale 1:1250

Client:
Brett Property Developments Ltd

Site Address:
Land to rear of 17 - 27
Newcastle Road
Road
Reading
GU14 9RD

Description:
Location Plan

Drawing Number: PSD-NEWCASTLE-P-001

Date: Sept 2022

Scale: 1:1250 @ A4

Status: PLANNING

AutoCAD Reference:

P S D Architectural Services

189 Lynchford Road, Farnborough,
Hampshire, GU14 9HD
Tel / Fax 01252 372 100
E-mail: info@psd-arch.co.uk

THIS DRAWING IS THE COPYRIGHT OF PSD ARCHITECTURAL SERVICES AND MUST NOT BE USED IN CONJUNCTION WITH ANY OTHER PROJECT WITHOUT PSD ARCHITECTURAL SERVICES WRITTEN CONSENT