


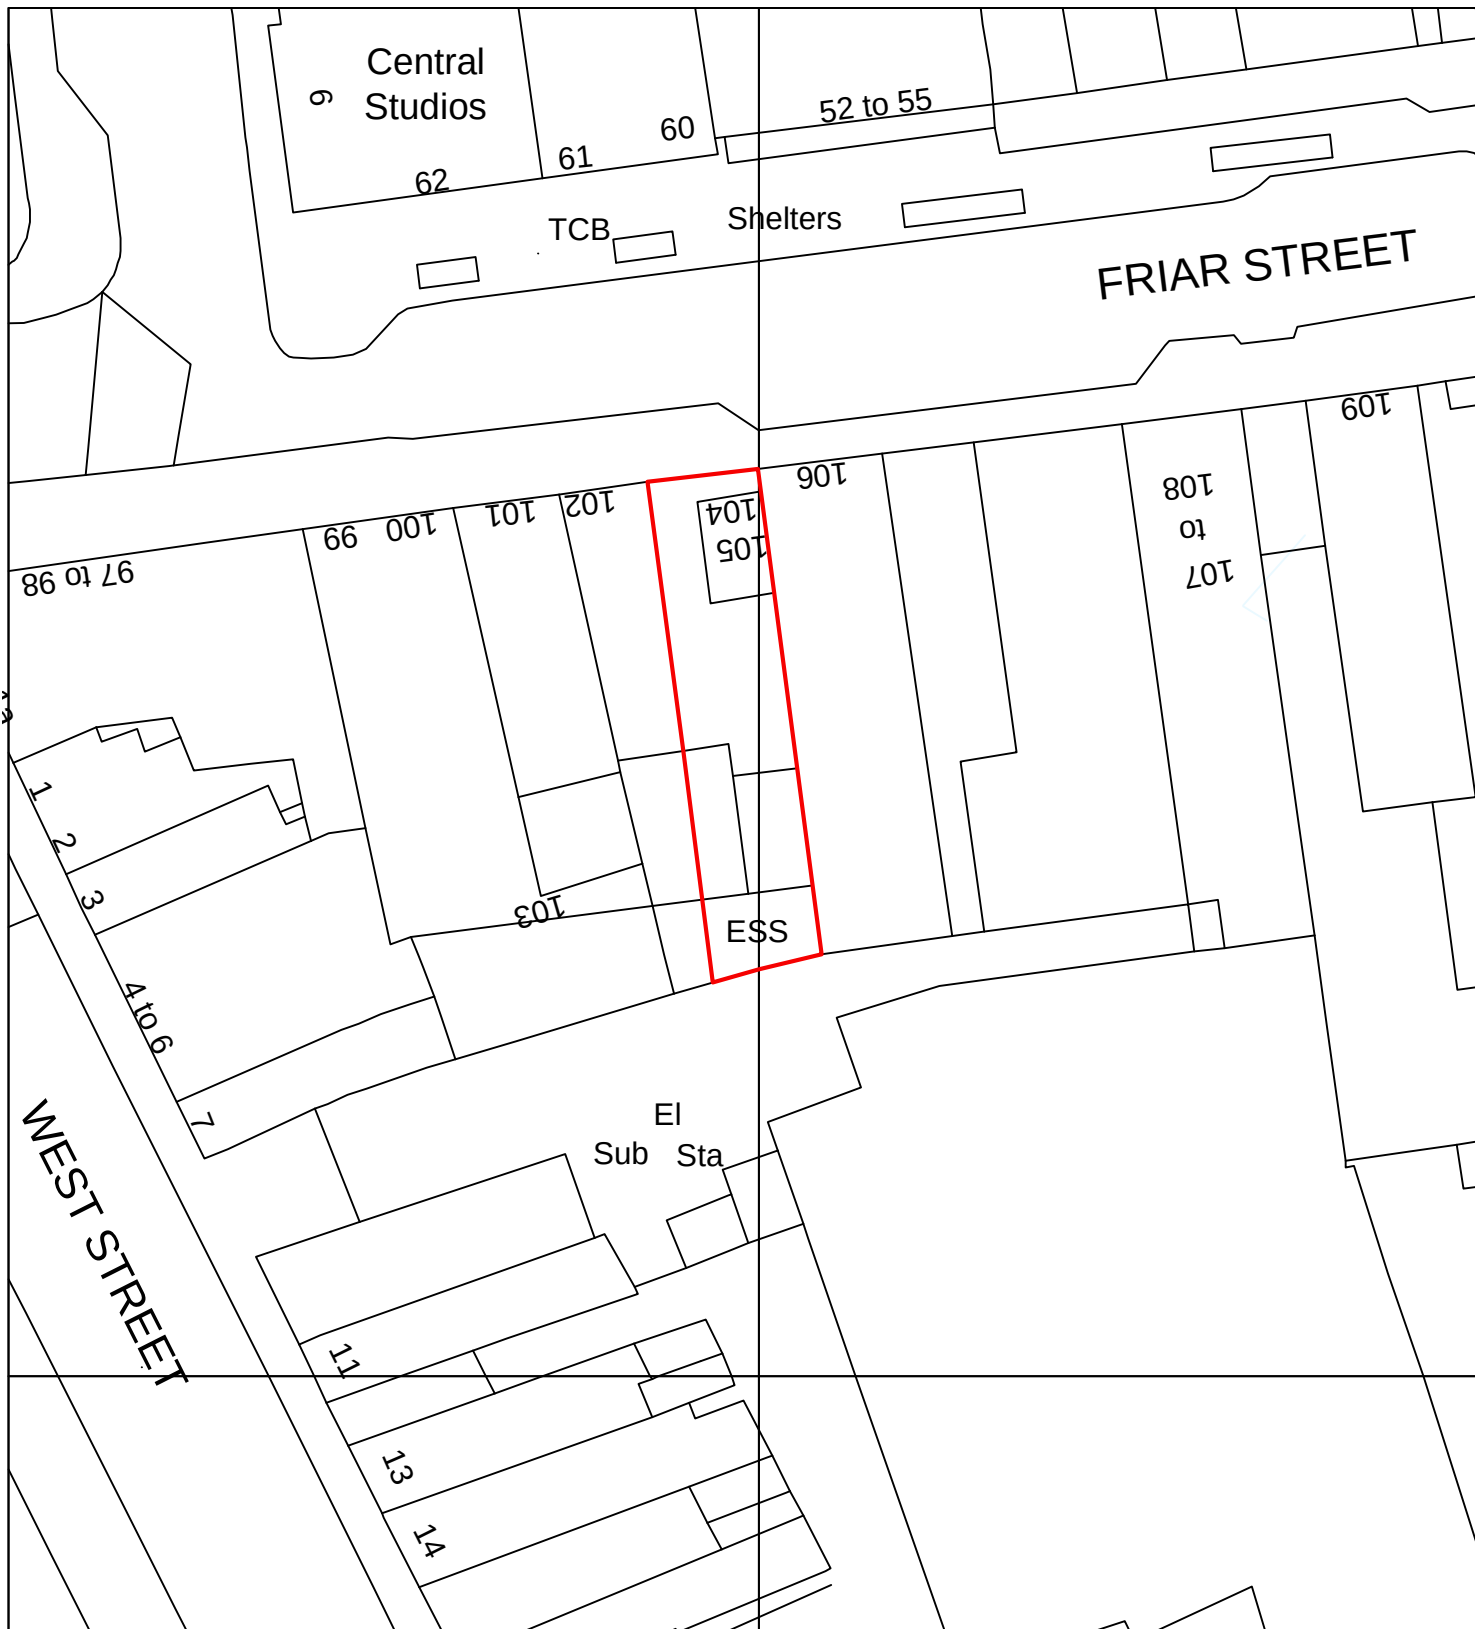

Revision B

0m 10m 20m 30m 40m 50m

104 - 105 FRIAR STREET
READING
RG1 1EP

Site Plan 1:500

