



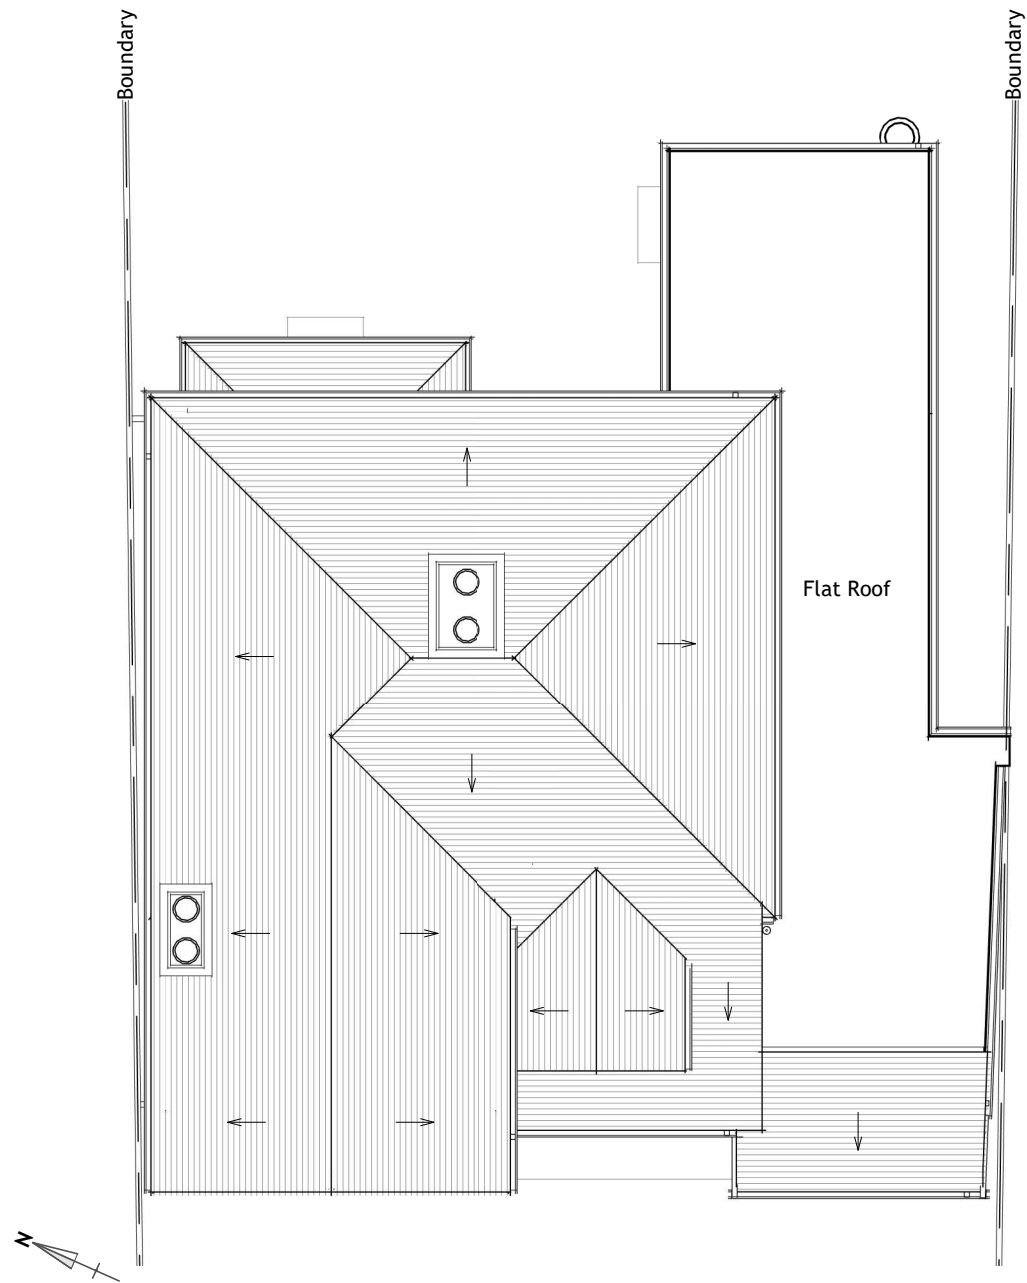

Existing Roof Level Plan

General Arrangement | RF-RDG | Scale 1 : 100

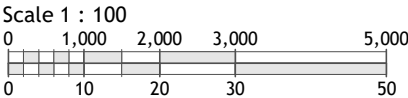

Copyright © 2022 Michael Aubrey Partnership Ltd. (MAPL)

Sheet Notes

- the drawing is copyright protected and may not be used, reproduced or relied upon by any third party except as explicitly agreed by MAPL
- all dimensions are in millimetres unless noted otherwise
- all measurements must be obtained from stated dimensions only and not be scaled off except for Local Authority Planning application purposes
- all drawings must be read in conjunction with all other project drawings and any discrepancies reported immediately for clarification
- full schedules, specification notes and legends are located on drawings numbered '900' to '999' (900 series)

B	13.10.2023	FM	Projection description amended
A	04.09.2023	FM	Projection description amended
0	17.01.2023	FM	First issue

Rev	Date	By	Description
-----	------	----	-------------

m **michael aubrey**
a **partnership**

• 0118 962 9666 • www.mapl.co.uk

Client

Mr. & Mrs. Jupp

Project Address

46 Grosvenor Road, Caversham,
Reading. RG4 5EN

Project Description

Single Storey Rear Extension

Sheet Title

Plans - Roof Level - Existing GA

Sheet Ref.	MAP-C4585-141	Rev.	B
------------	---------------	------	---

Project Ref.	C4585	Date	13.10.2023
--------------	-------	------	------------

Drawn by	FM	Checked by	CB
----------	----	------------	----

Scale	1 : 100	Sheet Size	A3
-------	---------	------------	----