



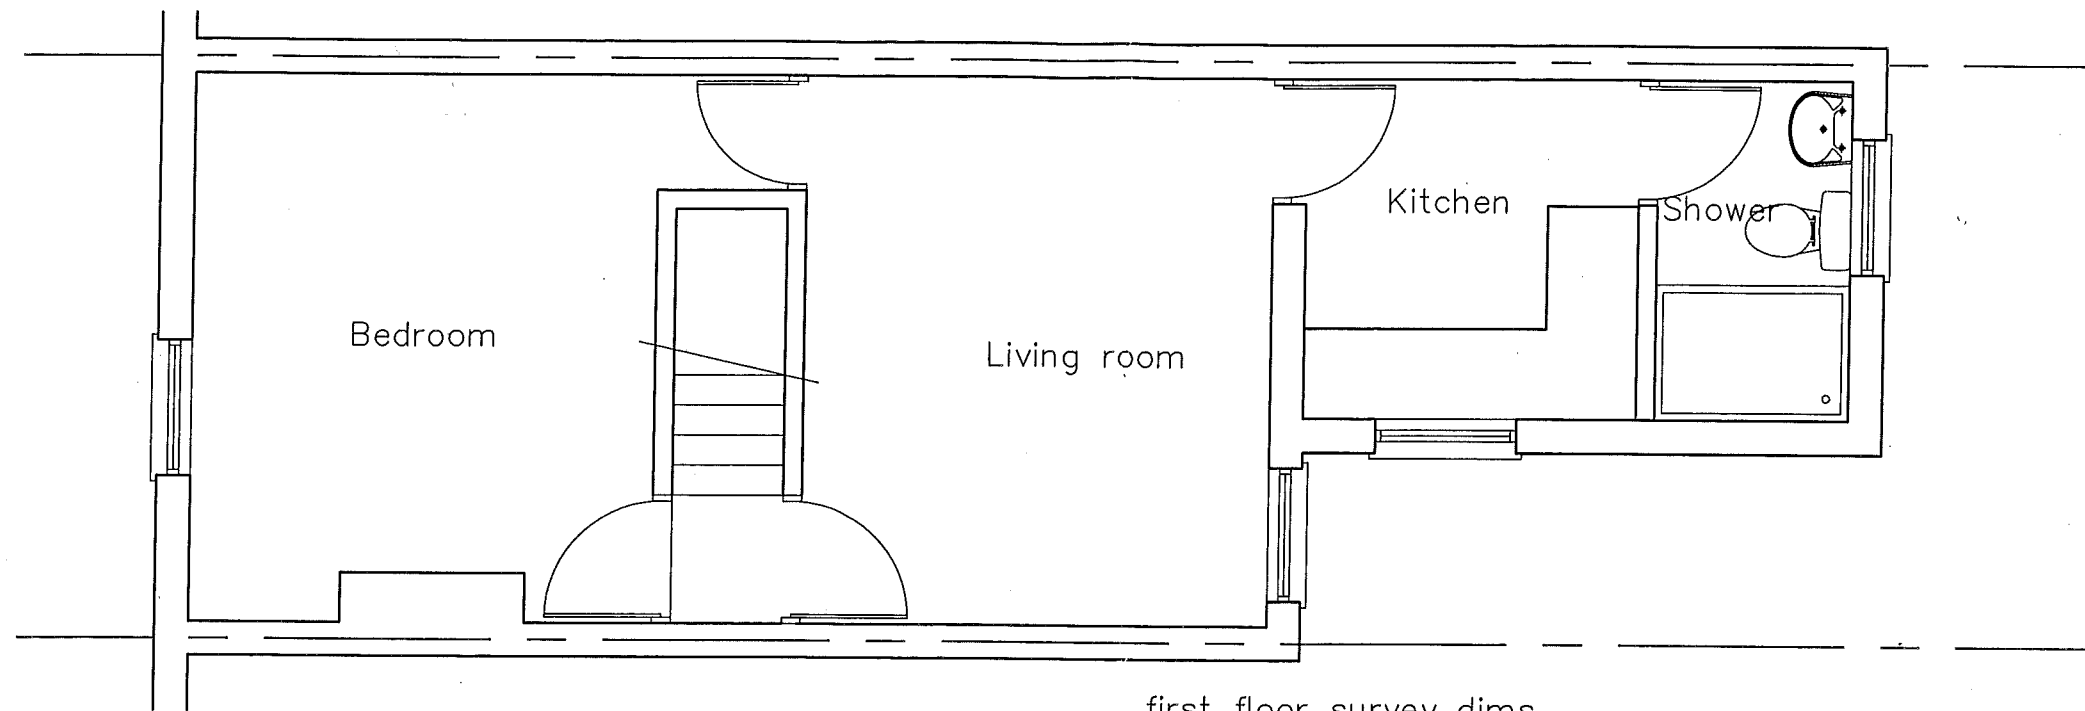

FIRST FLOOR

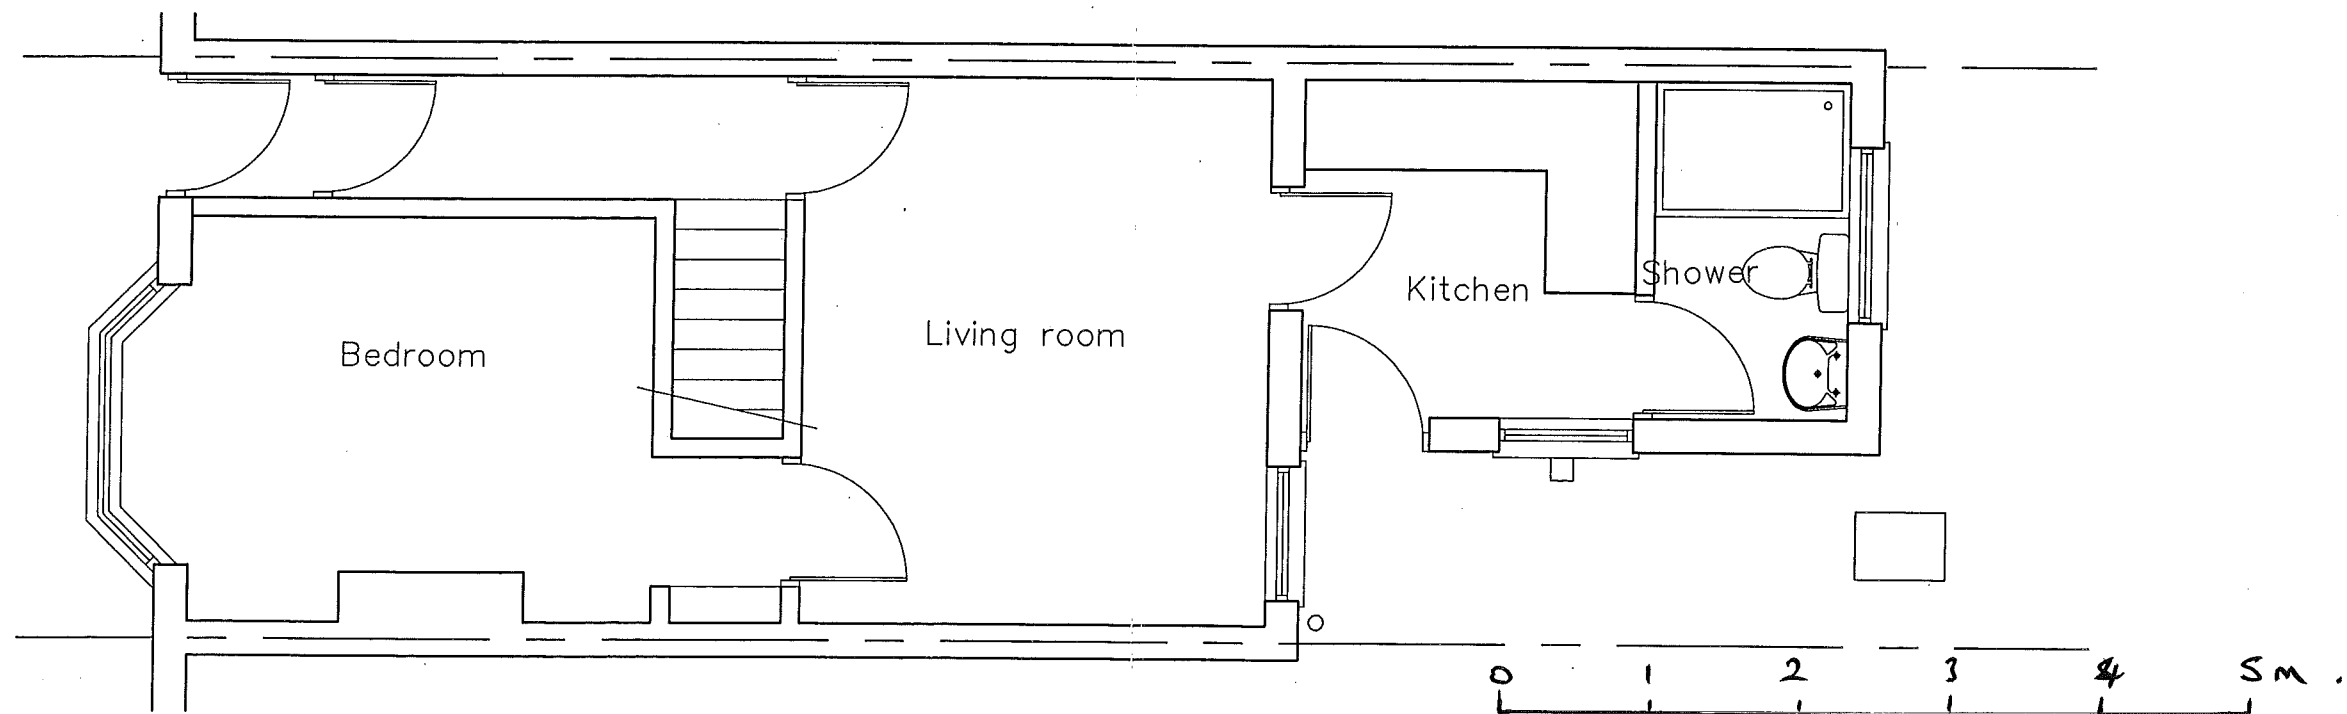

GROUND FLOOR

KEEN
PARTNERSHIP
 TEL: 0118 9510855
 FAX: 0118 9510866
 E-MAIL:
 INFO@KEENPARTNERSHIP.CO.UK

Client:	Richard Mc. Carthy	Scale:	1:50	Date:	Aug 04
Job:	15 Hilcot Road Reading	Drwn:	LAL		
Drg:	Survey as Exsisting	Drg No:	7600-04-01		