


ORIGINAL PLAN DG/CO424/FUL/KAS
50 GEOFFREYSON ROAD

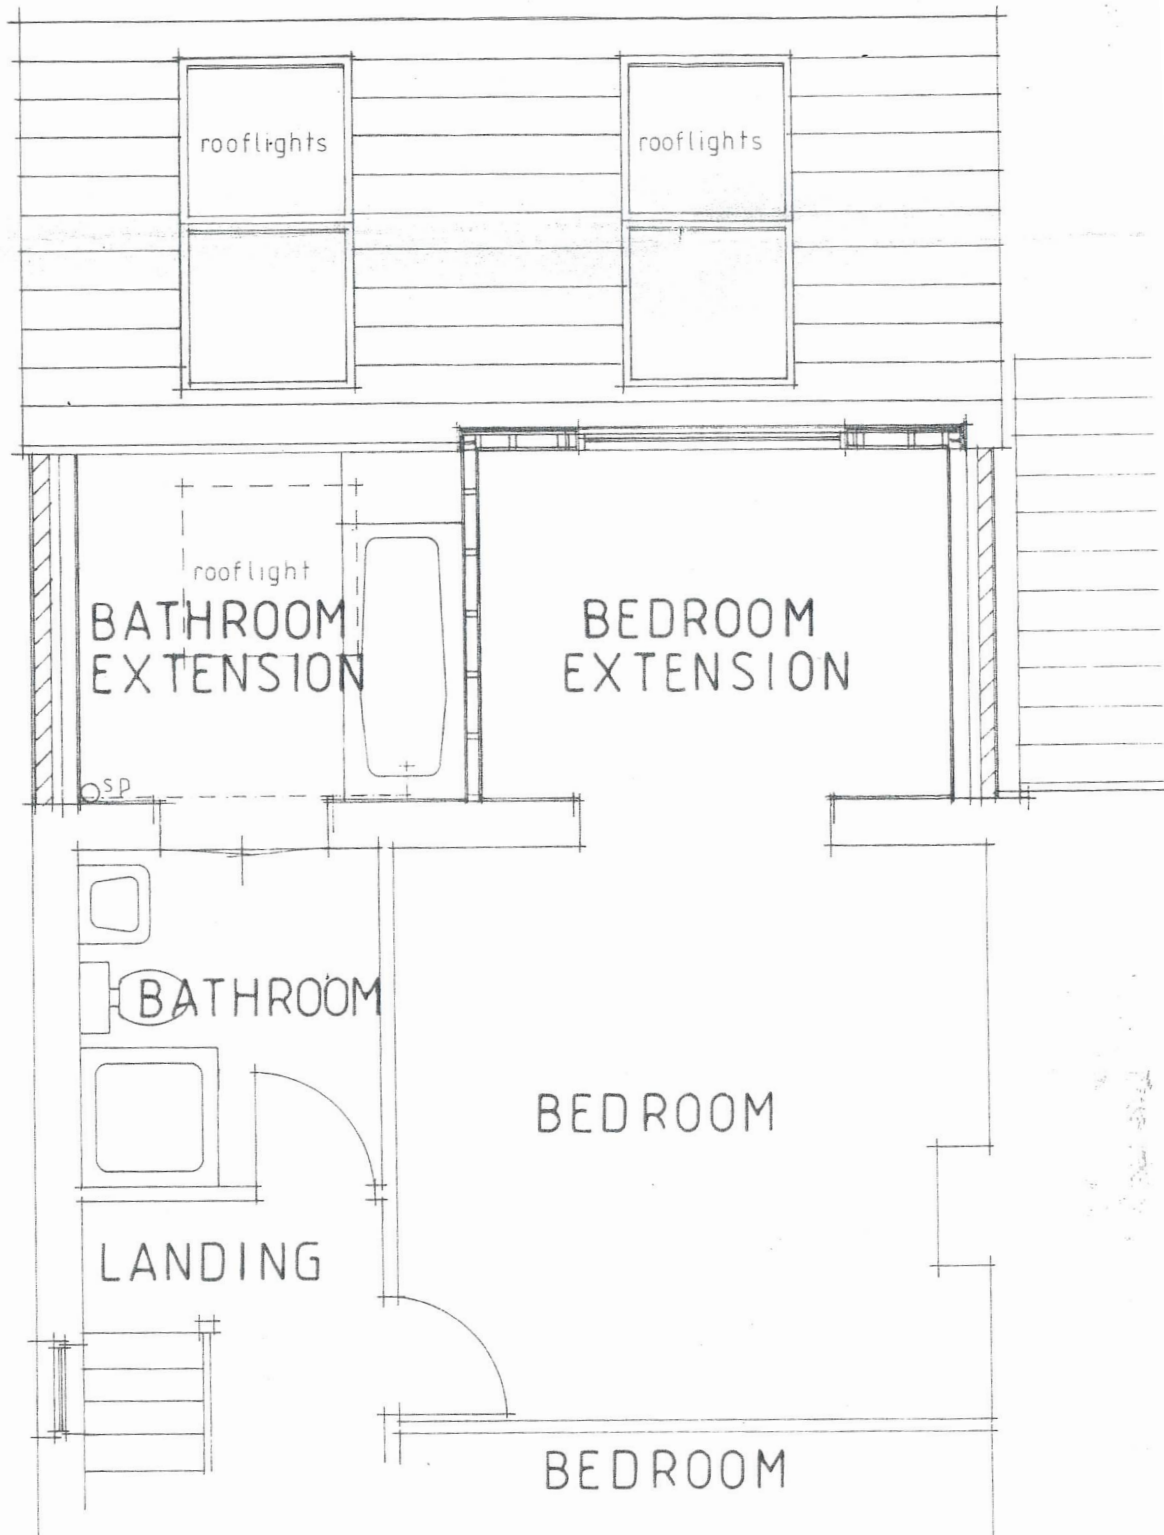

SCALE BAR 1:50

