



This drawing may be scaled with reference to the scale bar for planning application purposes only. Do not scale for any other purpose, use only annotated dimensions. All dimensions are to be checked by parties using the drawing, and any errors or omissions are to be reported to Weston & Co Architects Ltd.

Rev.	Date	Note	Author	Checked
A	02/05/2023	External works layout revised	CTW	CTW

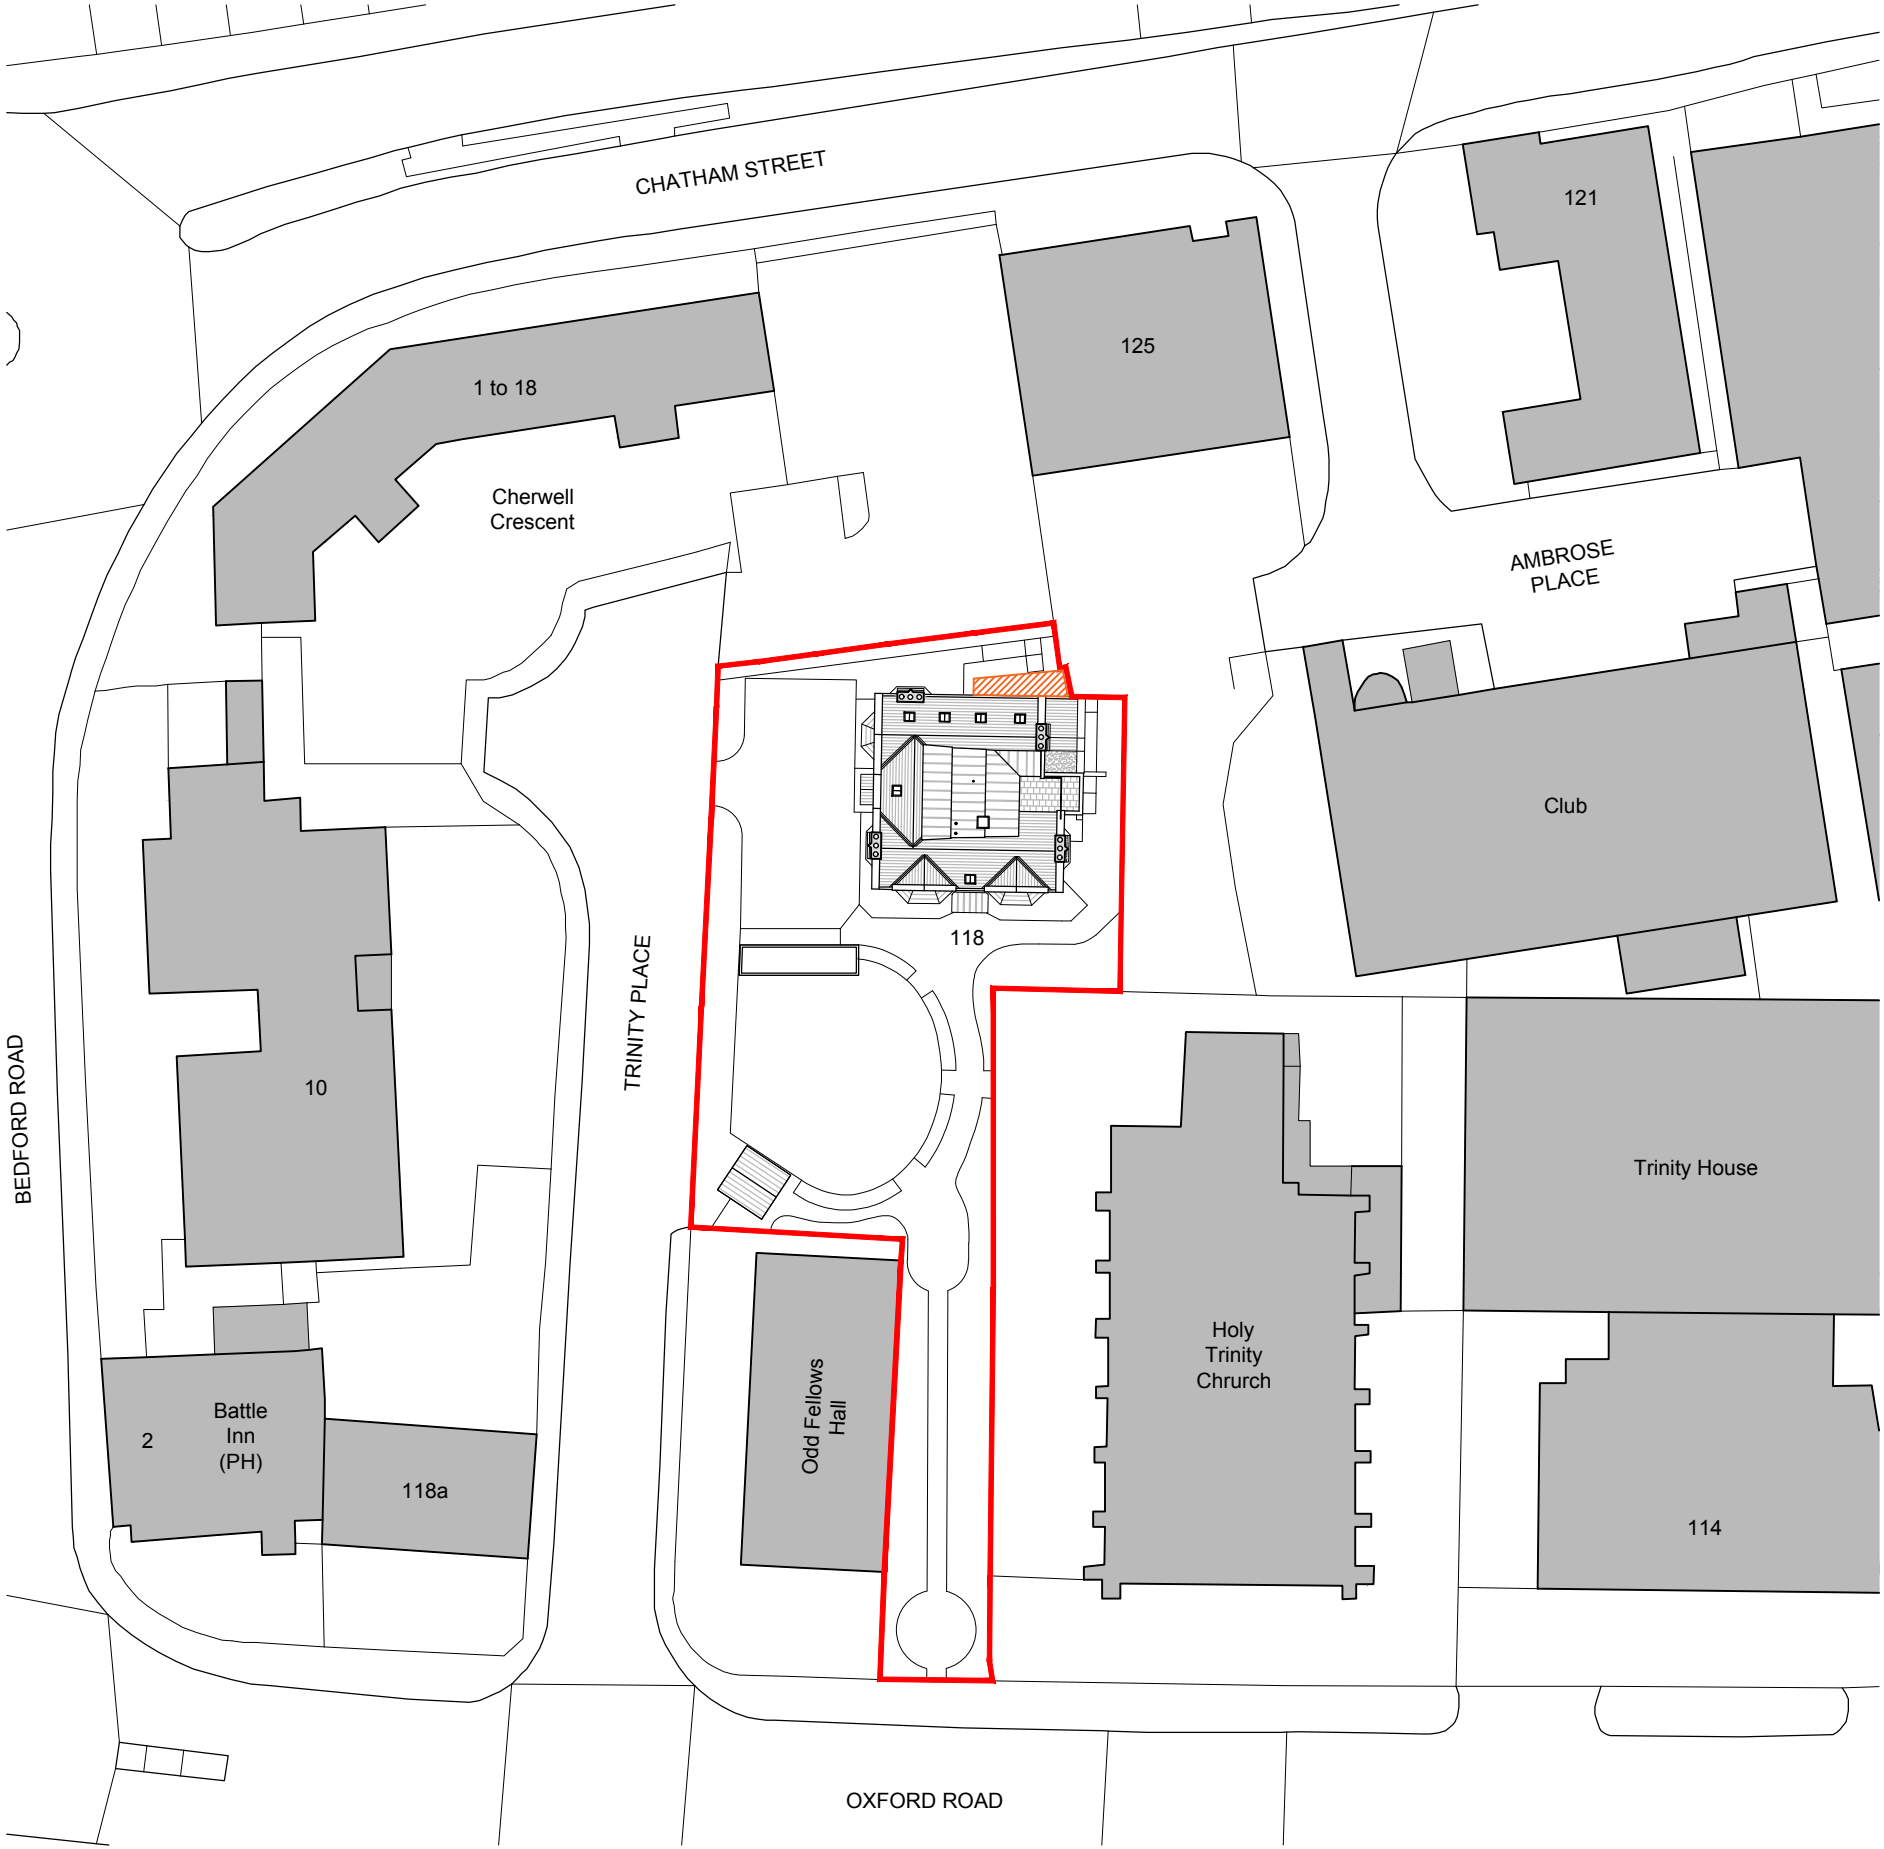


PROPOSED ROOF / BLOCK PLAN 1:500

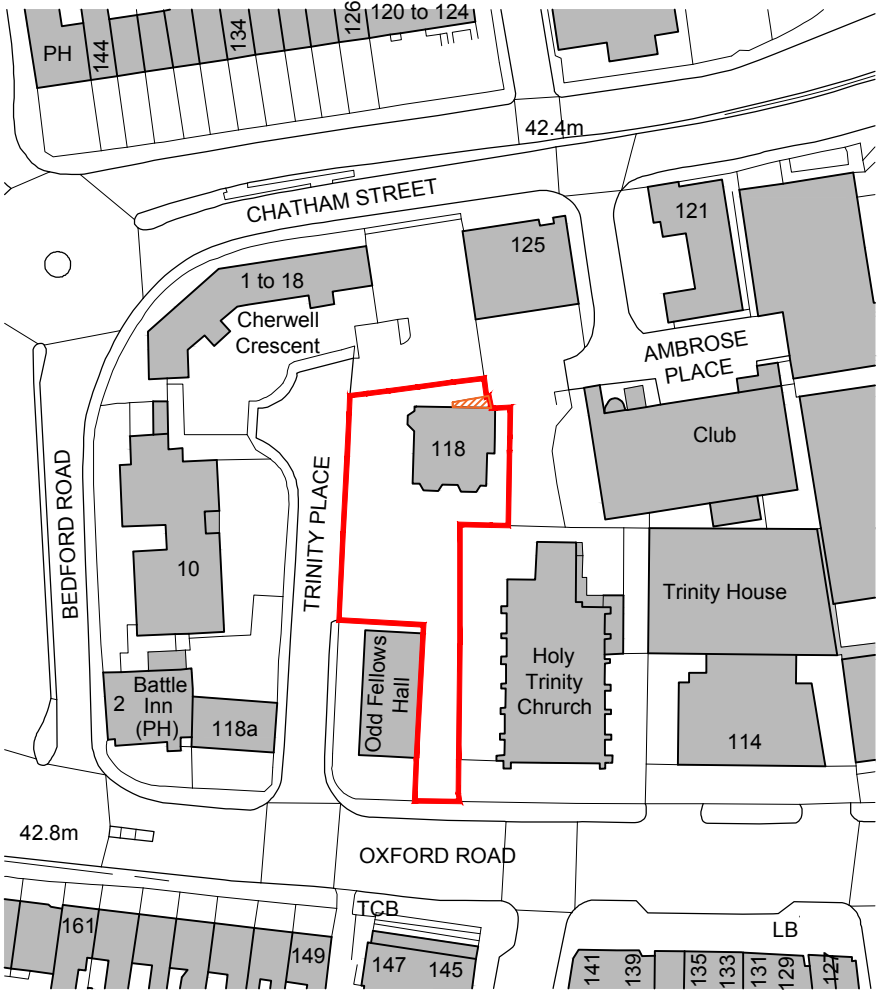

Ordnance Survey, (c) Crown Copyright 2019. All rights reserved. Licence number 100022432

LOCATION PLAN 1:1250

- Application Site Boundary
- Orange hatch indicates land portion owned by Reading Borough Council possibly due to historic conveyancing error

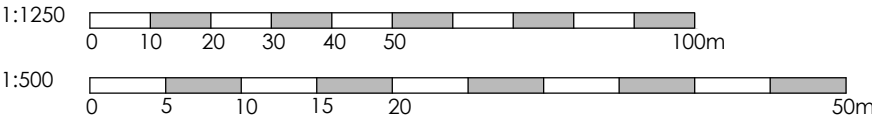

Project	Refurbishment & Alterations Carlisle House, 118 Oxford Road Reading RG1 7NG					Drawing	Location & Block Plans			
						Job-Dwg Number	18009-PL-01		Rev.	A
Client	Turner Property Ltd					WESTON + CO ARCHITECTS Watlington House 44 Watlington Street Reading, RG1 4RJ T. 0118 375 0252 www.weston-co.com				
Status	Planning									
Scale	1/500 & 1/1250		Sheet Size A3							
Author	IG	Checked	CTW	Date	04/02/22					