


35 Brooklyn Drive

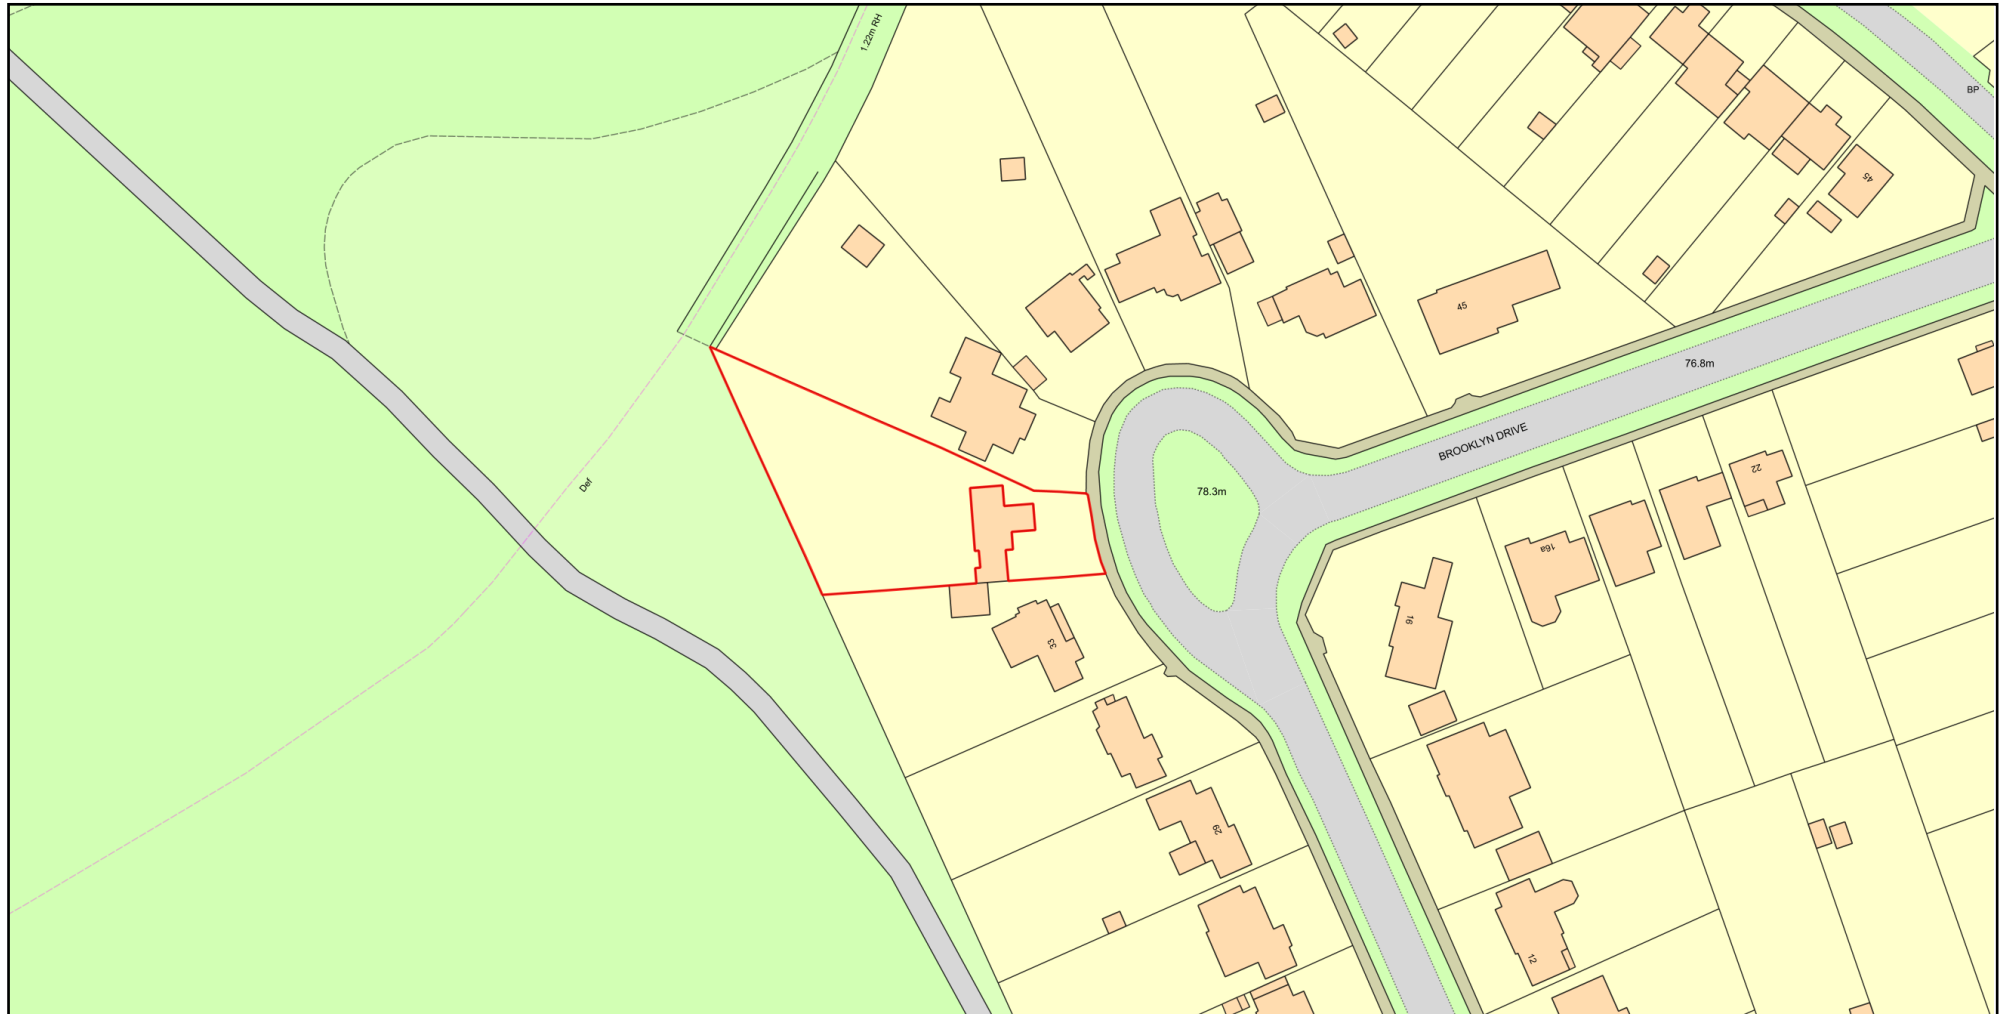

0 50
Metres



Plan Produced for: Tom Lynch
Date Produced: 11 Jan 2023
Plan Reference Number: TQRQM23011092138482
Scale: 1:1250 @ A4

© Crown copyright and database rights 2021 OS 100042766

