




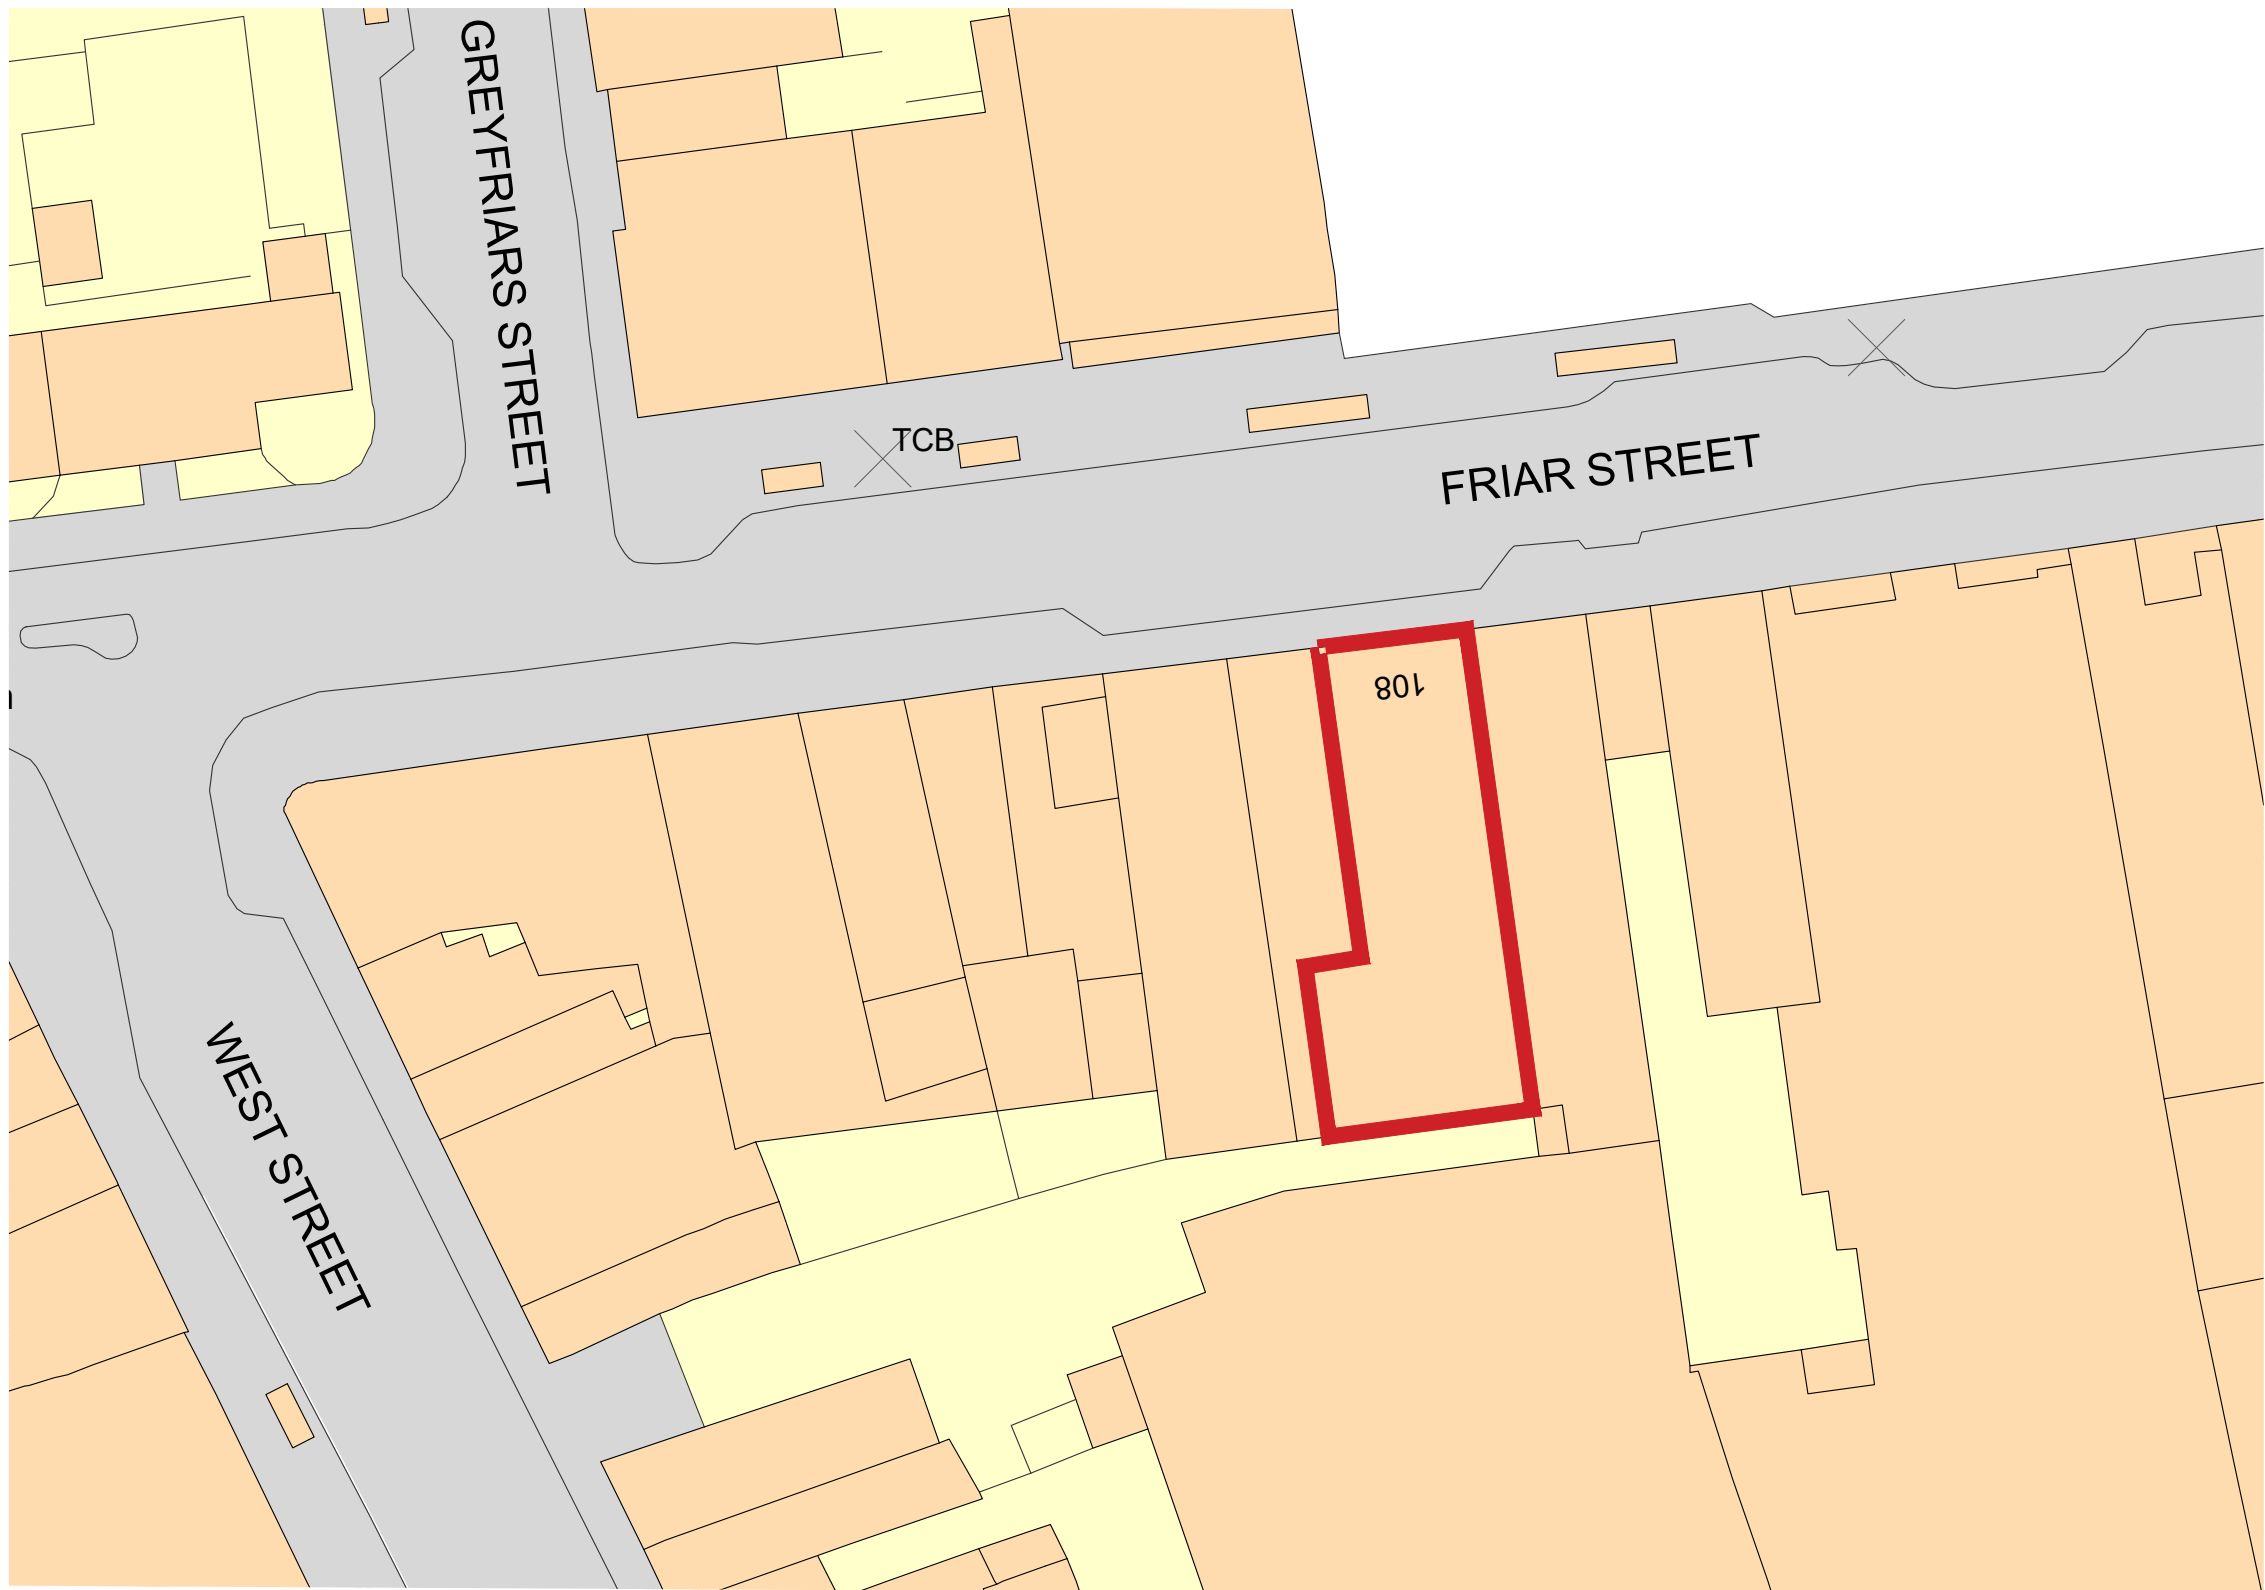

BLOCK PLAN
SCALE 1:500

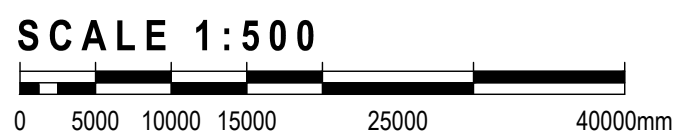

LOCATION PLAN
SCALE 1:1250

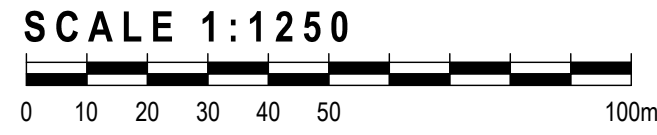

FRIAR STREET		
GENERAL NOTES	1. THIS DRAWING MUST NOT BE SCALED. 2. FOLLOWING COMMENCEMENT OF WORK ON SITE, ISSUED DRAWINGS AND DETAILS MAY BE SUBJECT TO CHANGE DUE TO SITE CONDITIONS OR CONTRACTOR DESIGN MODIFICATIONS. 3. ALL WORKS MUST BE CARRIED OUT TO THE SATISFACTION OF LOCAL AND STATUTORY AUTHORITIES, IN ACCORDANCE WITH CURRENT BUILDING REGULATIONS AND CODES OF PRACTICE. 4. ALL DIMENSIONS ARE TO BE VERIFIED WITH THE CONTRACTOR ON SITE PRIOR TO MANUFACTURE OR INSTALLATION. 5. QUADRANT DESIGN MUST BE INFORMED OF ANY AMENDMENTS TO THE DESIGN ON SITE.	
	MORE INFO	SCAN THIS CODE TO ACCESS: QD WEBSITE

DRAWING KEY

— UNIT DEMISE

REV.	DATE	UPDATE	BY
1	2024	1	NI
WORK STAGE			
CONCEPT DESIGN			
CLIENT			
Playlist LIVE			
PROJECT			
108 Friar Street Reading RG1 1EP			
SHEET TITLE			
SITE AND LOCATION PLAN			
SCALE		AS SHOWN AT A1	DRAWN BY
SHEET NO:		J002046_A0_00	REVISION:
			-

INTERIOR ARCHITECTURE
& DESIGN

QUADRANT DESIGN
58 KINGS ROAD,
READING,
RG1 3AA
73-74 BERWICK STREET,
LONDON,
W1F 8TE
(+44)0118 9591 581
hello@quadrantdesign.co.uk
www.quadrantdesign.co.uk