

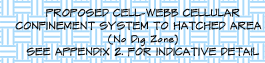


Provide tubular scaffold framed fencing where shown, being 2.4m in height and faced with weldmesh. All in accordance with BS 5837: 2012.


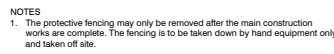


Tree Root
Protection Area

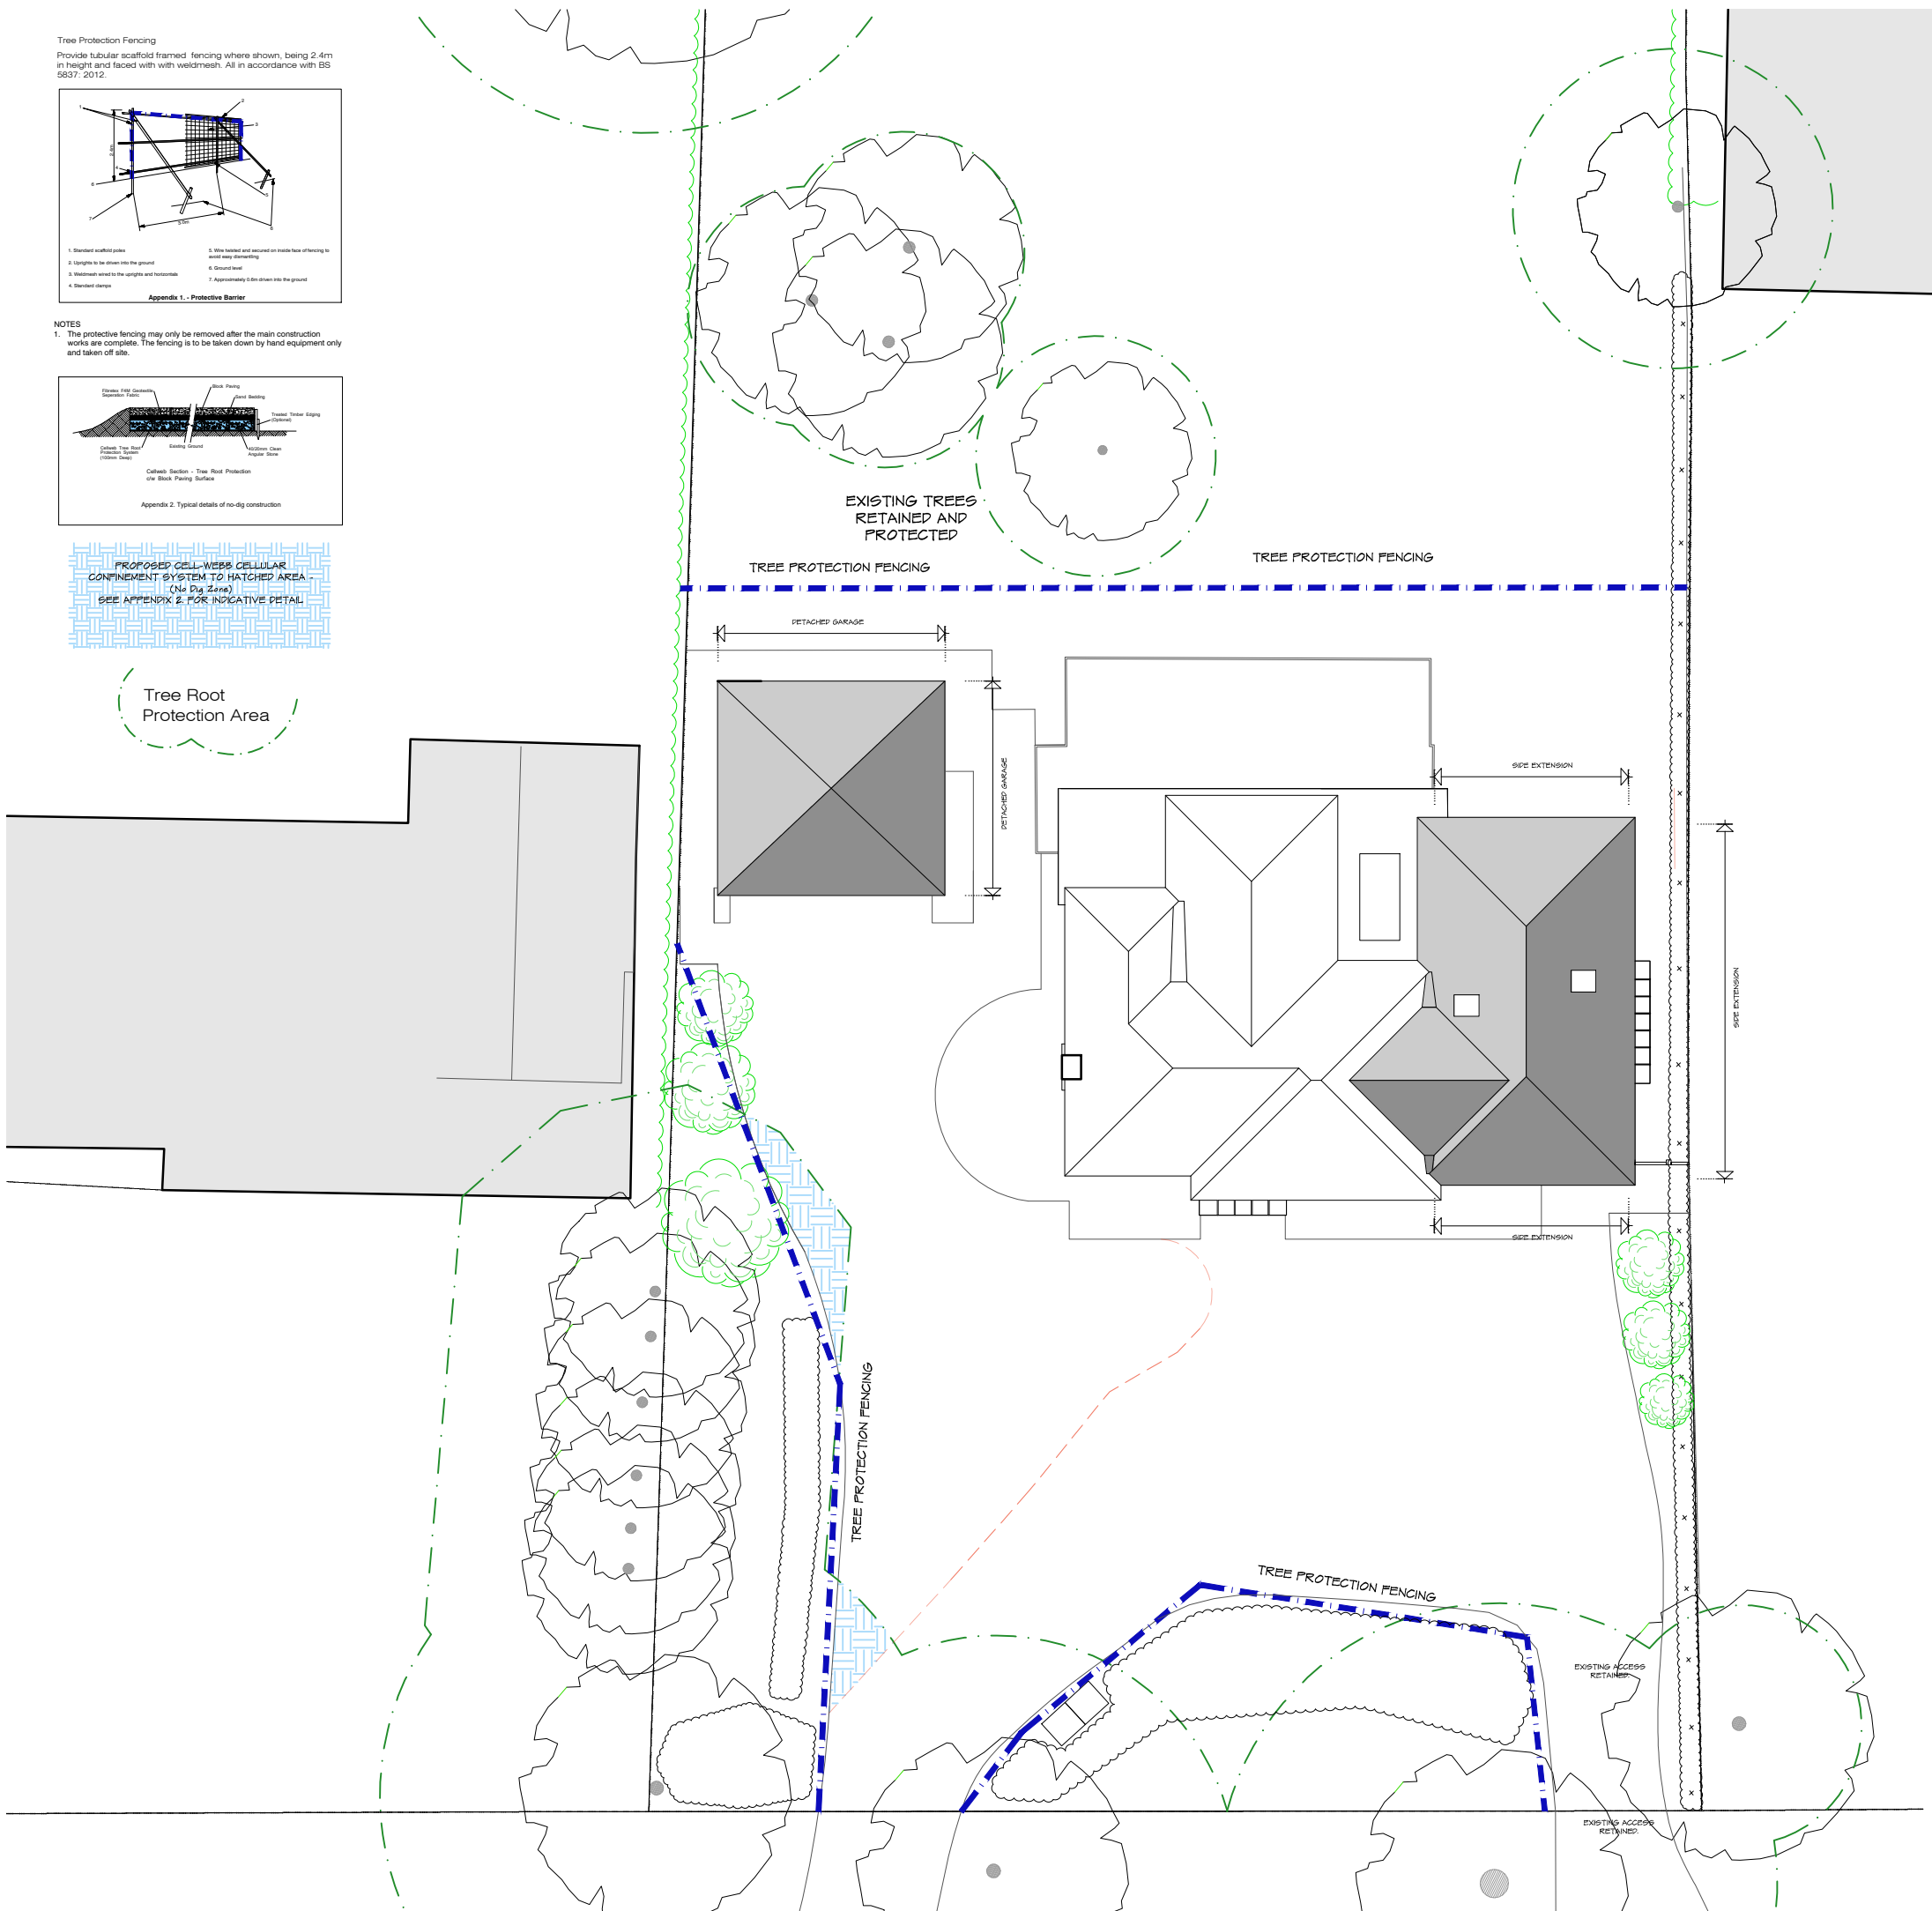

A horizontal bar of total length 16m is divided into segments. The segments are labeled with their lengths: 0m, 2m, 8m, 1m, and 4m. The segments are arranged in a sequence that sums to 16m.

REV	COMMENTS	DATE
-----	----------	------

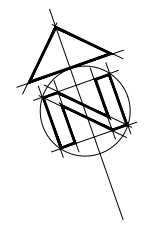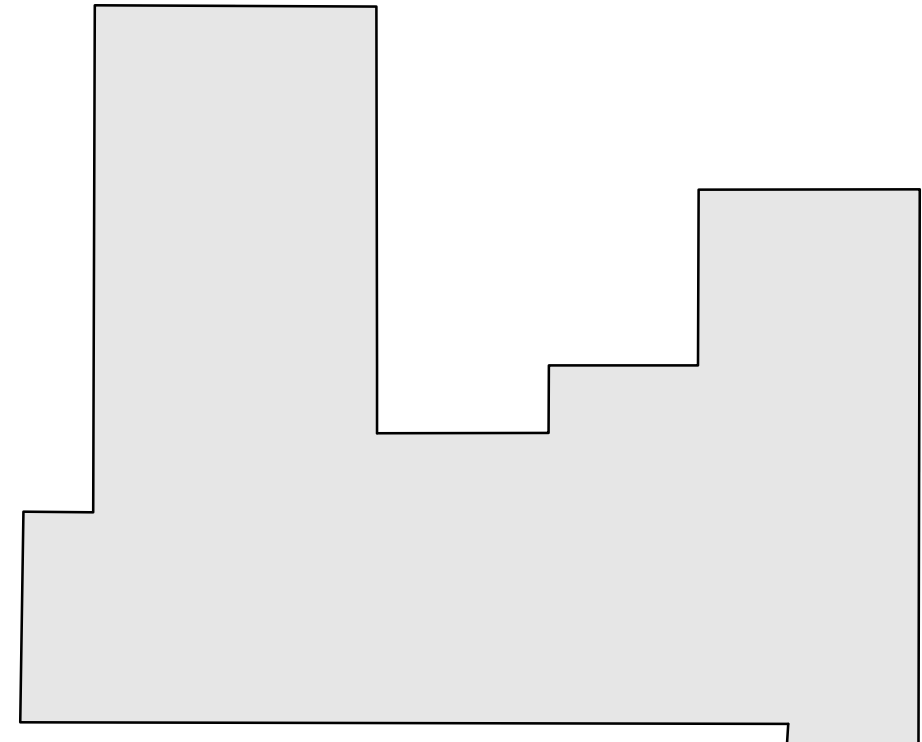

CLIENT Mr & Mrs J. Okten
PROJECT Crawfordjohn - extension
Upperwarren Avenue, Caversham
DRAWING PROPOSED TREE PROTECTION PLAN

STATUS Planning DATE apr 2023
 SCALE 1:100 DRAWN DN CHECKED NO 3818/256 REV A

THIS DRAWING MUST NOT BE SCALED UNLESS ISSUED FOR PLANNING PURPOSES. ALL DIMENSIONS ARE TO BE VERIFIED PRIOR TO SETTING OUT, COMMENCING WORK, OR PRODUCTION OF FABRICATION DRAWINGS. REPORT ANY DISCREPANCIES TO THE SUPERVISING OFFICER IMMEDIATELY. ©