



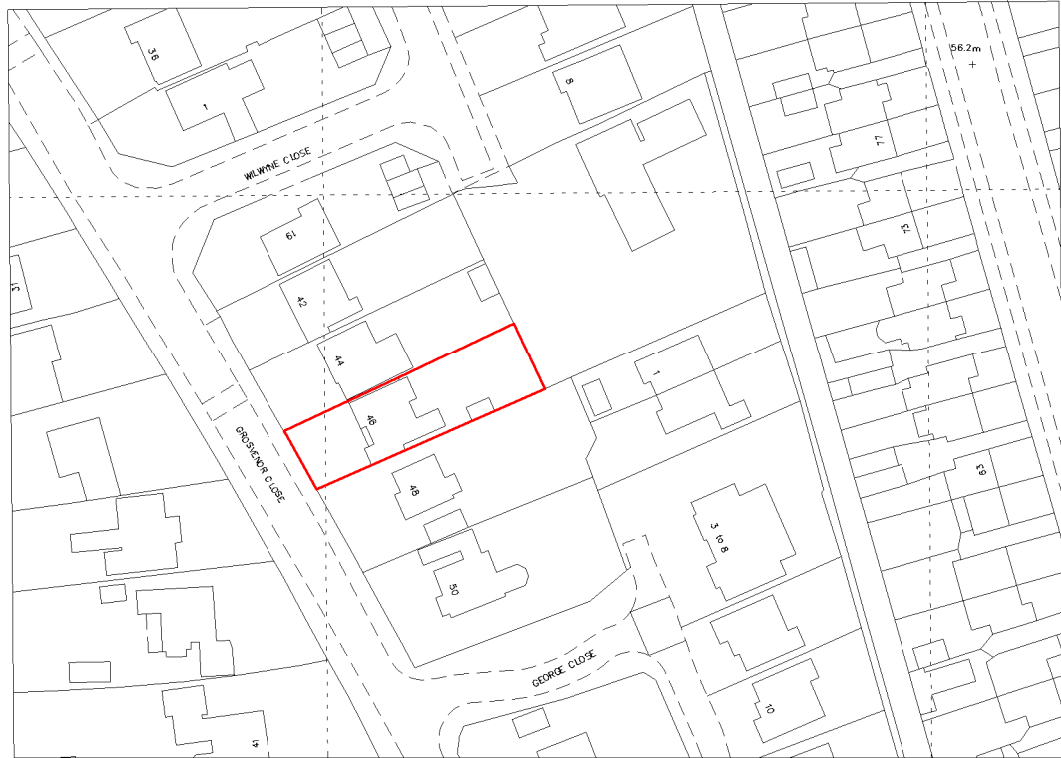

Existing Location Plan

Location | RF-RDG | Scale 1 : 1250

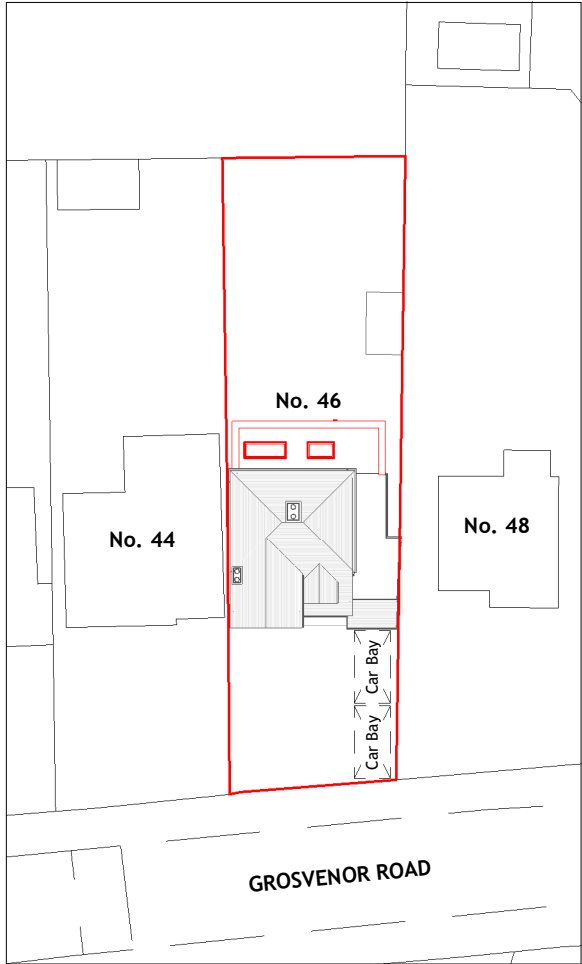

Proposed Site Level Plan

General Arrangement | RF-RDG | Scale 1 : 500

- Copyright © 2022 Michael Aubrey Partnership Ltd. (MAPL)
- Sheet Notes
- a. the drawing is copyright protected and may not be used, reproduced or relied upon by any third party except as explicitly agreed by MAPL
 - b. all dimensions are in millimetres unless noted otherwise
 - c. all measurements must be obtained from stated dimensions only and not be scaled off except for Local Authority Planning application purposes
 - d. all drawings must be read in conjunction with all other project drawings and any discrepancies reported immediately for clarification
 - e. full schedules, specification notes and legends are located on drawings numbered '900' to '999' (900 series)

C	13.10.2023	FM	First level extension removed
B	04.09.2023	FM	Projection description amended
A	04.07.2023	APC	Front new roof changed from gable to Hipped, and side second storey extension removed.
0	21.03.2023	JMR	First issue
Rev	Date	By	Description

m michael aubrey
a partnership
• 0118 962 9666 • www.mapl.co.uk

Client

Mr. & Mrs. Jupp

Project Address

46 Grosvenor Road, Caversham,
Reading. RG4 5EN

Project Description

Single Storey Rear Extension

Sheet Title

Plans - Location & Proposed Site

Sheet Ref.	MAP-C4585-001	Rev.	C
Project Ref.	C4585	Date	13.10.2023
Drawn by	FM	Checked by	CB
Scale	As indicated	Sheet Size	A3