




Street Scene A-A (Frontage) (Oak)



Street Scene B-B (Street)



Street Scene C-C (Glade)

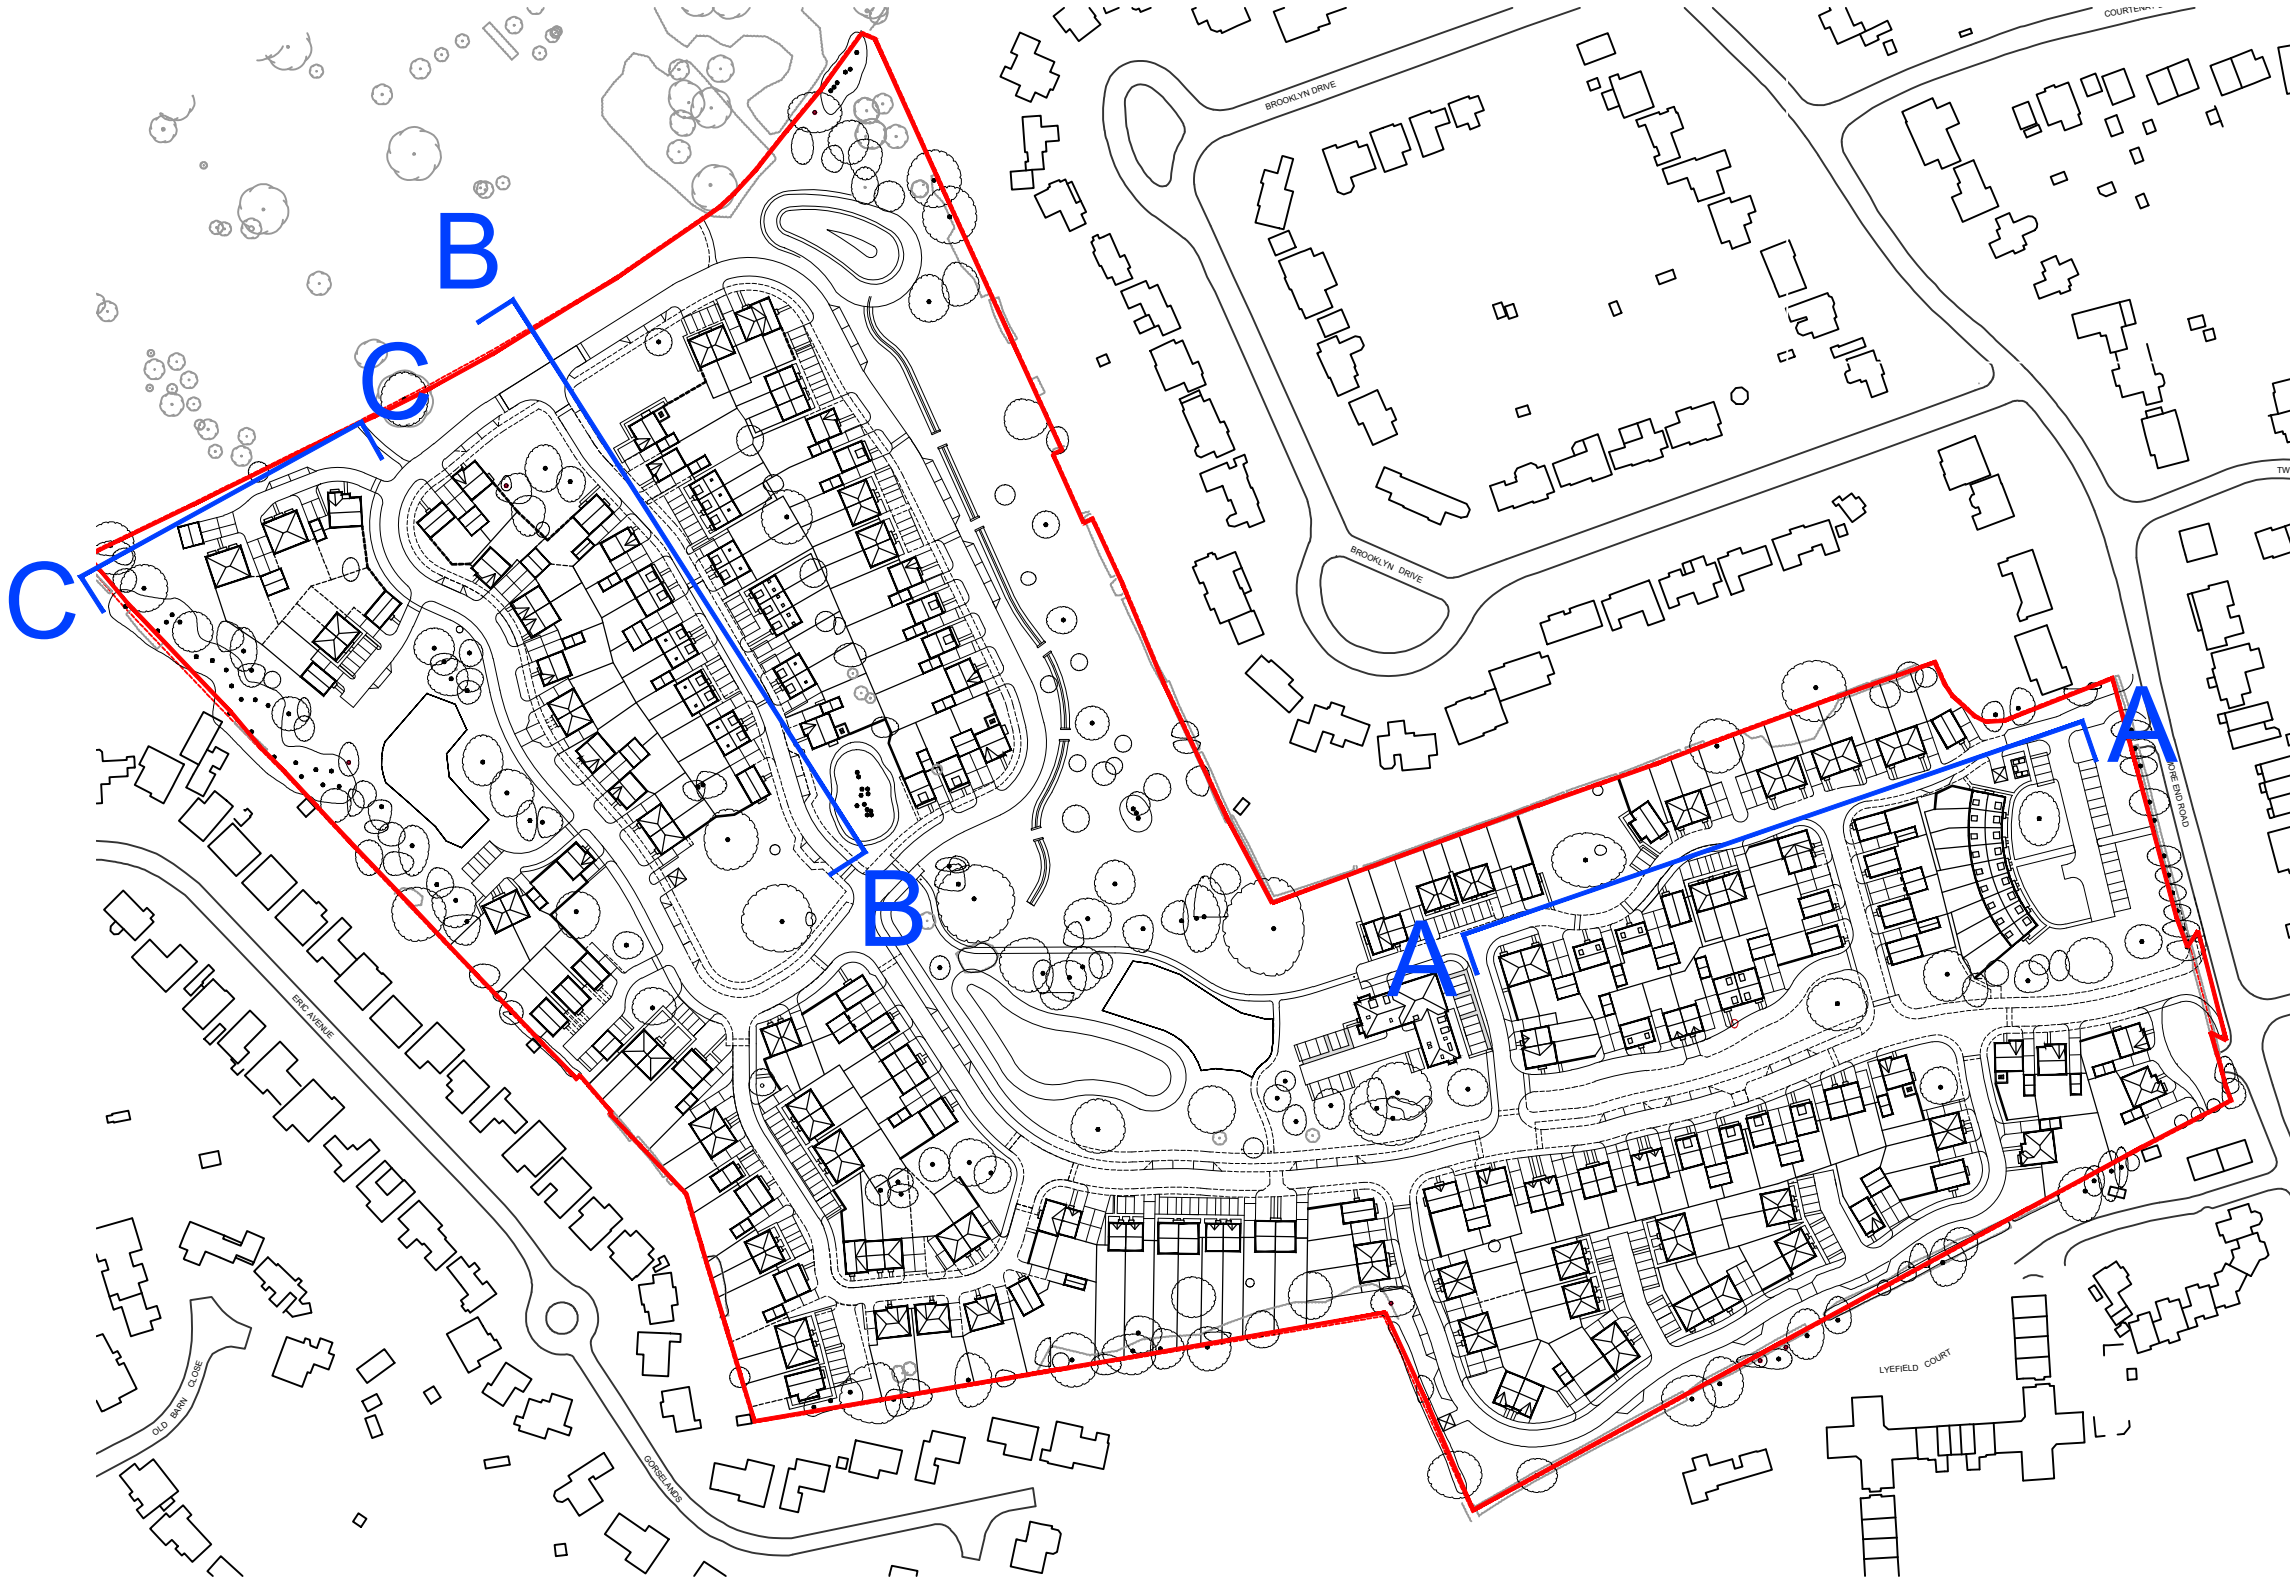

F	20.01.23	Elevation Update	KT	MP
E	06.01.23	Housetypes Amended	KB	MP
D	12.05.22	Housetypes Amended	MP	MP
C	30.08.22	Housetypes Amended	RS	MP
B	14.06.22	Housetypes Amended	LP	MP
A	10.05.22	Housetypes Amended to Clients Comments	JT	MP
Rev	Date	Revision Details	Dr	Ch

London: 76 Great Suffolk Street
T 0207 928 2773 E london@ecearchitecture.com
Sussex:
Bristol:
ECE Architecture
www.ecearchitecture.com

Client's Name
Vistry Group

Job Title
Reading Golf Club
Kidmore End Road, Reading

Drawing Title
Proposed Street Scenes

Scale
1:200 @ A0 / 1:400 @ A2

metres 4 8 12 16 20

Drawn RG Checked MP Date 12.05.22

Job No 6960 Drawing No PL180 Rev F

Status
APPROVAL