


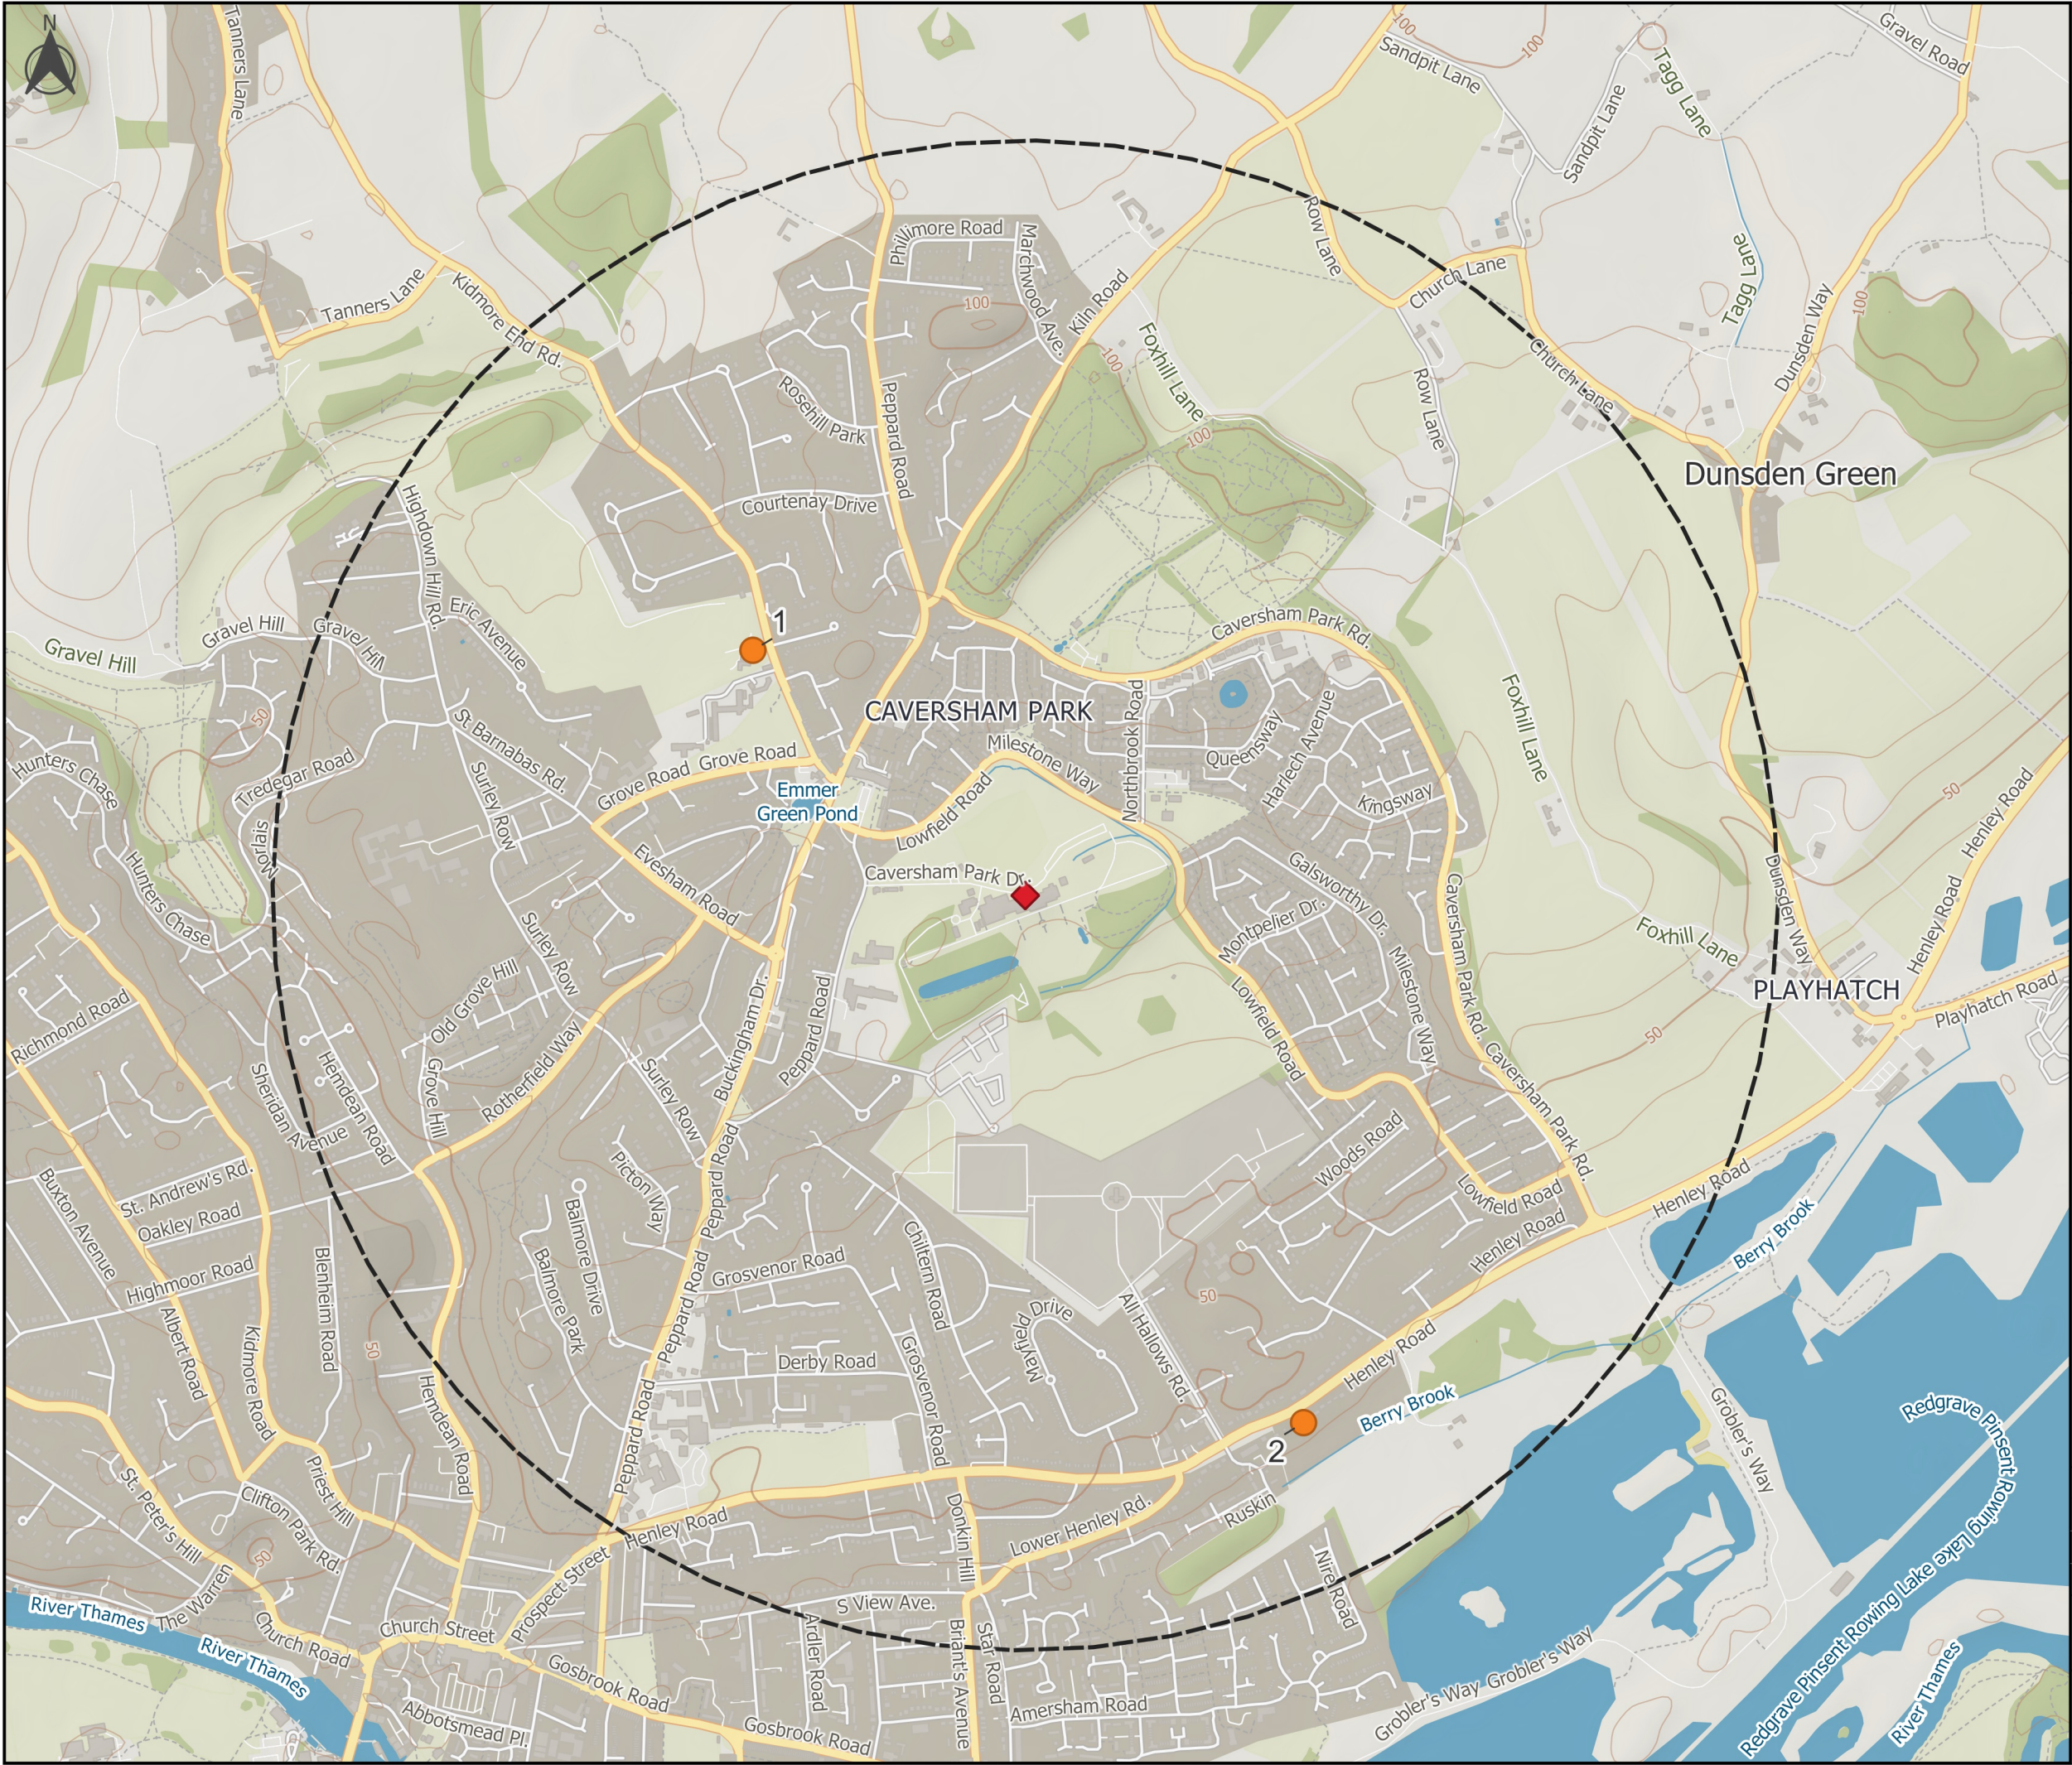

Caversham Park

ES Figure 4.1:
Cumulative Schemes Plan

Date:11-05-2023

Paper size:A3

Scale:1:20,000

0150300450600750 m

Key:

◆

Site

●

Cumulative Schemes

□

1.5 km Study Area

Map ref	Application ref.
1	220930
2	220189

Beechcroft

Drawn by:Rhys Williams

Approved by:Charles McClea

Drawing reference:ES Figure 4.1

Version:V2

© Crown copyright, license number 100024244 Savills (UK) Limited. Public sector information licensed under Open Government Licence v3.0. © Crown copyright and database right 2022. © OpenStreetMap contributors 2022. Maps Data: Google, @ 2022. Copyright © Esri. All rights reserved.

Wessex House
Priors Walk
Wimborne
BH21 1PB