


LONGITUDINAL SECTION THROUGH THE PATH

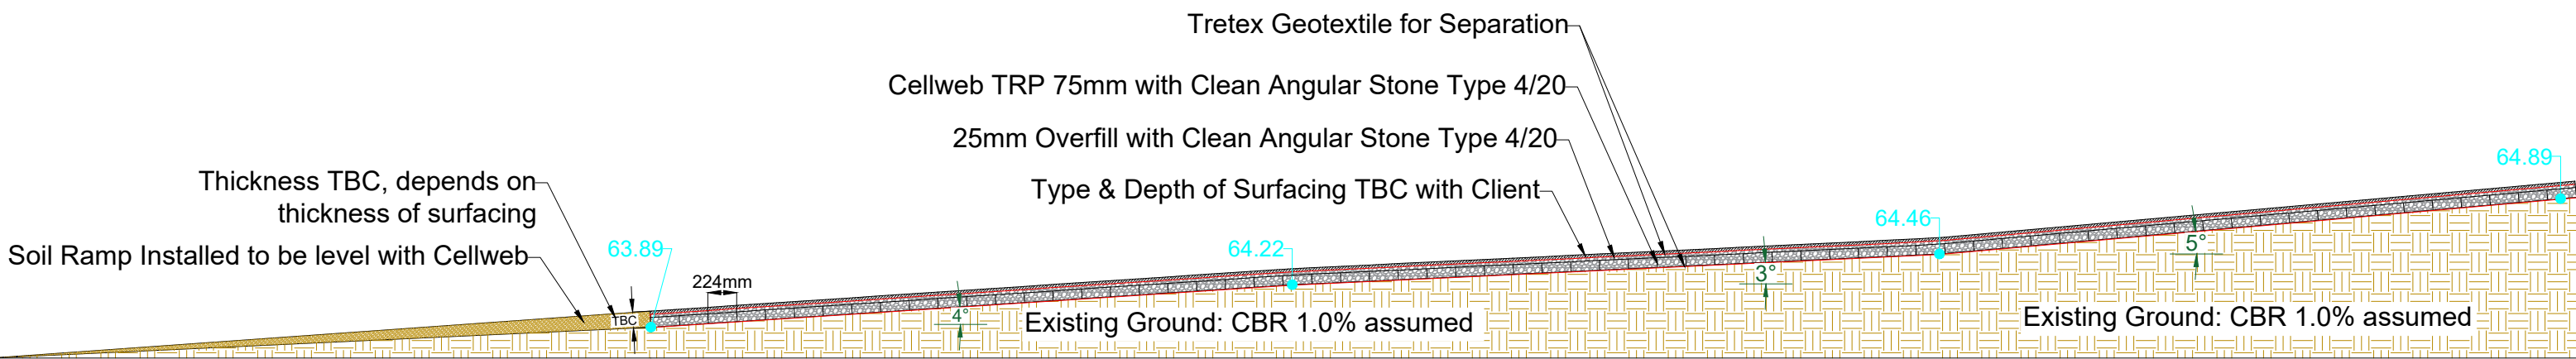

INDICATIVE CROSS-SECTION BUILD-UP

