


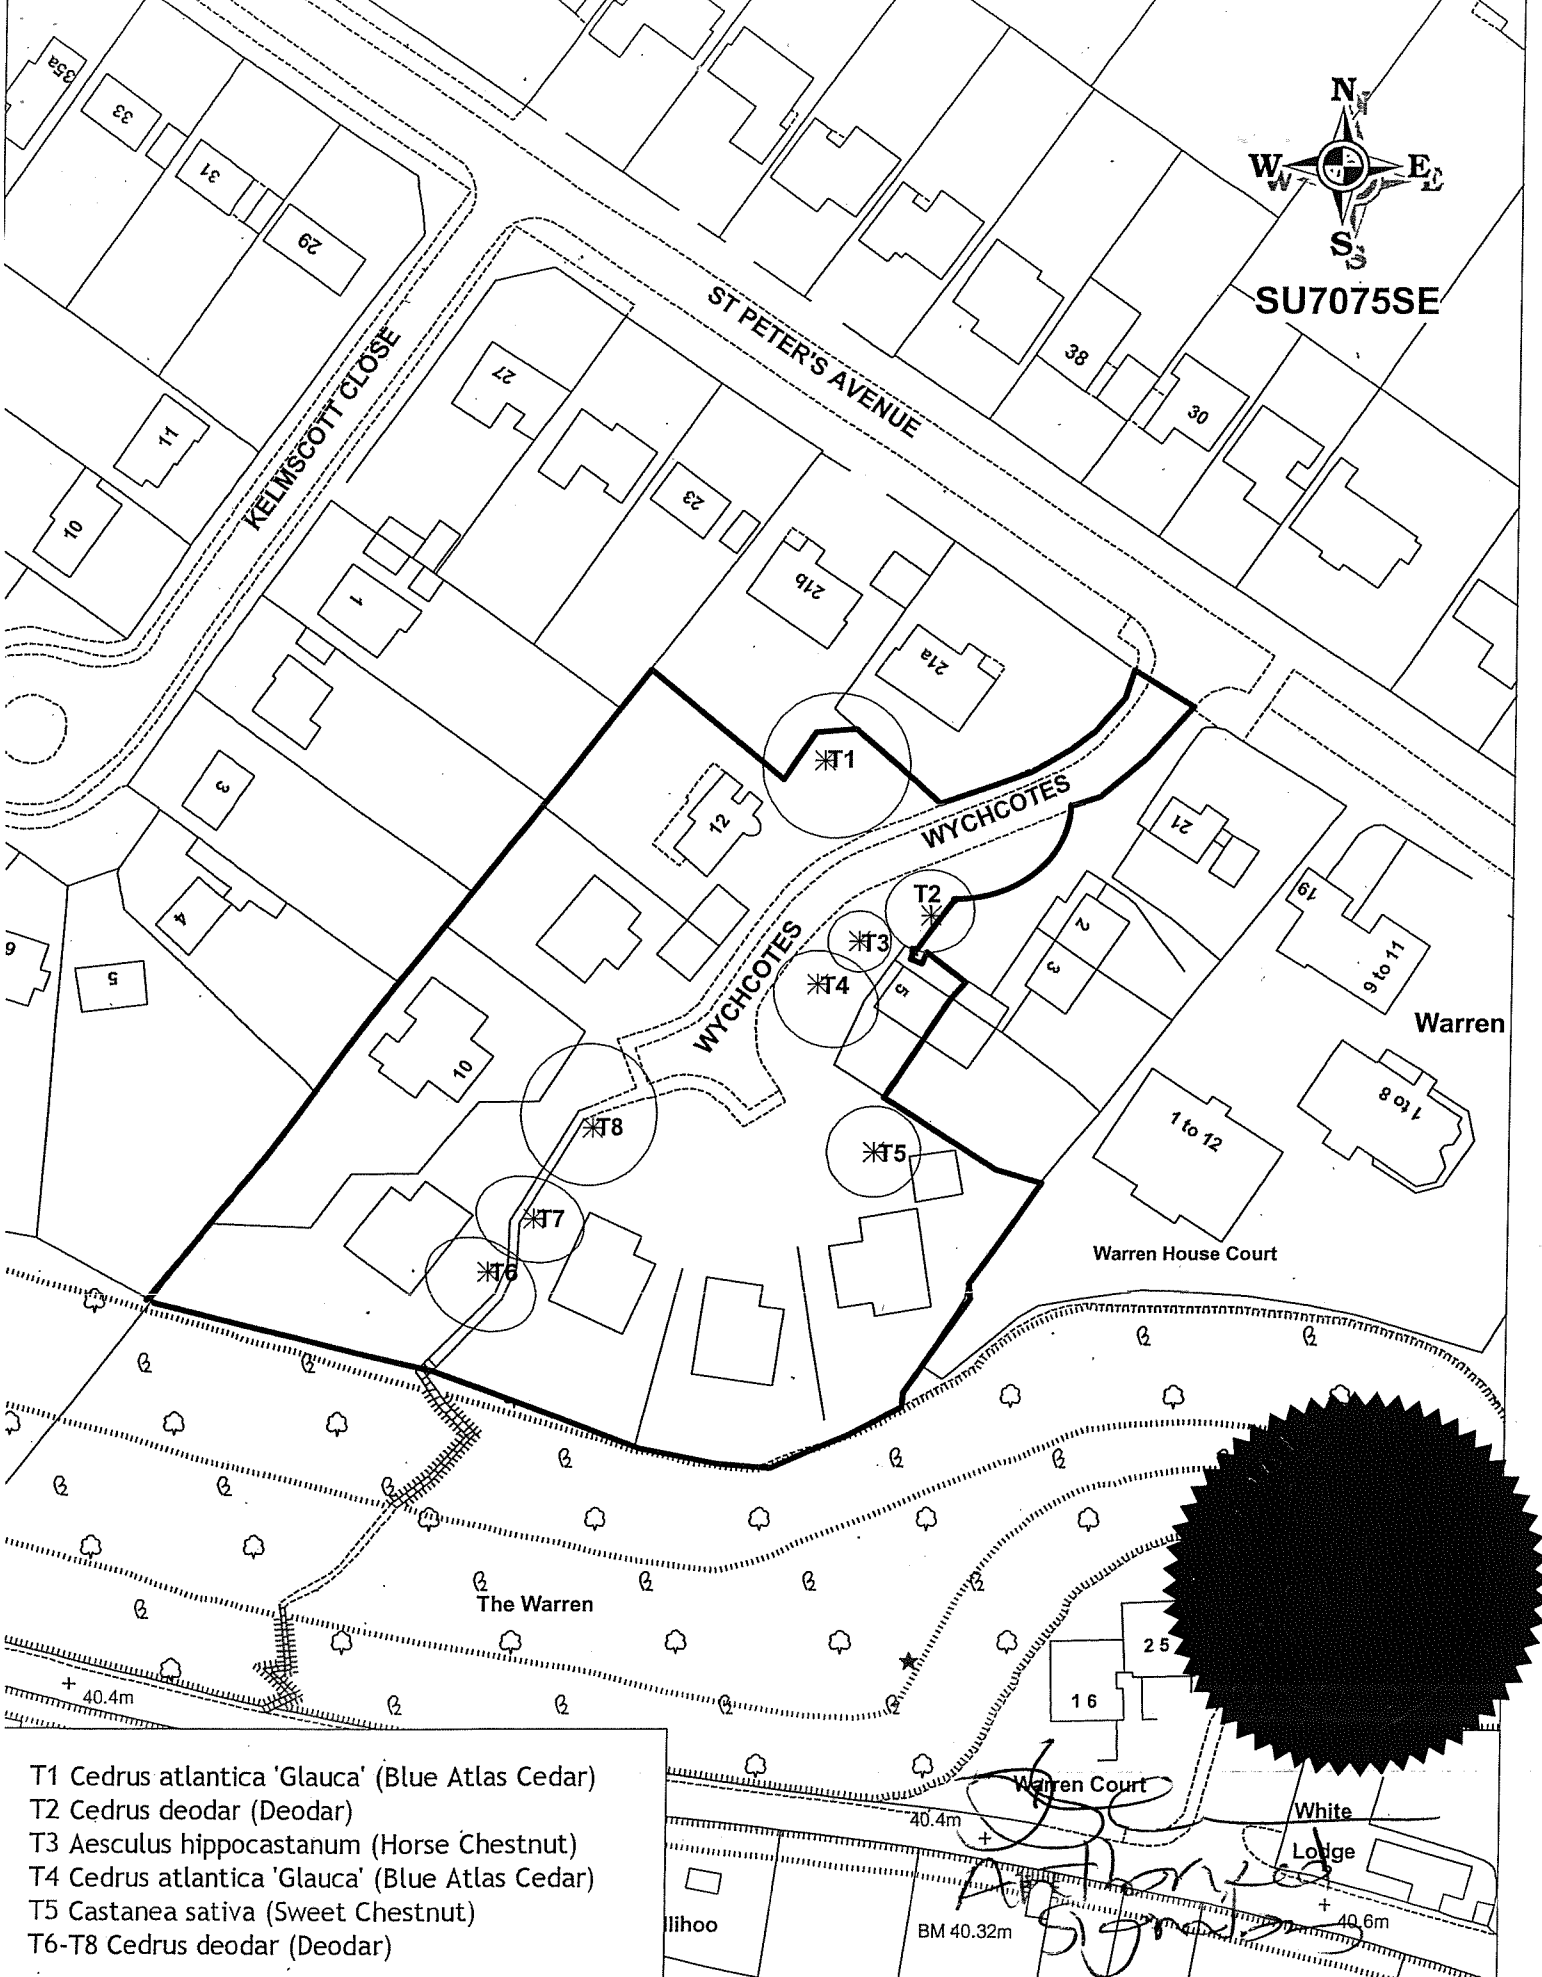

- T1 Cedrus atlantica 'Glauca' (Blue Atlas Cedar)
- T2 Cedrus deodar (Deodar)
- T3 Aesculus hippocastanum (Horse Chestnut)
- T4 Cedrus atlantica 'Glauca' (Blue Atlas Cedar)
- T5 Castanea sativa (Sweet Chestnut)
- T6-T8 Cedrus deodar (Deodar)

TLE TREE PRESERVATION ORDER : WYCHCOTES, READING

RG NO E2357	DATE JAN 2006
DRAWN BY KM/36893	SCALE 1:1000
Crown Copyright. All Rights Reserved. Reading Borough Council. Account No 100019672 2004	



Reading
BOROUGH COUNCIL
PLANNING SUPPORT TEAM