

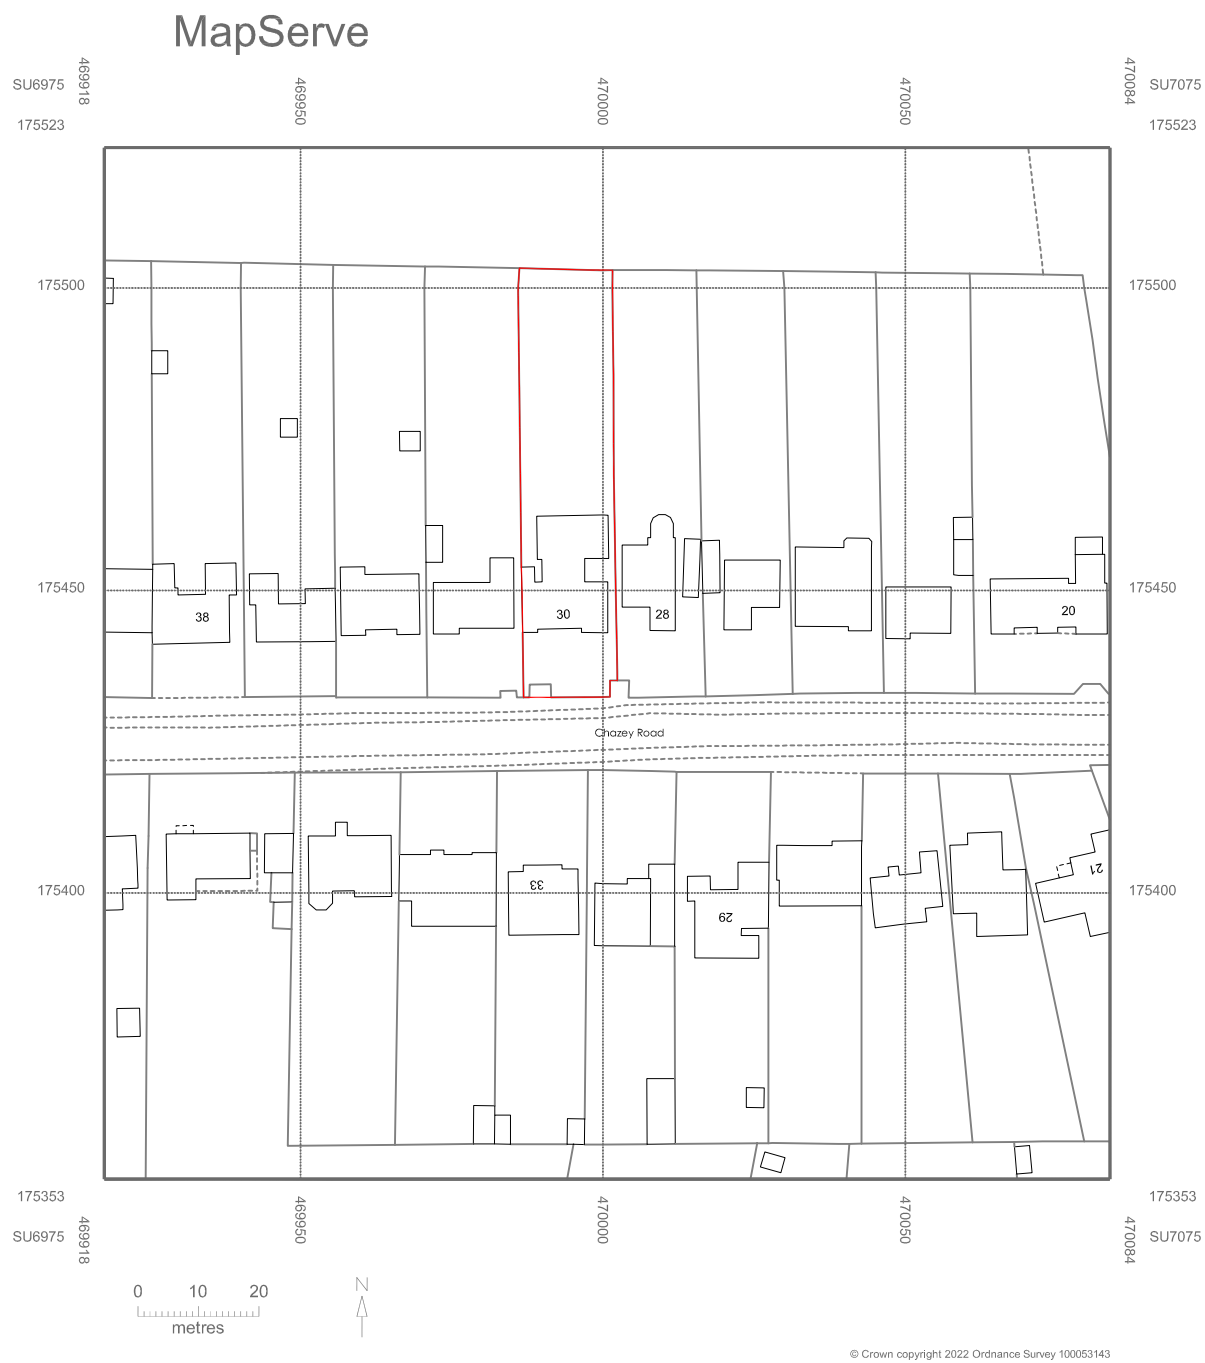


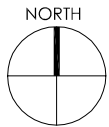

Existing location plan

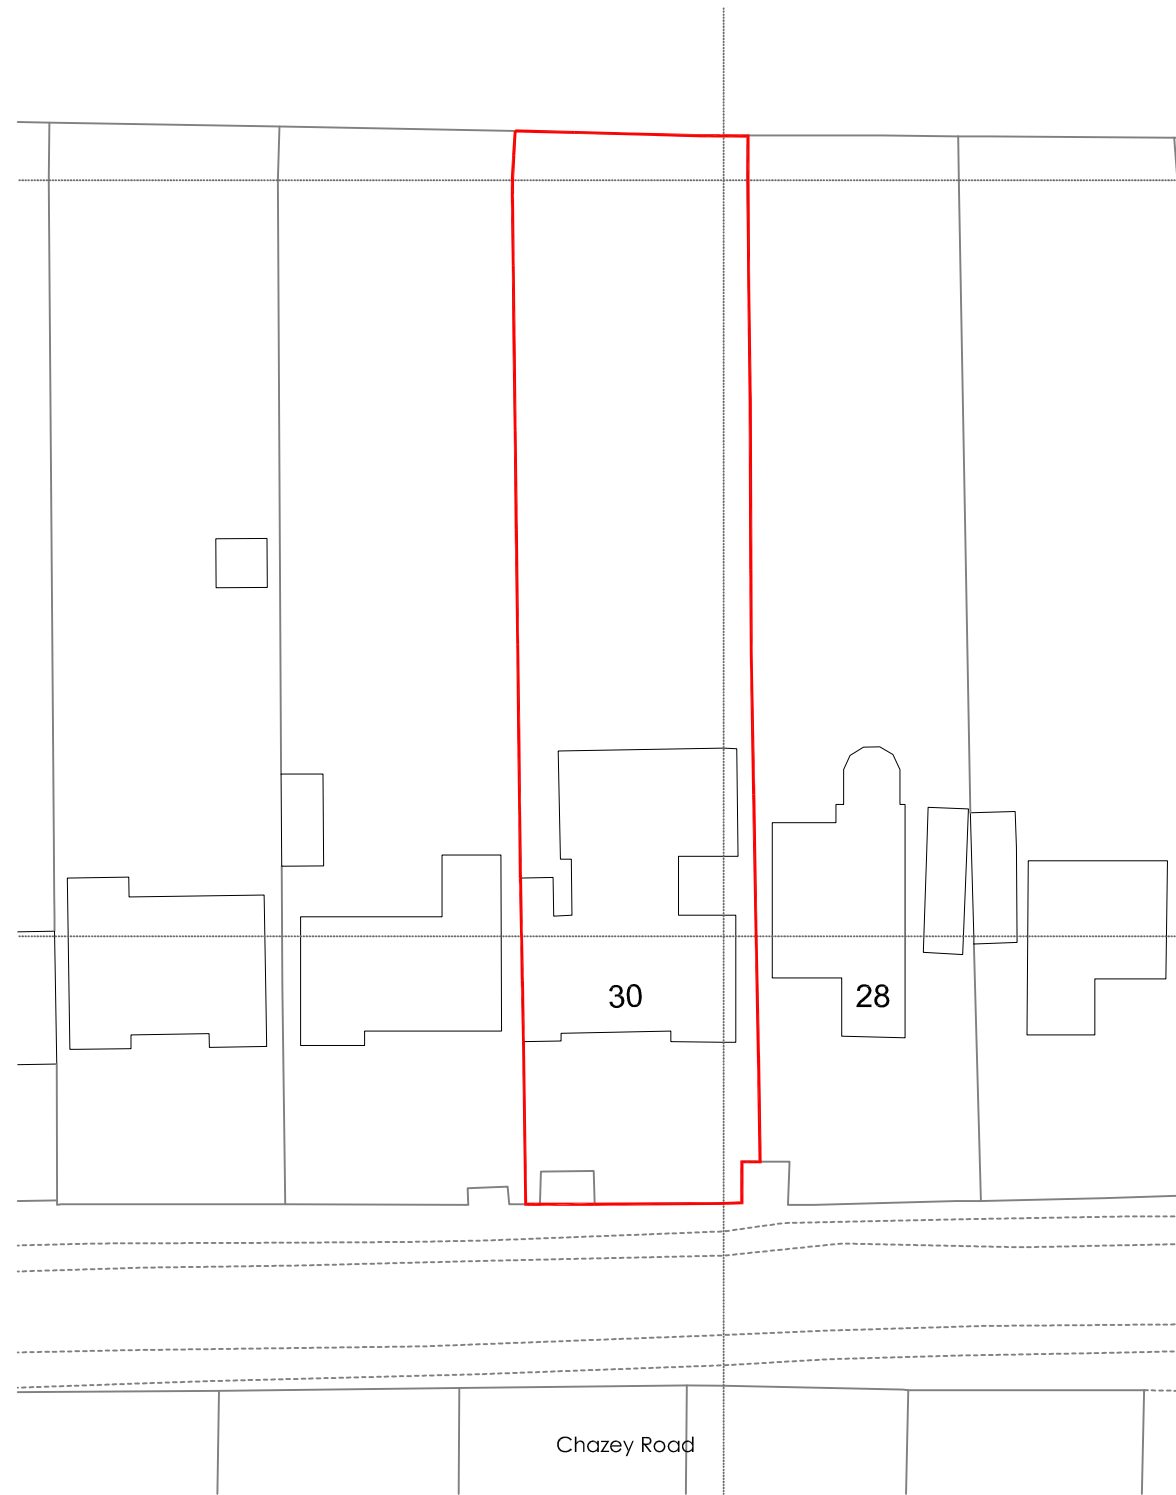


Existing block plan

Notes

This drawing is to be scaled for planning purposes only.
All dimensions are in millimeters unless noted otherwise.
This drawing to be read in conjunction with drawings 001 to 008
All dimensions to be checked on site prior to the commencement of any construction.
This drawing may not be reproduced in any part or form without the written consent of KJC CAD & Draughting Services Ltd.
ALL COPYRIGHTS RESERVED

Revisions:		
Rev	Date	Description

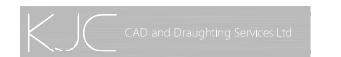

KJC CAD & Draughting Services Limited
4 Vale View, Charvil,
Berkshire. RG10 9SJ
Tel: 01189672466
Mob: 07866589043
e-mail: kjc.cads@ntlworld.com
www.kjccadand.com

Project
30 Chazey Road, Caversham, Reading.
RG4 7DS

Drawing title
Project Number: K255
Drawing Number: 001
Scale: As shown @ A3
Date: Sept 2022
Title: Existing Location & block plans
Revision:

