


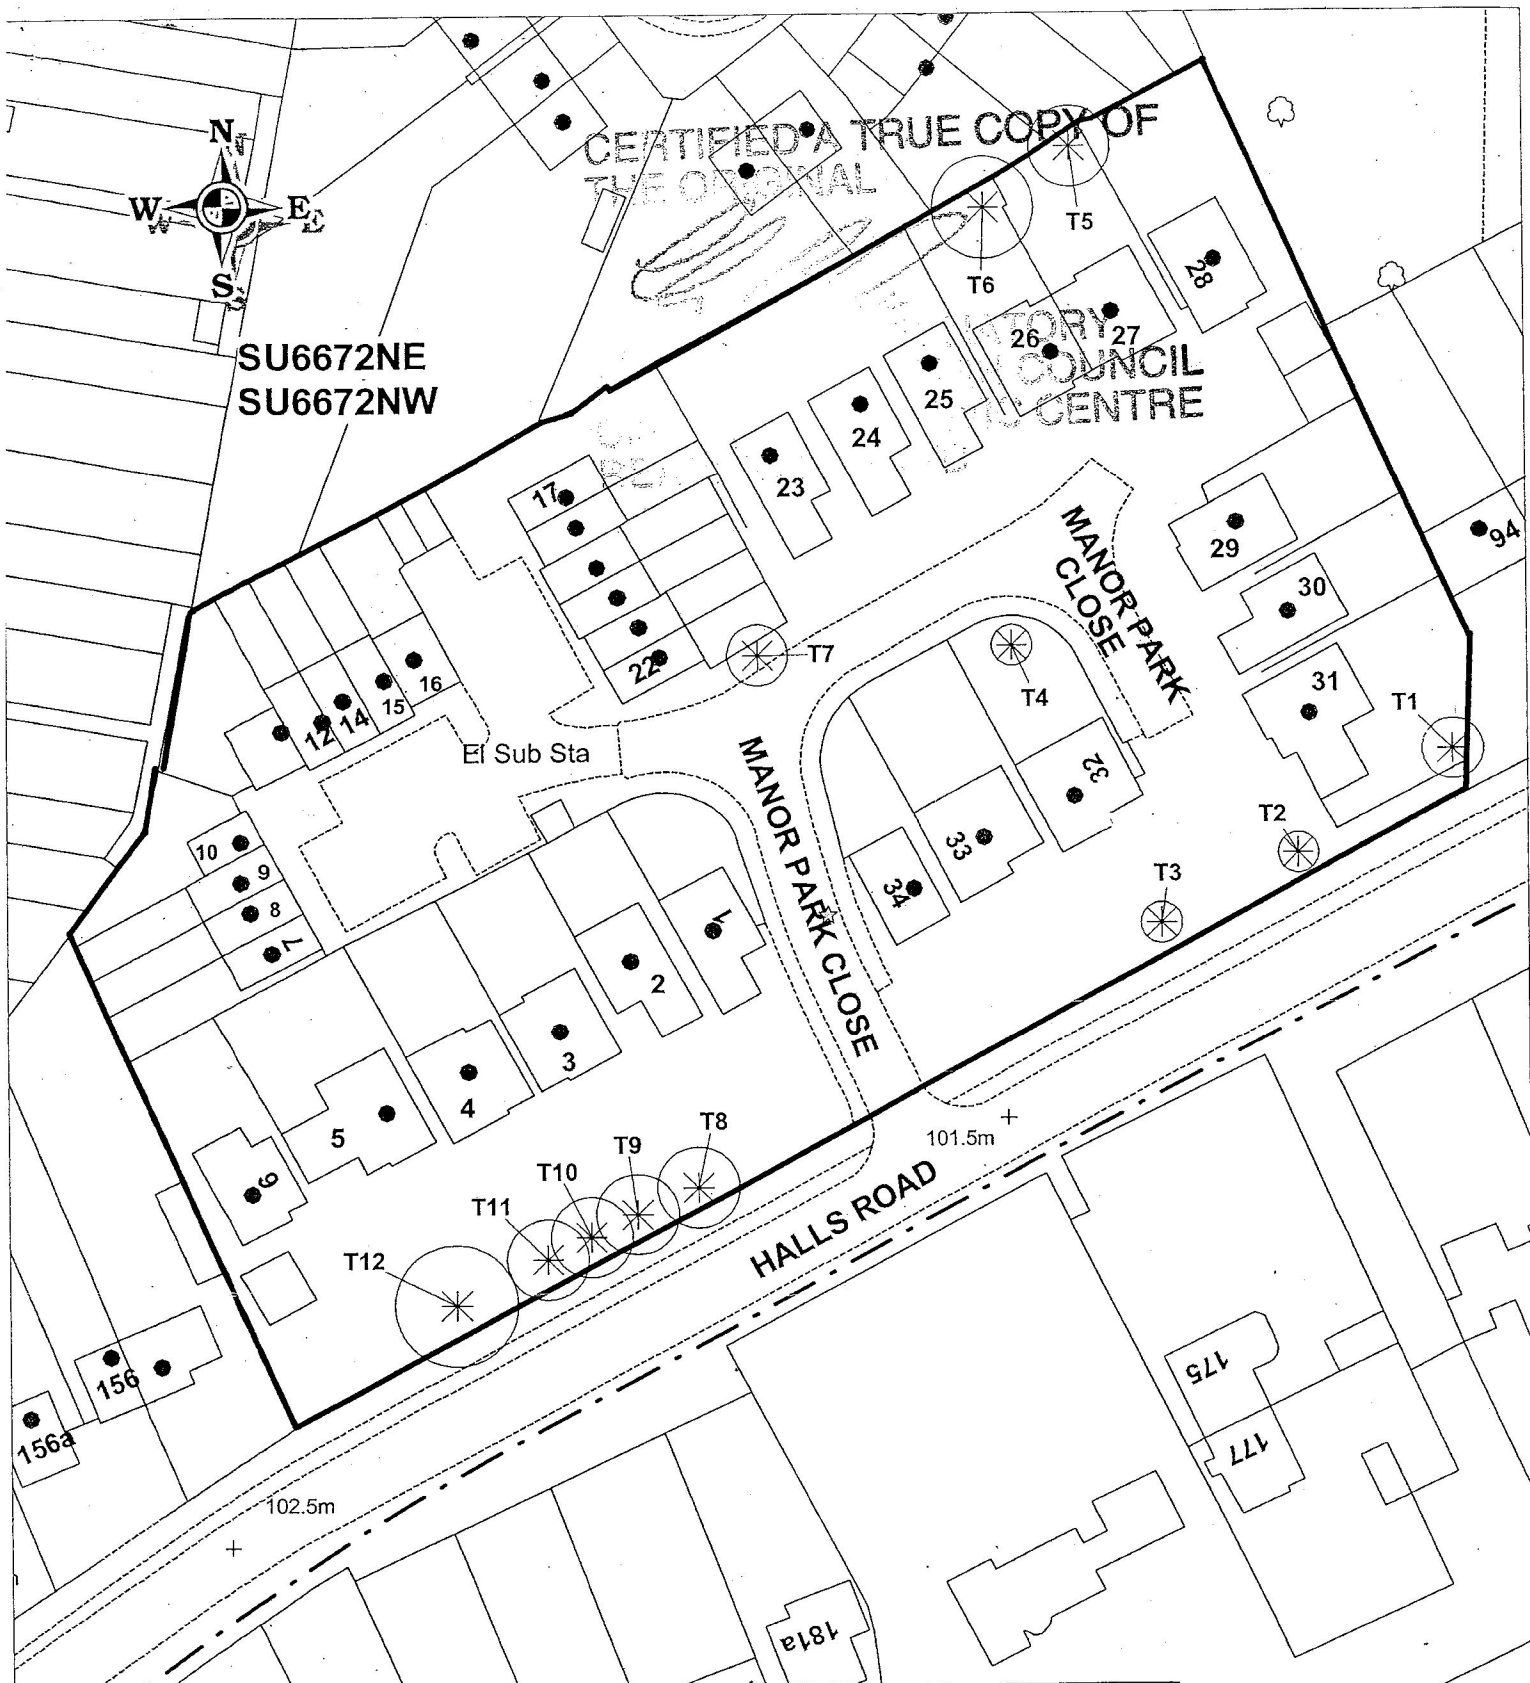

- T1- *Taxus baccata* (Yew)
T2 & T5- *Carpinus betulus* (Hornbeam)
T3- *Betula pendula* (Silver Birch)
T4- *Alnus glutinosa* (Common Alder)
T6 & T12- *Quercus cerris* (Turkey Oak)
T7- *Robinia pseudoacacia* (False Acacia)
T8, T9, T10 & T11- *Betula utilis* var *Jacquemontii* (Himalayan White Birch)

TITLE TREE PRESERVATION ORDER:- MANOR PARK CLOSE, TILEHURST, READING.

DRG NO E2487	DATE JULY 2006
DRAWN BY EW33967	SCALE 1:500
© Crown Copyright. All Rights Reserved. Reading Borough Council. Account No 100019672 2004	



Reading
BOROUGH COUNCIL
PLANNING SUPPORT TEAM