


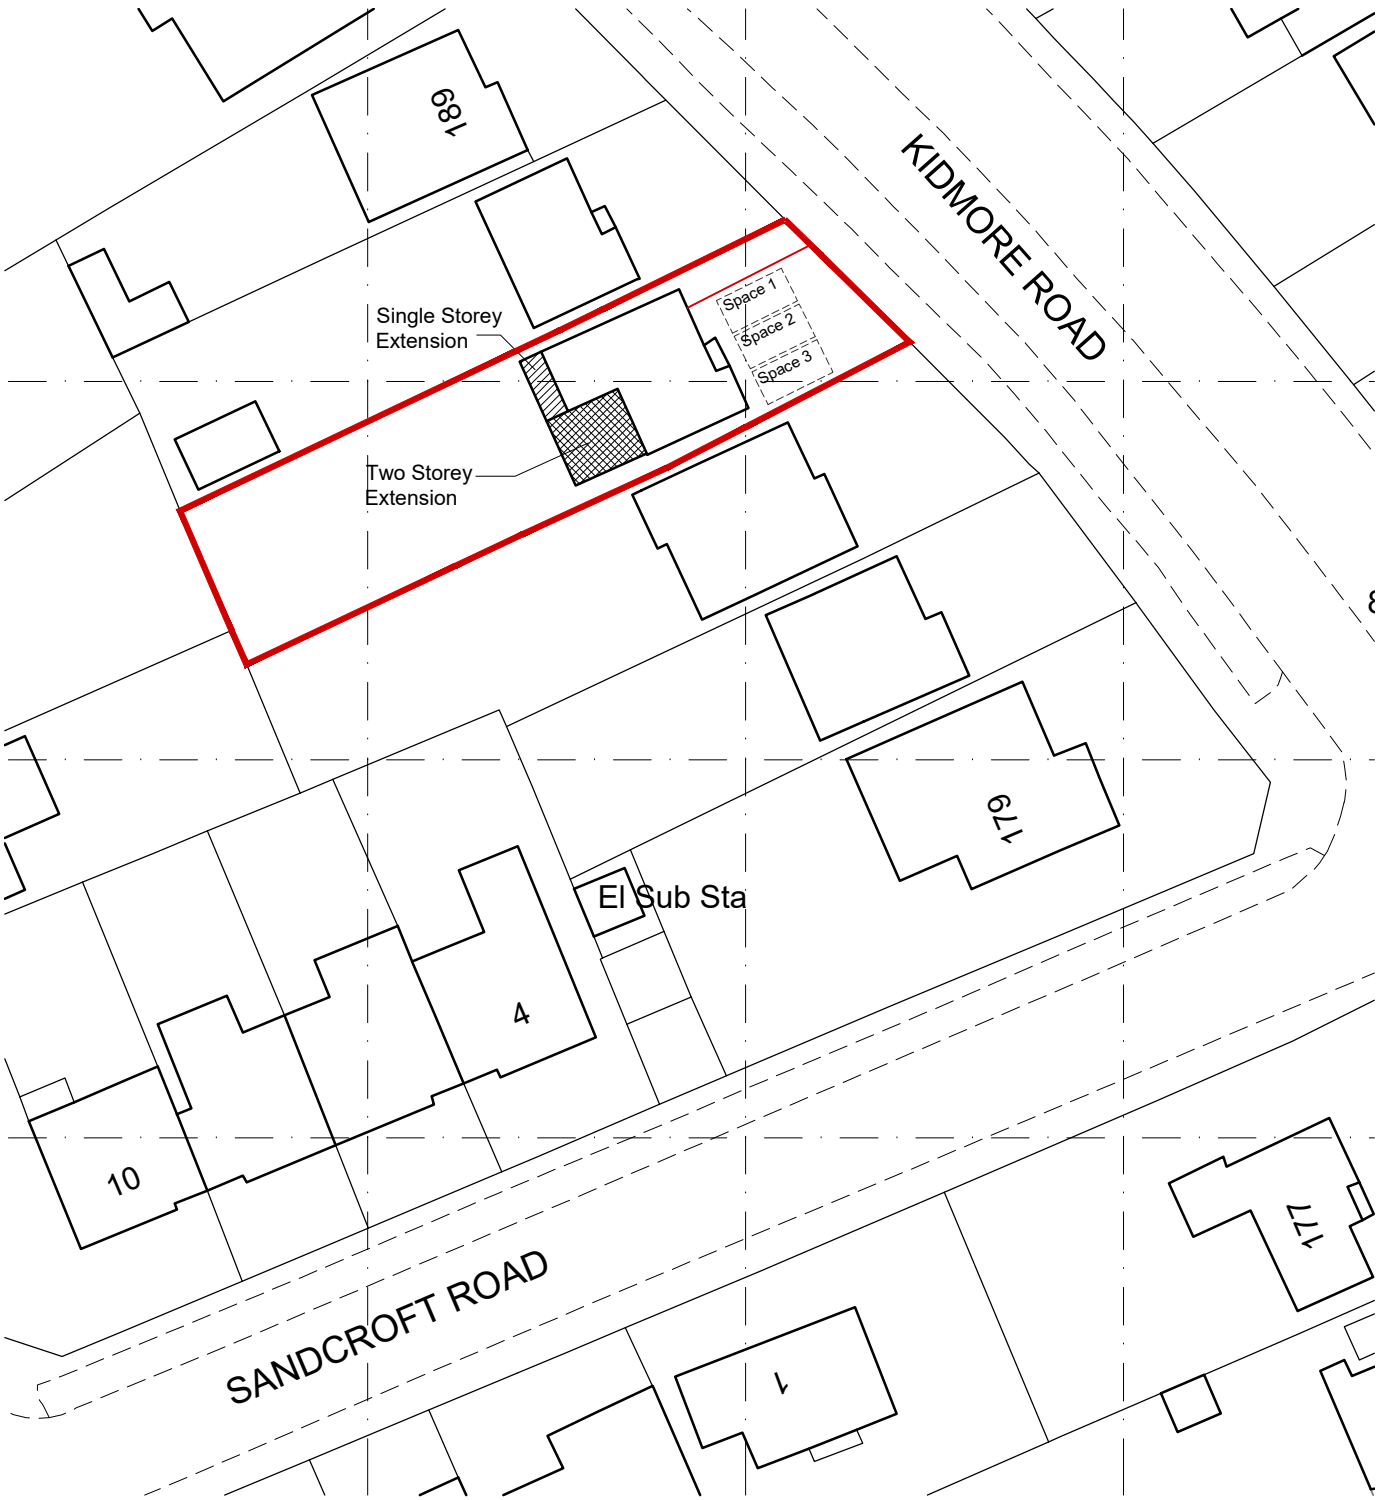


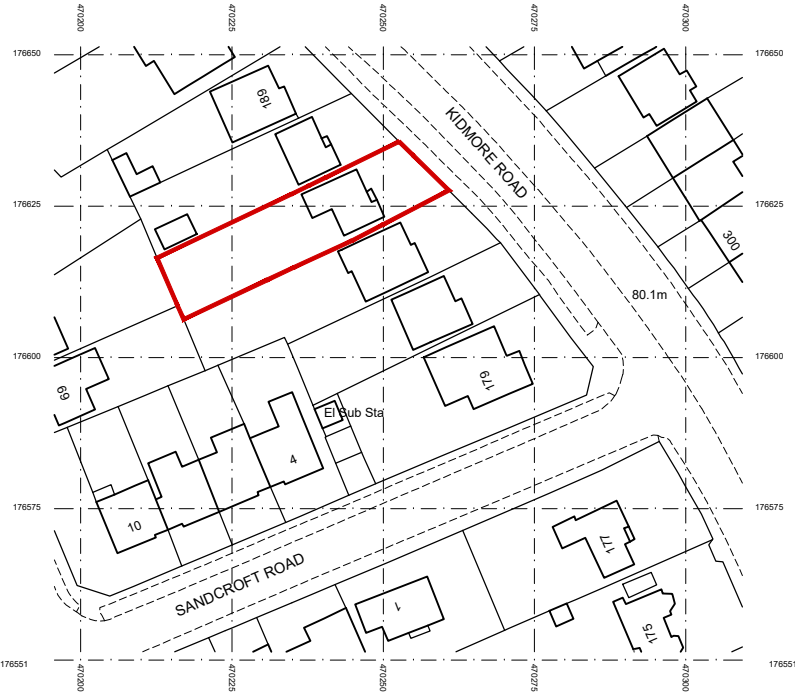

Site Plan 1:500 Scale

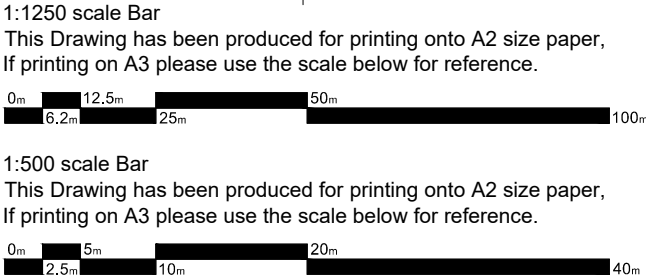

Location Plan 1:1250 Scale

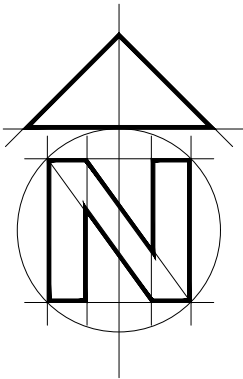

Bonney Architecture
PLANNING & TECHNICAL SERVICES

CLIENT **Mr & Mrs P Puthussery** 14 Hornbeam Close
Barkham
Wokingham
RG41 4UR
07515 355 770
bonneyarchitecture@gmail.com

JOB **185 Kidmore Road, Caversham,
Reading, Berkshire**

DRG **SITE AND LOCATION PLANS**