





RIBA 
Chartered Architect

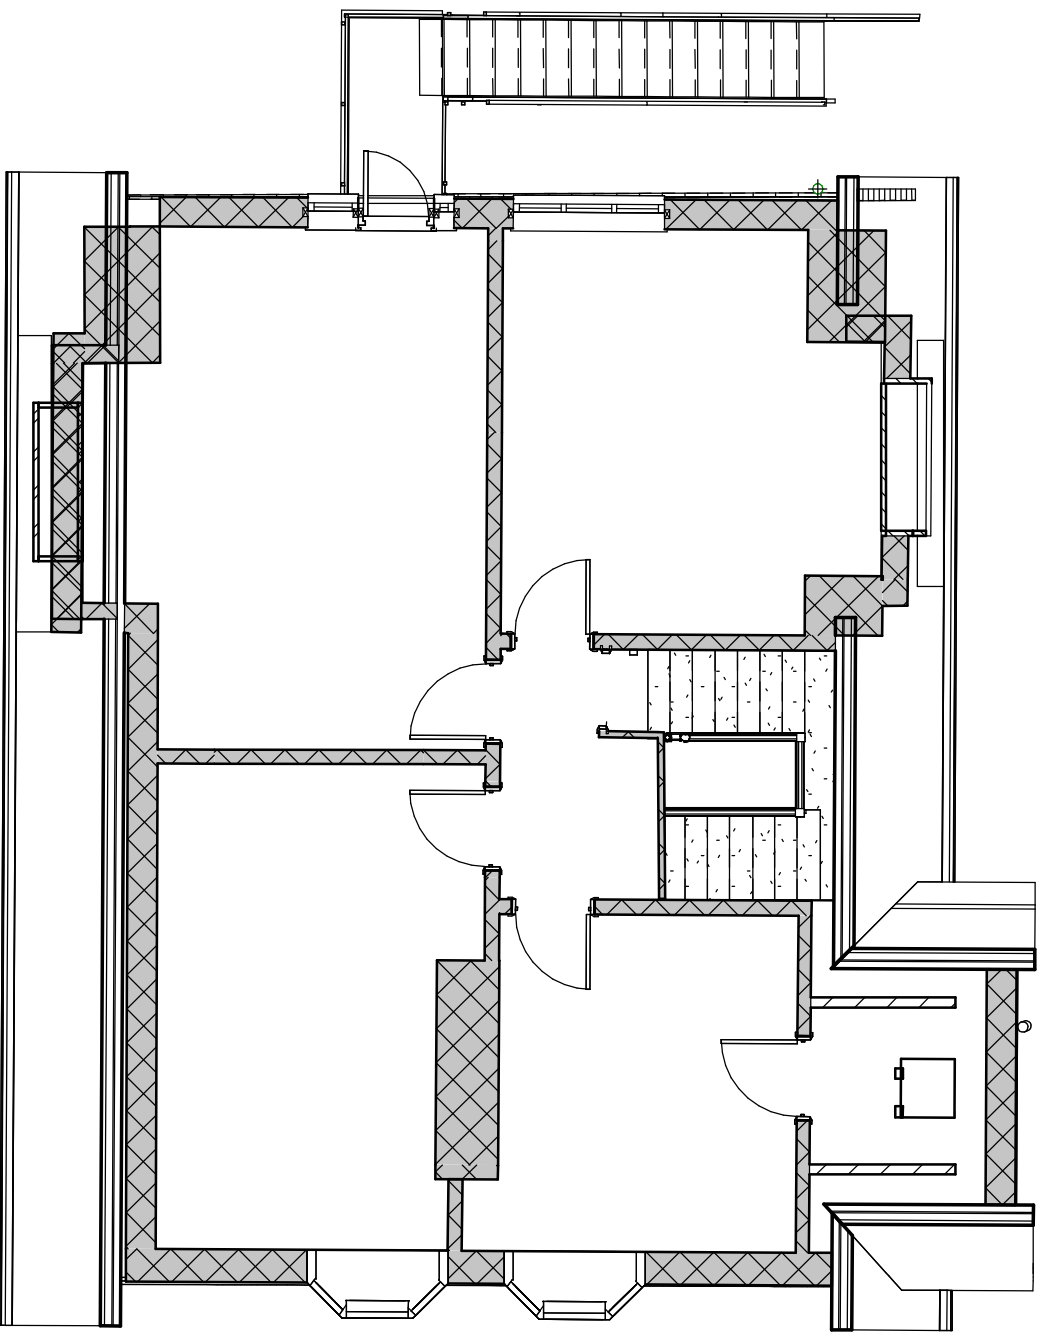

Rev	Description	Date
C	First iteration for SBC. VE Amendments following meeting 08/03/23.	22/03/23
B	[ISG Revisions] Changes to Titleblock	07/12/22
A	[ISG Revisions] Additional information added following coordination with estimator	21/11/22

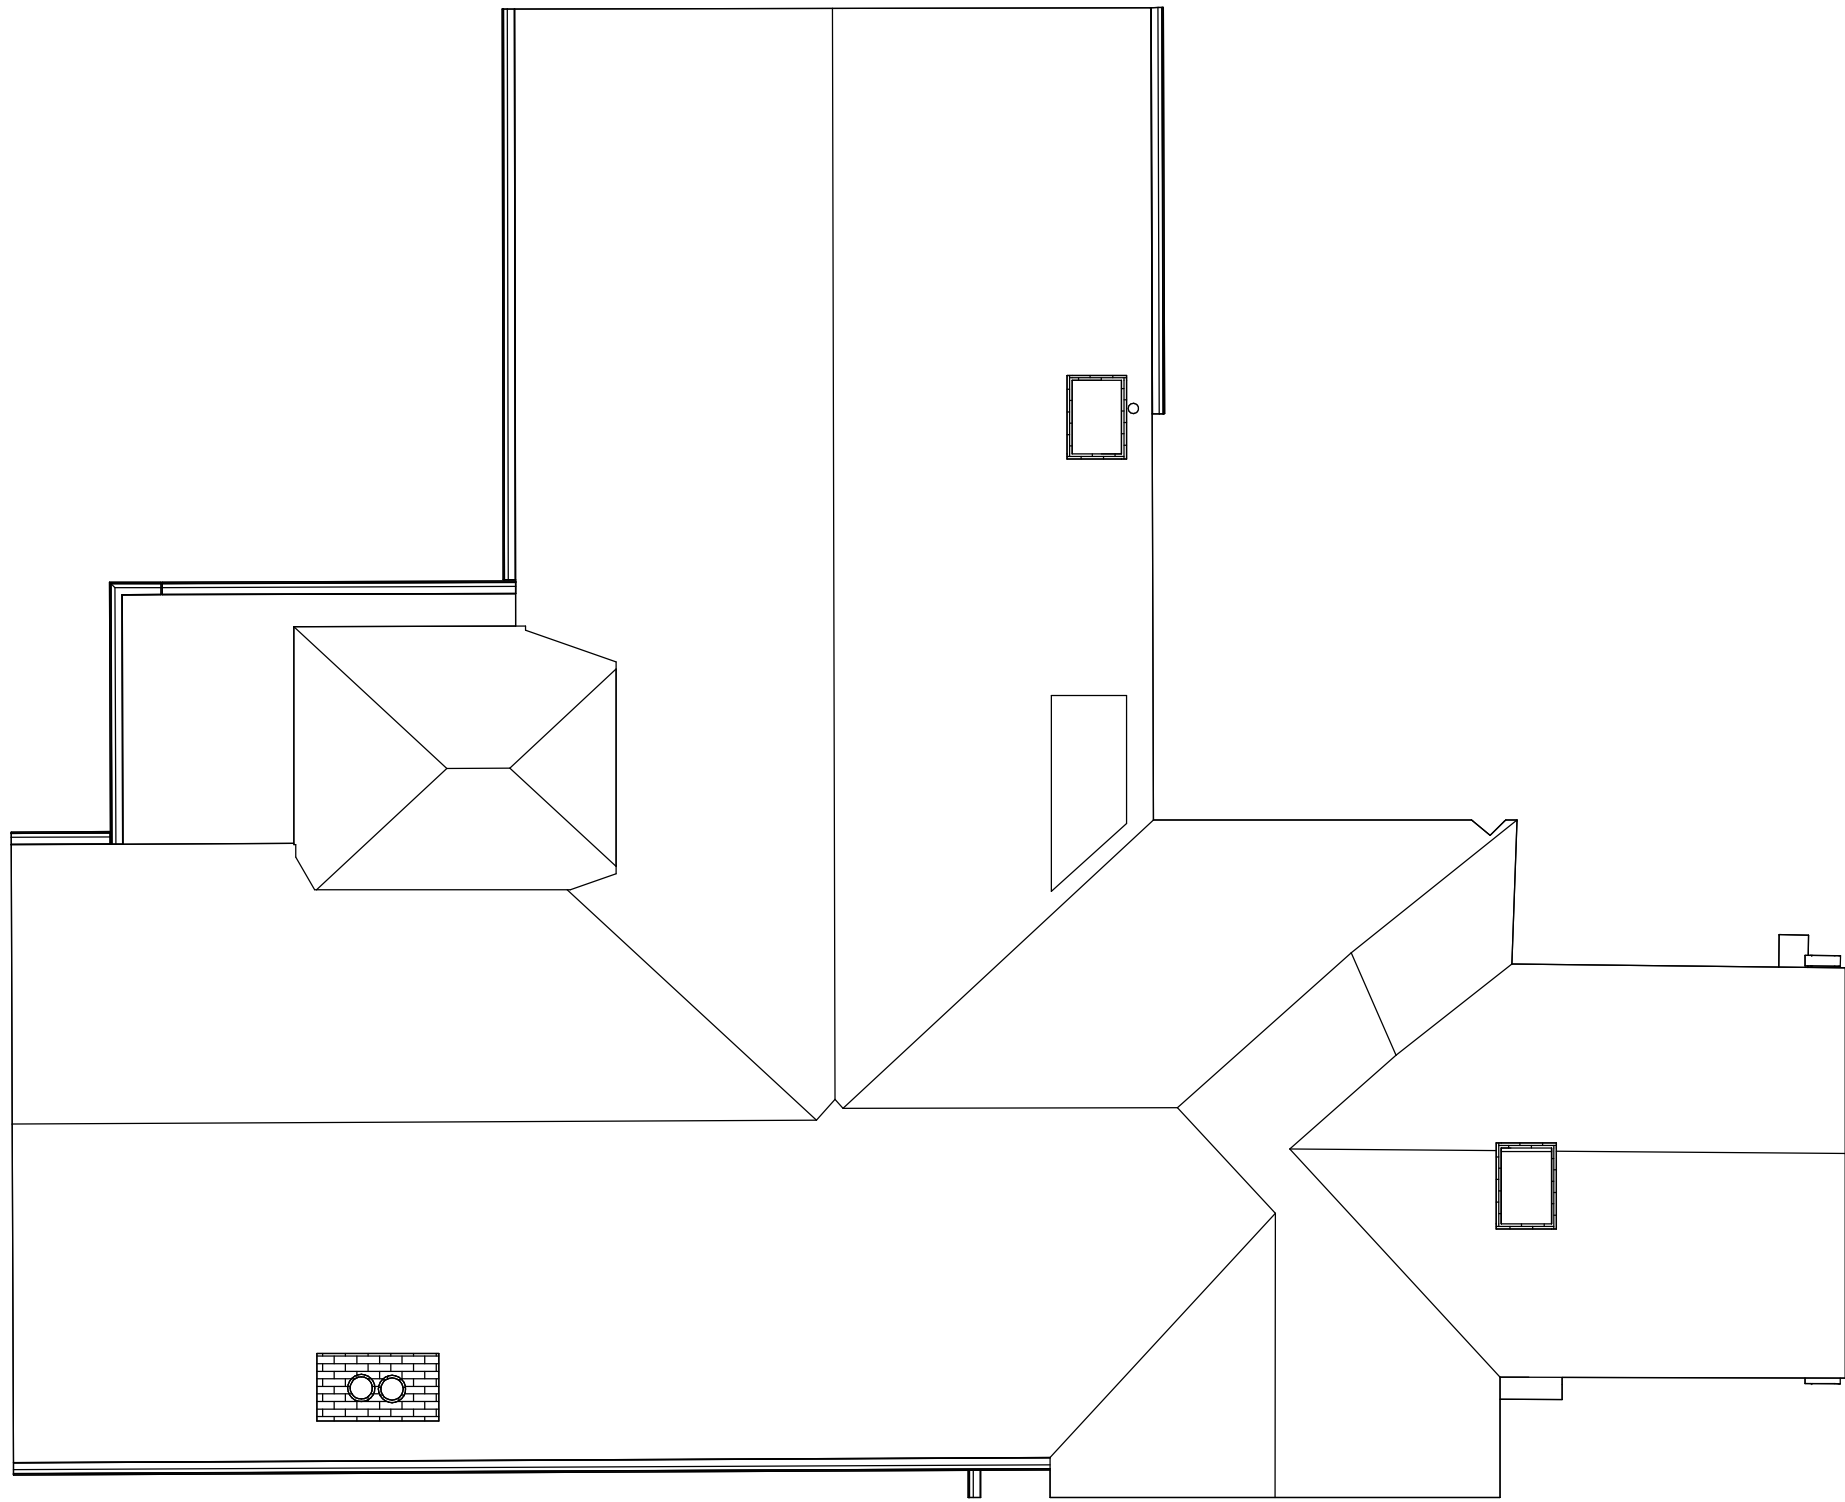

0845 643 4960 info@ergotechnics.com | www.ergotechnics.com
1775 London Rd | Leigh-on-Sea | Essex | S59 2ST

Client
SB Construction

Project
3-5 Craven Road
Reading
RG1 5LF

Title
Existing 2F Plan - Planning
Amendments

Scale
1 : 75 @ A1

Date
10/11/22

Drawn By
RH

Project No
1647SNR

Drawing No
PP103

Rev
C

Scale 1:75

