




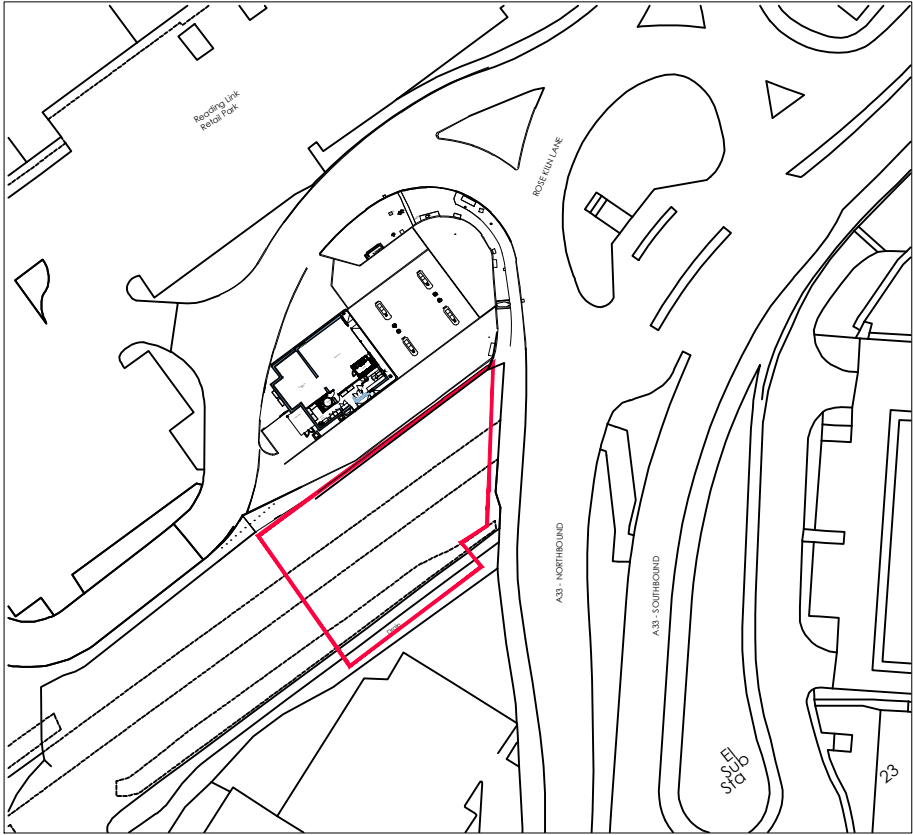

SITE LOCATION PLAN
SCALE 1:1250

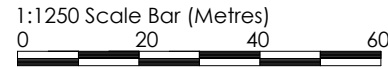

Crown copyright and database rights 2022 OS 100038864
Reproduction in whole or in part is prohibited without the
permission of Ordnance Survey.

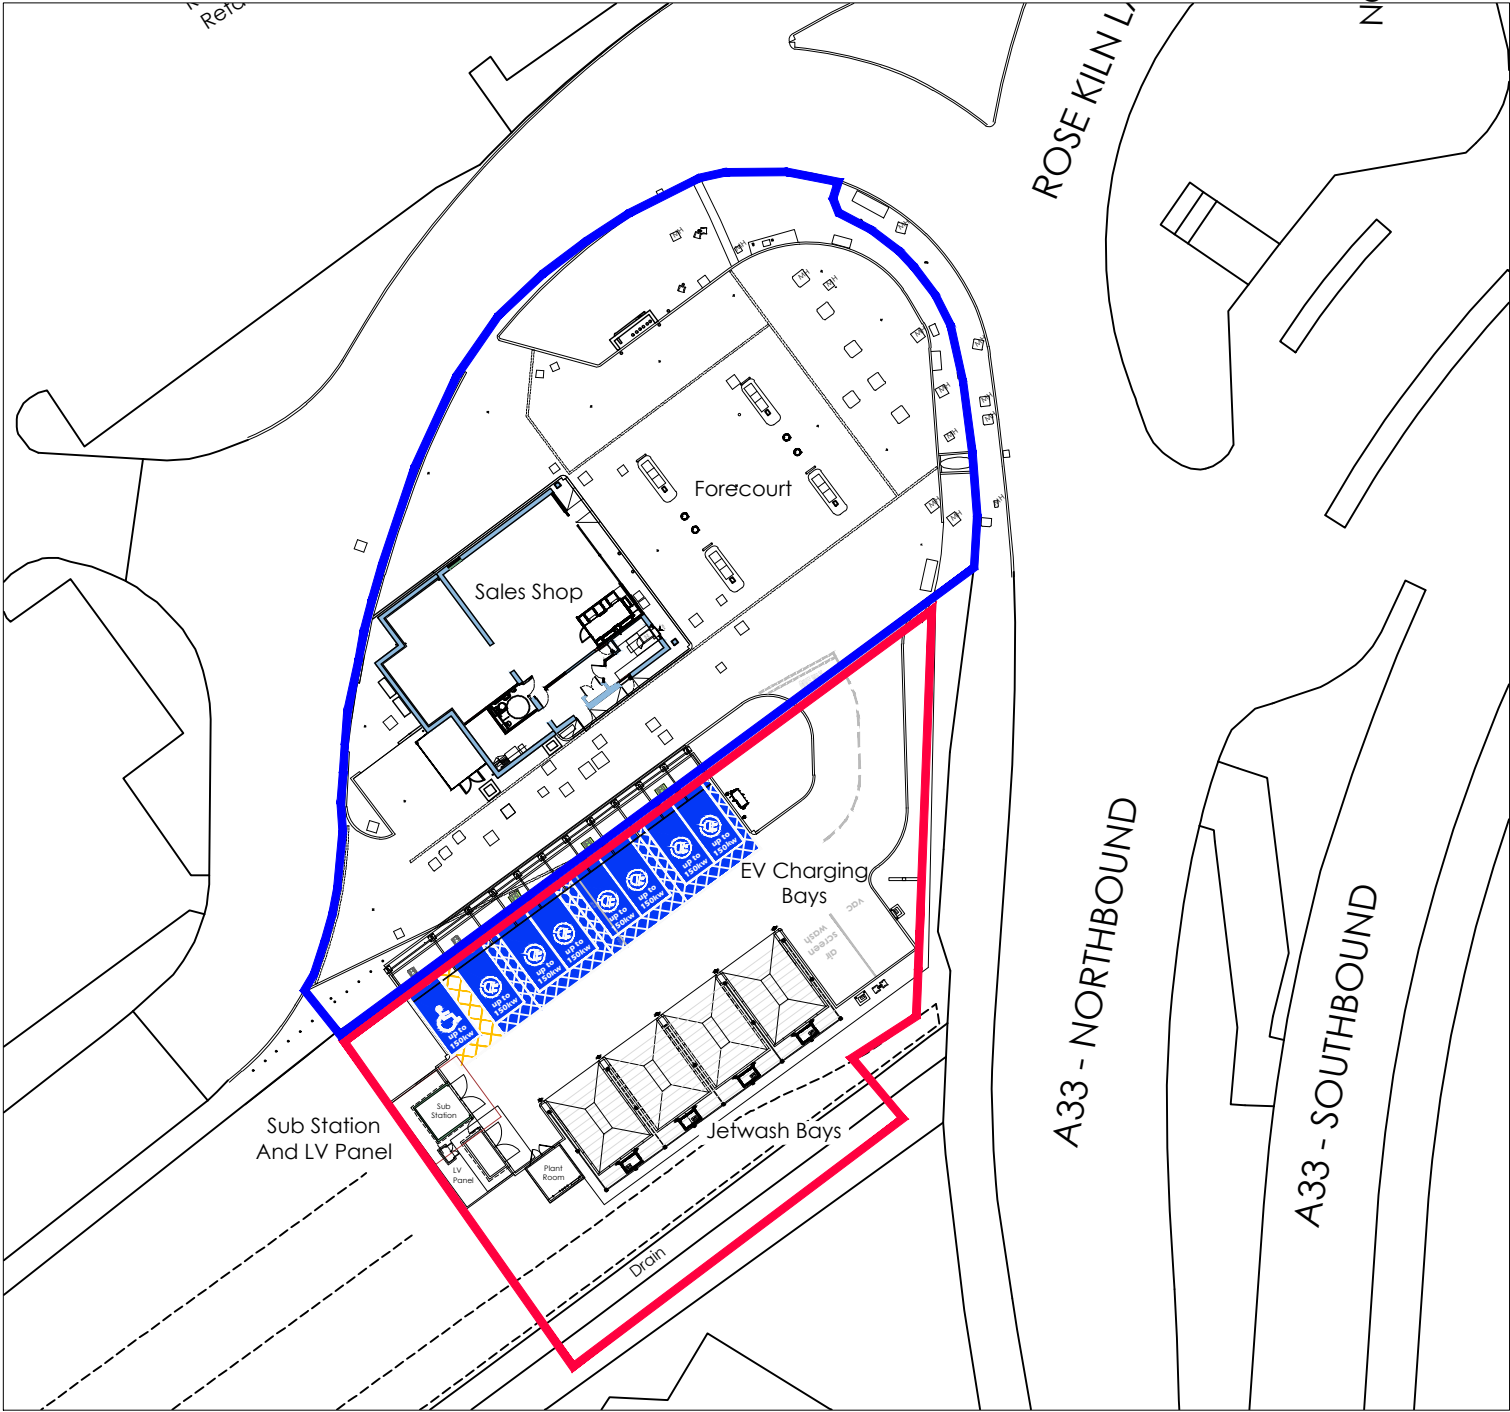

SITE BLOCK PLAN
SCALE 1:500



D	05/07/23	JF	Location and block plan site boundaries corrected
C	19/06/23	ELA	New Jet wash bays arrangement.
B	28/03/23	KB	Block plan updated to suit revised site layout.
A	23/03/23	KB	Block plan updated to suit revised site layout.
-	02/11/22	KN	Drawing created

rev	date	by	description
CLIENT			
mfg Gladstone Place 36-38 Upper Marlborough Road St Albans, AL1 3UU			
PROJECT LOCATION			
Rose Kiln Service Station Rose Kiln Lane Reading, Berkshire, RG2 0HP			
DRAWING			
Block and Location Plans			
Wyeth Projects Services			
The Cart Shed, Amberley Court, Amberley Lane, Millford, Surrey, GU8 5EB, United Kingdom Tel: +44 (0)1483 424704 Email: enquires@wyethprojects.com © This drawing is the copyright of WYETH PROJECTS SERVICES Ltd.			
Date:	March 2023	Drawn By:	KN
Scale:	1:500 & 1:1250	Dwg No:	WPS-MFG-475-P-01
			Rev: D

PLANNING