



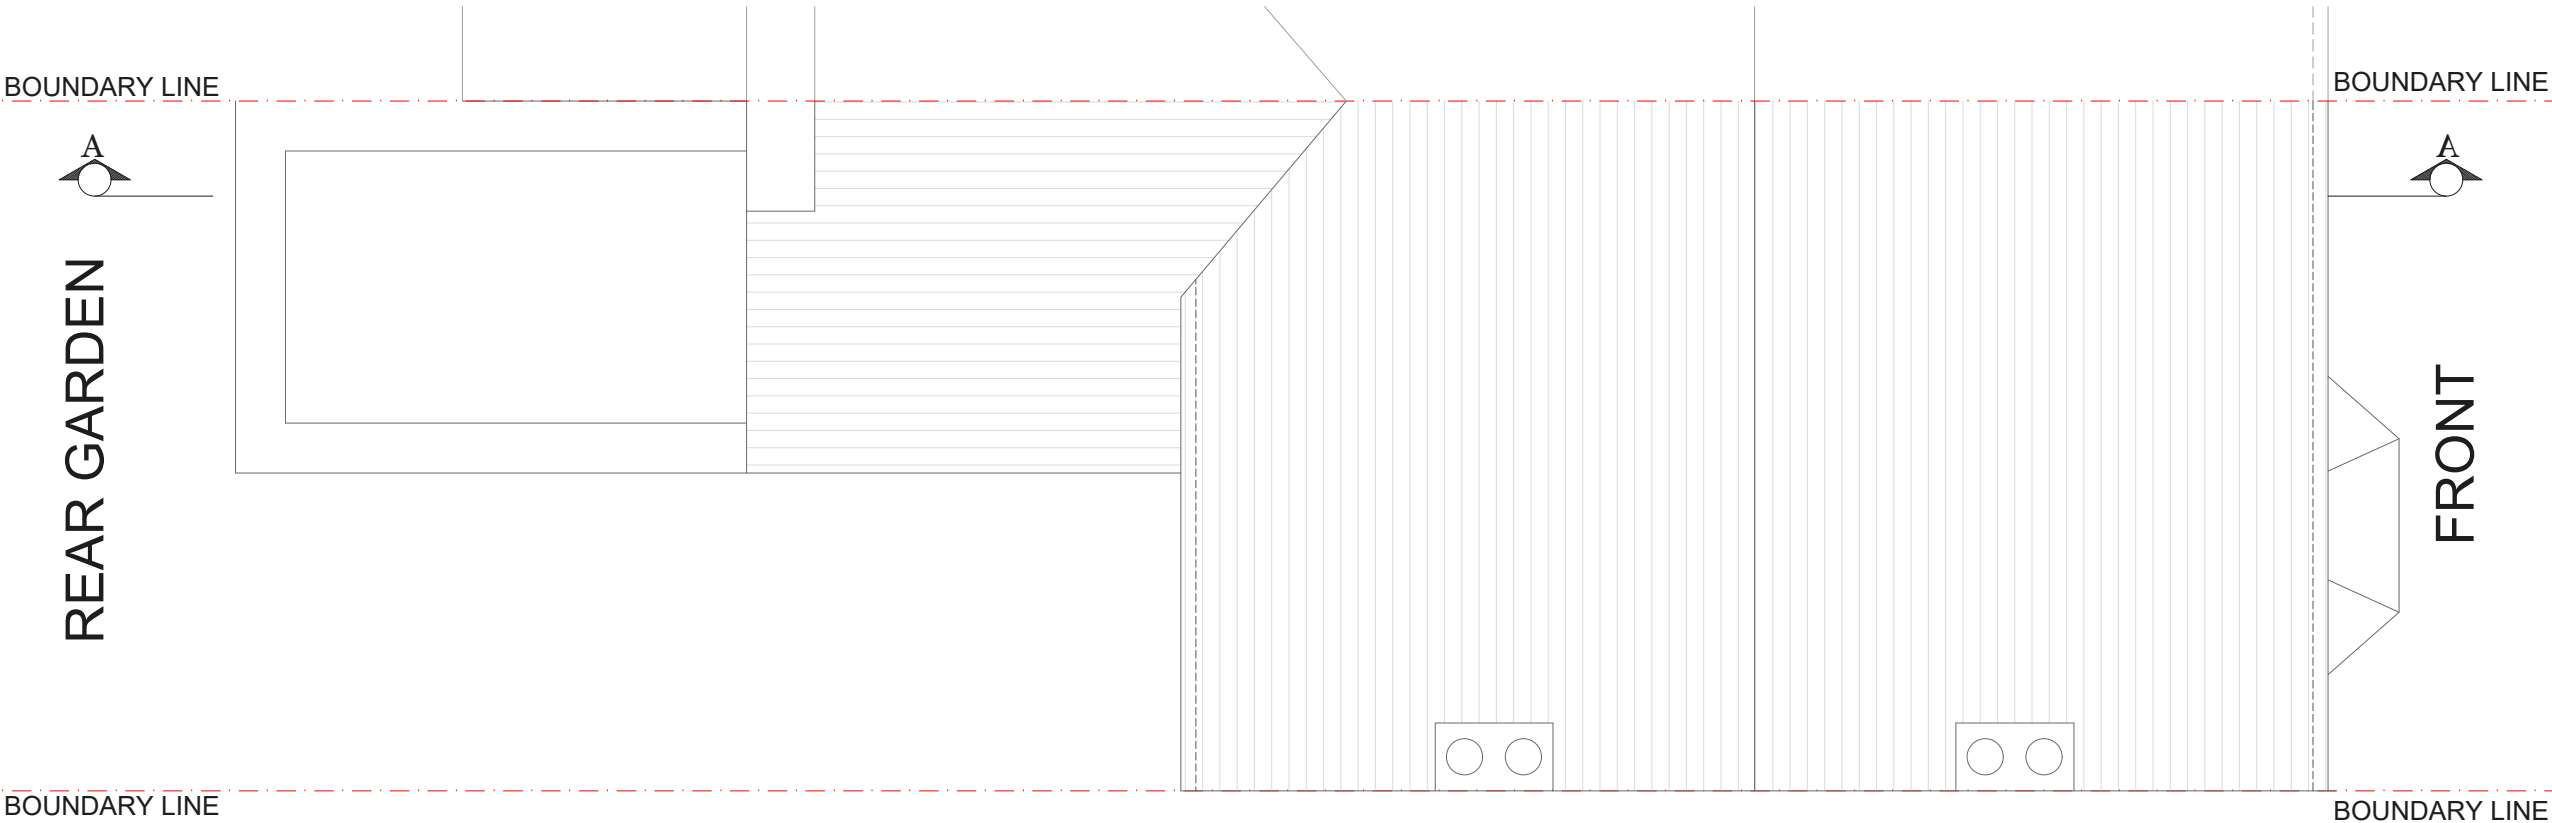

EXISTING ROOF TOP PLAN
SCALE 1:50

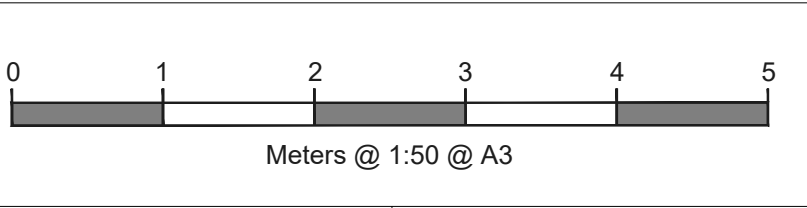

NOTES		
REV	DATE	NOTES
CLIENT		
MS NICHOLA BORAMAN		
PROJECT		
20 BELLE VUE ROAD, READING, RG1 7TX		
DRAWING TITLE		
EXISTING ROOF TOP PLAN		
SCALE		
1:50@A3		
DATE		DRAWN
25-02-23		SM
DRAWING NO.	REV.	
PP-04		
		
		
LOFTPLAN DESIGNS LIMITED 1 Saturn House, Calleva Park Aldermaston, Reading RG7 8HA Telephone: (01256) 881041 Email: customerservices@loftplan.co.uk www.loftplan.co.uk		